



Louisiana Department of Energy  
and Natural Resources  
Office of Coastal Management

## Joint Permit Application For Work Within the Louisiana Coastal Zone



U.S. Army Corps of Engineers  
(COE)  
New Orleans District

**Application Number:** 29532

**Permit Number:** P20220075

**Date Received:** 12/13/2023

### Step 1 of 15 - Applicant Information

**Applicant Name:** Board of Commissioners of the Port of New Orleans  
**Applicant Type:** GOVERNMENT AGENCY

**Mailing Addr :** 1350 Port of New Orleans Place  
New Orleans, LA 70130

Chris Gilmore

**Contact Info:** (504) 528-3305 **Fax:** - **Email:** chris.gilmore@portnola.com

**Phone:**

### Step 2 of 15 - Agent Information

**Agent Name:** Evans-Graves Engineers, Inc.

**Mailing Addr:** 909 Poydras Street  
Suite 3050  
New Orleans, LA 70112

**Contact Info:** Lee Walker

**Phone:** (504) 836-8190 **Fax:** (504) 836-8199 **Email:** lwalker@evans-graves.com

### Step 3 of 15 - Permit Type

☒ Coastal Use Permit (CUP) ☐ Solicitation of Views (SOV) ☐ Request for Determination (RFD)

### Step 4 of 15 - Pre-Application Activity

a. Have you participated in a Pre-Application or Geological Review Meeting for the proposed project?

☐ No ☒ Yes Date meeting was held: 03/03/2021

Attendees: \_\_\_\_\_ Amy Powell & Mike Farabee  
(Individual or Company Rep) (OCM Representative) (COE Representative)

b. Have you obtained an official wetland determination from the COE for the project site?

☐ No ☒ Yes If Yes, Please upload a copy with your application.  
JD Number: MVN2021-00069SL and 00070SL

c. Is this application a mitigation plan for another CUP?

☒ No ☐ Yes OCM Permit Number:

### Step 5 of 15 - Project Information



Louisiana Department of Energy  
and Natural Resources  
Office of Coastal Management

## Joint Permit Application For Work Within the Louisiana Coastal Zone



U.S. Army Corps of Engineers  
(COE)  
New Orleans District

**a. Describe the project.**

See attached Revised Step 5A.

**b. Is this application a change to an existing permit?**

☐ No

☒ Yes

OCM Permit Number: P20220075

**c. Have you previously applied for a permit or emergency authorization for all or any part of the proposed project?**

☐ No

☒ Yes

| Agency | Contact       | Permit Number     | Decision Status | Decision Date |
|--------|---------------|-------------------|-----------------|---------------|
| OCM    | Sara Krupa    | P20220075         | Approved        | 03/16/2023    |
| COE    | Angelle Greer | MVN-2021-00270-EG | Approved        | 03/14/2023    |
| Other  |               |                   |                 |               |

### Step 6 of 15 - Project Location

**a. Physical Location**

Street: St. Bernard Highway

City: Violet

Parish: Saint Bernard

Zip: 70092

Water Body: Mississippi River (RM 83)

**b. Latitude and Longitude**

Latitude: 29 53 28.45

Longitude: -89 53 29.83

**c. Section, Township, and Range**

Section #: 8, 9, 10

Township #: 13S

Range #: 13E

Section #:

Township #:

Range #:

**d. Lot, Tract, Parcel, or Subdivision Name**

Lot #: N/A

Parcel #: N/A

Tract #: N/A

Subdivision Name: N/A

**e. Site Direction**

START -- I-10 toward Slidell. Exit #246A toward Chalmette/US-510 South. LEFT onto E. St. Bernard Hwy and travel approximately 6.0 miles to property located across St. Bernard Hwy from the old Violet Dock facility. -- END





Louisiana Department of Energy  
and Natural Resources  
Office of Coastal Management

## Joint Permit Application For Work Within the Louisiana Coastal Zone



U.S. Army Corps of Engineers  
(COE)  
New Orleans District

Step 7 of 15 - Adjacent Landowners - See attached list

### Step 8 of 15 - Project Specifics

a. Project Name and/or Title: Geotechnical Field Exploration for the Louisiana International Terminal

b. Project Type: Non-Residential

c. Jurisdiction: State Concern

d. Source of Funding: FEDERAL

e. What will be done for the proposed project?

- |                                                 |                                             |                                                      |                                                    |
|-------------------------------------------------|---------------------------------------------|------------------------------------------------------|----------------------------------------------------|
| <input type="checkbox"/> Bridge/Road            | <input type="checkbox"/> Home Site/Driveway | <input type="checkbox"/> Pipeline/Flow Line          | <input type="checkbox"/> Rip Rap/Erosion Control   |
| <input type="checkbox"/> Bulkhead/Fill          | <input type="checkbox"/> Levee Construction | <input type="checkbox"/> Plug/Abandon                | <input checked="" type="checkbox"/> Site Clearance |
| <input type="checkbox"/> Drainage Improvements  | <input type="checkbox"/> Dredging           | <input type="checkbox"/> Production Barge/Structure  | <input type="checkbox"/> Subdivision               |
| <input type="checkbox"/> Drill Barge/ Structure | <input type="checkbox"/> Prop Washing       | <input type="checkbox"/> Vegetative Plantings        | <input type="checkbox"/> Wharf/Pier/Boathouse      |
| <input checked="" type="checkbox"/> Drill Site  | <input type="checkbox"/> Pilings            | <input type="checkbox"/> Remove Structures           |                                                    |
| <input checked="" type="checkbox"/> Fill        | <input type="checkbox"/> Marina             | <input type="checkbox"/> Major Industrial/Commercial |                                                    |
| <input type="checkbox"/> Other:                 |                                             |                                                      |                                                    |

f. Why is the proposed project needed?

The Port of New Orleans has proposed the construction of a new container ship terminal development, the Louisiana



Louisiana Department of Energy  
and Natural Resources  
Office of Coastal Management

## Joint Permit Application For Work Within the Louisiana Coastal Zone



U.S. Army Corps of Engineers  
(COE)  
New Orleans District

---

International Terminal, on a parcel of land owned by the Port in Violet, Louisiana. The project's design team has



Louisiana Department of Energy  
and Natural Resources  
Office of Coastal Management

## Joint Permit Application For Work Within the Louisiana Coastal Zone



U.S. Army Corps of Engineers  
(COE)  
New Orleans District

identified significant geotechnical data gaps that need to be filled to aid in the 60% design phase of the project. Without



Louisiana Department of Energy  
and Natural Resources  
Office of Coastal Management

## Joint Permit Application For Work Within the Louisiana Coastal Zone



U.S. Army Corps of Engineers  
(COE)  
New Orleans District

the proposed project, design of the terminal would be severely hampered due to the inability to access appropriate soils



Louisiana Department of Energy  
and Natural Resources  
Office of Coastal Management

## Joint Permit Application For Work Within the Louisiana Coastal Zone



U.S. Army Corps of Engineers  
(COE)  
New Orleans District

data.

### Step 9 of 15 - Project Status

a. Proposed start date: 04/01/2022 Proposed completion date: 12/22/2023

#### b. Is any of the project work in progress?

☐ No ☒ Yes

In-progress work is shown in file named "LIT Geotechnical\_All Drawings\_Rev\_20220314". File named "LIT\_Surcharge\_mod\_v5\_11\_18\_23" shows proposed modification of surcharge test plots and revised access routes.

#### c. Is any of the project work completed?

☒ No ☐ Yes

### Step 10 of 15 - Structures, Materials, and Methods for the Pr

#### a. Excavations

10.84 Cubic Yards 0.000057 Acres

#### b. Fill Areas

24039.81 Cubic Yards 2.94 Acres

#### c. Fill Materials

|                                                                   |                  |                                                             |                   |
|-------------------------------------------------------------------|------------------|-------------------------------------------------------------|-------------------|
| <input type="checkbox"/> Concrete:                                | Cubic Yards      | <input type="checkbox"/> Rock:                              | Cubic Yards       |
| <input type="checkbox"/> Crushed Stone or Gravel:                 | Cubic Yards      | <input type="checkbox"/> Sand:                              | Cubic Yards       |
| <input checked="" type="checkbox"/> Excavated and Placed onsite : | 8.97 Cubic Yards | <input checked="" type="checkbox"/> Hauled in Topsoil/Dirt: | 24020 Cubic Yards |
| <input checked="" type="checkbox"/> Excavated and hauled offsite: | 1.87 Cubic Yards |                                                             |                   |
| <input checked="" type="checkbox"/> Other: Grout Fill             |                  | 10.84 Cubic Yards                                           |                   |





Louisiana Department of Energy  
and Natural Resources  
Office of Coastal Management

## Joint Permit Application For Work Within the Louisiana Coastal Zone



U.S. Army Corps of Engineers  
(COE)  
New Orleans District

**d. What equipment will be used for the proposed project?**

- |                                                      |                                                             |                                                                       |
|------------------------------------------------------|-------------------------------------------------------------|-----------------------------------------------------------------------|
| <input type="checkbox"/> Airboat                     | <input checked="" type="checkbox"/> Bulldozer/Grader        | <input type="checkbox"/> Marsh Buggy                                  |
| <input type="checkbox"/> Backhoe                     | <input type="checkbox"/> Dragline/Excavator                 | <input checked="" type="checkbox"/> Other Tracked or Wheeled Vehicles |
| <input type="checkbox"/> Barge Mounted Bucket Dredge | <input type="checkbox"/> Handjet                            | <input type="checkbox"/> Self Propelled Pipe Laying Barge             |
| <input type="checkbox"/> Barge Mounted Drilling Rig  | <input checked="" type="checkbox"/> Land Based Drilling Rig | <input type="checkbox"/> Tugboat                                      |
| <input checked="" type="checkbox"/> Other: Barge     |                                                             |                                                                       |

**Step 11 of 15 - Project Alternatives**

**a. Total acres of wetlands and/or waterbottoms filled and/or excavated.**

11.67 acres

**b. What alternative locations, methods, and access routes were considered to avoid impact to wetlands and/or waterbottoms?**

Existing roads, trails, previously disturbed areas, and non-wetland areas were identified and incorporated into the proposed access routes in order to avoid wetlands to the extent practicable. Prior to site mobilization, an environmental and safety meeting will be conducted with field staff and supervisors to discuss project requirements. During this meeting, personnel will be made aware of best management practices and permit conditions placed on their operations. Access routes cleared for geotechnical borings will also be used for surcharge test plots.

**c. What efforts were made to minimize impact to wetlands and/or waterbottoms?**

Paths that require vegetation removal will only be as wide as necessary to provide safe passage for the field crew and their equipment. Site activities will seek to avoid woody vegetation to the extent practicable. If tree removal is required, those larger than 12 inches in diameter will be avoided. Access paths will be field adjusted to avoid larger trees. Furthermore, care will be taken during vegetation removal to avoid higher quality forested systems that include desirable wetland tree species, herbaceous areas, Scrub Shrub habitats, exotic infested areas, pine plantations, and immature forested systems, to the extent practicable. Any spoil, cuttings, or vegetation removed by clearing operations will remain stockpiled on site and will return nutrients to the soil during decomposition.

**d. How are unavoidable impacts to vegetated wetlands to be mitigated?**

Any unavoidable impacts will be mitigated through the purchase of mitigation bank credits

**Step 12 of 15 - Permit Type and Owners**

**a. Are you applying for a Coastal Use Permit?**

- ☐ No ☒ Yes



Louisiana Department of Energy  
and Natural Resources  
Office of Coastal Management

## Joint Permit Application For Work Within the Louisiana Coastal Zone



U.S. Army Corps of Engineers  
(COE)  
New Orleans District

**b. Are you the sole landowner / oyster lease holder?**

- ☐ No ☒ Yes
- ☒ The applicant is an owner of the property on which the proposed described activity is to occur.
- ☐ The applicant has made reasonable effort to determine the identity and current address of the owner(s) of the land on which the proposed described activity is to occur, which included, a search of the public records of the parish in which the proposed activity is to occur.
- ☐ The applicant hereby attests that a copy of the application has been distributed to the following landowners / oyster lease holders. See attached list.

**c. Does the project involve drilling, production, and/or storage of oil and gas?**

- ☒ No ☐ Yes **If yes, you must attach a list of all state and federal laws and rules and regulations dealing with spill prevention and containment.**

**Step 13 of 15 - Maps and Drawing Instructions**

Note: OCM Compiled Plats consist of a complete and current set of plats that have been pieced together by OCM using only the most current portions of the plat files provided by the applicant/agent. All out-of-date plats have been excluded.

|                                                                            |                        |
|----------------------------------------------------------------------------|------------------------|
| LIT_Surcharge_mod_v6_12_13_23.pdf                                          | 12/13/2023 12:16:49 PM |
| LIT_Surcharge_mod_v5_11_18_23.pdf                                          | 11/17/2023 08:08:56 PM |
| LIT_Surcharge_mod_v4_07_25_23.pdf                                          | 07/26/2023 09:46:09 AM |
| Revised_Step_5A.pdf                                                        | 04/17/2023 05:24:37 PM |
| STEP7_AdjacentLandowners.pdf                                               | 01/31/2022 09:30:27 AM |
| BORING_CPTVOLUMES.pdf                                                      | 01/28/2022 12:38:37 PM |
| JurisdictionalDetermination_VioletDockPort_2021-05-05.pdf                  | 01/31/2022 09:20:46 AM |
| JurisdictionalDetermination_VioletContainerTerminal_2021-05-20_reduced.pdf | 01/31/2022 09:22:34 AM |
| STEP5A_ProjectDescription.pdf                                              | 01/31/2022 09:30:06 AM |
| LITGeotechnical_AllDrawings_Rev_20220314.pdf                               | 03/14/2022 09:25:22 AM |

**Step 14 of 15 - Payment**

The fee for this permit is: \$ 100.00



Louisiana Department of Energy  
and Natural Resources  
Office of Coastal Management

## Joint Permit Application For Work Within the Louisiana Coastal Zone



U.S. Army Corps of Engineers  
(COE)  
New Orleans District

### Step 15 of 15 - Payment Processed

#### Applicant Information

**Applicant Name:** Board of Commissioners of the Port of New Orleans

**Address:** 1350 Port of New Orleans Place

New Orleans, LA 70130

To the best of my knowledge the proposed activity described in this permit application complies with, and will be conducted in a manner that is consistent with the Louisiana Coastal Resources Program. If applicable, I also certify that the declarations in Step 12c, oil spill response, are complete and accurate.



Louisiana Department of Energy  
and Natural Resources  
Office of Coastal Management


## Joint Permit Application For Work Within the Louisiana Coastal Zone




U.S. Army Corps of Engineers  
(COE)  
New Orleans District

---

### Landowners List

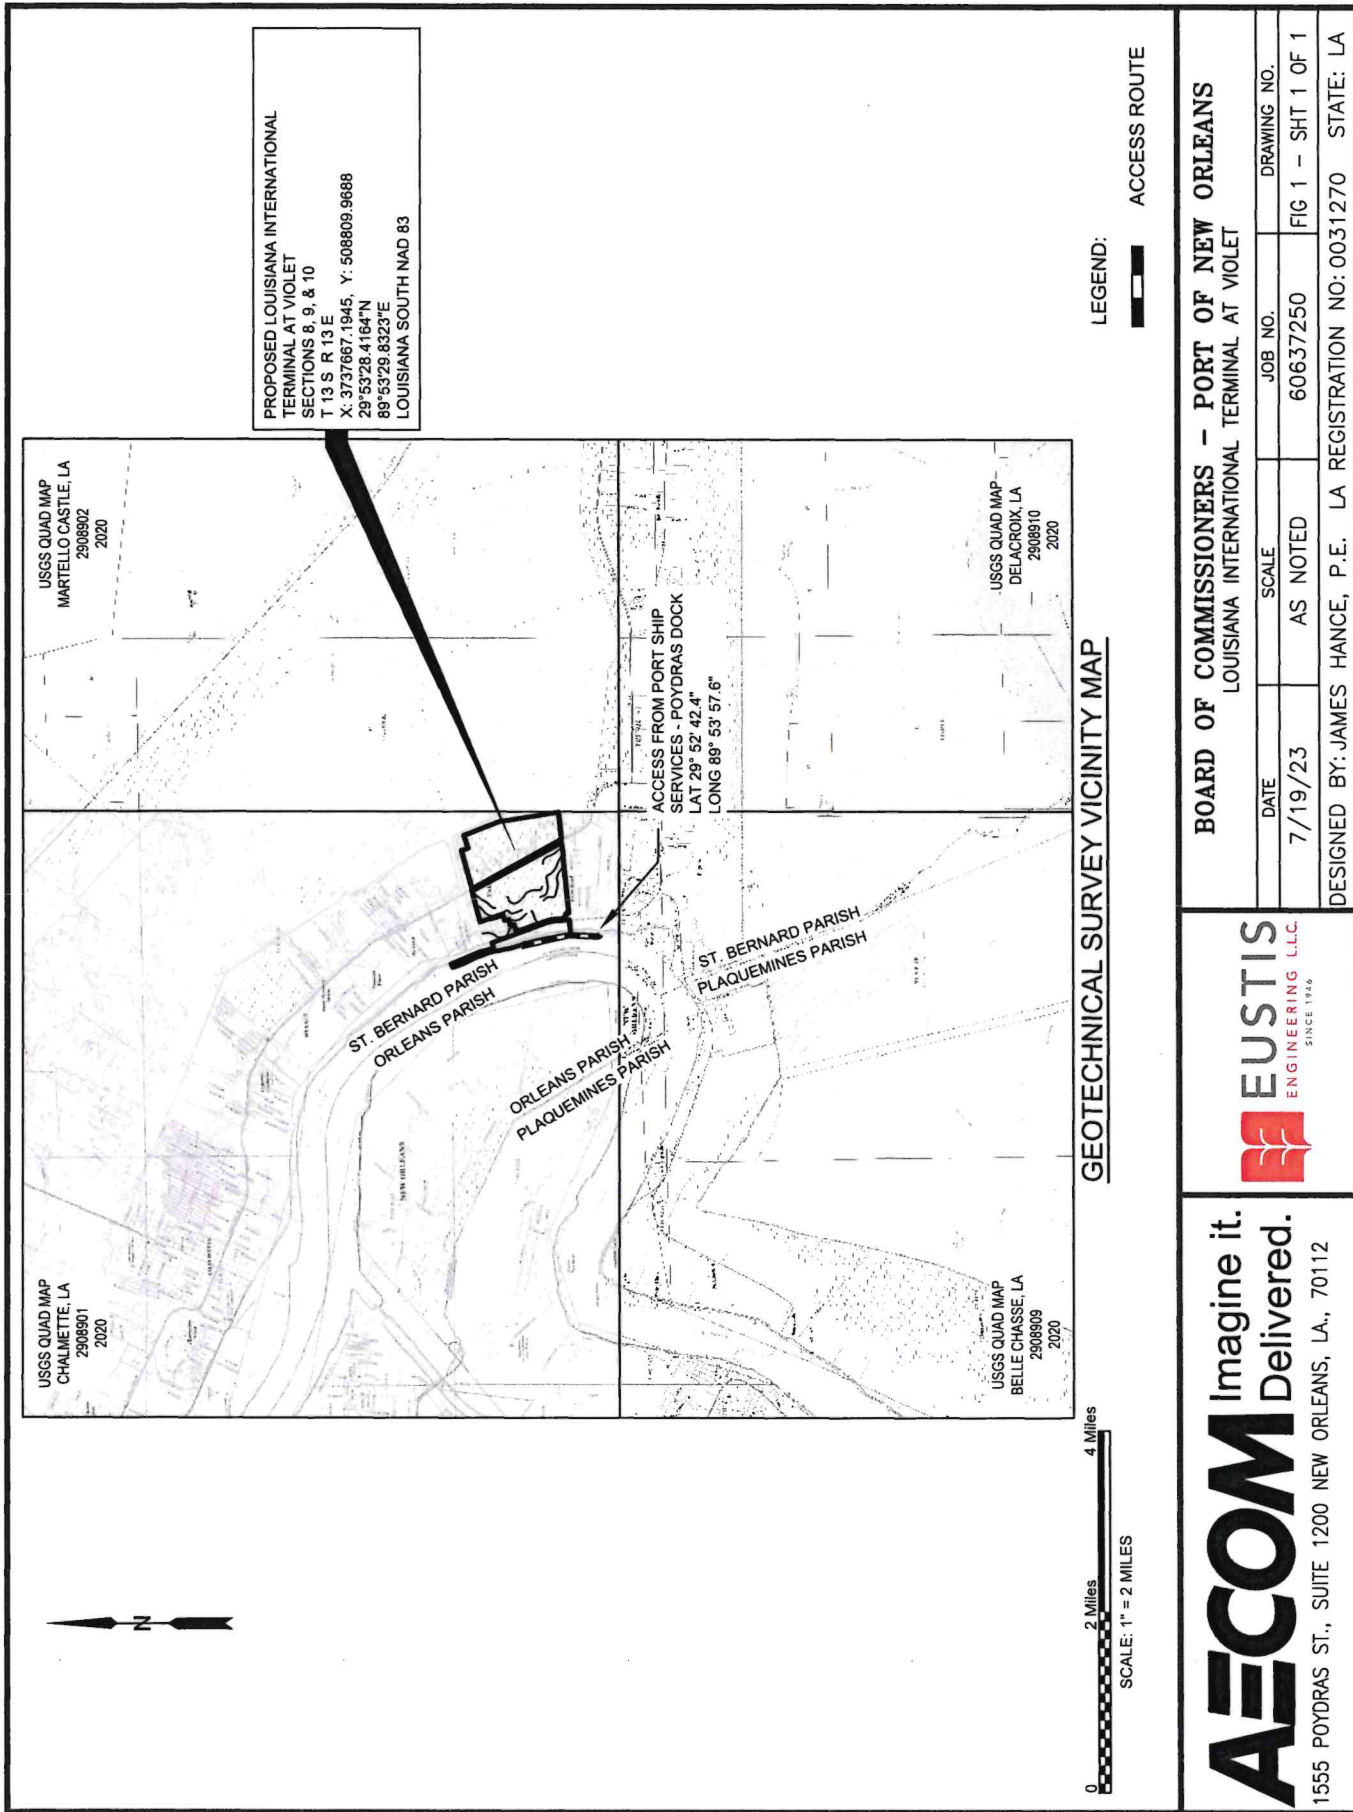



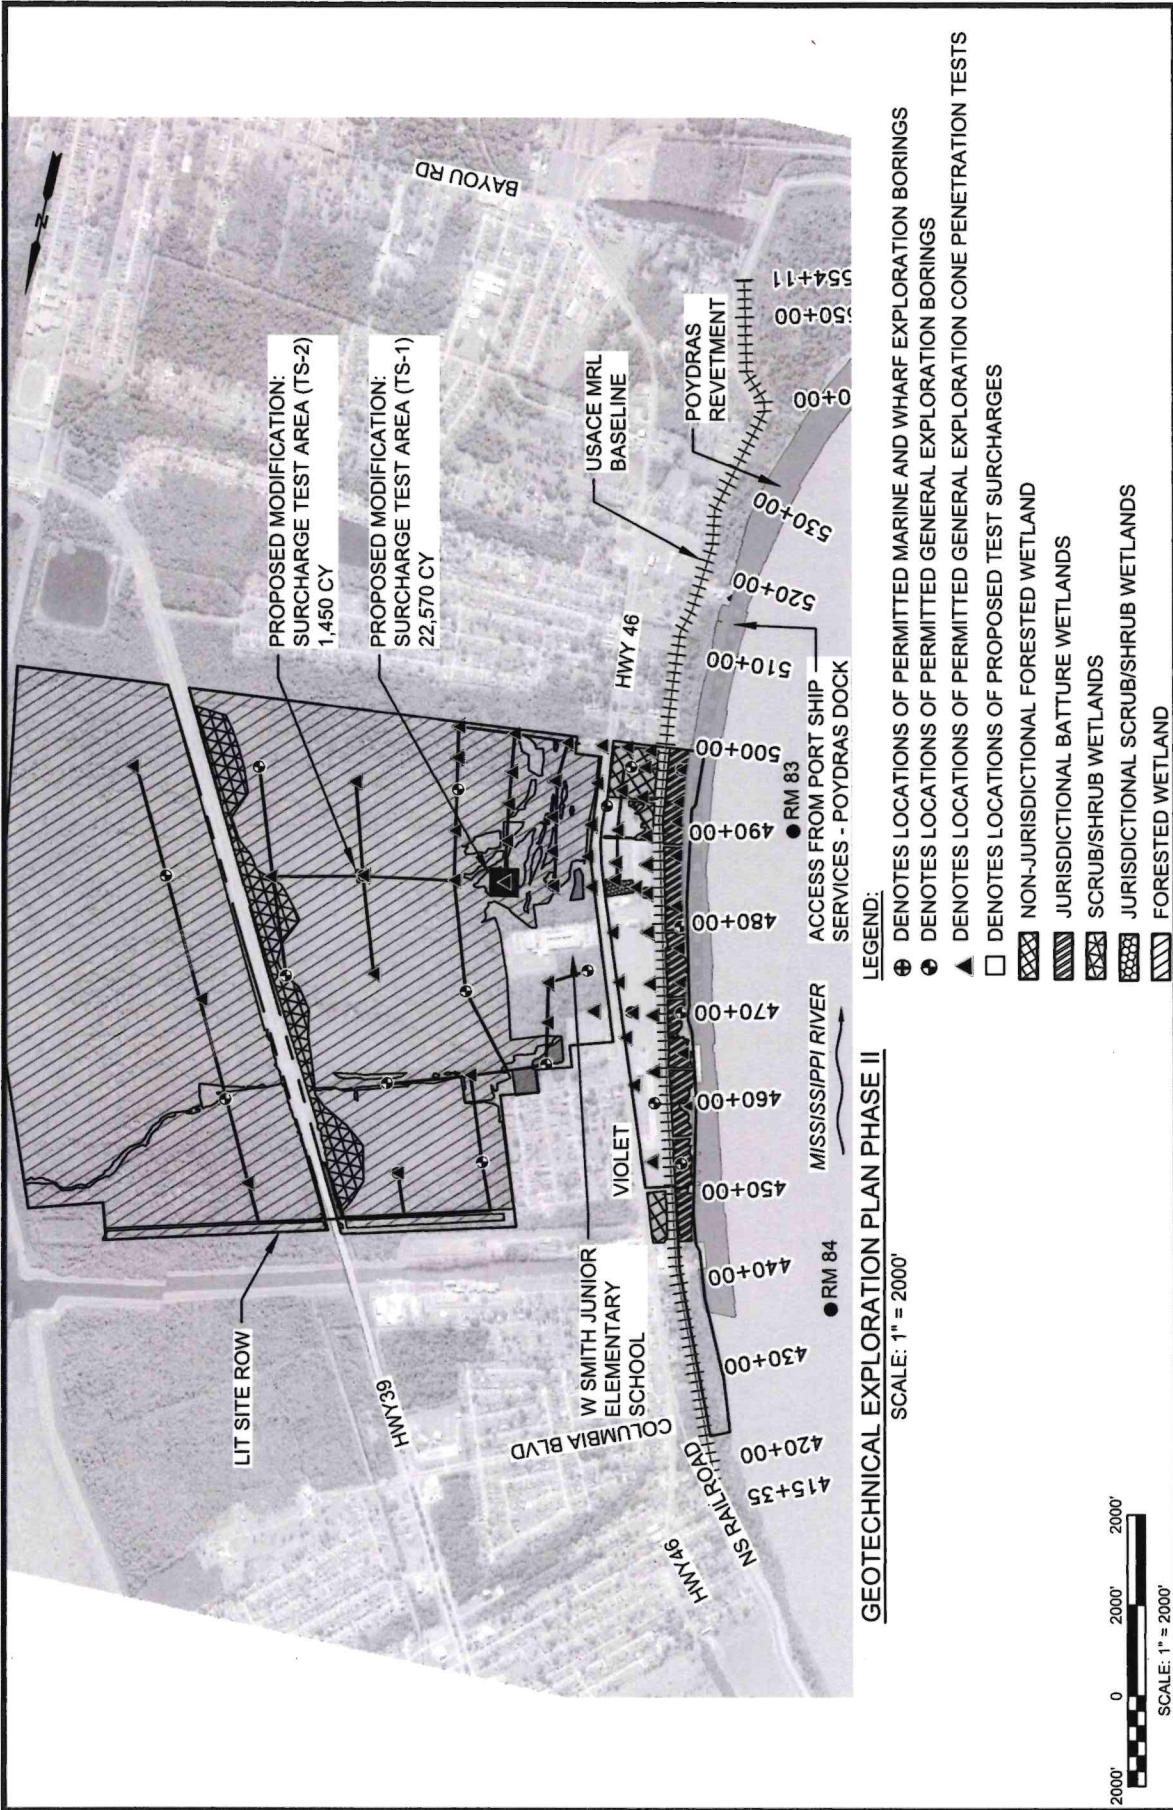

GEOTECHNICAL EXPLORATION PLAN PHASE II

SCALE: 1" = 2000'

LEGEND:

- ⊕ DENOTES LOCATIONS OF PERMITTED MARINE AND WHARF EXPLORATION BORINGS
- DENOTES LOCATIONS OF PERMITTED GENERAL EXPLORATION BORINGS
- ▲ DENOTES LOCATIONS OF PERMITTED GENERAL EXPLORATION CONE PENETRATION TESTS
- DENOTES LOCATIONS OF PROPOSED TEST SURCHARGES

- NON-JURISDICTIONAL FORESTED WETLAND
- JURISDICTIONAL BATTURE WETLANDS
- SCRUB/SHRUB WETLANDS
- JURISDICTIONAL SCRUB/SHRUB WETLANDS
- FORESTED WETLAND



**AECOM** Imagine it. Delivered.


1555 POYDRAS ST., SUITE 1200 NEW ORLEANS, LA., 70112



BOARD OF COMMISSIONERS - PORT OF NEW ORLEANS  
LOUISIANA INTERNATIONAL TERMINAL AT VIOLET

| DATE                                                                 | SCALE    | JOB NO.  | DRAWING NO.        |
|----------------------------------------------------------------------|----------|----------|--------------------|
| 7/19/23                                                              | AS NOTED | 60637250 | FIG 2 - SHT 2 OF 3 |
| DESIGNED BY: JAMES HANCE, P.E. LA REGISTRATION NO: 0031270 STATE: LA |          |          |                    |



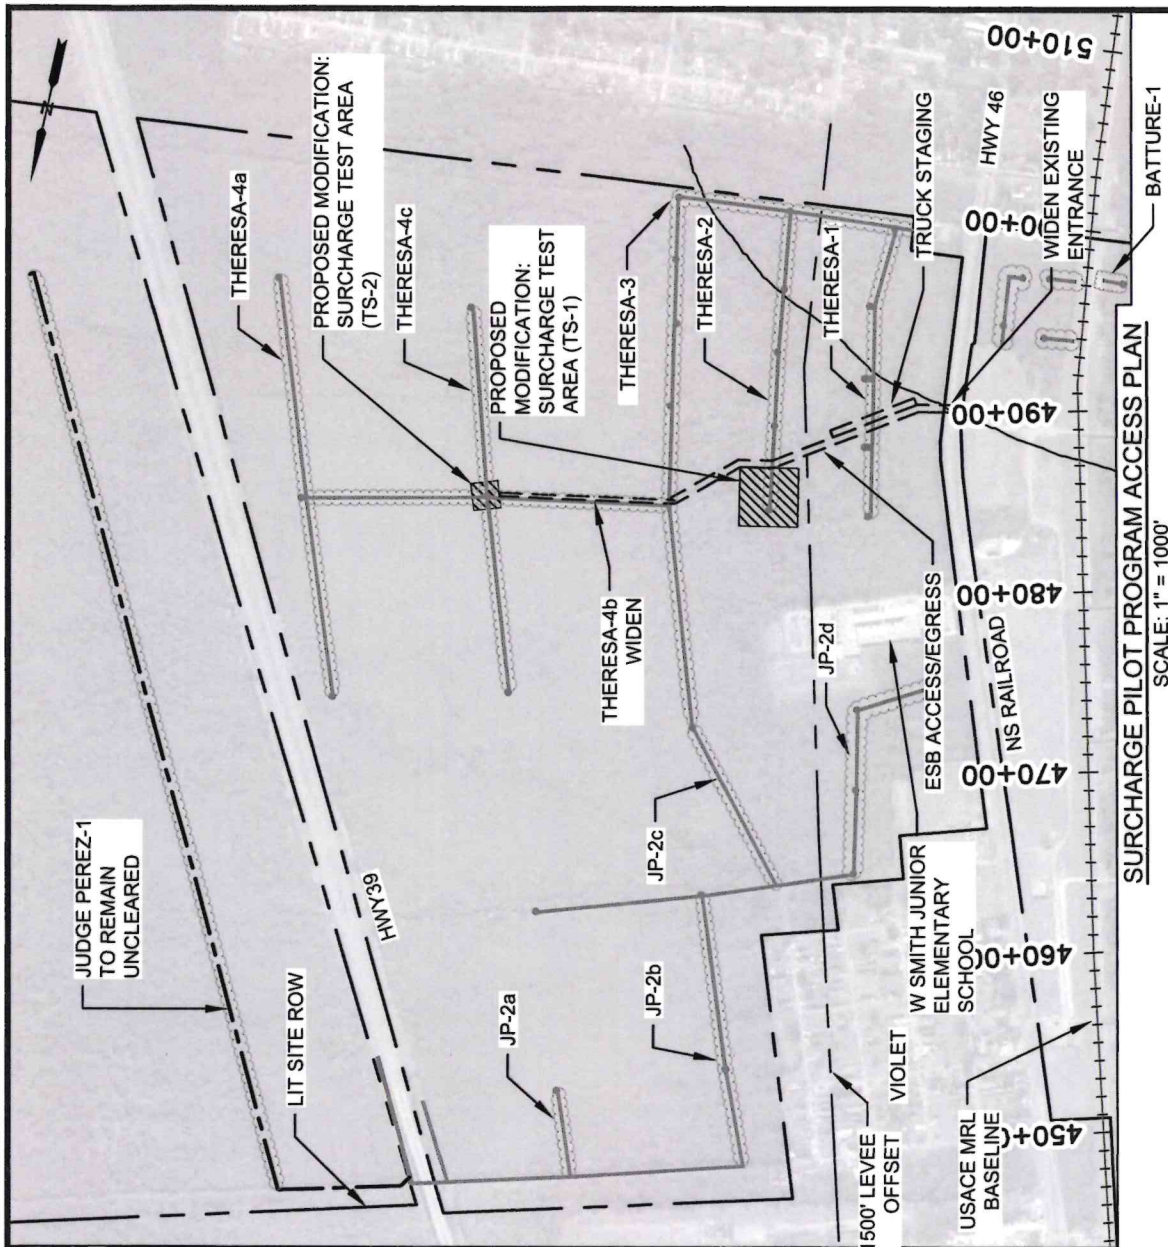

SURCHARGE PILOT PROGRAM ACCESS PLAN  
SCALE: 1" = 1000'

| BOARD OF COMMISSIONERS - PORT OF NEW ORLEANS                         |          |          |                    |
|----------------------------------------------------------------------|----------|----------|--------------------|
| LOUISIANA INTERNATIONAL TERMINAL AT VIOLET                           |          |          |                    |
| DATE                                                                 | SCALE    | JOB NO.  | DRAWING NO.        |
| 11/10/23                                                             | AS NOTED | 60637250 | FIG 2 - SHT 4 OF 4 |
| DESIGNED BY: JAMES HANCE, P.E. LA REGISTRATION NO: 0031270 STATE: LA |          |          |                    |



**AECOM** Imagine it. Delivered.


1555 POYDRAS ST., SUITE 1200 NEW ORLEANS, LA., 70112

| EXISTING ROAD CLEARING |             | TEST SURCHARGE CLEARING |           |
|------------------------|-------------|-------------------------|-----------|
| ROUTE                  | LINEAR FEET | DESIGNATION             | AREA (AC) |
| JUDGE PEREZ-1          | 5250 LF     |                         |           |
| JUDGE PEREZ-2 (JP-2a)  | 484 LF      | TS-1                    | 2.42 AC   |
| JUDGE PEREZ-2 (JP-2b)  | 1510 LF     | TS-2                    | 0.52 AC   |
| JUDGE PEREZ-2 (JP-2c)  | 990 LF      | TOTAL                   | 2.94 AC   |
| JUDGE PEREZ-2 (JP-2d)  | 1339 LF     |                         |           |
| THERESA-1              | 1760 LF     |                         |           |
| THERESA-2              | 1658 LF     |                         |           |
| THERESA-3              | 4293 LF     |                         |           |
| THERESA-4a             | 2337 LF     |                         |           |
| THERESA-4b             | 2041 LF     |                         |           |
| THERESA-4c             | 2140 LF     |                         |           |
| BATTURE-1              | 65 LF       |                         |           |
| TOTAL                  | 23758 LF    |                         |           |

| REQUESTED NEW CLEARING |             |            |                |
|------------------------|-------------|------------|----------------|
| LOCATION               | LENGTH (FT) | WIDTH (FT) | SQUARE FT (SF) |
| ESB ACCESS/EGRESS      | 1,666       | 40         | 66,640         |
| TRUCK STAGING          | 500         | 40         | 20,000         |
| THERESA-4b WIDEN       | 975         | 20         | 19,500         |
| TOTAL                  |             |            | 106,140        |
|                        |             |            | 2.4            |

| LEGEND | EXISTING CLEARED       | 8.55 AC |
|--------|------------------------|---------|
|        | PERMITTED (UNCLEARED)  | 2.49 AC |
|        | REQUESTED NEW CLEARING | 2.44 AC |
|        | SURCHARGE TEST AREA    |         |


NOTE:  
1. ESTIMATED 24,020 CY OF FILL TO BE PLACED WITHIN TWO TEST SURCHARGE AREAS.

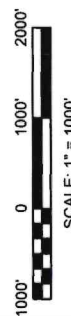



NOTES:

1. AS-BUILT DRAWINGS AND/OR PLATS SHALL HAVE WRITTEN ON THEM THE DATE OF COMPLETION OF SAID ACTIVITIES AND SHALL BE SUBMITTED TO THE LOUISIANA DEPARTMENT OF NATURAL RESOURCES, OFFICE OF COASTAL MANAGEMENT, P. O. BOX 44487, BATON ROUGE, LA 70804-4487 WITHIN 30 DAYS FOLLOWING PROJECT COMPLETION.
2. ALL STRUCTURES BUILT UNDER THE AUTHORIZATION AND CONDITIONS OF THIS PERMIT SHALL BE REMOVED FROM THE SITE WITHIN 120 DAYS OF ABANDONMENT OF THE FACILITIES FOR THE HEREIN PERMITTED USE, OR WHEN THESE STRUCTURES FALL INTO A STATE OF DISREPAIR SUCH THAT THEY CAN NO LONGER FUNCTION AS INTENDED. THIS CONDITION DOES NOT PRECLUDE THE NECESSITY FOR REVISING THE CURRENT PERMIT OR OBTAINING A SEPARATE COASTAL USE PERMIT, SHOULD ONE BE REQUIRED, FOR SUCH REMOVAL ACTIVITIES.
3. STRUCTURES MUST ALSO BE MARKED/LIGHTED IN ACCORDANCE WITH U. S. COAST GUARD REGULATIONS.
4. IN ORDER TO ENSURE THE SAFETY OF ALL PARTIES, THE PERMITTEE SHALL CONTACT THE LOUISIANA ONE CALL SYSTEM (1-800-272-3020) A MINIMUM OF 48 HOURS PRIOR TO THE COMMENCEMENT OF ANY EXCAVATION (DIGGING, DREDGING, JETTING, ETC.) OR DEMOLITION ACTIVITY.

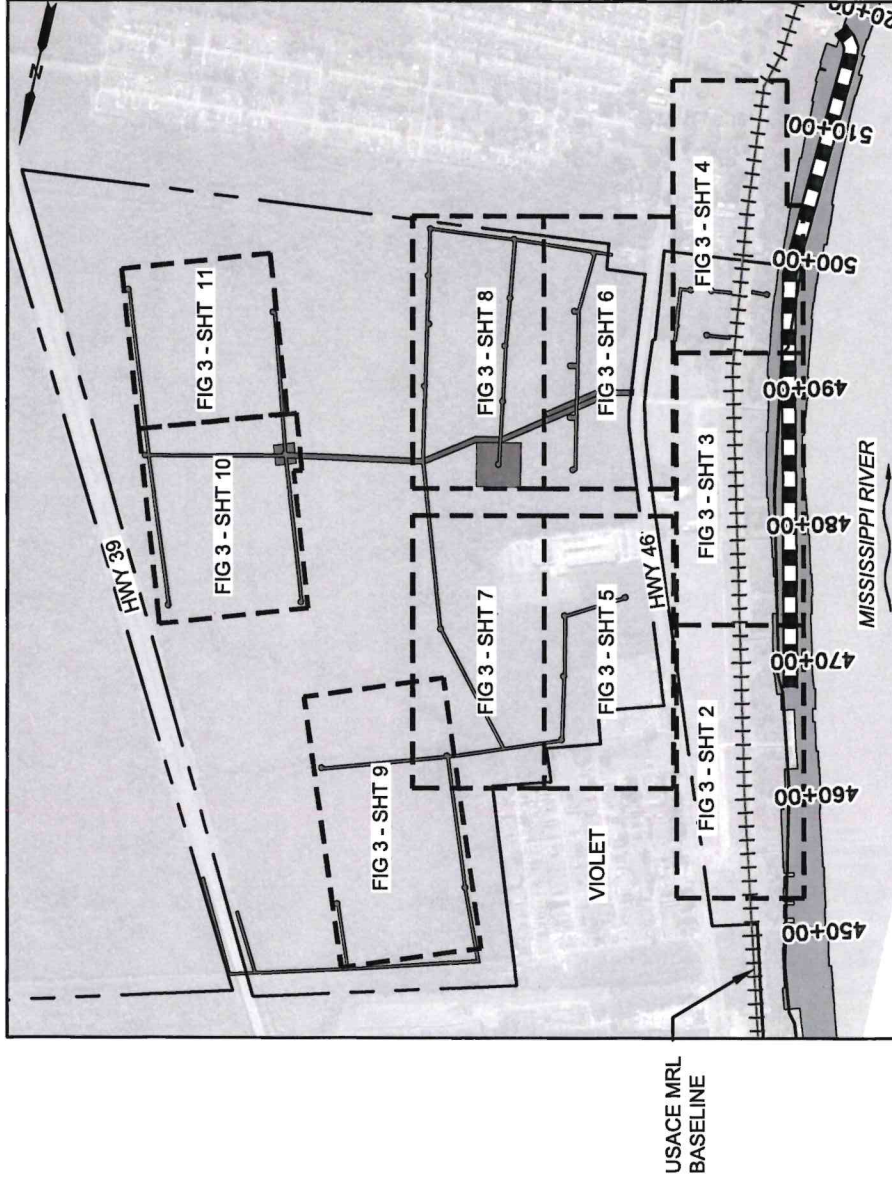

BORING & CPT KEY PLAN PHASE II

SCALE: NTS

LEGEND:

- NON-JURISDICTIONAL FORESTED WETLAND
- JURISDICTIONAL BATTURE WETLANDS
- SCRUB/SHRUB WETLANDS
- JURISDICTIONAL SCRUB/SHRUB WETLANDS
- FORESTED WETLAND

**AECOM** Imagine it.  
Delivered.

1555 POYDRAS ST., SUITE 1200 NEW ORLEANS, LA., 70112




BOARD OF COMMISSIONERS - PORT OF NEW ORLEANS  
LOUISIANA INTERNATIONAL TERMINAL AT VIOLET

| DATE                                                                 | SCALE    | JOB NO.  | DRAWING NO.         |
|----------------------------------------------------------------------|----------|----------|---------------------|
| 12/13/23                                                             | AS NOTED | 60637250 | FIG 3 - SHT 1 OF 11 |
| DESIGNED BY: JAMES HANCE, P.E. LA REGISTRATION NO: 0031270 STATE: LA |          |          |                     |

PRELIMINARY - FOR PERMIT PURPOSES ONLY




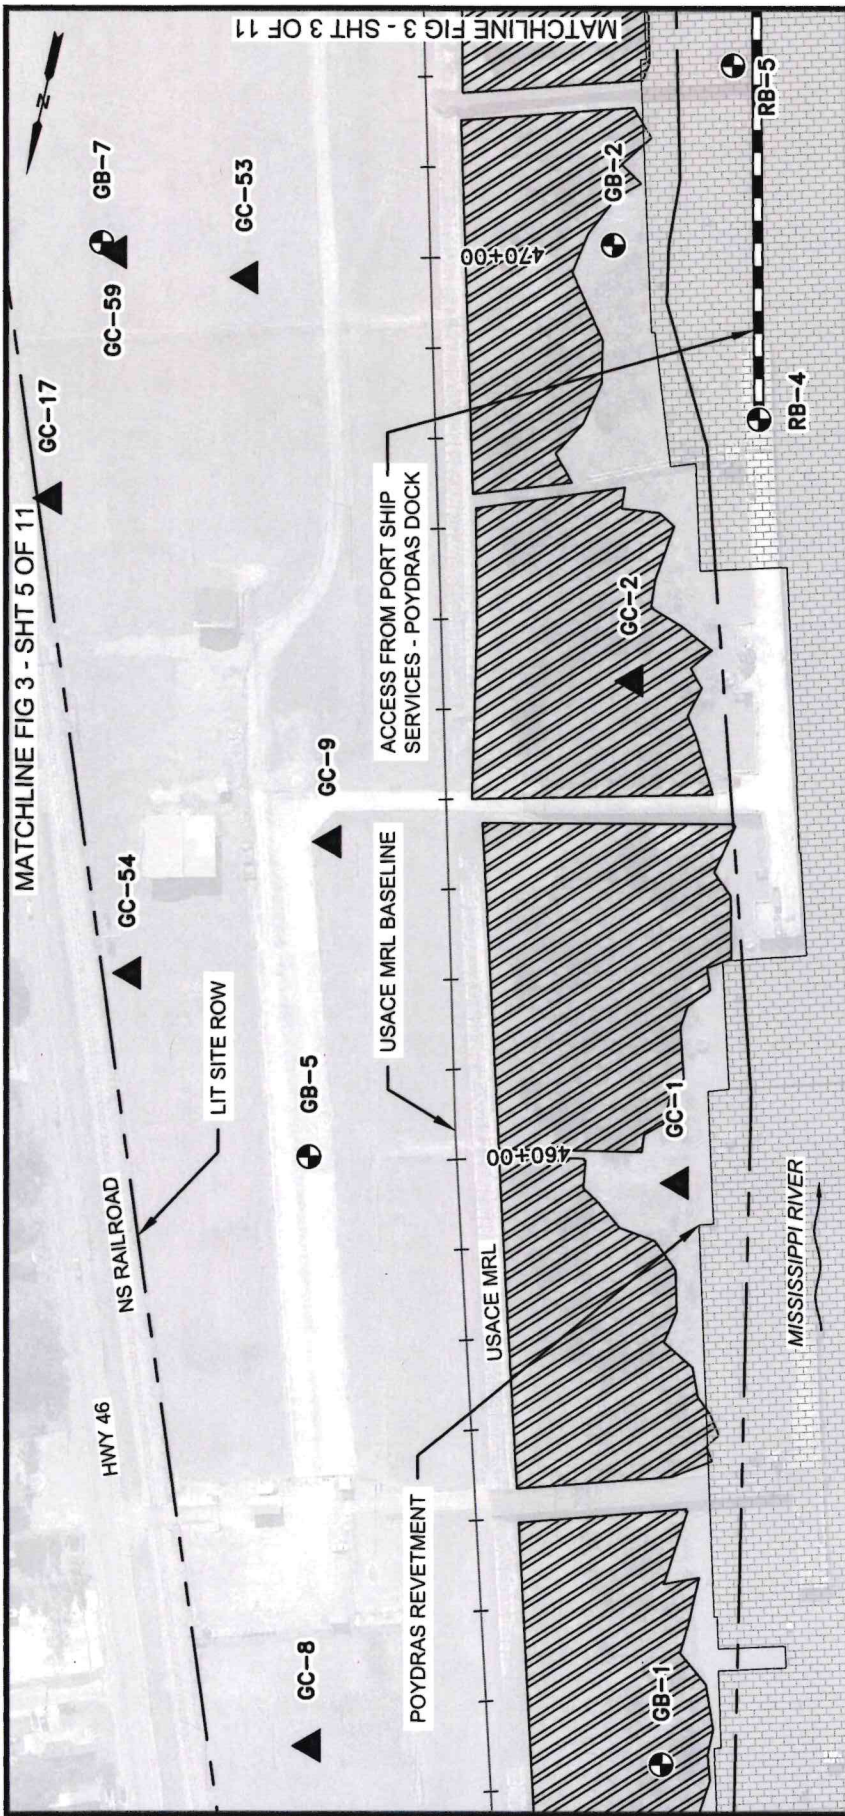

BORING & CPT PLAN PHASE II  
SCALE: 1" = 200'

NOTES:  
1. REFER TO FIG 5 FOR TABULAR SUMMARY OF EXPLORATION POINTS.

2. LOCATIONS OF BORINGS, CPTS, AND TEST SURCHARGES SHOWN HERE SHOULD BE CONSIDERED APPROXIMATE AND MAY BE MODIFIED IN THE FIELD BASED ON EXISTING UTILITIES, SITE ACCESS, AND/OR PROJECT REQUIREMENTS.

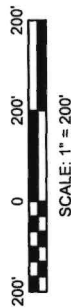

- LEGEND:
- DENOTES LOCATIONS OF PERMITTED MARINE AND WHARF EXPLORATION BORINGS
  - DENOTES LOCATIONS OF PERMITTED GENERAL EXPLORATION BORINGS
  - ▲ DENOTES LOCATIONS OF PERMITTED GENERAL EXPLORATION CONE PENETRATION TESTS
  - ▨ JURISDICTIONAL BATTURE WETLANDS

**AECOM** Imagine it. Delivered.  
1555 POYDRAS ST., SUITE 1200 NEW ORLEANS, LA., 70112



BOARD OF COMMISSIONERS - PORT OF NEW ORLEANS  
LOUISIANA INTERNATIONAL TERMINAL AT VIOLET

| DATE                                                                 | SCALE    | JOB NO.  | DRAWING NO.         |
|----------------------------------------------------------------------|----------|----------|---------------------|
| 11/17/23                                                             | AS NOTED | 60637250 | FIG 3 - SHT 2 OF 11 |
| DESIGNED BY: JAMES HANCE, P.E. LA REGISTRATION NO: 0031270 STATE: LA |          |          |                     |



MATCHLINE FIG - 3 SHT 5 OF 11

MATCHLINE FIG 3 - SHT 6 OF 11

GC-10

GC-11

GC-12

GB-6

GC-55

GC-13

GC-14

MATCHLINE FIG 3 - SHT 2 OF 11

MATCHLINE FIG 3 - SHT 4 OF 11

USACE MRL BASELINE

APPROXIMATE REACH BOUNDARY

USACE MRL

480+00

490+00

GC-4

GC-3

GB-3

GC-5

GC-6

GC-60

POYDRAS REVETMENT

LIT SITE ROW

MISSISSIPPI RIVER

RB-6

ACCESS FROM PORT SHIP  
SERVICES - POYDRAS DOCK

### BORING & CPT PLAN PHASE II

SCALE: 1" = 200'

#### NOTES:

1. REFER TO FIG 5 FOR TABULAR SUMMARY OF EXPLORATION POINTS.
2. LOCATIONS OF BORINGS, CPTS, AND TEST SURCHARGES SHOWN HERE SHOULD BE CONSIDERED APPROXIMATE AND MAY BE MODIFIED IN THE FIELD BASED ON EXISTING UTILITIES, SITE ACCESS, AND/OR PROJECT REQUIREMENTS.



SCALE: 1" = 200'

#### LEGEND:

- DENOTES LOCATIONS OF PERMITTED MARINE AND WHARF EXPLORATION BORINGS
- DENOTES LOCATIONS OF PERMITTED GENERAL EXPLORATION BORINGS
- ▲ DENOTES LOCATIONS OF PERMITTED GENERAL EXPLORATION CONE PENETRATION TESTS
- NON-JURISDICTIONAL FORESTED WETLAND
- JURISDICTIONAL SCRUB/SHRUB WETLANDS
- JURISDICTIONAL BATTURE WETLANDS

**AECOM** Imagine it.  
Delivered.

1555 POYDRAS ST., SUITE 1200 NEW ORLEANS, LA., 70112




**BOARD OF COMMISSIONERS - PORT OF NEW ORLEANS**  
LOUISIANA INTERNATIONAL TERMINAL AT VIOLET

| DATE     | SCALE    | JOB NO.  | DRAWING NO.         |
|----------|----------|----------|---------------------|
| 11/17/23 | AS NOTED | 60637250 | FIG 3 - SHT 3 OF 11 |

DESIGNED BY: JAMES HANCE, P.E. LA REGISTRATION NO: 0031270 STATE: LA

PRELIMINARY - FOR PERMIT PURPOSES ONLY



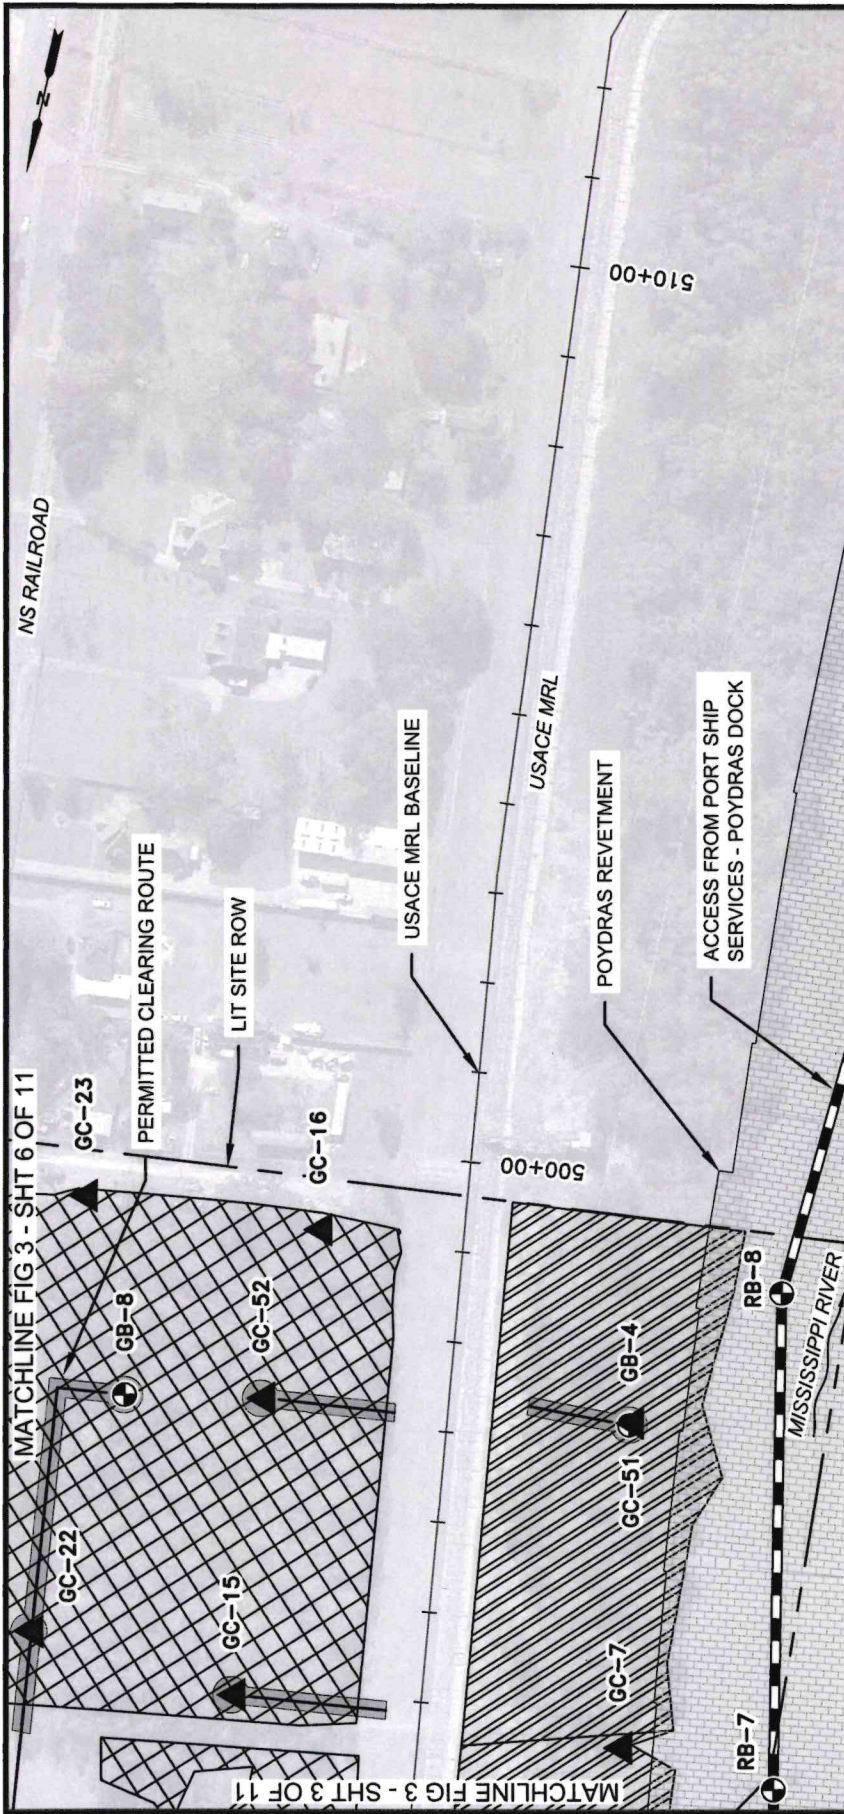

**BORING & CPT PLAN PHASE II**

SCALE: 1" = 200'

**NOTES:**

1. REFER TO FIG 5 FOR TABULAR SUMMARY OF EXPLORATION POINTS.
2. LOCATIONS OF BORINGS, CPTS, AND TEST SURCHARGES SHOWN HERE SHOULD BE CONSIDERED APPROXIMATE AND MAY BE MODIFIED IN THE FIELD BASED ON EXISTING UTILITIES, SITE ACCESS, AND/OR PROJECT REQUIREMENTS.



**LEGEND:**

- DENOTES LOCATIONS OF PERMITTED MARINE AND WHARF EXPLORATION BORINGS
- DENOTES LOCATIONS OF PERMITTED GENERAL EXPLORATION BORINGS
- ▲ DENOTES LOCATIONS OF PERMITTED GENERAL EXPLORATION CONE PENETRATION TESTS
- ▨ NON-JURISDICTIONAL FORESTED WETLAND
- ▨ JURISDICTIONAL BATTURE WETLANDS

**AECOM** Imagine it.  
Delivered.

1555 POYDRAS ST., SUITE 1200 NEW ORLEANS, LA., 70112




**BOARD OF COMMISSIONERS - PORT OF NEW ORLEANS**  
LOUISIANA INTERNATIONAL TERMINAL AT VIOLET

| DATE     | SCALE    | JOB NO.  | DRAWING NO.         |
|----------|----------|----------|---------------------|
| 11/17/23 | AS NOTED | 60637250 | FIG 3 - SHT 4 OF 11 |

DESIGNED BY: JAMES HANCE, P.E. LA REGISTRATION NO: 0031270 STATE: LA



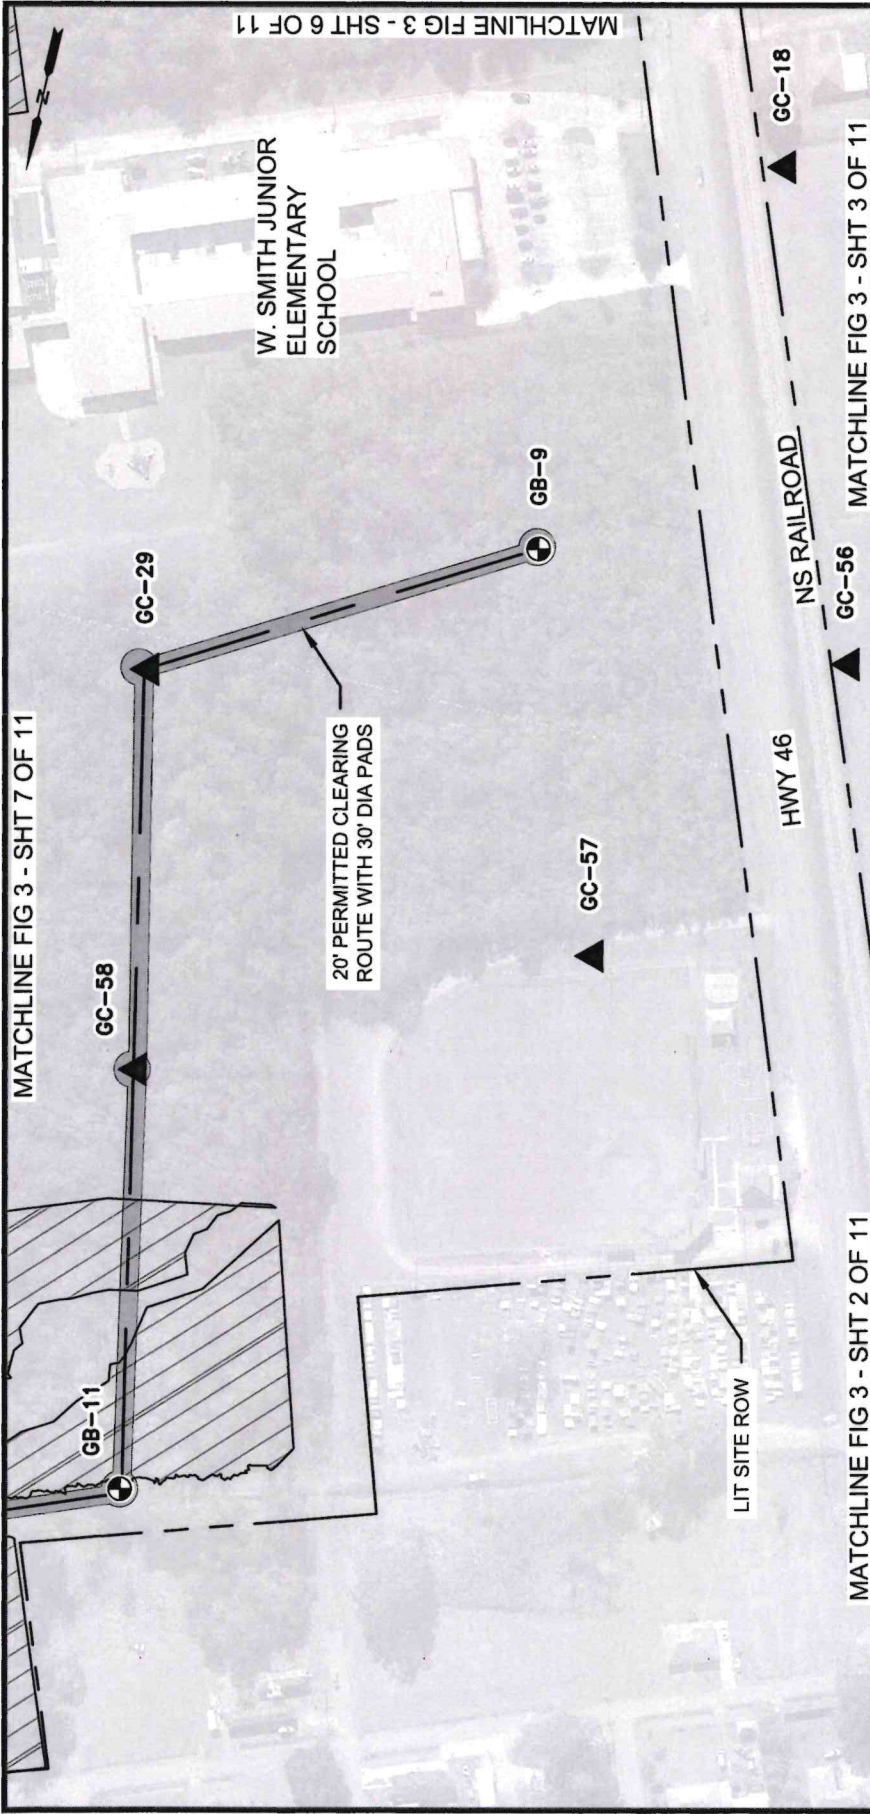

**NOTES:**

1. REFER TO FIG 5 FOR TABULAR SUMMARY OF EXPLORATION POINTS.

2. LOCATIONS OF BORINGS, CPTS, AND TEST SURCHARGES SHOWN HERE SHOULD BE CONSIDERED APPROXIMATE AND MAY BE MODIFIED IN THE FIELD BASED ON EXISTING UTILITIES, SITE ACCESS, AND/OR PROJECT REQUIREMENTS.

**LEGEND:**

- DENOTES LOCATIONS OF PERMITTED GENERAL EXPLORATION BORINGS
- ▲ DENOTES LOCATIONS OF PERMITTED GENERAL EXPLORATION CONE PENETRATION TESTS
- ▨ FORESTED WETLAND

**SCALE: 1" = 200'**

0 200' 200'

**SCALE: 1" = 200'**

0 200' 200'

**AECOM** Imagine it. Delivered.

1555 POYDRAS ST., SUITE 1200 NEW ORLEANS, LA., 70112

**EUSTIS** ENGINEERING L.L.C. SINCE 1946


**BOARD OF COMMISSIONERS - PORT OF NEW ORLEANS**

LOUISIANA INTERNATIONAL TERMINAL AT VIOLET

| DATE     | SCALE    | JOB NO.  | DRAWING NO.         |
|----------|----------|----------|---------------------|
| 11/17/23 | AS NOTED | 60637250 | FIG 3 - SHT 5 OF 11 |

DESIGNED BY: JAMES HANCE, P.E. LA REGISTRATION NO: 0031270 STATE: LA



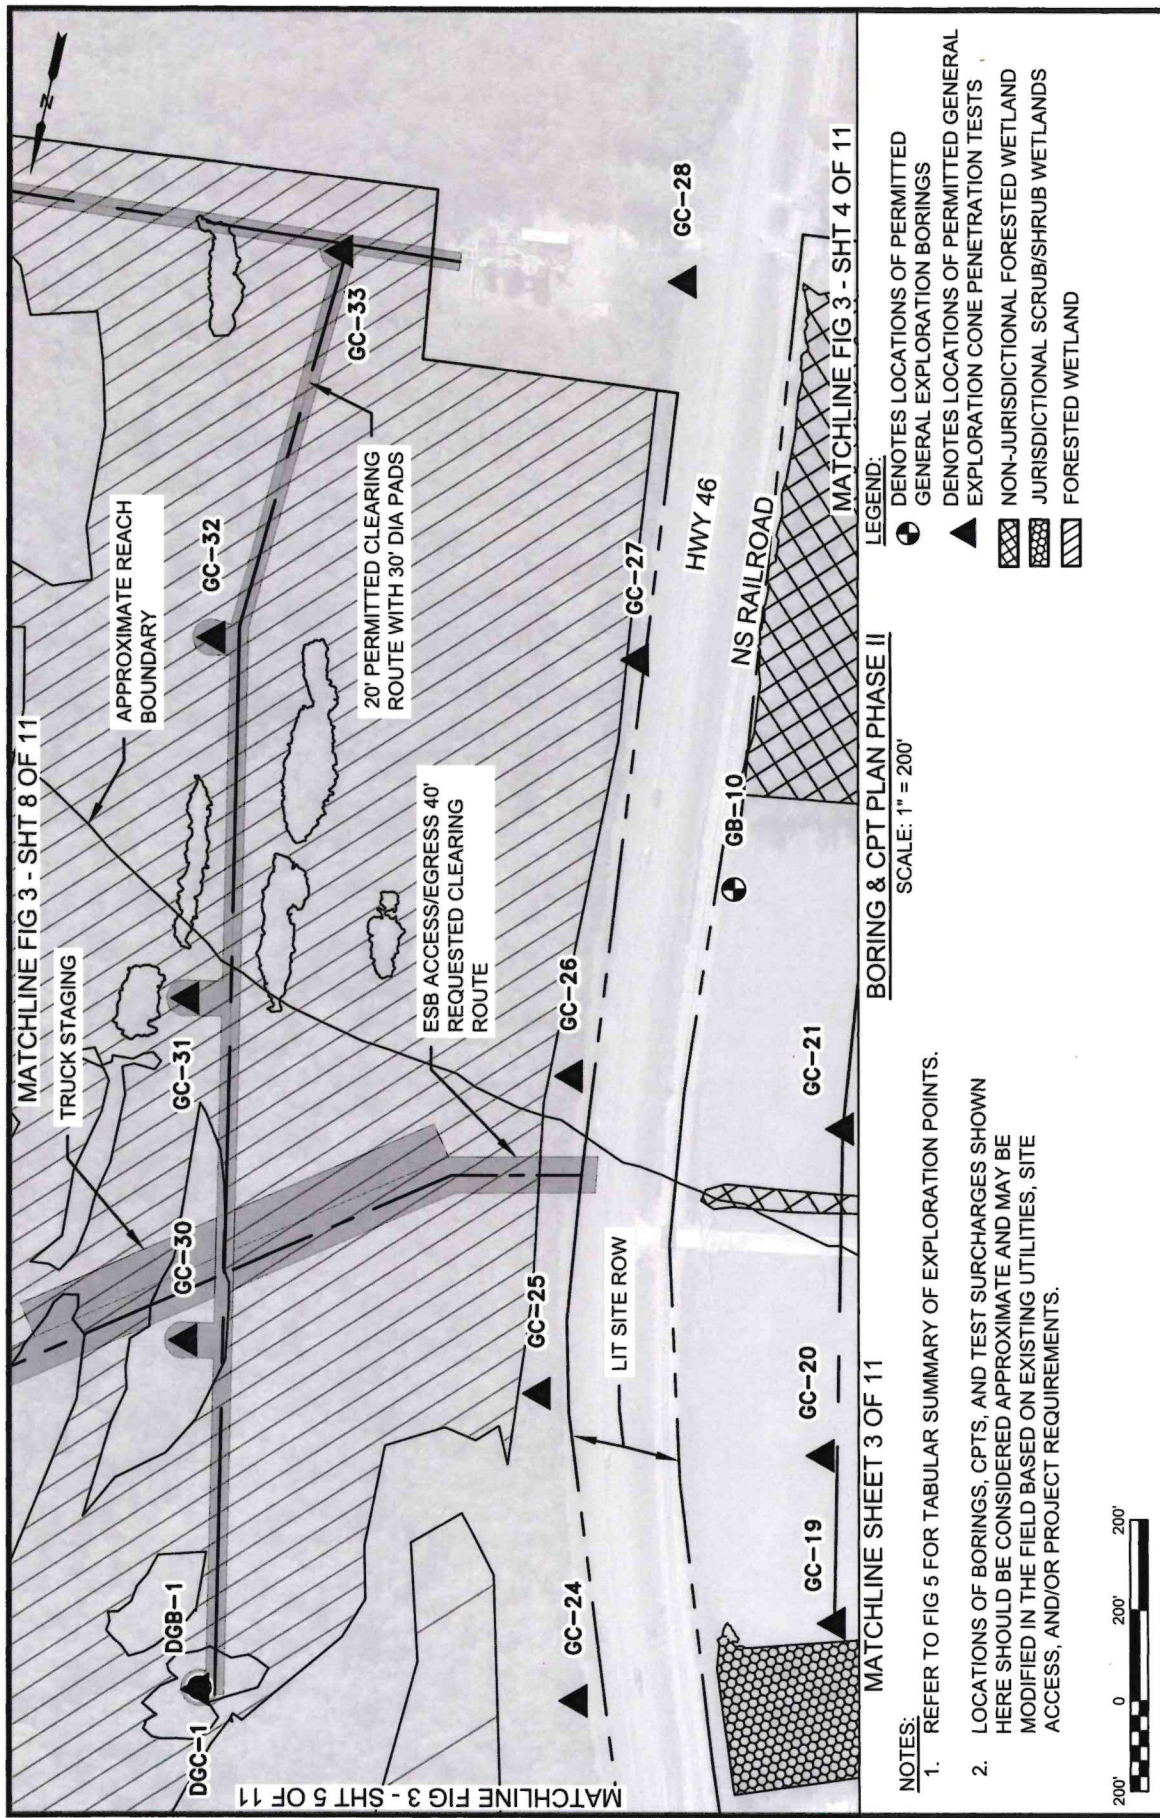

**AECOM** Imagine it. Delivered.  
1555 POYDRAS ST., SUITE 1200 NEW ORLEANS, LA., 70112


**EUSTIS**  
ENGINEERING L.L.C.  
SINCE 1946

**BOARD OF COMMISSIONERS - PORT OF NEW ORLEANS**  
LOUISIANA INTERNATIONAL TERMINAL AT VIOLET

|          |          |          |                     |
|----------|----------|----------|---------------------|
| DATE     | SCALE    | JOB NO.  | DRAWING NO.         |
| 11/17/23 | AS NOTED | 60637250 | FIG 3 - SHT 6 OF 11 |

DESIGNED BY: JAMES HANCE, P.E. LA REGISTRATION NO: 0031270 STATE: LA



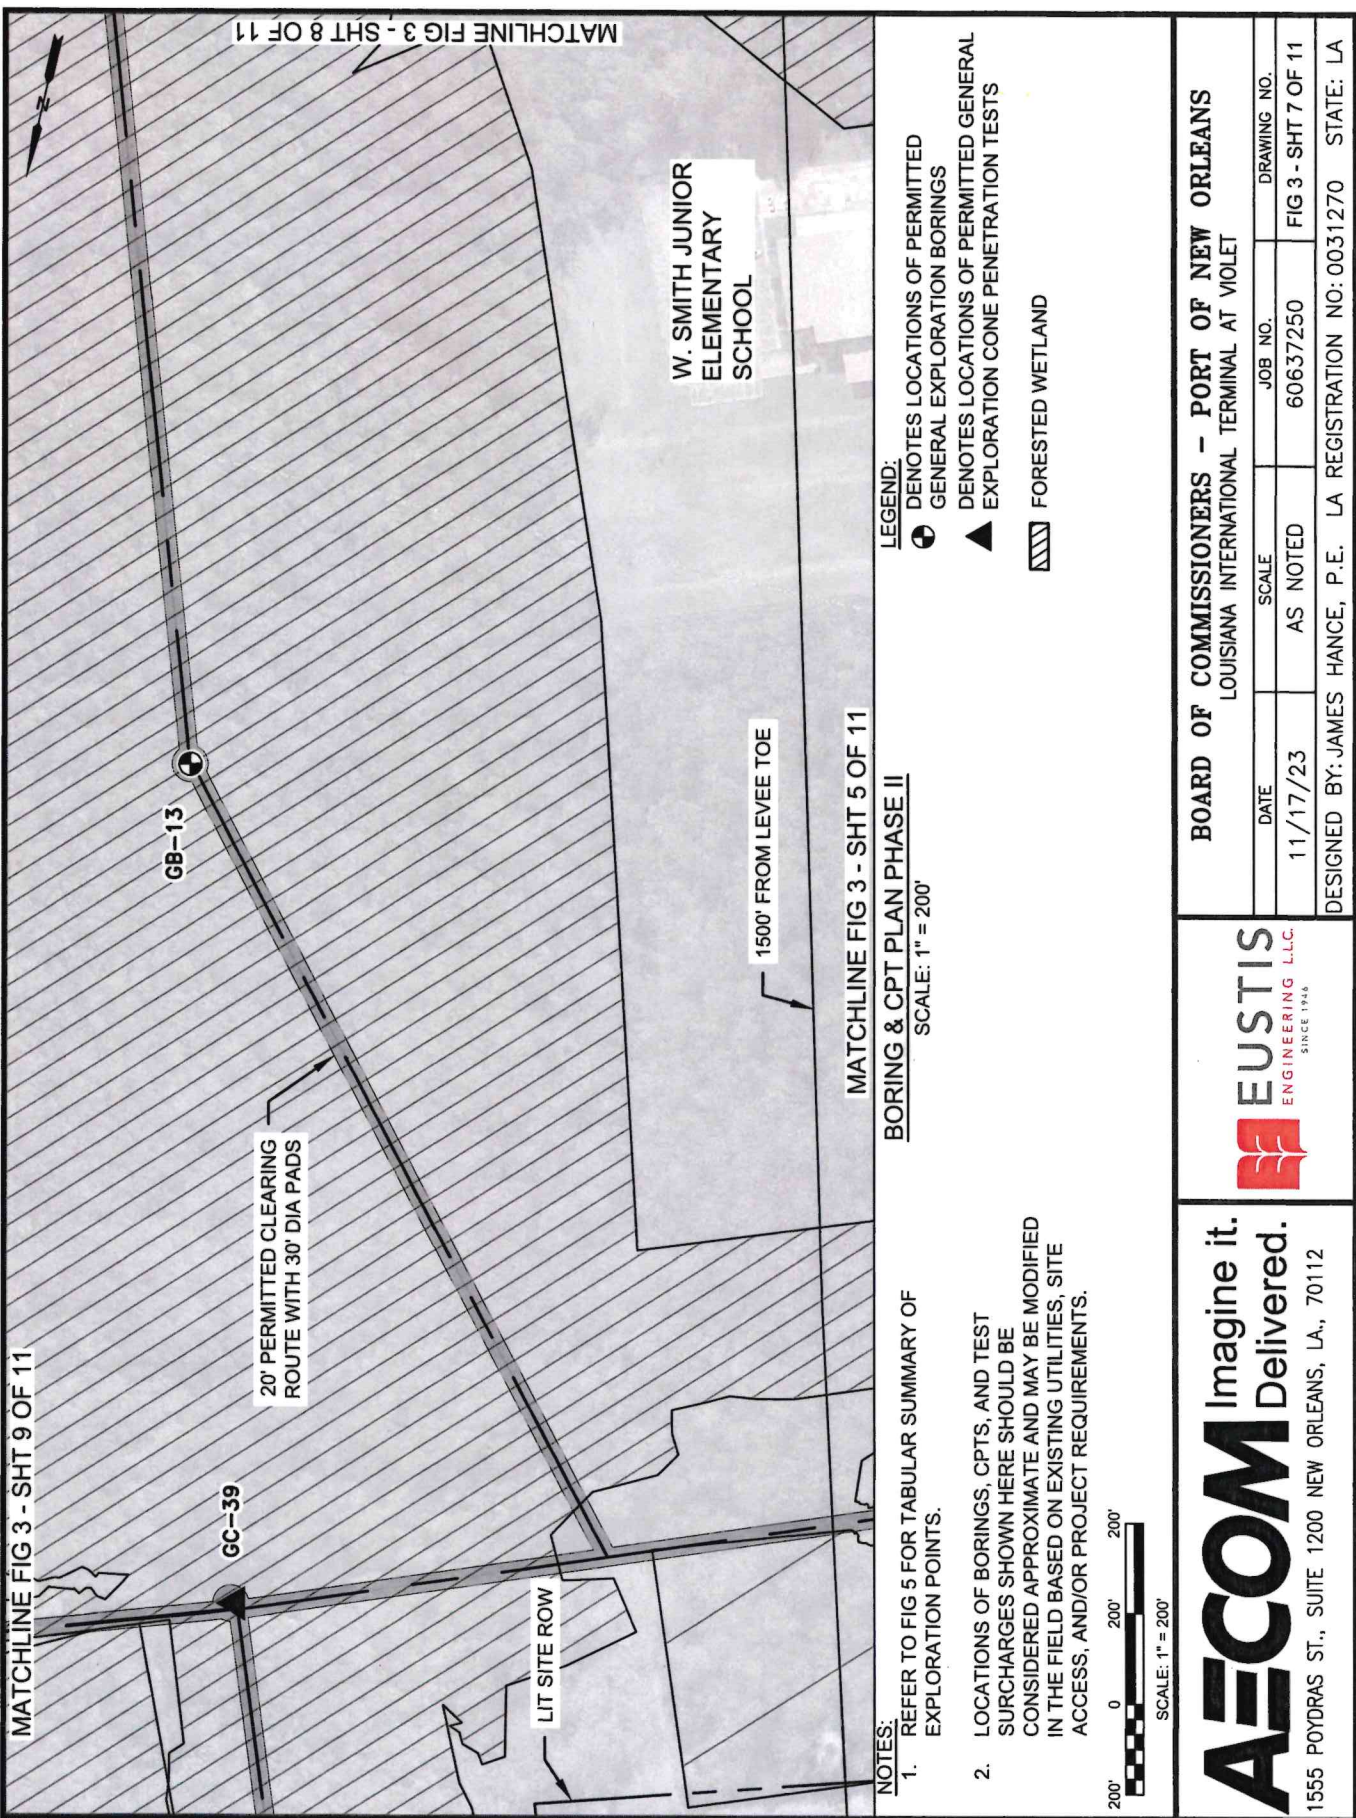

|                                                                      |          |          |                     |
|----------------------------------------------------------------------|----------|----------|---------------------|
| BOARD OF COMMISSIONERS - PORT OF NEW ORLEANS                         |          |          |                     |
| LOUISIANA INTERNATIONAL TERMINAL AT VIOLET                           |          |          |                     |
| DATE                                                                 | SCALE    | JOB NO.  | DRAWING NO.         |
| 11/17/23                                                             | AS NOTED | 60637250 | FIG 3 - SHT 7 OF 11 |
| DESIGNED BY: JAMES HANCE, P.E. LA REGISTRATION NO: 0031270 STATE: LA |          |          |                     |




EUSTIS  
ENGINEERING L.L.C.  
SINCE 1946



Imagine it.  
Delivered.

1555 POYDRAS ST., SUITE 1200 NEW ORLEANS, LA., 70112



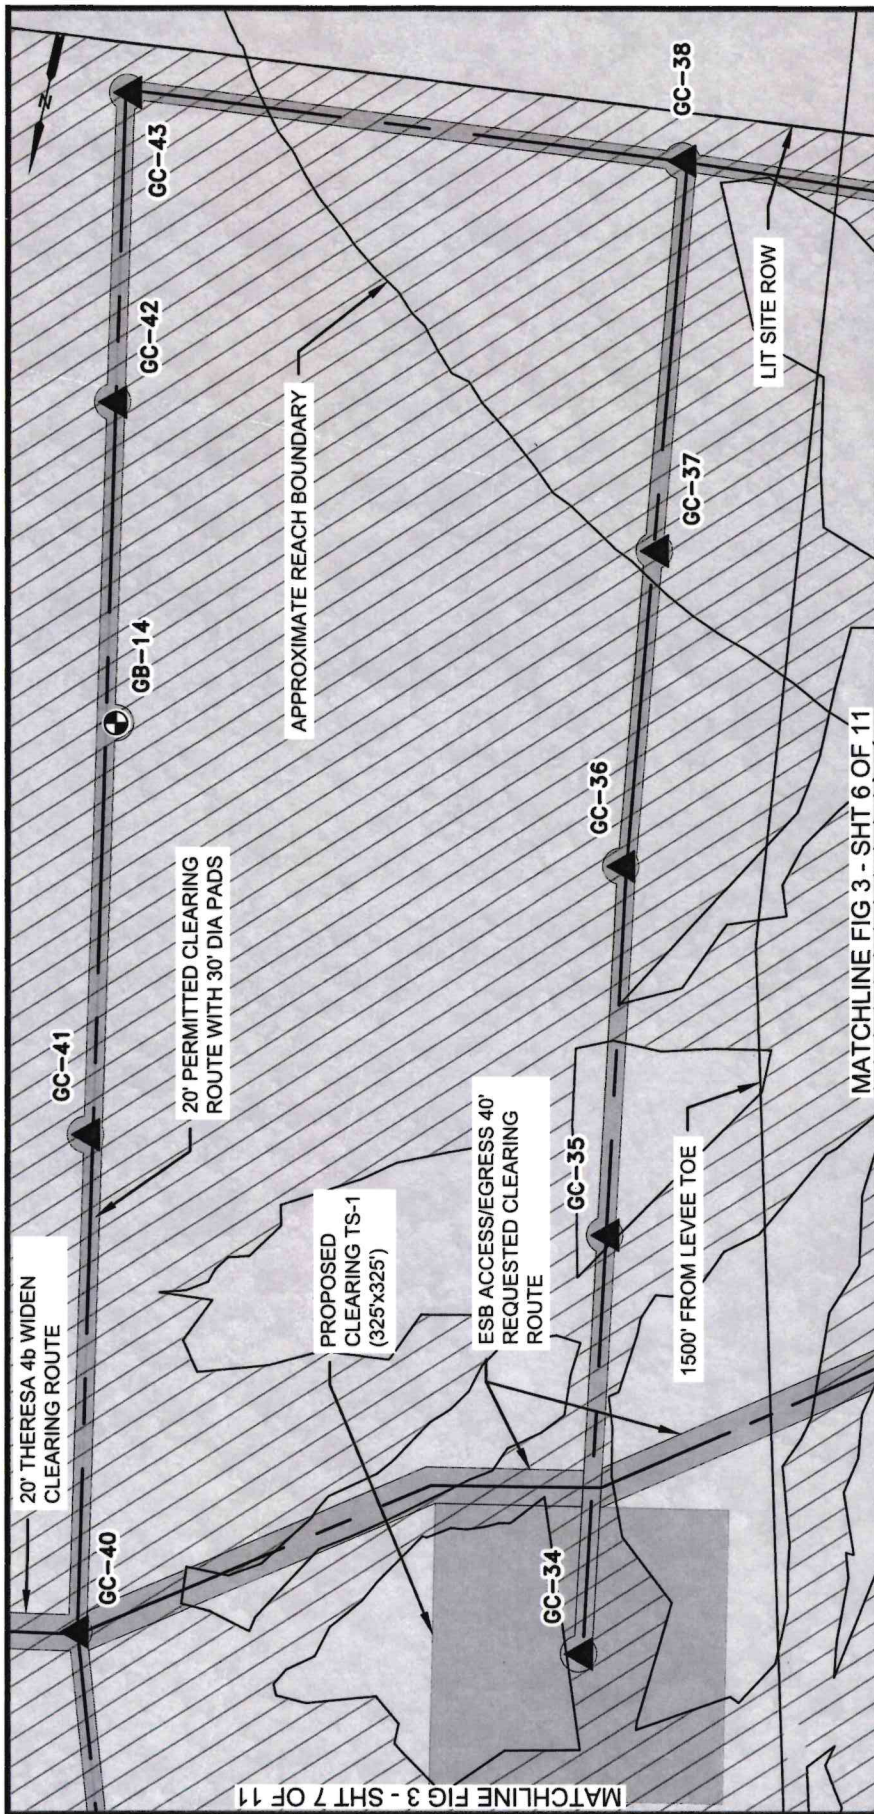

**LEGEND:**

- DENOTES LOCATIONS OF PERMITTED GENERAL EXPLORATION BORINGS
- ▲ DENOTES LOCATIONS OF PERMITTED GENERAL EXPLORATION CONE PENETRATION TESTS
- ▨ FORESTED WETLAND
- DENOTES LOCATIONS OF PROPOSED TEST SURCHARGES

**NOTES:**

1. REFER TO FIG 5 FOR TABULAR SUMMARY OF EXPLORATION POINTS.
2. LOCATIONS OF BORINGS, CPTS, AND TEST SURCHARGES SHOWN HERE SHOULD BE CONSIDERED APPROXIMATE AND MAY BE MODIFIED IN THE FIELD BASED ON EXISTING UTILITIES, SITE ACCESS, AND/OR PROJECT REQUIREMENTS.

**BORING & CPT PLAN PHASE II**

SCALE: 1" = 200'



Imagine it.  
Delivered.

1555 POYDRAS ST., SUITE 1200 NEW ORLEANS, LA., 70112


SINCE 1946

**BOARD OF COMMISSIONERS - PORT OF NEW ORLEANS**  
LOUISIANA INTERNATIONAL TERMINAL AT VIOLET

| DATE     | SCALE    | JOB NO.  | DRAWING NO.         |
|----------|----------|----------|---------------------|
| 11/17/23 | AS NOTED | 60637250 | FIG 3 - SHT 8 OF 11 |

DESIGNED BY: JAMES HANCE, P.E. LA REGISTRATION NO: 0031270 STATE: LA



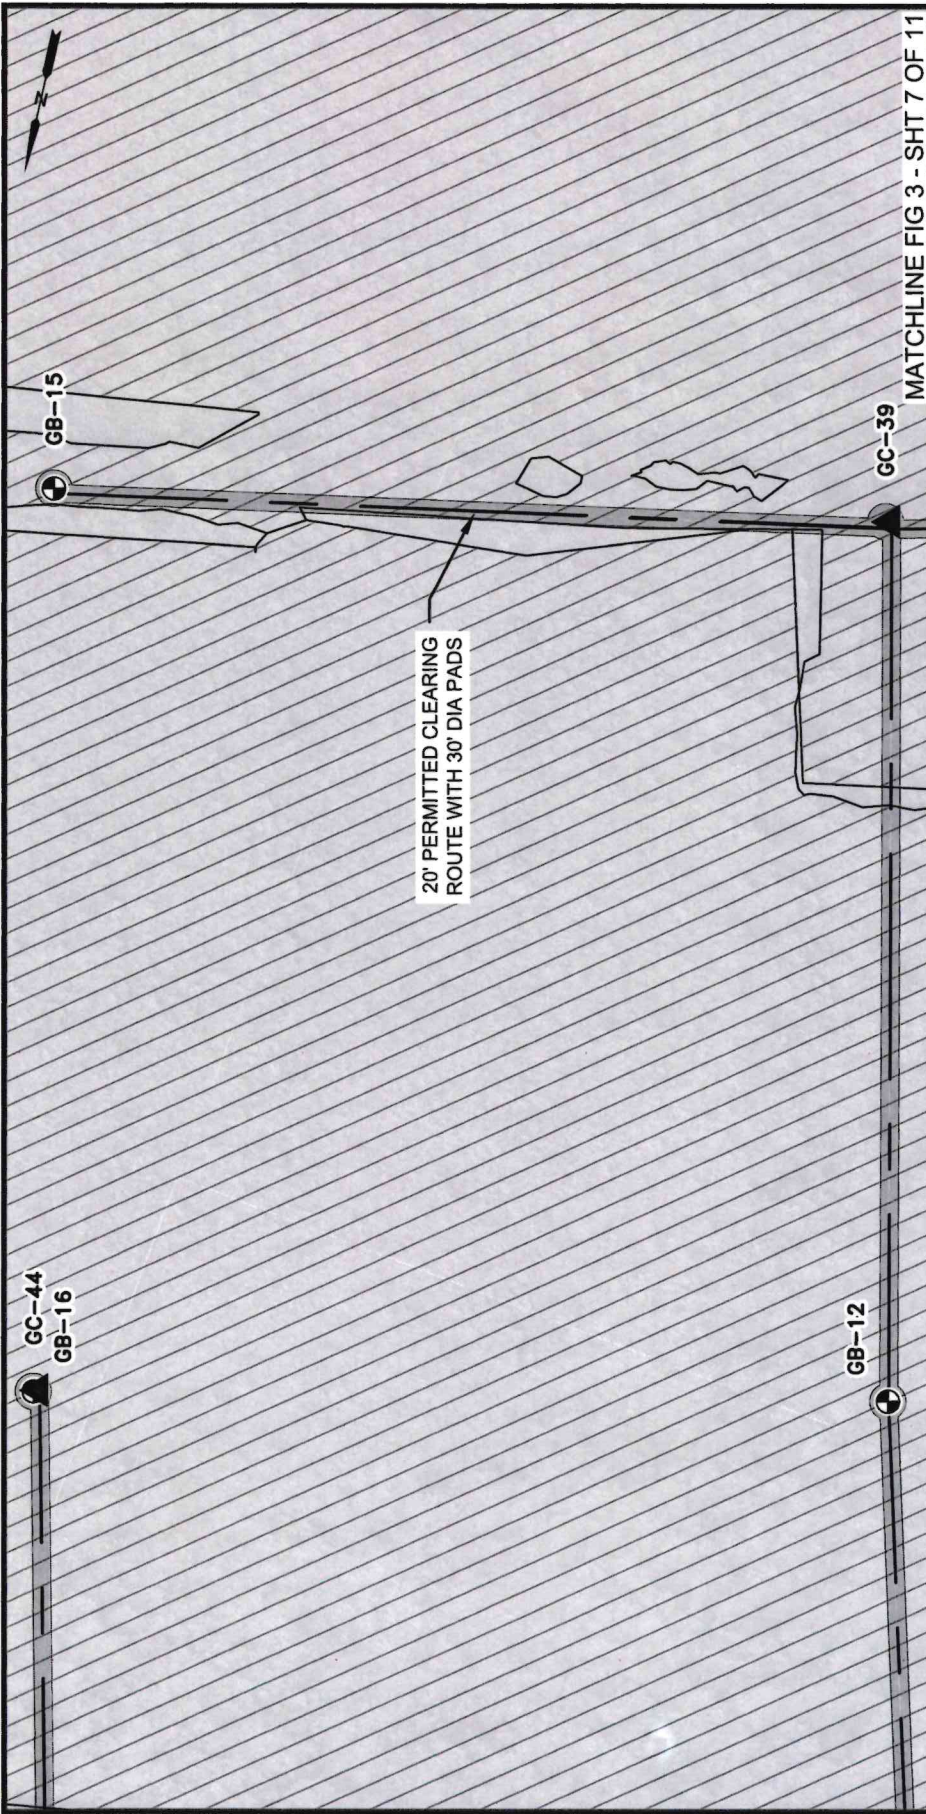

**NOTES:**

- REFER TO FIG 5 FOR TABULAR SUMMARY OF EXPLORATION POINTS.
- LOCATIONS OF BORINGS, CPTS, AND TEST SURCHARGES SHOWN HERE SHOULD BE CONSIDERED APPROXIMATE AND MAY BE MODIFIED IN THE FIELD BASED ON EXISTING UTILITIES, SITE ACCESS, AND/OR PROJECT REQUIREMENTS.

**LEGEND:**

- DENOTES LOCATIONS OF PERMITTED GENERAL EXPLORATION BORINGS
- DENOTES LOCATIONS OF PERMITTED GENERAL EXPLORATION CONE PENETRATION TESTS
- FORESTED WETLAND

**BORING & CPT PLAN PHASE II**

SCALE: 1" = 200'

0 200' 200'

SCALE: 1" = 200'

**Imagine it. Delivered.**

1555 POYDRAS ST., SUITE 1200 NEW ORLEANS, LA., 70112


**EUSTIS**  
ENGINEERING L.L.C.  
SINCE 1946

**BOARD OF COMMISSIONERS - PORT OF NEW ORLEANS**  
LOUISIANA INTERNATIONAL TERMINAL AT VIOLET

|          |          |          |                     |
|----------|----------|----------|---------------------|
| DATE     | SCALE    | JOB NO.  | DRAWING NO.         |
| 11/17/23 | AS NOTED | 60637250 | FIG 3 - SHT 9 OF 11 |

DESIGNED BY: JAMES HANCE, P.E. LA REGISTRATION NO: 0031270 STATE: LA



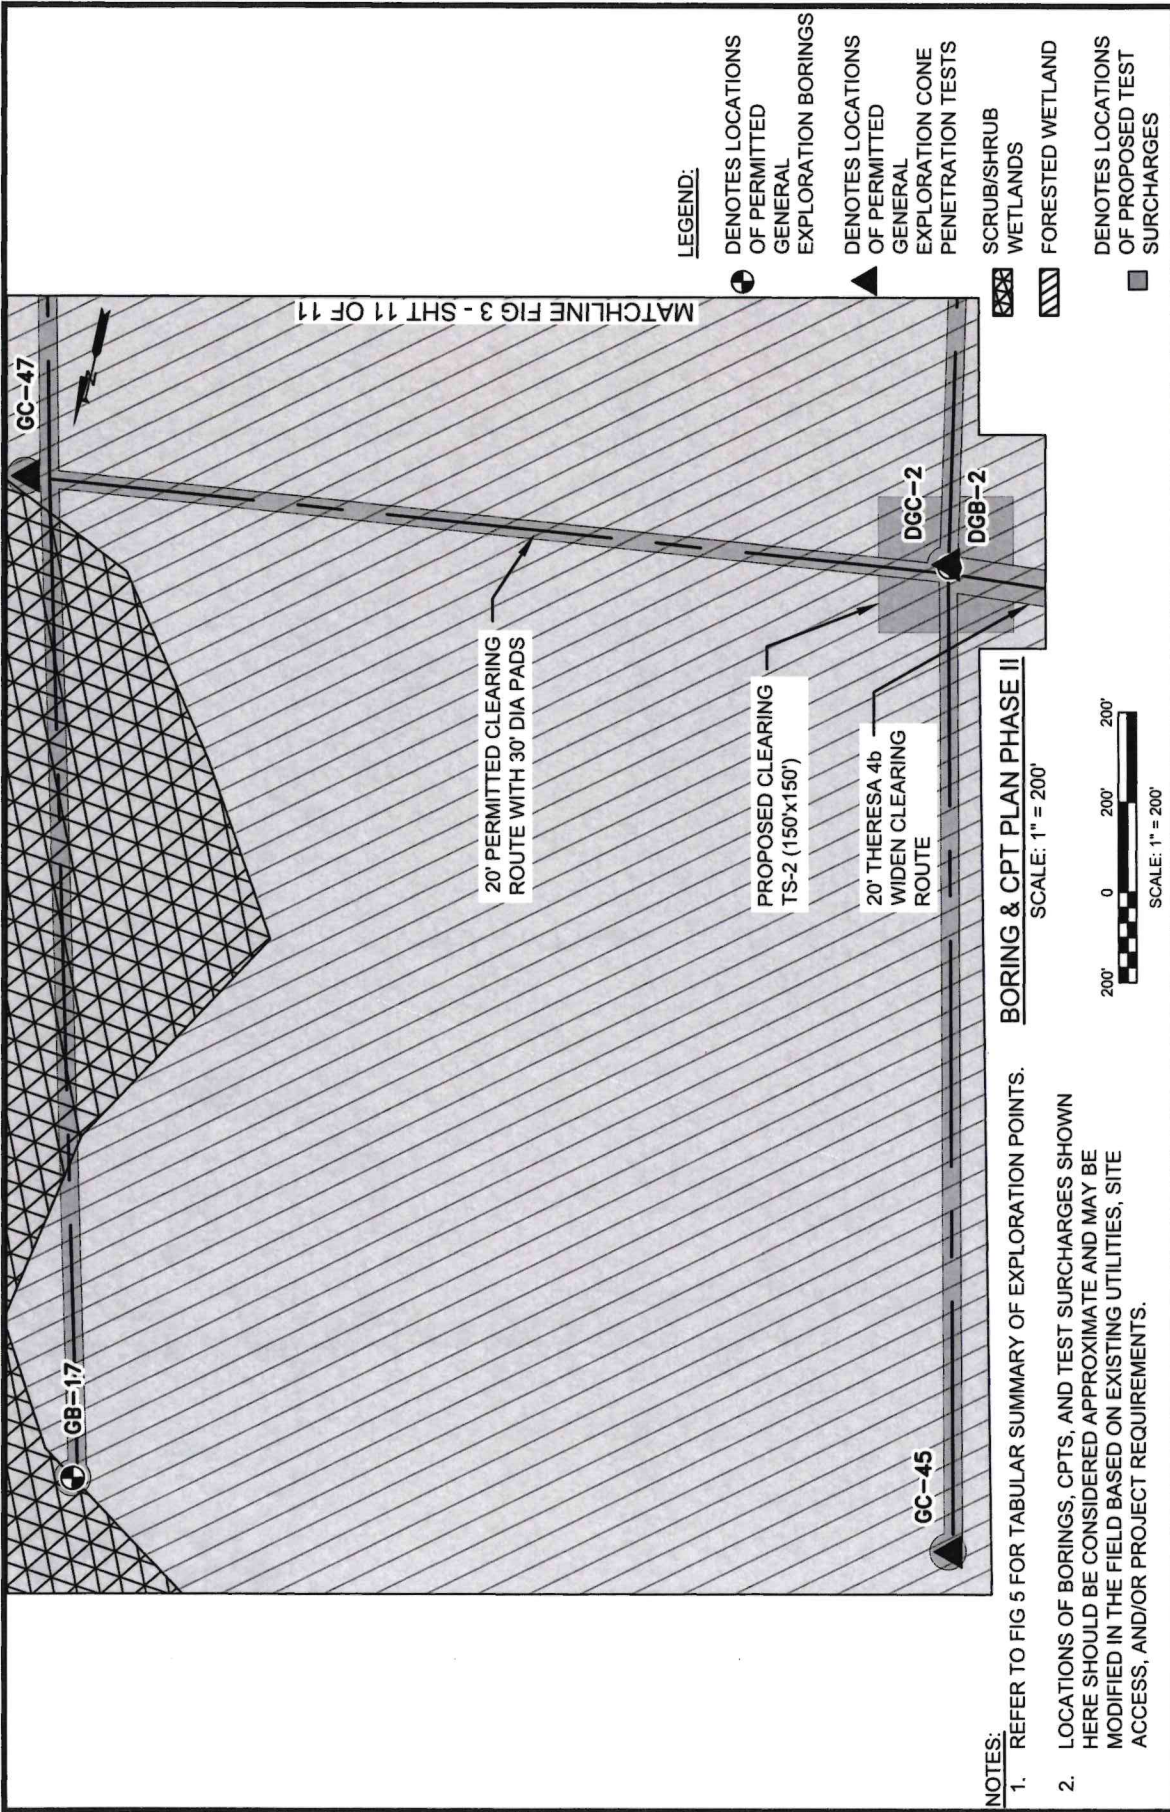

**AECOM**  
Imagine it.  
Delivered.  
1555 POYDRAS ST., SUITE 1200 NEW ORLEANS, LA., 70112


**EUSTIS**  
ENGINEERING L.L.C.  
SINCE 1946

**BOARD OF COMMISSIONERS - PORT OF NEW ORLEANS**  
LOUISIANA INTERNATIONAL TERMINAL AT VIOLET

| DATE     | SCALE    | JOB NO.  | DRAWING NO.          |
|----------|----------|----------|----------------------|
| 11/17/23 | AS NOTED | 60637250 | FIG 3 - SHT 10 OF 11 |

DESIGNED BY: JAMES HANCE, P.E. LA REGISTRATION NO: 0031270 STATE: LA



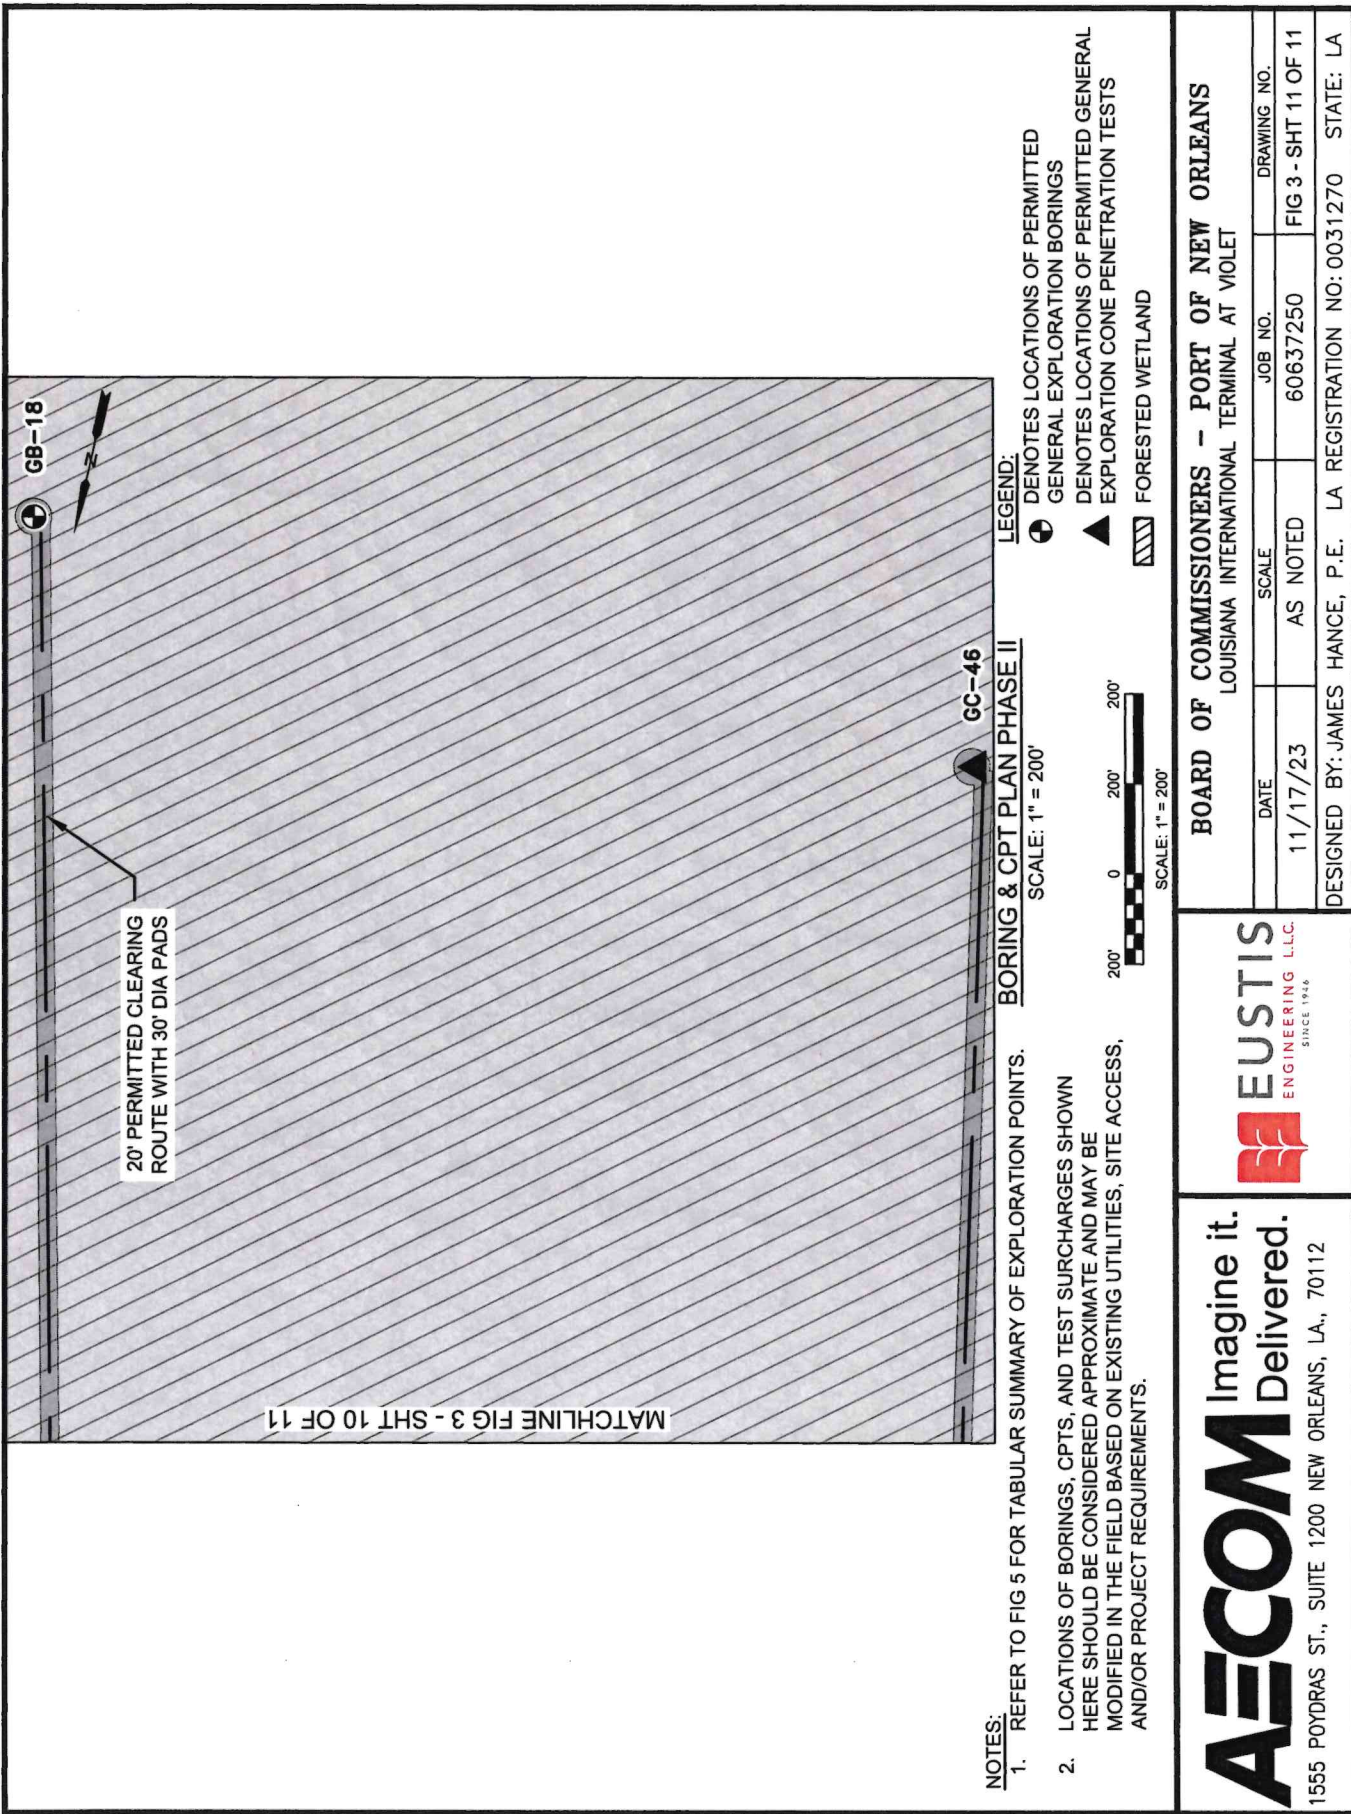



Imagine it.  
Delivered.



ENGINEERING L.L.C.  
SINCE 1946

1555 POYDRAS ST., SUITE 1200 NEW ORLEANS, LA., 70112

#### ***STEP 5A – Describe the Project (Revised 4/17/2023)***

**Previously Permitted Project Description:** Geotechnical data gaps have been identified for the Port of New Orleans' proposed Louisiana International Terminal (LIT). As such, additional data is needed to aid in the 60% design (and later) phases of the project. To fill these data gaps, Port NOLA proposes to perform a total of twenty-seven (27) soil borings, sixty (60) Cone Penetration Tests (CPTs), and approximately twelve-thousand (12,000) linear feet of Electrical Resistivity Testing (ERT) within the proposed project boundaries.

The proposed soil borings will include two (2) deep general borings drilled to 200-ft depths, twenty (20) general borings drilled to 125-ft depths, and five (5) river borings drilled to depths of 150-ft below the mudline. General borings will be performed using track and/or truck-mounted drill rigs. Marine borings will be performed with a truck-mounted drill rig loaded onto a barge moored at the site. One marine boring (RB-4) will be drilled from the existing dock structure. For this boring, a 6-in. diameter coring barrel will be used for drilling access and patched upon completion with Quikrete (or equivalent). CPTs will be drilled to depths of 125-ft and performed using track-mounted cone penetrometer rigs.

Access to the project will be obtained from two (2) primary access points along existing access roads. The first primary access road extends from E. Judge Perez Dr. (LA-39) and runs perpendicular to the Violet Canal. The second primary access road will be located at Theresa St. and is accessible from E. St. Bernard Hwy. (LA-46). These access points will also serve as staging and parking areas for field personnel. Access to the Mississippi River barge will be obtained from the existing Port of St. Bernard/Associated Terminals Facility from the gate located at the 1st Navy Access Road.


Portions of the site are currently heavily wooded. As such, the geotechnical field crews will need to clear access paths to several proposed field exploration locations. The proposed access paths utilize existing clearings identified using visual data obtained during a 3 January 2022 site visit coupled with available satellite and aerial imagery. The team intends to use these existing clearings for access to the proposed testing locations as much as possible to minimize wetland impacts.

Proposed access paths are projected to be 20 feet wide and will only be as wide as necessary to provide safe passage for the field crews and their equipment. Vegetation removal of approximately 30 feet by 30 feet is planned at each boring or CPT location. Only trees less than 12 inches in diameter will be cleared. Minimal clearing using handheld tools may be required along the proposed ERT transects to provide walking spaces for the field crews. All spoils, cuttings, or cleared material produced as a result of the clearing operations will remain stockpiled on site.

**Modification to Permit:** In addition to previously permitted geotechnical borings, in order to determine the effectiveness of soil surcharging for consolidation of soils within the project area, the Port is proposing to conduct two surcharge test plots. Using access routes previously permitted, the Port would clear vegetation from the two test sites, install prefabricated vertical drains and/or geotechnical instrumentation to variable depths (30-200 feet), and place 24,020 cy of clay and/or sand material to form one 25-foot high embankment and one 10-foot high embankment.



# PRELIMINARY - FOR PERMIT PURPOSES ONLY

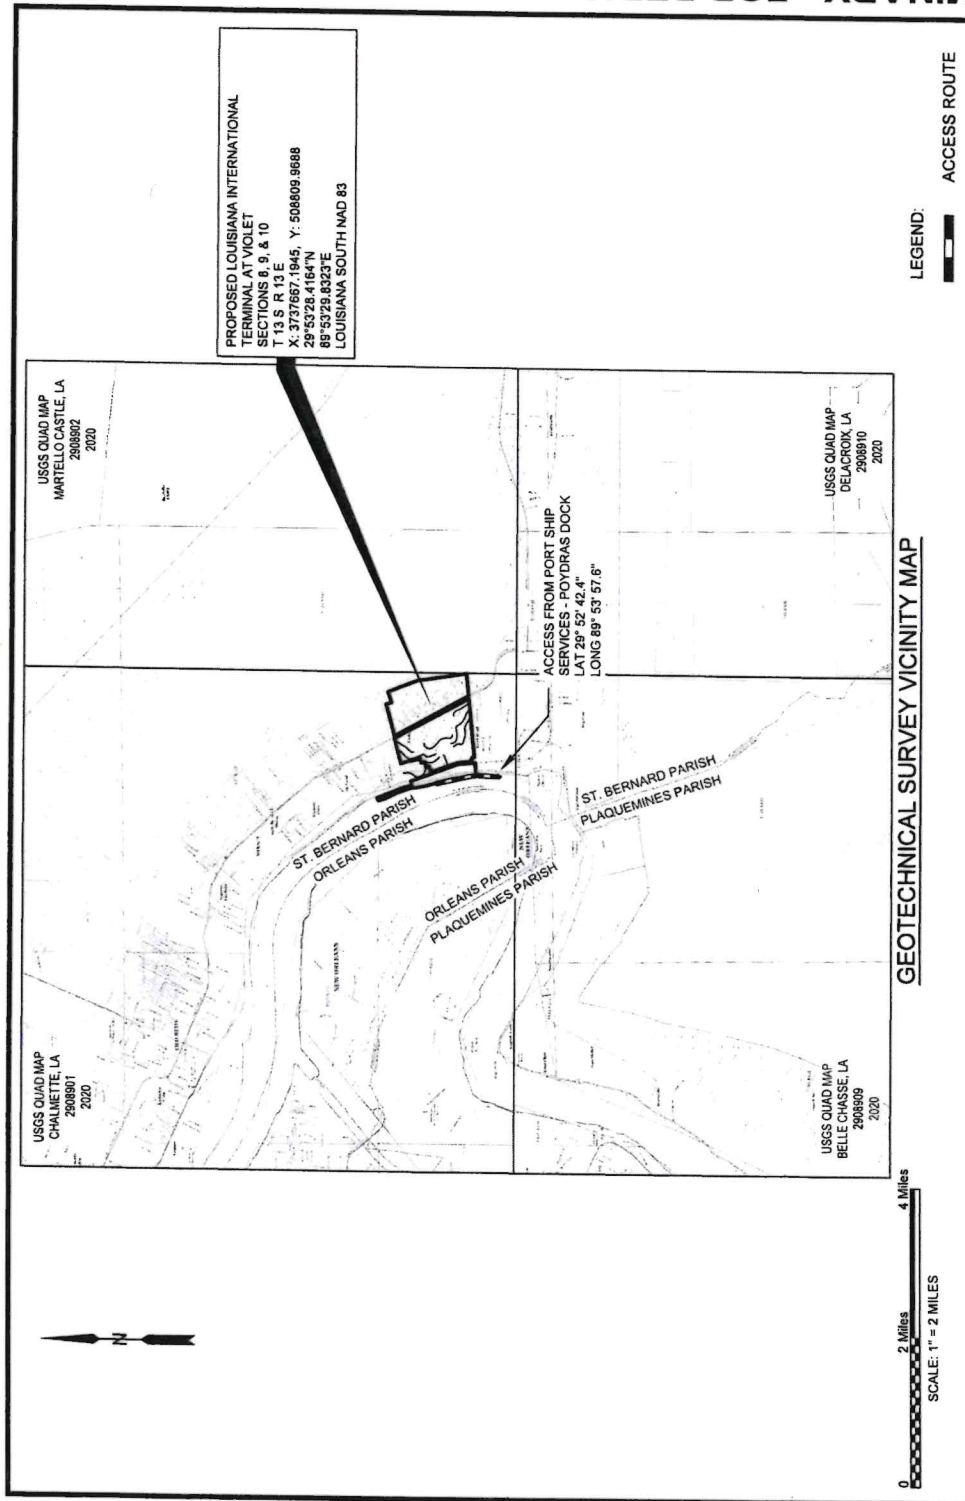

LEGEND: ACCESS ROUTE

GEOTECHNICAL SURVEY VICINITY MAP

0 2 Miles 4 Miles  
SCALE: 1" = 2 MILES

| BOARD OF COMMISSIONERS - PORT OF NEW ORLEANS |          |                                       |                    |
|----------------------------------------------|----------|---------------------------------------|--------------------|
| LOUISIANA INTERNATIONAL TERMINAL AT VIOLET   |          |                                       |                    |
| DATE                                         | SCALE    | JOB NO.                               | DRAWING NO.        |
| 11/8/21                                      | AS NOTED | 60637250                              | FIG 1 - SHT 1 OF 1 |
| DESIGNED BY: JJH                             |          | LA REGISTRATION NO: 0031270 STATE: LA |                    |




**EUSTIS**  
ENGINEERING LLC  
SINCE 1944



**Imagine it.  
Delivered.**

1555 POYDRAS ST., SUITE 1200 NEW ORLEANS, LA, 70112

PRELIMINARY - FOR PERMIT PURPOSES ONLY

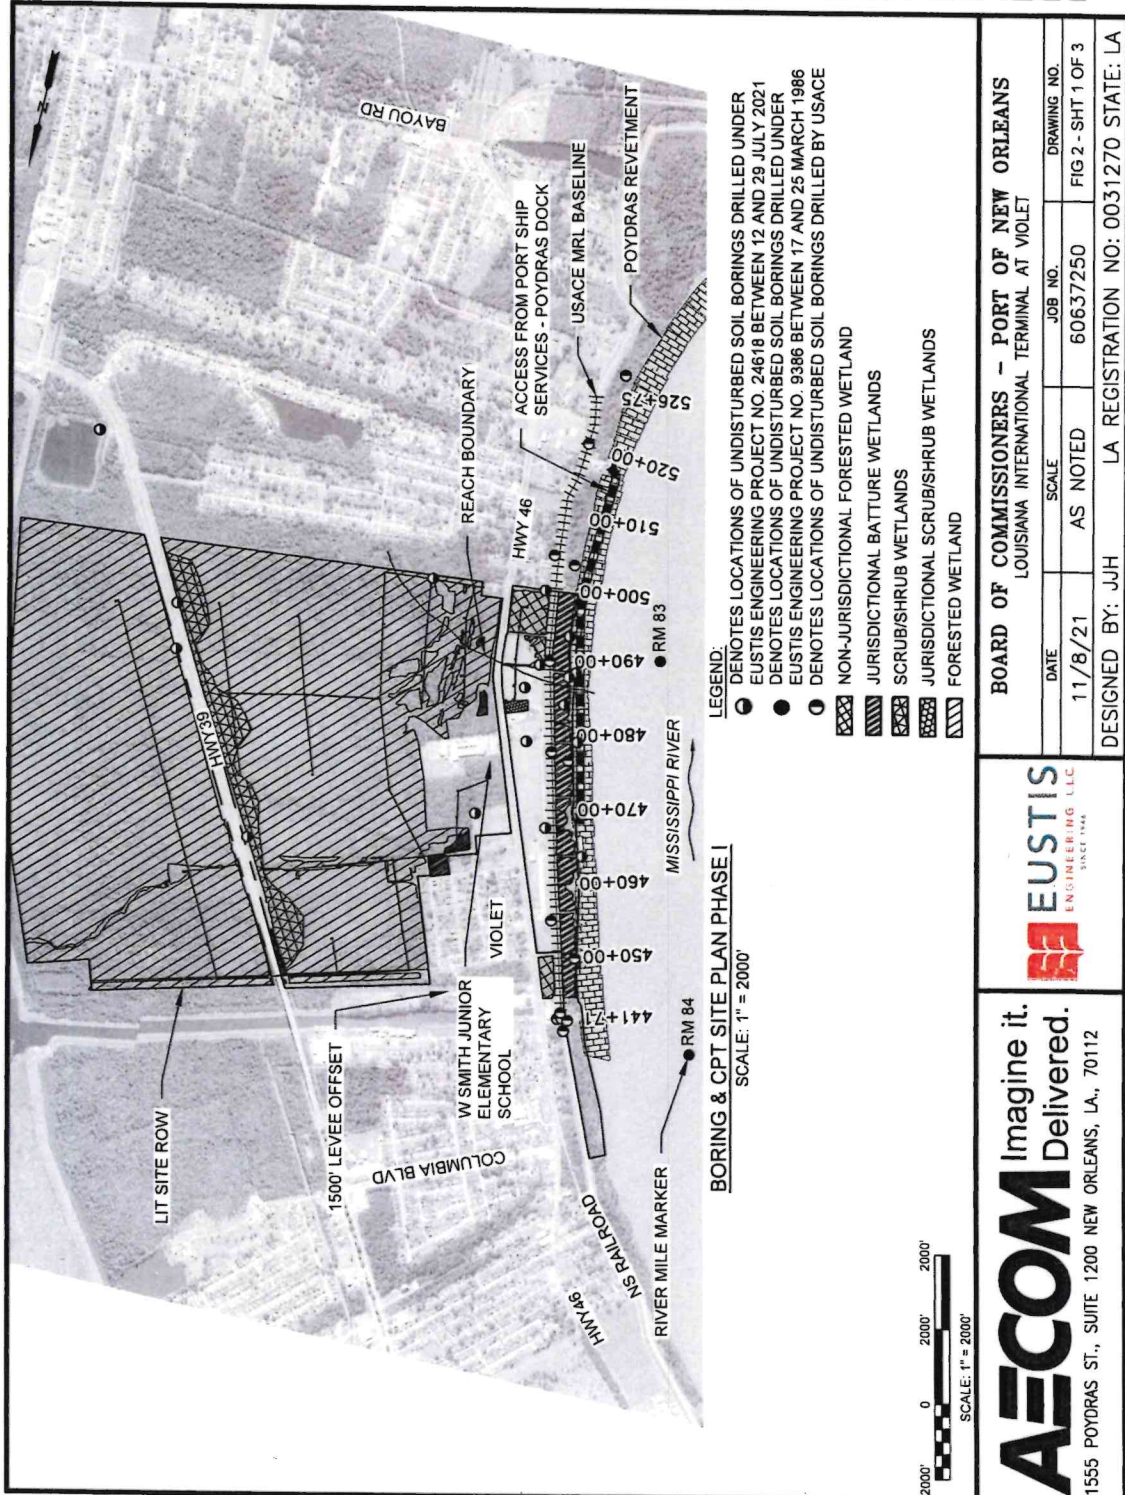

| BOARD OF COMMISSIONERS - PORT OF NEW ORLEANS           |          |          |                    |
|--------------------------------------------------------|----------|----------|--------------------|
| LOUISIANA INTERNATIONAL TERMINAL AT VIOLET             |          |          |                    |
| DATE                                                   | SCALE    | JOB NO.  | DRAWING NO.        |
| 11/8/21                                                | AS NOTED | 60637250 | FIG 2 - SHT 1 OF 3 |
| DESIGNED BY: JJH LA REGISTRATION NO: 0031270 STATE: LA |          |          |                    |



**EUSTIS**  
ENGINEERING LLC  
SINCE 1944




**AECOM** Imagine it.  
Delivered.

1555 POYDRAS ST., SUITE 1200 NEW ORLEANS, LA., 70112



PRELIMINARY - FOR PERMIT PURPOSES ONLY

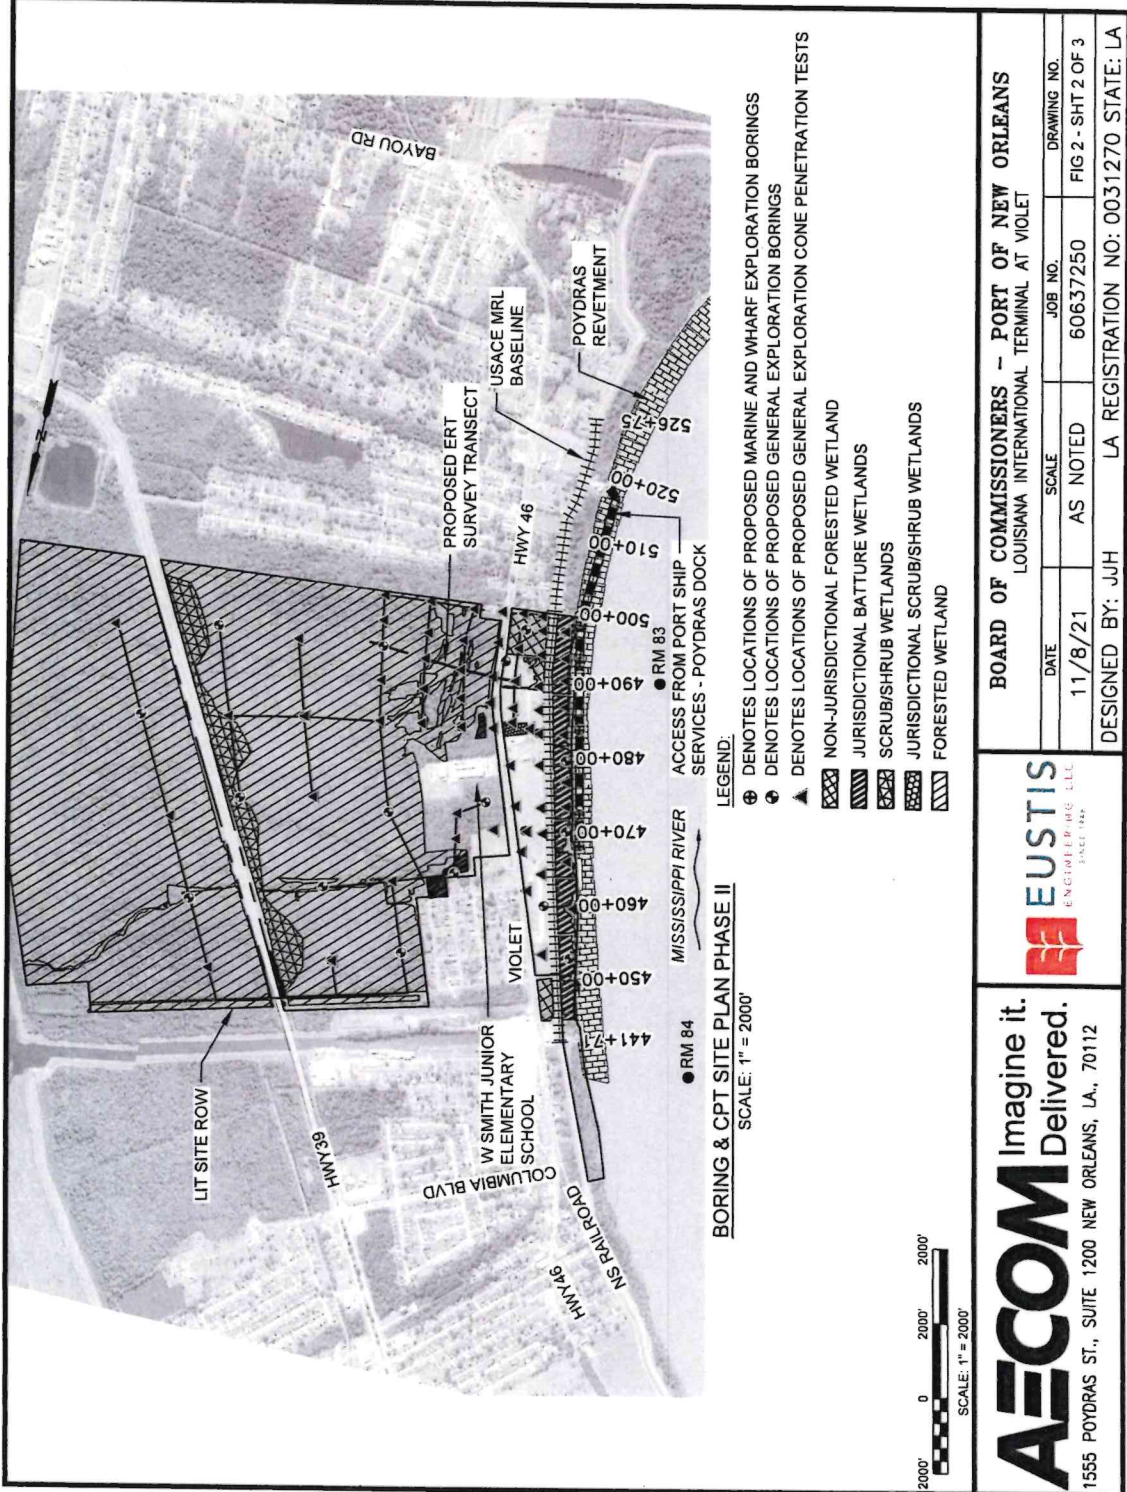


BOARD OF COMMISSIONERS - PORT OF NEW ORLEANS  
LOUISIANA INTERNATIONAL TERMINAL AT VIOLET



**AECOM** Imagine it. Delivered.  
1555 POYDRAS ST., SUITE 1200 NEW ORLEANS, LA, 70112

# PRELIMINARY - FOR PERMIT PURPOSES ONLY

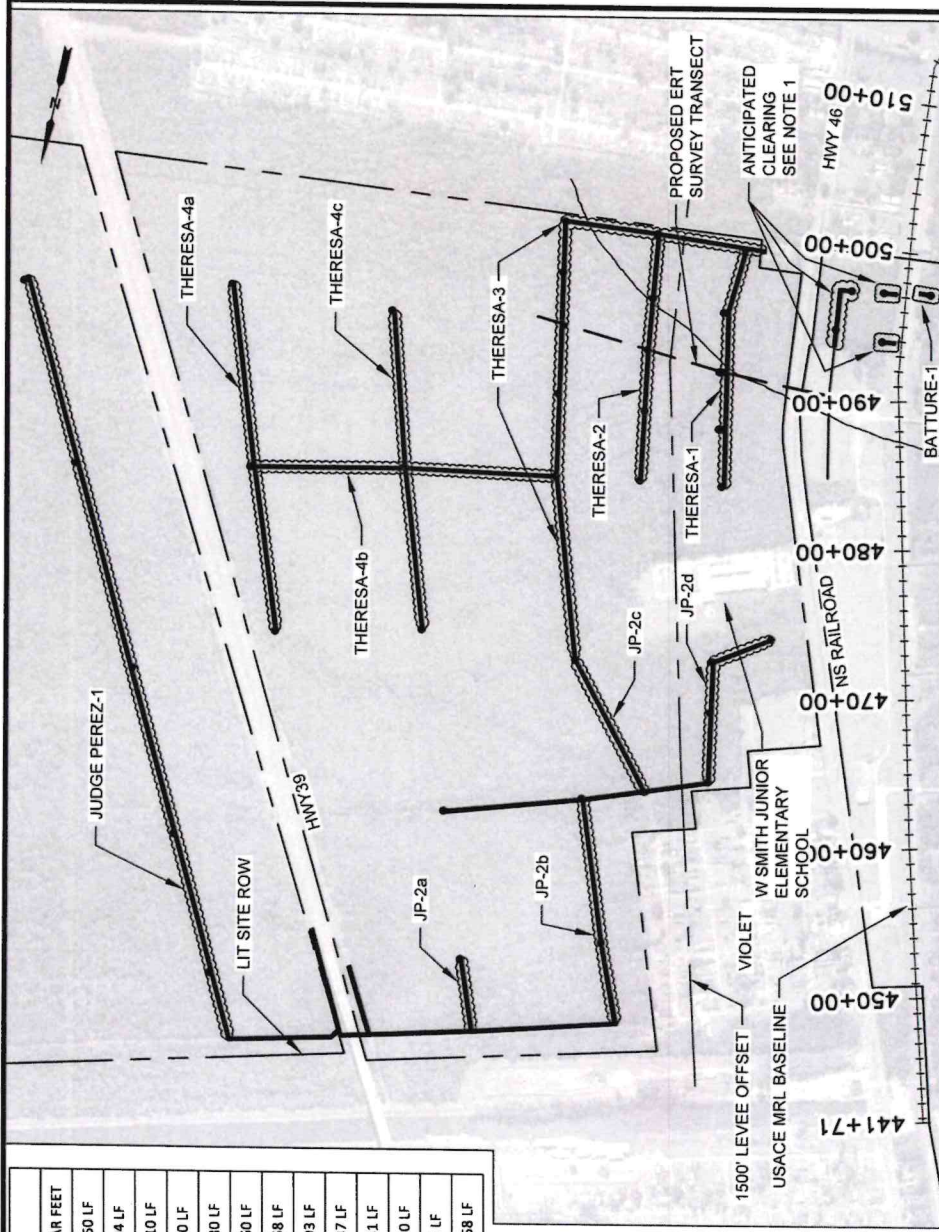

| ROAD CLEARING         |                 |
|-----------------------|-----------------|
| ROUTE                 | LINEAR FEET     |
| JUDGE PEREZ-1         | 5250 LF         |
| JUDGE PEREZ-2 (JP-2a) | 484 LF          |
| JUDGE PEREZ-2 (JP-2b) | 1510 LF         |
| JUDGE PEREZ-2 (JP-2c) | 990 LF          |
| JUDGE PEREZ-2 (JP-2d) | 1230 LF         |
| HERESA-1              | 1760 LF         |
| HERESA-2              | 1658 LF         |
| HERESA-3              | 4293 LF         |
| HERESA-4a             | 2337 LF         |
| HERESA-4b             | 2041 LF         |
| HERESA-4c             | 2140 LF         |
| BATTURE-1             | 65 LF           |
| <b>TOTAL</b>          | <b>23758 LF</b> |

NOTE:  
1. ANTICIPATED CLEARING THROUGH NON-JURISDICTIONAL FORESTED WETLANDS. NOT INCLUDED IN IMPACT QUANTITY ESTIMATE.

ROAD CLEARING PLAN  
SCALE: 1" = 1000'



**AECOM** Imagine it.  
Delivered.


1555 POYDRAS ST., SUITE 1200 NEW ORLEANS, LA., 70112




BOARD OF COMMISSIONERS - PORT OF NEW ORLEANS  
LOUISIANA INTERNATIONAL TERMINAL AT VIOLET

| DATE                                                   | SCALE    | JOB NO.  | DRAWING NO.        |
|--------------------------------------------------------|----------|----------|--------------------|
| 11/8/21                                                | AS NOTED | 60637250 | FIG 2 - SHT 3 OF 3 |
| DESIGNED BY: JJH LA REGISTRATION NO: 0031270 STATE: LA |          |          |                    |



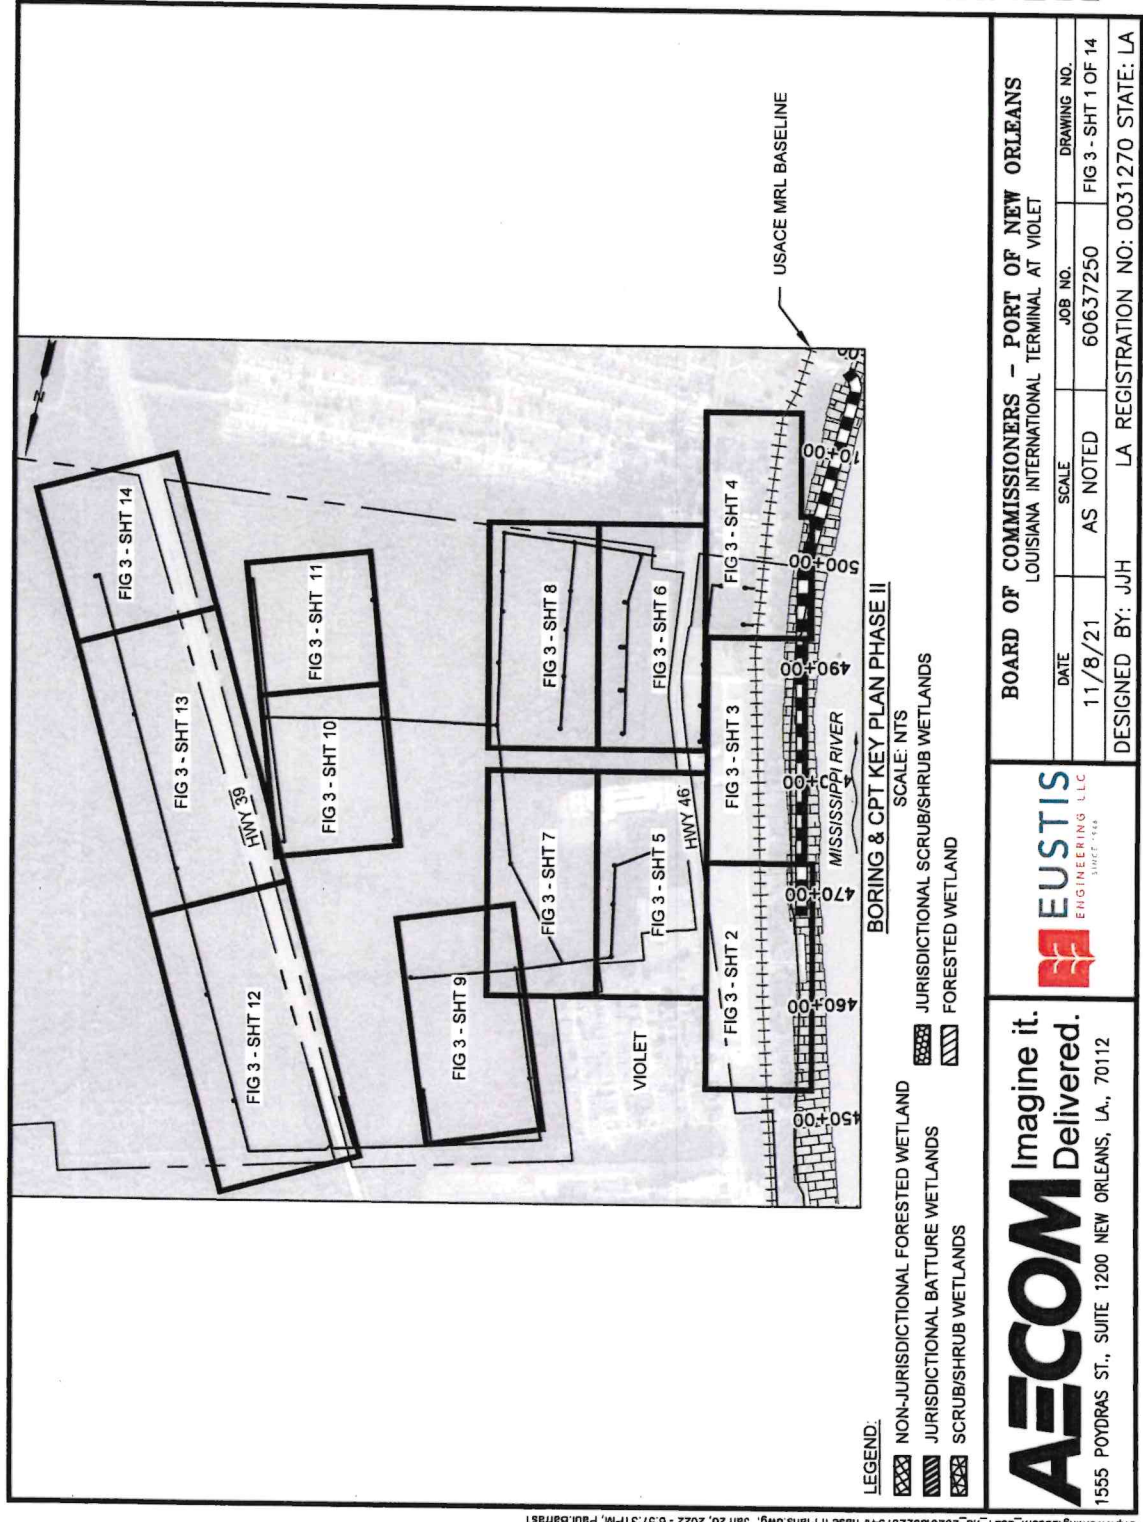

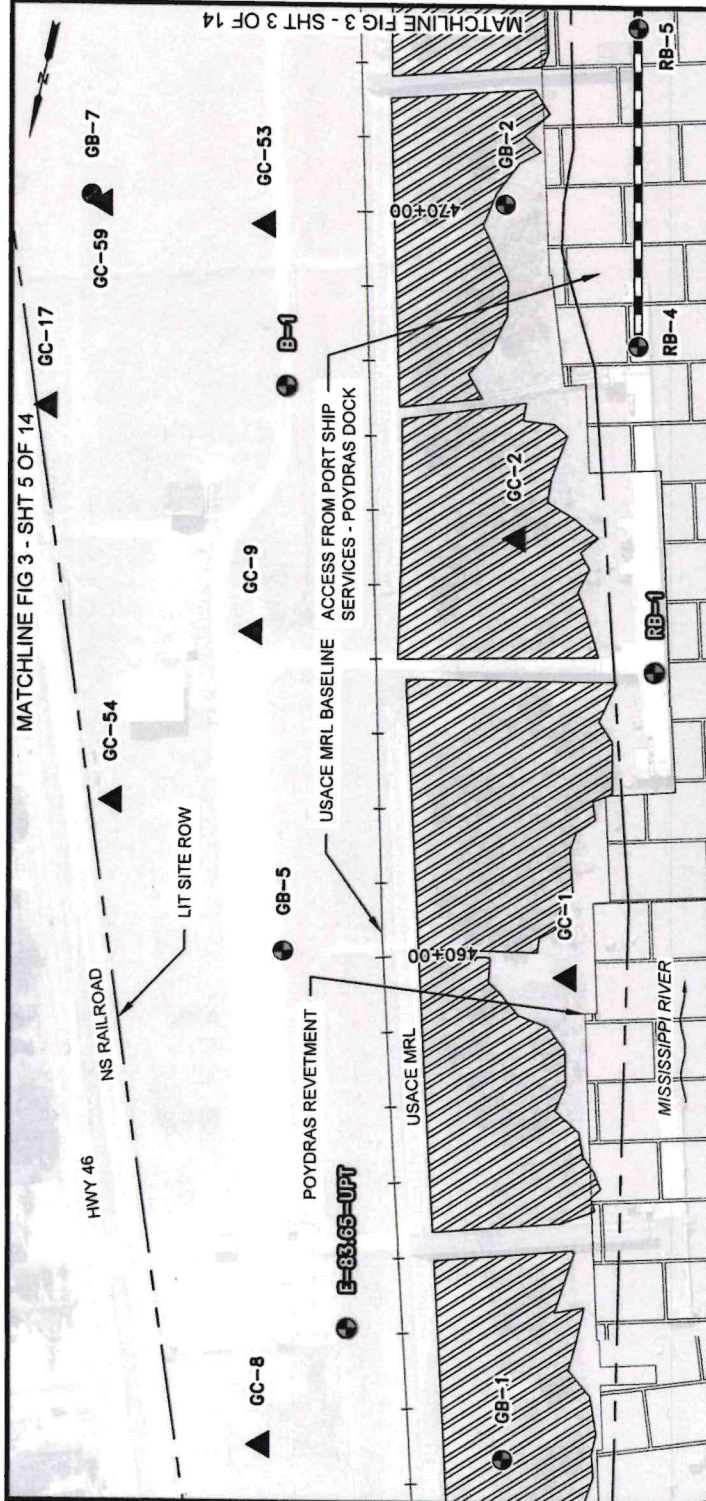

**NOTES:**

- REFER TO FIG 5 FOR TABULAR SUMMARY OF EXPLORATION POINTS.
- LOCATIONS OF BORINGS AND CPTS SHOWN HERE SHOULD BE CONSIDERED APPROXIMATE AND MAY BE MODIFIED IN THE FIELD BASED ON EXISTING UTILITIES, SITE ACCESS, AND/OR PROJECT REQUIREMENTS

**LEGEND:**

- DENOTES LOCATIONS OF PROPOSED MARINE AND WHARF EXPLORATION BORINGS
- DENOTES LOCATIONS OF PROPOSED GENERAL EXPLORATION BORINGS
- DENOTES LOCATIONS OF PROPOSED GENERAL EXPLORATION CONE PENETRATION TESTS
- DENOTES LOCATIONS OF UNDISTURBED SOIL BORINGS DRILLED UNDER EUSTIS ENGINEERING PROJECT NO. 24618 BETWEEN 12 AND 29 JULY 2021
- DENOTES LOCATIONS OF UNDISTURBED SOIL BORINGS DRILLED BY USACE
- JURISDICTIONAL BATTURE WETLANDS

**BORING & CPT PLAN PHASE II**

SCALE: 1" = 200'

**AECOM** Imagine it. Delivered.

1555 POYDRAS ST., SUITE 1200 NEW ORLEANS, LA., 70112

**EUSTIS** ENGINEERING LLC. SINCE 1944


**BOARD OF COMMISSIONERS - PORT OF NEW ORLEANS**  
LOUISIANA INTERNATIONAL TERMINAL AT VIOLET

| DATE    | SCALE    | JOB NO.  | DRAWING NO.         |
|---------|----------|----------|---------------------|
| 11/8/21 | AS NOTED | 60637250 | FIG 3 - SHT 2 OF 14 |

DESIGNED BY: JH LA REGISTRATION NO: 0031270 STATE: LA

PRELIMINARY - FOR PERMIT PURPOSES ONLY



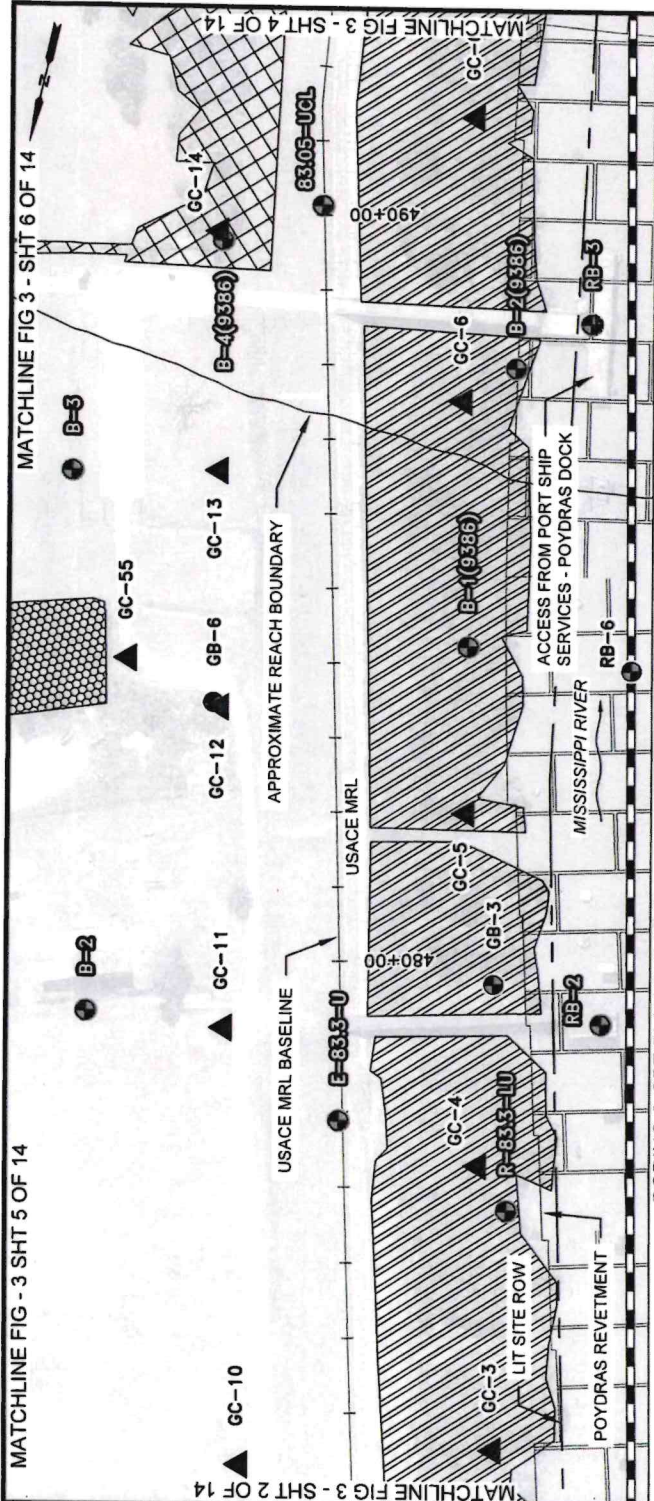

**BORING & CPT PLAN PHASE II**  
SCALE: 1" = 200'

**LEGEND:**

- DENOTES LOCATIONS OF PROPOSED MARINE AND WHARF EXPLORATION BORINGS
- DENOTES LOCATIONS OF PROPOSED GENERAL EXPLORATION BORINGS
- ▲ DENOTES LOCATIONS OF PROPOSED GENERAL EXPLORATION CONE PENETRATION TESTS
- DENOTES LOCATIONS OF UNDISTURBED SOIL BORINGS DRILLED UNDER EUSTIS ENGINEERING PROJECT NO. 24618 BETWEEN 12 AND 29 JULY 2021
- DENOTES LOCATIONS OF UNDISTURBED SOIL BORINGS DRILLED UNDER EUSTIS ENGINEERING PROJECT NO. 9386 BETWEEN 17 AND 25 MARCH 1986
- DENOTES LOCATIONS OF UNDISTURBED SOIL BORINGS DRILLED BY USACE
- ▨ NON-JURISDICTIONAL FORESTED WETLAND
- ▨ JURISDICTIONAL SCRUB/SHRUB WETLANDS
- ▨ JURISDICTIONAL BATTURE WETLANDS

**NOTES:**

- REFER TO FIG 5 FOR TABULAR SUMMARY OF EXPLORATION POINTS.
- LOCATIONS OF BORINGS AND CPTS SHOWN HERE SHOULD BE CONSIDERED APPROXIMATE AND MAY BE MODIFIED IN THE FIELD BASED ON EXISTING UTILITIES, SITE ACCESS, AND/OR PROJECT REQUIREMENTS

**Imagine it. Delivered.**  
1555 POYDRAS ST., SUITE 1200 NEW ORLEANS, LA., 70112


**EUSTIS ENGINEERING LLC**  
SINCE 1928

**BOARD OF COMMISSIONERS - PORT OF NEW ORLEANS**  
LOUISIANA INTERNATIONAL TERMINAL AT VIOLET

| DATE    | SCALE    | JOB NO.  | DRAWING NO.         |
|---------|----------|----------|---------------------|
| 11/8/21 | AS NOTED | 60637250 | FIG 3 - SHT 3 OF 14 |

DESIGNED BY: JJH LA REGISTRATION NO: 0031270 STATE: LA

PRELIMINARY - FOR PERMIT PURPOSES ONLY

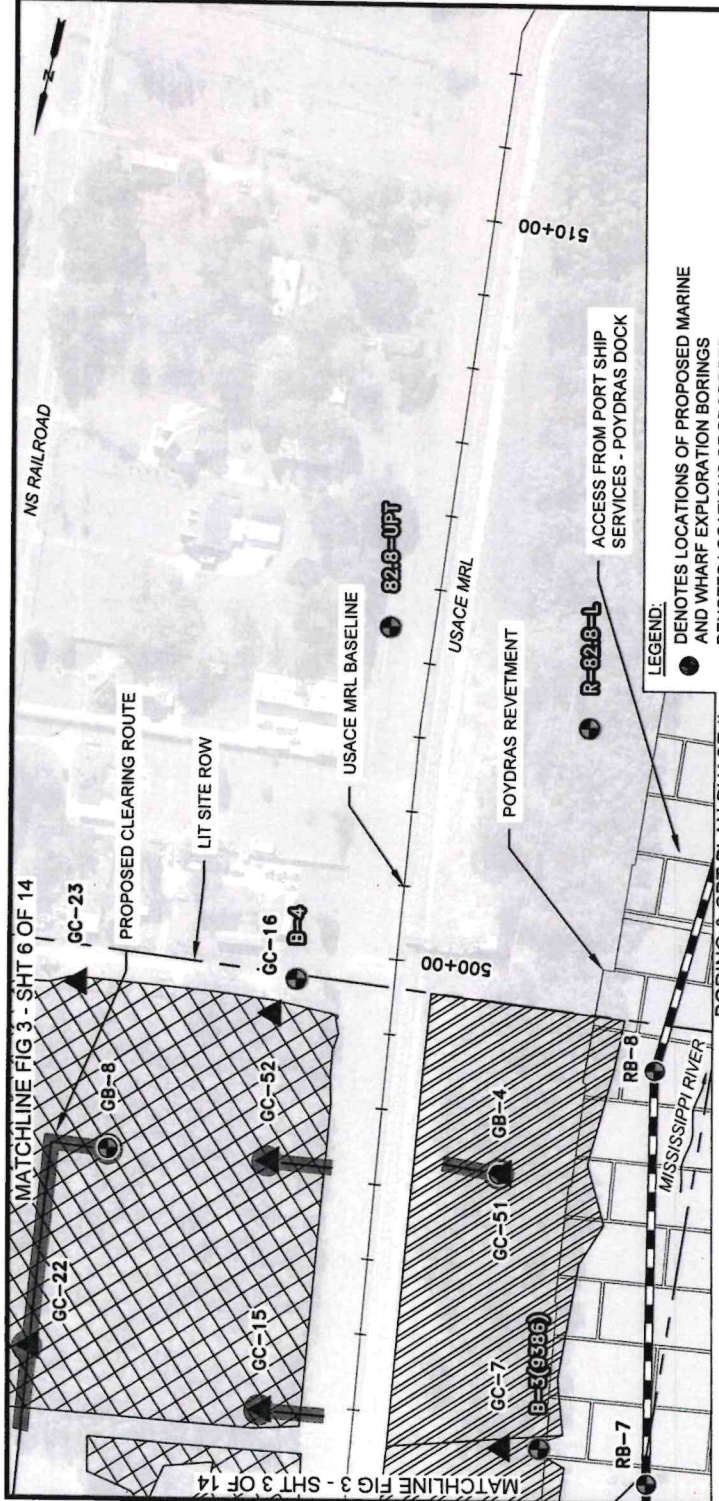

**NOTES:**

- REFER TO FIG 5 FOR TABULAR SUMMARY OF EXPLORATION POINTS.
- LOCATIONS OF BORINGS AND CPTS SHOWN HERE SHOULD BE CONSIDERED APPROXIMATE AND MAY BE MODIFIED IN THE FIELD BASED ON EXISTING UTILITIES, SITE ACCESS, AND/OR PROJECT REQUIREMENTS

**LEGEND:**

- DENOTES LOCATIONS OF PROPOSED MARINE AND WHARF EXPLORATION BORINGS
- DENOTES LOCATIONS OF PROPOSED GENERAL EXPLORATION BORINGS
- DENOTES LOCATIONS OF PROPOSED GENERAL EXPLORATION CONE PENETRATION TESTS
- DENOTES LOCATIONS OF UNDISTURBED SOIL BORINGS DRILLED UNDER EUSTIS ENGINEERING PROJECT NO. 24618 BETWEEN 12 AND 29 JULY 2021
- DENOTES LOCATIONS OF UNDISTURBED SOIL BORINGS DRILLED UNDER EUSTIS ENGINEERING PROJECT NO. 9386 BETWEEN 17 AND 25 MARCH 1986
- DENOTES LOCATIONS OF UNDISTURBED SOIL BORINGS DRILLED BY USACE
- NON-JURISDICTIONAL FORESTED WETLAND
- JURISDICTIONAL BATTURE WETLANDS

**SCALE:** 1" = 200'

**0 200' 200'**



Imagine it.  
Delivered.



1555 POYDRAS ST., SUITE 1200 NEW ORLEANS, LA., 70112


**BOARD OF COMMISSIONERS - PORT OF NEW ORLEANS**  
LOUISIANA INTERNATIONAL TERMINAL AT VIOLET

| DATE    | SCALE    | JOB NO.  | DRAWING NO.         |
|---------|----------|----------|---------------------|
| 11/8/21 | AS NOTED | 60637250 | FIG 3 - SHT 4 OF 14 |

DESIGNED BY: JJH LA REGISTRATION NO: 0031270 STATE: LA

PRELIMINARY - FOR PERMIT PURPOSES ONLY



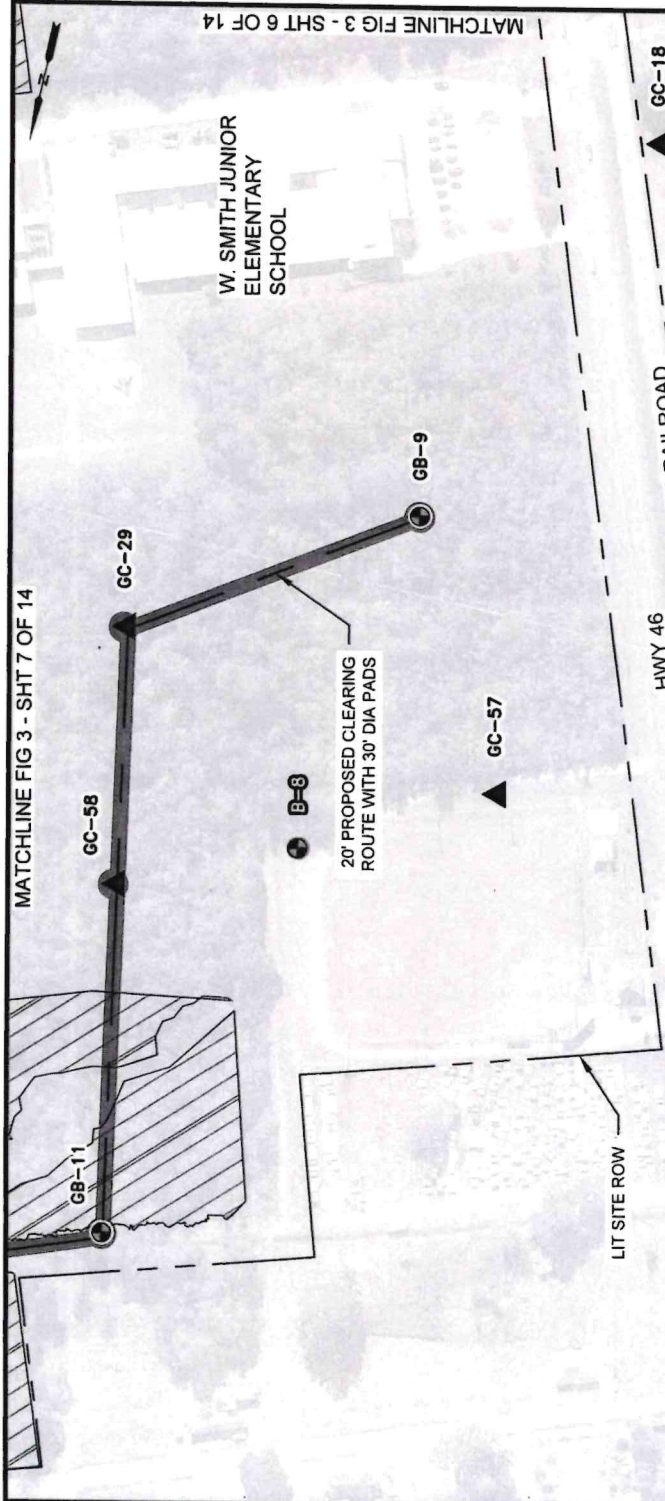

PRELIMINARY - FOR PERMIT PURPOSES ONLY

MATCHLINE FIG 3 - SHT 2 OF 14

MATCHLINE FIG 3 - SHT 3 OF 14

NOTES:  
1. REFER TO FIG 5 FOR TABULAR SUMMARY OF EXPLORATION POINTS.

2. LOCATIONS OF BORINGS AND CPTS SHOWN HERE SHOULD BE CONSIDERED APPROXIMATE AND MAY BE MODIFIED IN THE FIELD BASED ON EXISTING UTILITIES, SITE ACCESS, AND/OR PROJECT REQUIREMENTS

BORING & CPT PLAN PHASE II  
SCALE: 1" = 200'


- LEGEND:
- DENOTES LOCATIONS OF PROPOSED GENERAL EXPLORATION BORINGS
  - ▲ DENOTES LOCATIONS OF PROPOSED GENERAL EXPLORATION CONE PENETRATION TESTS
  - DENOTES LOCATIONS OF UNDISTURBED SOIL BORINGS DRILLED UNDER EUSTIS ENGINEERING PROJECT NO. 24618 BETWEEN 12 AND 29 JULY 2021
  - ▨ FORESTED WETLAND



**AECOM** Imagine it. Delivered.  
1555 POYDRAS ST., SUITE 1200 NEW ORLEANS, LA., 70112

**EUSTIS**  
ENGINEERING, LLC  
SINCE 1944

| BOARD OF COMMISSIONERS - PORT OF NEW ORLEANS<br>LOUISIANA INTERNATIONAL TERMINAL AT VIOLET |          |                                       |                     |
|--------------------------------------------------------------------------------------------|----------|---------------------------------------|---------------------|
| DATE                                                                                       | SCALE    | JOB NO.                               | DRAWING NO.         |
| 11/8/21                                                                                    | AS NOTED | 60637250                              | FIG 3 - SHT 5 OF 14 |
| DESIGNED BY: JJH                                                                           |          | LA REGISTRATION NO: 0031270 STATE: LA |                     |

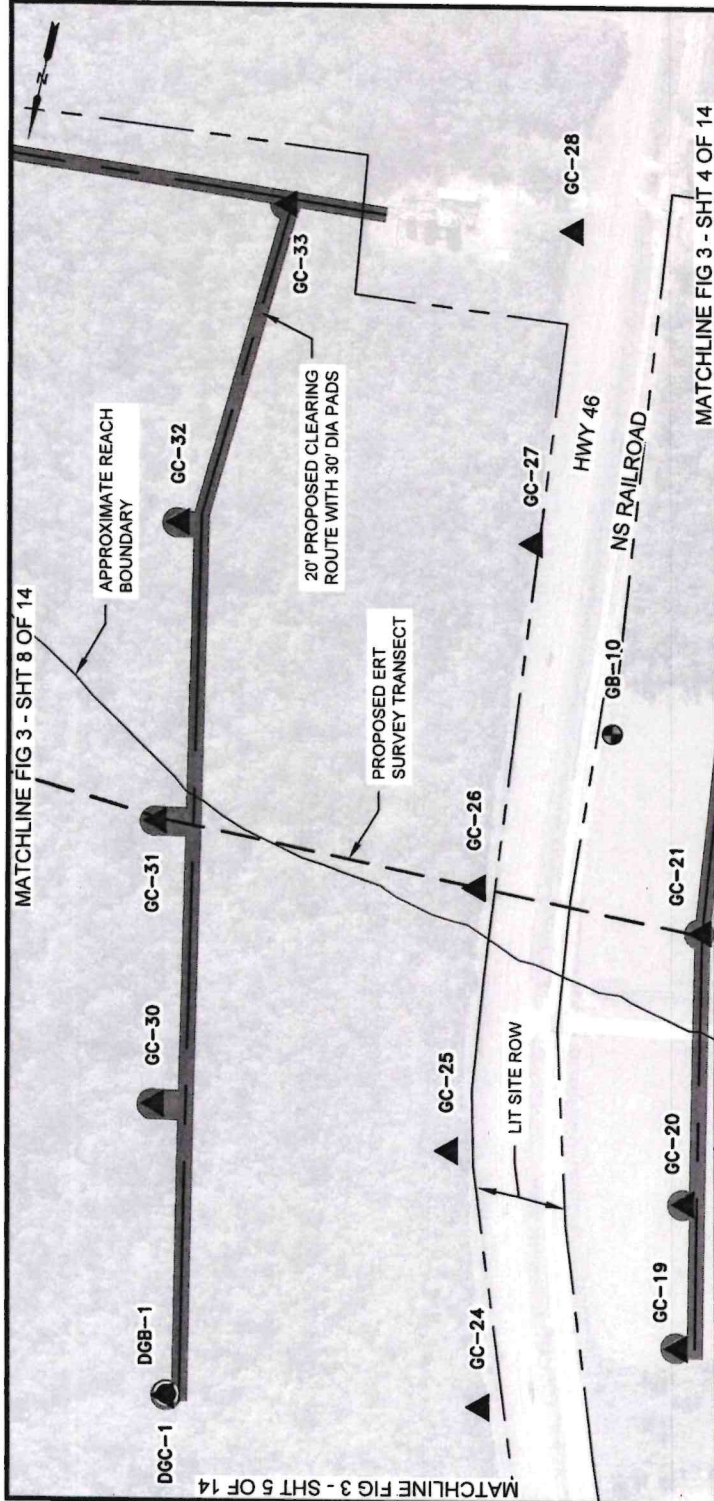

**NOTES:**

1. PROPOSED ERT SURVEY TRANSECT MAY REQUIRE LIMITED HAND CLEARING.
2. REFER TO FIG 5 FOR TABULAR SUMMARY OF EXPLORATION POINTS.
3. LOCATIONS OF BORINGS AND CPTS SHOWN HERE SHOULD BE CONSIDERED APPROXIMATE AND MAY BE MODIFIED IN THE FIELD BASED ON EXISTING UTILITIES, SITE ACCESS, AND/OR PROJECT REQUIREMENTS

**LEGEND:**

- DENOTES LOCATIONS OF PROPOSED GENERAL EXPLORATION BORINGS
- ▲ DENOTES LOCATIONS OF PROPOSED GENERAL EXPLORATION CONE PENETRATION TESTS
- ▨ NON-JURISDICTIONAL FORESTED WETLAND
- ▩ JURISDICTIONAL SCRUB/SHRUB WETLANDS
- ▧ FORESTED WETLAND

**BORING & CPT PLAN PHASE II**  
SCALE: 1" = 200'




**AECOM** Imagine it.  
Delivered.  
1555 POYDRAS ST., SUITE 1200 NEW ORLEANS, LA., 70112



| BOARD OF COMMISSIONERS - PORT OF NEW ORLEANS |          |                                       |                     |
|----------------------------------------------|----------|---------------------------------------|---------------------|
| LOUISIANA INTERNATIONAL TERMINAL AT VIOLET   |          |                                       |                     |
| DATE                                         | SCALE    | JOB NO.                               | DRAWING NO.         |
| 11/8/21                                      | AS NOTED | 60637250                              | FIG 3 - SHT 6 OF 14 |
| DESIGNED BY: JJH                             |          | LA REGISTRATION NO: 0031270 STATE: LA |                     |

PRELIMINARY - FOR PERMIT PURPOSES ONLY




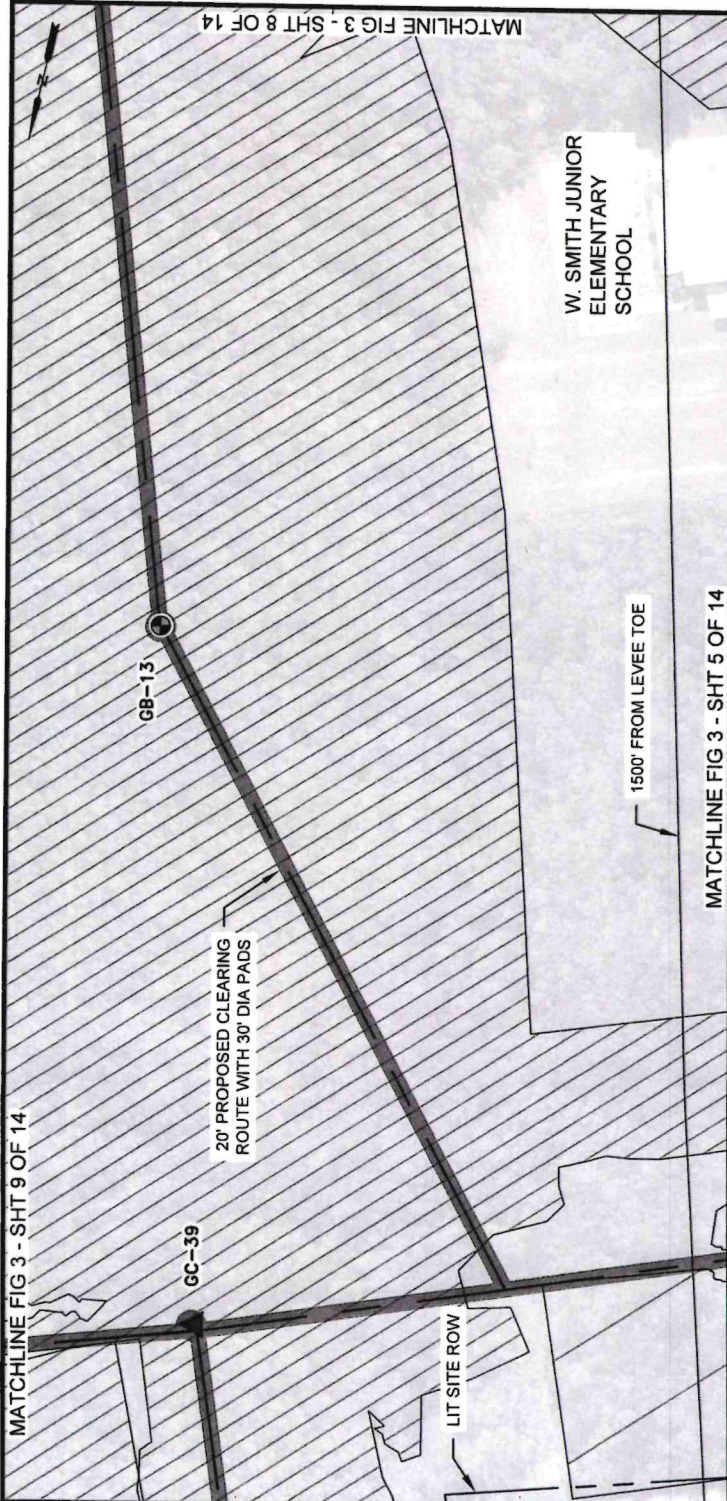

- LEGEND:**
- DENOTES LOCATIONS OF PROPOSED GENERAL EXPLORATION BORINGS
  - ▲ DENOTES LOCATIONS OF PROPOSED GENERAL EXPLORATION CONE PENETRATION TESTS
  - ▨ FORESTED WETLAND

**BORING & CPT PLAN PHASE II**  
SCALE: 1" = 200'

- NOTES:**
- REFER TO FIG 5 FOR TABULAR SUMMARY OF EXPLORATION POINTS.
  - LOCATIONS OF BORINGS AND CPTS SHOWN HERE SHOULD BE CONSIDERED APPROXIMATE AND MAY BE MODIFIED IN THE FIELD BASED ON EXISTING UTILITIES, SITE ACCESS, AND/OR PROJECT REQUIREMENTS

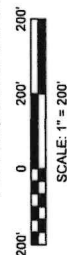


**AECOM** Imagine it. Delivered.  
1555 POYDRAS ST., SUITE 1200 NEW ORLEANS, LA., 70112



| BOARD OF COMMISSIONERS - PORT OF NEW ORLEANS<br>LOUISIANA INTERNATIONAL TERMINAL AT VIOLET |          |                                       |                     |
|--------------------------------------------------------------------------------------------|----------|---------------------------------------|---------------------|
| DATE                                                                                       | SCALE    | JOB NO.                               | DRAWING NO.         |
| 11/8/21                                                                                    | AS NOTED | 60637250                              | FIG 3 - SHT 7 OF 14 |
| DESIGNED BY: JJH                                                                           |          | LA REGISTRATION NO: 0031270 STATE: LA |                     |

PRELIMINARY - FOR PERMIT PURPOSES ONLY



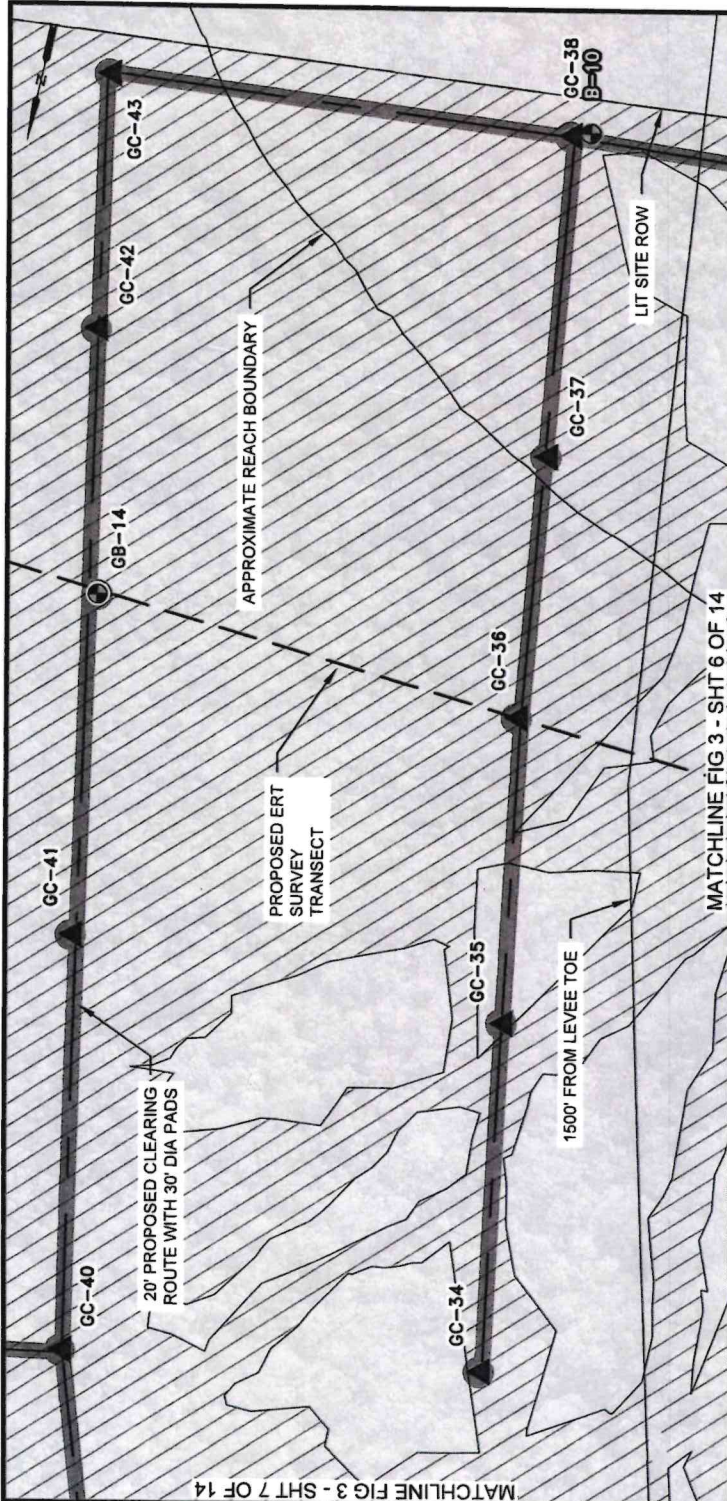

**NOTES:**

1. PROPOSED ERT SURVEY TRANSECT MAY REQUIRE LIMITED HAND CLEARING.
2. REFER TO FIG 5 FOR TABULAR SUMMARY OF EXPLORATION POINTS.
3. LOCATIONS OF BORINGS AND CPTS SHOWN HERE SHOULD BE CONSIDERED APPROXIMATE AND MAY BE MODIFIED IN THE FIELD BASED ON EXISTING UTILITIES, SITE ACCESS, AND/OR PROJECT REQUIREMENTS

**LEGEND:**

- DENOTES LOCATIONS OF PROPOSED GENERAL EXPLORATION BORINGS
- ▲ DENOTES LOCATIONS OF PROPOSED GENERAL EXPLORATION CONE PENETRATION TESTS
- DENOTES LOCATIONS OF UNDISTURBED SOIL BORINGS DRILLED UNDER EUSTIS ENGINEERING PROJECT NO. 24618 BETWEEN 12 AND 29 JULY 2021
- ▨ FORESTED WETLAND

**SCALE:** 1" = 200'

**SCALE:** 1" = 200'

PRELIMINARY - FOR PERMIT PURPOSES ONLY

**AECOM** Imagine it. Delivered.

1555 POYDRAS ST., SUITE 1200 NEW ORLEANS, LA, 70112


**EUSTIS**  
ENGINEERING LLC  
SINCE 1948

**BOARD OF COMMISSIONERS - PORT OF NEW ORLEANS**  
LOUISIANA INTERNATIONAL TERMINAL AT VIOLET

| DATE    | SCALE    | JOB NO.  | DRAWING NO.         |
|---------|----------|----------|---------------------|
| 11/8/21 | AS NOTED | 60637250 | FIG 3 - SHT 8 OF 14 |

DESIGNED BY: JJH LA REGISTRATION NO: 0031270 STATE: LA



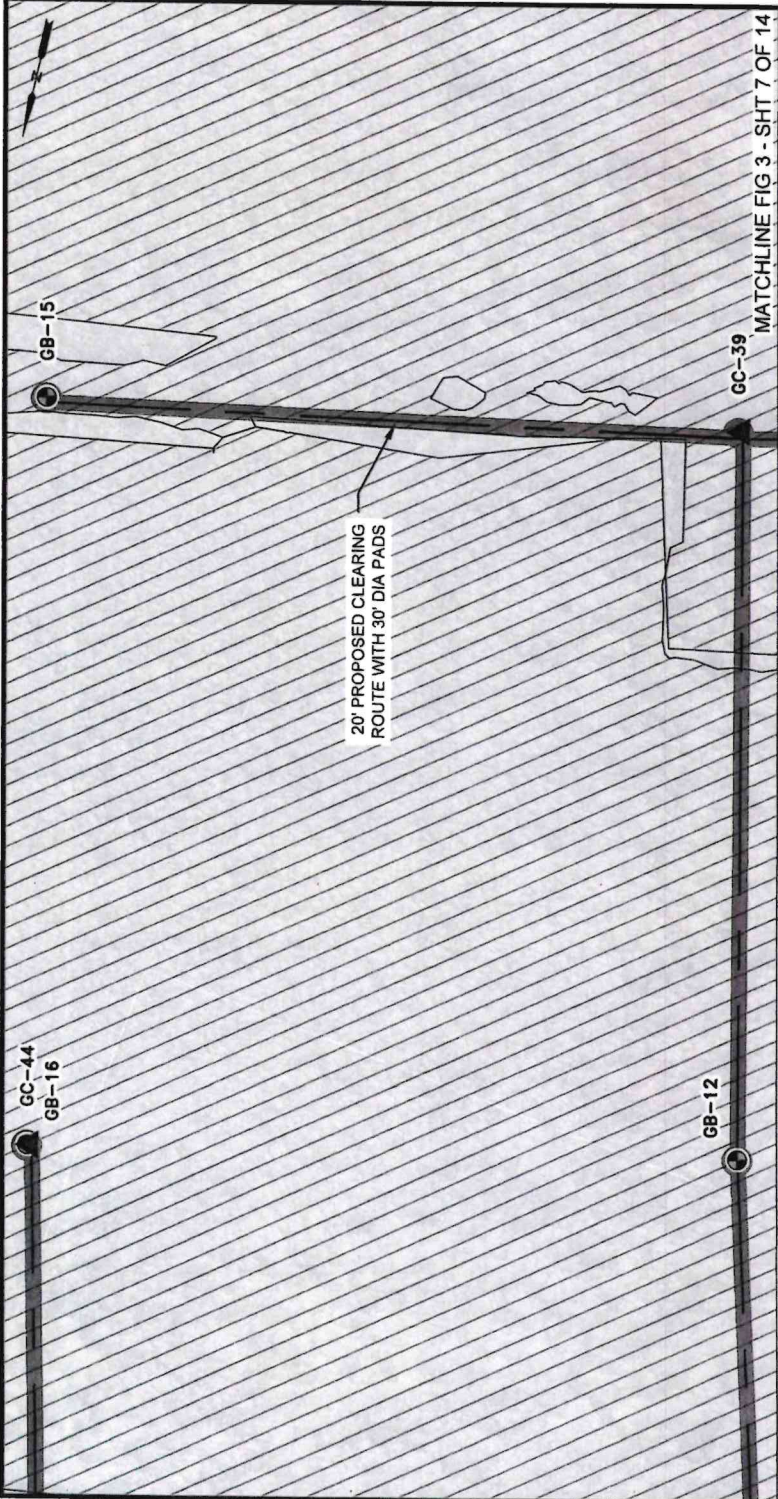

20' PROPOSED CLEARING  
ROUTE WITH 30' DIA PADS

**NOTES:**

- REFER TO FIG 5 FOR TABULAR SUMMARY OF EXPLORATION POINTS.
- LOCATIONS OF BORINGS AND CPTS SHOWN HERE SHOULD BE CONSIDERED APPROXIMATE AND MAY BE MODIFIED IN THE FIELD BASED ON EXISTING UTILITIES, SITE ACCESS, AND/OR PROJECT REQUIREMENTS

**BORING & CPT PLAN PHASE II**

SCALE: 1" = 200'

**LEGEND:**

- DENOTES LOCATIONS OF PROPOSED GENERAL EXPLORATION BORINGS
- DENOTES LOCATIONS OF PROPOSED GENERAL EXPLORATION CONE PENETRATION TESTS
- FORESTED WETLAND

0 200' 200'

SCALE: 1" = 200'

PRELIMINARY - FOR PERMIT PURPOSES ONLY

**AECOM** Imagine it.  
Delivered.

1555 POYDRAS ST., SUITE 1200 NEW ORLEANS, LA., 70112


**EUSTIS**  
ENGINEERING LLC  
SINCE 1944

**BOARD OF COMMISSIONERS - PORT OF NEW ORLEANS**  
LOUISIANA INTERNATIONAL TERMINAL AT VIOLET


| DATE    | SCALE    | JOB NO.  | DRAWING NO.         |
|---------|----------|----------|---------------------|
| 11/8/21 | AS NOTED | 60637250 | FIG 3 - SHT 9 OF 14 |

DESIGNED BY: JH LA REGISTRATION NO: 0031270 STATE: LA



 



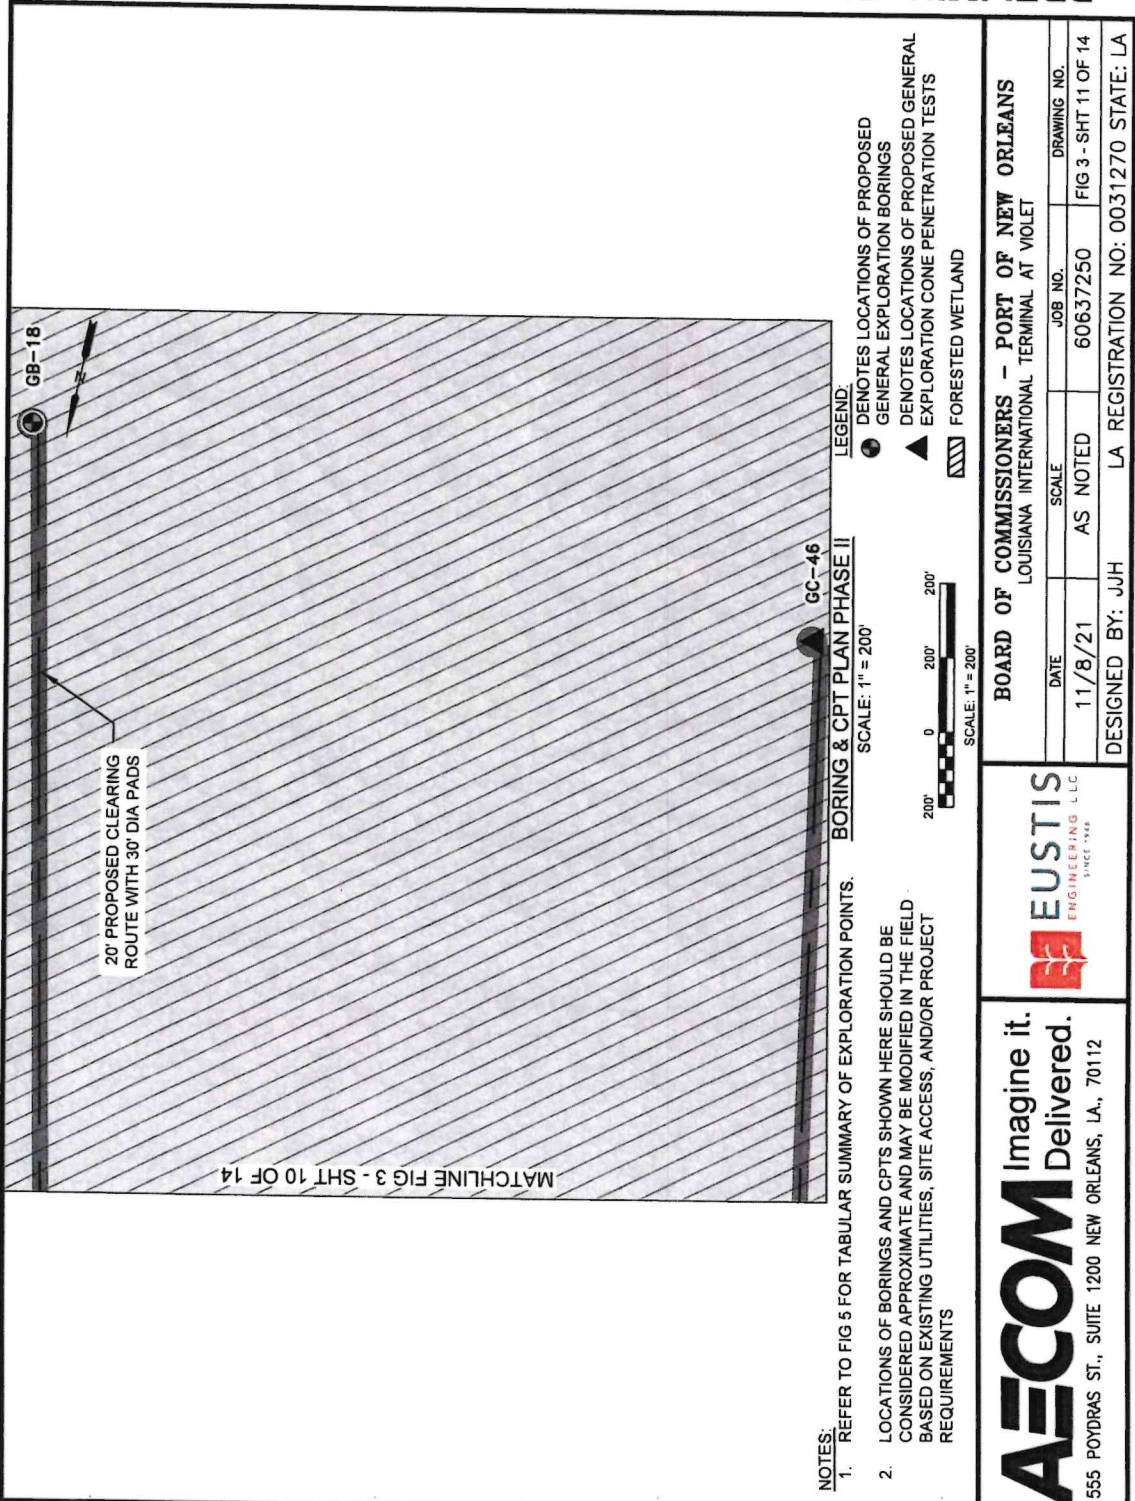

NOTES:

1. REFER TO FIG 5 FOR TABULAR SUMMARY OF EXPLORATION POINTS.
2. LOCATIONS OF BORINGS AND CPTS SHOWN HERE SHOULD BE CONSIDERED APPROXIMATE AND MAY BE MODIFIED IN THE FIELD BASED ON EXISTING UTILITIES, SITE ACCESS, AND/OR PROJECT REQUIREMENTS

LEGEND:

- DENOTES LOCATIONS OF PROPOSED GENERAL EXPLORATION BORINGS
- ▲ DENOTES LOCATIONS OF PROPOSED GENERAL EXPLORATION CONE PENETRATION TESTS
- ▨ FORESTED WETLAND

BORING & CPT PLAN PHASE II

SCALE: 1" = 200'


**AECOM** Imagine it. Delivered.  
1555 POYDRAS ST., SUITE 1200 NEW ORLEANS, LA., 70112

**EUSTIS**  
ENGINEERING LLC  
SINCE 1948

|                                                                                            |          |                                       |                      |
|--------------------------------------------------------------------------------------------|----------|---------------------------------------|----------------------|
| BOARD OF COMMISSIONERS - PORT OF NEW ORLEANS<br>LOUISIANA INTERNATIONAL TERMINAL AT VIOLET |          |                                       |                      |
| DATE                                                                                       | SCALE    | JOB NO.                               | DRAWING NO.          |
| 11/8/21                                                                                    | AS NOTED | 60637250                              | FIG 3 - SHT 11 OF 14 |
| DESIGNED BY: JJH                                                                           |          | LA REGISTRATION NO: 0031270 STATE: LA |                      |

PRELIMINARY - FOR PERMIT PURPOSES ONLY

PRELIMINARY - FOR PERMIT PURPOSES ONLY

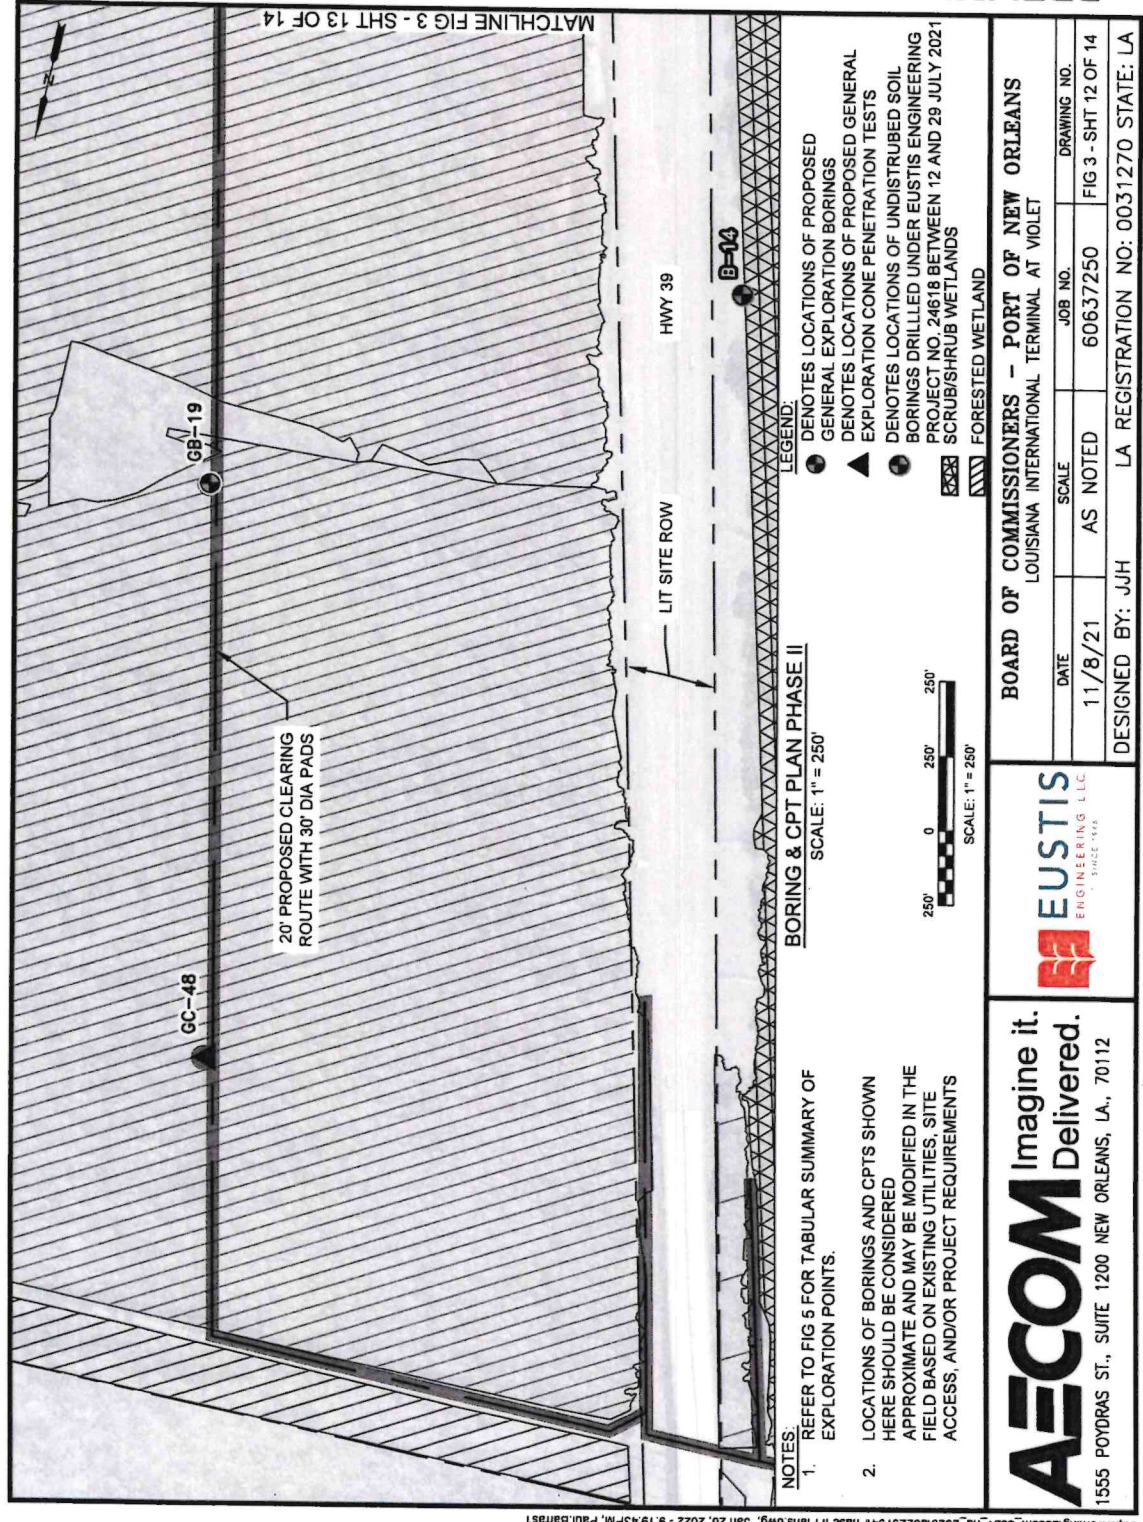

- LEGEND:**
- DENOTES LOCATIONS OF PROPOSED GENERAL EXPLORATION BORINGS
  - ▲ DENOTES LOCATIONS OF PROPOSED GENERAL EXPLORATION CONE PENETRATION TESTS
  - DENOTES LOCATIONS OF UNDISTURBED SOIL BORINGS DRILLED UNDER EUSTIS ENGINEERING PROJECT NO. 24618 BETWEEN 12 AND 29 JULY 2021
  - ▨ SCRUB/SHRUB WETLANDS
  - ▨ FORESTED WETLAND

**BORING & CPT PLAN PHASE II**  
SCALE: 1" = 250'

- NOTES:**
1. REFER TO FIG 5 FOR TABULAR SUMMARY OF EXPLORATION POINTS.
  2. LOCATIONS OF BORINGS AND CPTS SHOWN HERE SHOULD BE CONSIDERED APPROXIMATE AND MAY BE MODIFIED IN THE FIELD BASED ON EXISTING UTILITIES, SITE ACCESS, AND/OR PROJECT REQUIREMENTS



**AECOM** Imagine it. Delivered.

1555 POYDRAS ST., SUITE 1200 NEW ORLEANS, LA., 70112




**EUSTIS**  
ENGINEERING LLC  
SINCE 1948

**BOARD OF COMMISSIONERS - PORT OF NEW ORLEANS**  
LOUISIANA INTERNATIONAL TERMINAL AT VIOLET

| DATE    | SCALE    | JOB NO.  | DRAWING NO.          |
|---------|----------|----------|----------------------|
| 11/8/21 | AS NOTED | 60637250 | FIG 3 - SHT 12 OF 14 |

DESIGNED BY: JJH LA REGISTRATION NO: 0031270 STATE: LA



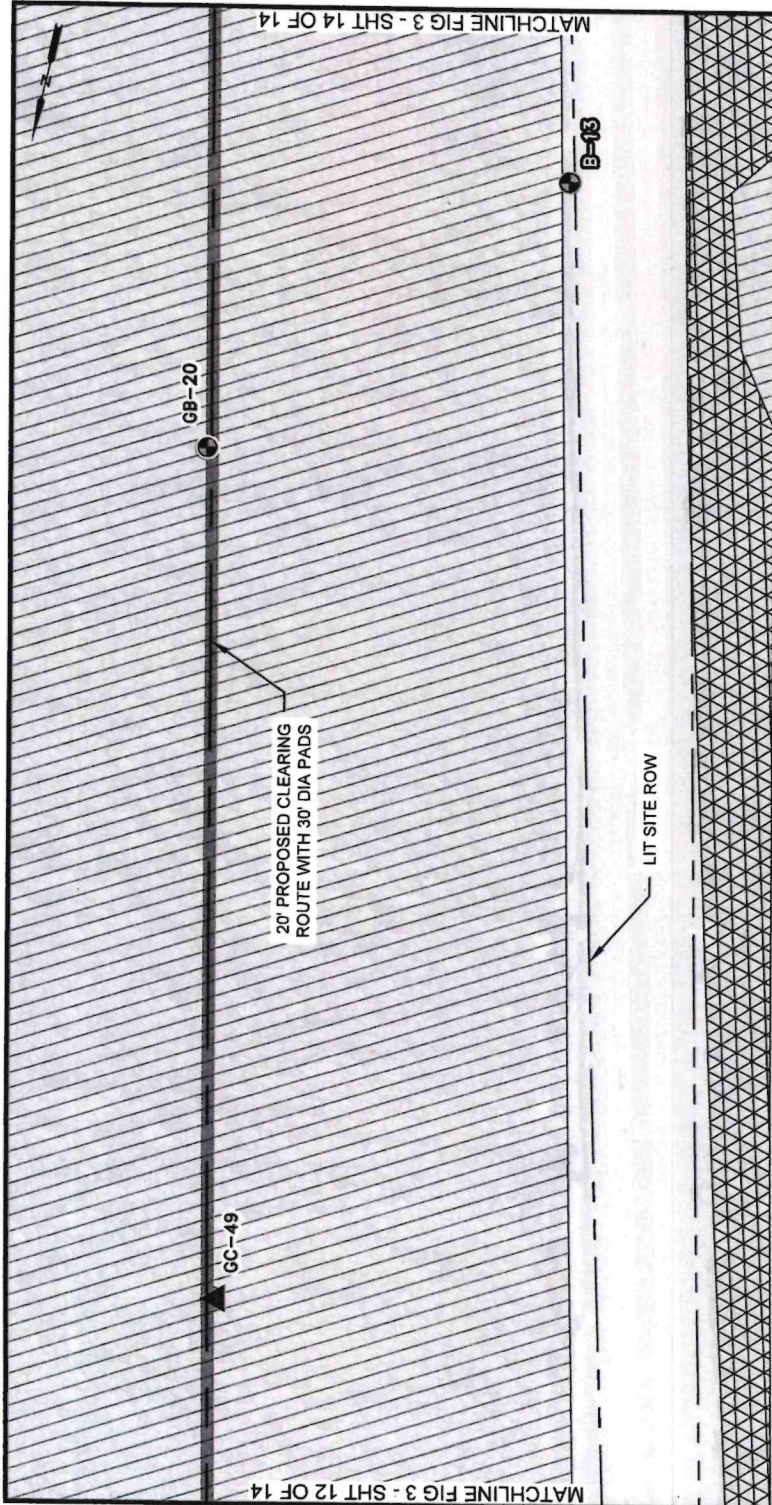

BORING & CPT PLAN PHASE II

- NOTES:
- REFER TO FIG 5 FOR TABULAR SUMMARY OF EXPLORATION POINTS.
  - LOCATIONS OF BORINGS AND CPTS SHOWN HERE SHOULD BE CONSIDERED APPROXIMATE AND MAY BE MODIFIED IN THE FIELD BASED ON EXISTING UTILITIES, SITE ACCESS, AND/OR PROJECT REQUIREMENTS

**AECOM** Imagine it. Delivered.


1555 POYDRAS ST., SUITE 1200 NEW ORLEANS, LA., 70112

**EUSTIS** ENGINEERING LLC

SINCE 1948

| BOARD OF COMMISSIONERS - PORT OF NEW ORLEANS |          |                                       |                      |
|----------------------------------------------|----------|---------------------------------------|----------------------|
| LOUISIANA INTERNATIONAL TERMINAL AT VIOLET   |          |                                       |                      |
| DATE                                         | SCALE    | JOB NO.                               | DRAWING NO.          |
| 11/8/21                                      | AS NOTED | 60637250                              | FIG 3 - SHT 13 OF 14 |
| DESIGNED BY: JJH                             |          | LA REGISTRATION NO: 0031270 STATE: LA |                      |

PRELIMINARY - FOR PERMIT PURPOSES ONLY

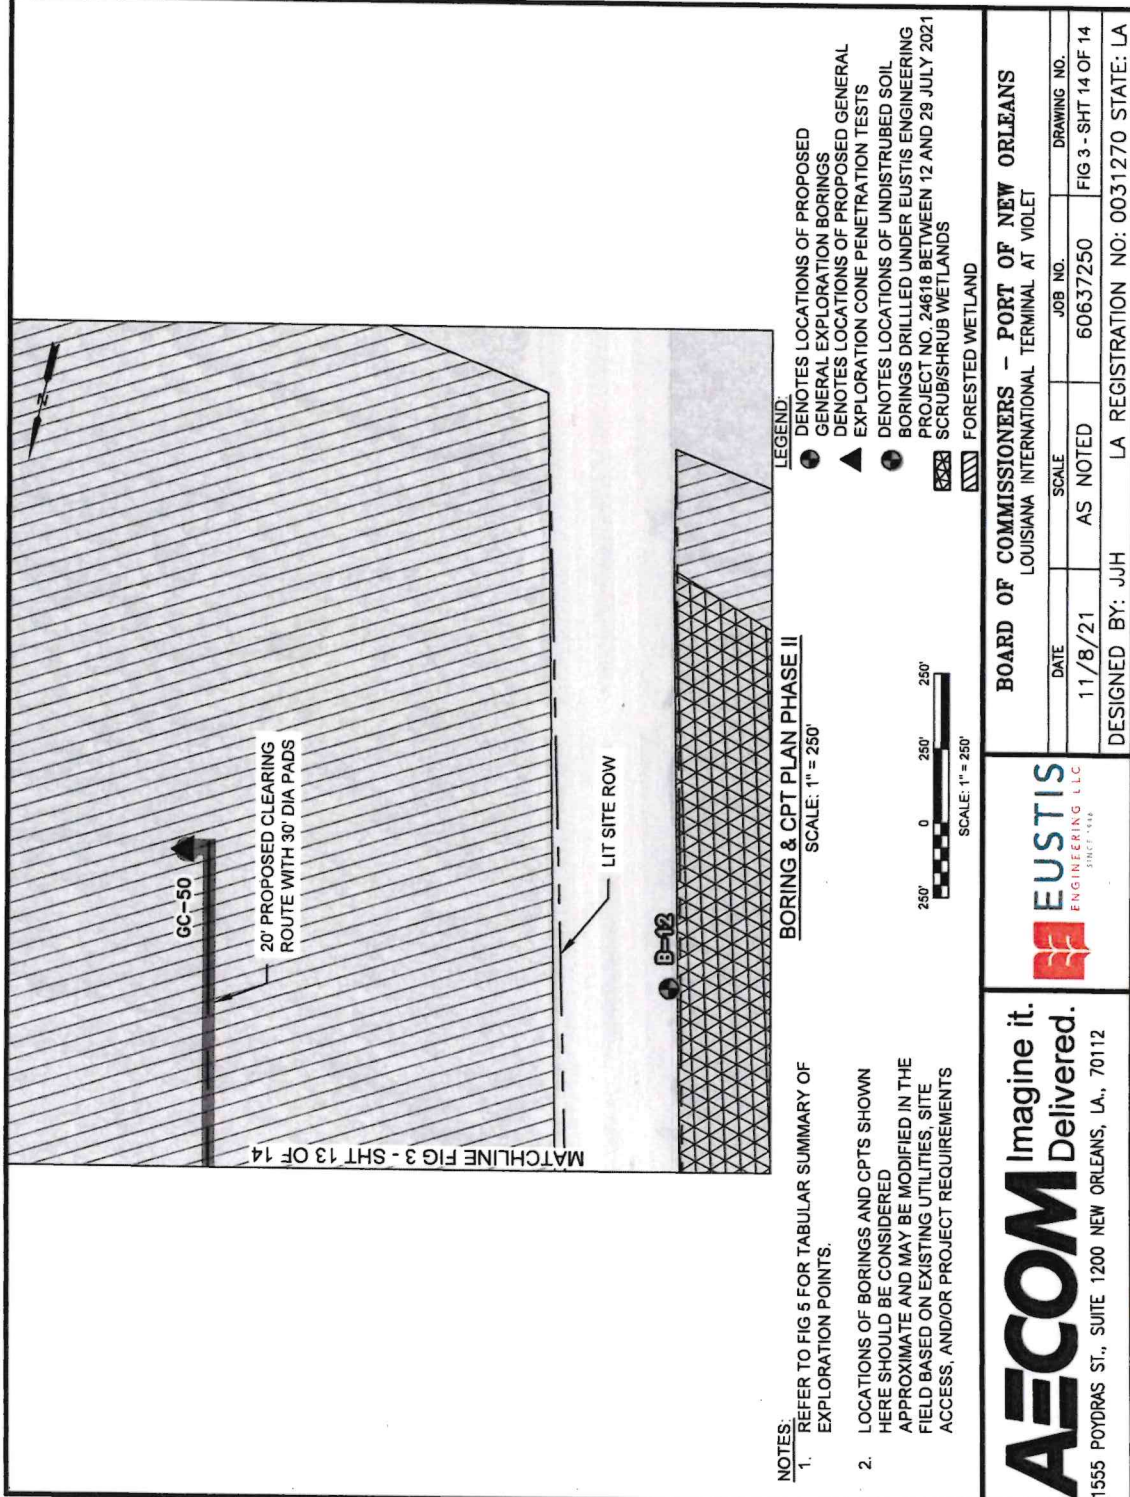



# PRELIMINARY - FOR PERMIT PURPOSES ONLY

| PHASE 1 BORING & CPT DATA TABLE                                        |                 |                 |       |                                  |                                  | PHASE 1 BORING & CPT DATA TABLE |                 |                 |        |                                  |                                  |
|------------------------------------------------------------------------|-----------------|-----------------|-------|----------------------------------|----------------------------------|---------------------------------|-----------------|-----------------|--------|----------------------------------|----------------------------------|
| ID                                                                     | LATITUDE        | LONGITUDE       | DEPTH | MR&T LEVEE<br>TOE OFFSET<br>(FT) | CLEARED<br>WORK AREA<br>(SQ. FT) | ID                              | LATITUDE        | LONGITUDE       | DEPTH  | MR&T LEVEE<br>TOE OFFSET<br>(FT) | CLEARED<br>WORK AREA<br>(SQ. FT) |
| B-1                                                                    | N29° 53' 31.54" | W89° 53' 59.77" | N/A   | 1396.08                          |                                  | E-83.55-UPT                     | N29° 53' 43.54" | W89° 54' 3.68"  | N/A    | 1419.55                          |                                  |
| B-2                                                                    | N29° 53' 20.82" | W89° 53' 54.1"  | N/A   | 1169.00                          |                                  | E-83.8-GCL                      | N29° 53' 55.31" | W89° 54' 8.05"  | N/A    | 1487.42                          |                                  |
| B-3                                                                    | N29° 53' 13.86" | W89° 53' 52.12" | N/A   | 1167.84                          |                                  | E-83.9-UCL                      | N29° 53' 57.55" | W89° 54' 9.08"  | N/A    | 1517.20                          |                                  |
| B-4                                                                    | N29° 53' 0.56"  | W89° 53' 52.07" | N/A   | 1374.02                          |                                  | LBD-1-GT                        | N29° 53' 56.17" | W89° 54' 7.75"  | N/A    | 1439.88                          |                                  |
| B-8                                                                    | N29° 53' 31.7"  | W89° 53' 48.8"  | N/A   | 454.37                           |                                  | LBD-2UCL                        | N29° 53' 56"    | W89° 54' 8.39"  | N/A    | 1498.32                          |                                  |
| B-10                                                                   | N29° 53' 2.3"   | W89° 53' 34.9"  | N/A   | 147.45                           |                                  | LBD-3GT                         | N29° 53' 56.1"  | W89° 54' 9.33"  | N/A    | 1575.68                          |                                  |
| B-12                                                                   | N29° 53' 13.03" | W89° 52' 57.76" | N/A   | 3509.30                          |                                  | R-82.5-L                        | N29° 52' 30.25" | W89° 53' 57.01" | N/A    | 2115.03                          |                                  |
| B-13                                                                   | N29° 53' 19.04" | W89° 52' 59.07" | N/A   | 3492.76                          |                                  | R-82.8-L                        | N29° 52' 56.45" | W89° 53' 55.58" | N/A    | 1723.64                          |                                  |
| B-14                                                                   | N29° 53' 41.46" | W89° 53' 15.78" | N/A   | 2602.99                          |                                  | R-83.3-LU                       | N29° 53' 22.16" | W89° 54' 0.96"  | N/A    | 1723.58                          |                                  |
| B-1(9386)                                                              | N29° 53' 14.98" | W89° 53' 58.56" | N/A   | 1691.48                          |                                  | R-83.8-L                        | N29° 53' 47.79" | W89° 54' 8.41"  | N/A    | 1712.40                          |                                  |
| B-2(9386)                                                              | N29° 53' 11.23" | W89° 53' 58.36" | N/A   | 1764.49                          |                                  | PHASE 2 BORING & CPT DATA TABLE |                 |                 |        |                                  |                                  |
| B-3(9386)                                                              | N29° 53' 5.88"  | W89° 53' 57.16" | N/A   | 1765.67                          |                                  | ID                              | LATITUDE        | LONGITUDE       | DEPTH  | MR&T LEVEE<br>TOE OFFSET<br>(FT) | CLEARED<br>WORK AREA<br>(SQ. FT) |
| B-4(9386)                                                              | N29° 53' 10.43" | W89° 53' 53.61" | N/A   | 1377.17                          |                                  | DGB-1                           | N29° 53' 17.86" | W89° 53' 43.37" | 200.00 | 323.01                           | 707.86                           |
| B-1(22131)                                                             | N29° 52' 52.81" | W89° 52' 40.47" | N/A   | 4817.88                          |                                  | DGB-2                           | N29° 53' 21.17" | W89° 53' 19.64" | 200.00 | 1784.81                          | 707.86                           |
| RB-1                                                                   | N29° 53' 34.19" | W89° 54' 6.13"  | N/A   | 1869.95                          |                                  | GB-1                            | N29° 53' 44.78" | W89° 54' 06.38" | 120.00 | 1617.98                          |                                  |
| RB-2                                                                   | N29° 53' 19.49" | W89° 54' 1.76"  | N/A   | 1855.85                          |                                  | GB-2                            | N29° 53' 28.55" | W89° 54' 2.42"  | 120.00 | 1694.01                          |                                  |
| RB-3                                                                   | N29° 53' 10.44" | W89° 53' 59.33" | N/A   | 1866.72                          |                                  | GB-3                            | N29° 53' 19.28" | W89° 54' 0.04"  | 120.00 | 1714.27                          |                                  |
| 82.6-UCL                                                               | N29° 52' 40.15" | W89° 53' 53.74" | N/A   | 1728.12                          |                                  | GB-4                            | N29° 53' 2.47"  | W89° 53' 55.7"  | 120.00 | 1672.31                          | 707.86                           |
| 82.8-UPT                                                               | N29° 52' 55.72" | W89° 53' 52.29" | N/A   | 1442.59                          |                                  | GB-5                            | N29° 53' 38.88" | W89° 54' 1.54"  | 120.00 | 1358.23                          |                                  |
| 83.05-UCL                                                              | N29° 53' 9.69"  | W89° 53' 54.97" | N/A   | 1535.29                          |                                  | GB-6                            | N29° 53' 16.44" | W89° 53' 54.98" | 120.00 | 1349.77                          |                                  |
| E-83.3-U                                                               | N29° 53' 21.48" | W89° 53' 58.19" | N/A   | 1503.32                          |                                  | GB-7                            | N29° 53' 29.63" | W89° 53' 56.26" | 120.00 | 1141.98                          |                                  |
| NOTES:                                                                 |                 |                 |       |                                  |                                  | GB-8                            | N29° 53' 3.29"  | W89° 53' 49.84" | 120.00 | 1150.74                          | N/A                              |
| 1 PHASE 1 BORINGS AND CPT'S HAVE ALREADY BEEN COMPLETED AND ARE SHOWN  |                 |                 |       |                                  |                                  | GB-9                            | N29° 53' 27.04" | W89° 53' 49.51" | 120.00 | 627.18                           | 707.86                           |
| IN THIS PLAN SET FOR REFERENCE ONLY.                                   |                 |                 |       |                                  |                                  | GB-10                           | N29° 53' 8.07"  | W89° 53' 47.86" | 120.00 | 929.06                           |                                  |
| 2 THE LOCATIONS AND DEPTHS OF THE PHASE 2 BORINGS AND CPT'S MAY BE     |                 |                 |       |                                  |                                  | PHASE 2 BORING & CPT DATA TABLE |                 |                 |        |                                  |                                  |
| MODIFIED FROM WHAT IS SHOWN ON THIS SHEET BASED ON EXISTING UTILITIES, |                 |                 |       |                                  |                                  | ID                              | LATITUDE        | LONGITUDE       | DEPTH  | MR&T LEVEE<br>TOE OFFSET<br>(FT) | CLEARED<br>WORK AREA<br>(SQ. FT) |
| SITE ACCESS, SUBSURFACE CONDITIONS, AND/OR PROJECT REQUIREMENTS.       |                 |                 |       |                                  |                                  | DGB-1                           | N29° 53' 17.86" | W89° 53' 43.37" | 200.00 | 323.01                           | 707.86                           |

BOARD OF COMMISSIONERS - PORT OF NEW ORLEANS  
LOUISIANA INTERNATIONAL TERMINAL AT VIOLET

DATE 11/8/21 SCALE AS NOTED JOB NO. 60637250 DRAWING NO. FIG 4 - SHT 1 OF 3

DESIGNED BY: JJH LA REGISTRATION NO: 0031270 STATE: LA



**AECOM** Imagine it. Delivered.



**EUSTIS**  
ENGINEERING LLC  
SINCE 1948

1555 POYDRAS ST., SUITE 1200 NEW ORLEANS, LA., 70112

# PRELIMINARY - FOR PERMIT PURPOSES ONLY

| PHASE 2 BORING & CPT DATA TABLE |                 |                 |        |                                  |                                  | PHASE 2 BORING & CPT DATA TABLE |                 |                 |        |                                  |                                  |
|---------------------------------|-----------------|-----------------|--------|----------------------------------|----------------------------------|---------------------------------|-----------------|-----------------|--------|----------------------------------|----------------------------------|
| ID                              | LATITUDE        | LONGITUDE       | DEPTH  | MR&T LEVEE<br>TOE OFFSET<br>(FT) | CLEARED<br>WORK AREA<br>(SQ. FT) | ID                              | LATITUDE        | LONGITUDE       | DEPTH  | MR&T LEVEE<br>TOE OFFSET<br>(FT) | CLEARED<br>WORK AREA<br>(SQ. FT) |
| GB-11                           | N29° 53' 37.23" | W89° 53' 47.14" | 120.00 | 175.53                           | 707.86                           | GC-10                           | N29° 53' 26.19" | W89° 53' 57.77" | 120.00 | 1353.74                          |                                  |
| GB-12                           | N29° 53' 49.19" | W89° 53' 41.86" | 120.00 | 582.94                           | 707.86                           | GC-11                           | N29° 53' 20.64" | W89° 53' 56.15" | 120.00 | 1349.06                          |                                  |
| GB-13                           | N29° 53' 31.21" | W89° 53' 35.35" | 120.00 | 683.90                           | 707.86                           | GC-12                           | N29° 53' 16.5"  | W89° 53' 55.05" | 120.00 | 1354.56                          |                                  |
| GB-14                           | N29° 53' 9.71"  | W89° 53' 29.09" | 120.00 | 731.81                           | 707.86                           | GC-13                           | N29° 53' 13.44" | W89° 53' 54.27" | 120.00 | 1361.22                          | 707.86                           |
| GB-15                           | N29° 53' 42.91" | W89° 53' 28.06" | 120.00 | 1594.82                          | 707.86                           | GC-14                           | N29° 53' 10.34" | W89° 53' 53.48" | 120.00 | 1368.78                          |                                  |
| GB-16                           | N29° 53' 52.29" | W89° 53' 31.7"  | 120.00 | 1527.32                          | 707.86                           | GC-15                           | N29° 53' 6.17"  | W89° 53' 52.9"  | 120.00 | 1389.45                          | N/A                              |
| GB-17                           | N29° 53' 33.69" | W89° 53' 12.71" | 120.00 | 2678.29                          | 707.86                           | GC-16                           | N29° 53' 1.07"  | W89° 53' 51.78" | 120.00 | 1343.45                          | N/A                              |
| GB-18                           | N29° 53' 11.87" | W89° 53' 3.94"  | 120.00 | 2956.30                          | 707.86                           | GC-17                           | N29° 53' 32.5"  | W89° 53' 56.26" | 120.00 | 1072.70                          |                                  |
| GB-19                           | N29° 53' 48.34" | W89° 53' 8.5"   | 120.00 | 3399.15                          | 707.86                           | GC-18                           | N29° 53' 21.53" | W89° 53' 51.83" | 120.00 | 958.00                           |                                  |
| GB-20                           | N29° 53' 25.73" | W89° 52' 55.31" | 120.00 | 3974.83                          | 707.86                           | GC-19                           | N29° 53' 15.82" | W89° 53' 50.75" | 120.00 | 1007.66                          | 707.86                           |
| DGC-1                           | N29° 53' 17.89" | W89° 53' 43.31" | 200.00 | 317.76                           | 707.86                           | GC-20                           | N29° 53' 13.94" | W89° 53' 50.4"  | 120.00 | 1018.93                          | 707.86                           |
| DGC-2                           | N29° 53' 21.16" | W89° 53' 19.59" | 200.00 | 1789.24                          | 707.86                           | GC-21                           | N29° 53' 10.4"  | W89° 53' 49.79" | 120.00 | 1051.79                          | 707.86                           |
| GC-1                            | N29° 53' 38.41" | W89° 54' 5.79"  | 120.00 | 1731.62                          |                                  | GC-22                           | N29° 53' 6.04"  | W89° 53' 49.27" | 120.00 | 1073.39                          | N/A                              |
| GC-2                            | N29° 53' 32.86" | W89° 54' 03.62" | 120.00 | 1690.47                          |                                  | GC-23                           | N29° 53' 1.25"  | W89° 53' 48.8"  | 120.00 | 1081.07                          | N/A                              |
| GC-3                            | N29° 53' 25.28" | W89° 54' 1.47"  | 120.00 | 1691.57                          |                                  | GC-24                           | N29° 53' 17.14" | W89° 53' 48"    | 120.00 | 736.81                           |                                  |
| GC-4                            | N29° 53' 21.67" | W89° 54' 00.35" | 120.00 | 1683.26                          |                                  | GC-25                           | N29° 53' 13.93" | W89° 53' 46.75" | 120.00 | 706.48                           |                                  |
| GC-5                            | N29° 53' 17.15" | W89° 53' 59.02" | 120.00 | 1678.87                          |                                  | GC-26                           | N29° 53' 10.45" | W89° 53' 46.31" | 120.00 | 752.89                           |                                  |
| GC-6                            | N29° 53' 11.83" | W89° 53' 57.64" | 120.00 | 1688.78                          |                                  | GC-27                           | N29° 53' 5.83"  | W89° 53' 46.04" | 120.00 | 792.27                           |                                  |
| GC-7                            | N29° 53' 5.99"  | W89° 53' 56.55" | 120.00 | 1711.41                          |                                  | GC-28                           | N29° 53' 1.67"  | W89° 53' 45.64" | 120.00 | 799.69                           |                                  |
| GC-8                            | N29° 53' 45.28" | W89° 54' 2.72"  | 120.00 | 1293.50                          |                                  | GC-29                           | N29° 53' 29.35" | W89° 53' 45.51" | 120.00 | 229.85                           | 707.86                           |
| GC-9                            | N29° 53' 34.83" | W89° 54' 0.02"  | 120.00 | 1333.47                          |                                  | GC-30                           | N29° 53' 14.18" | W89° 53' 42.25" | 120.00 | 316.31                           | 707.86                           |
|                                 |                 |                 |        |                                  |                                  | GC-31                           | N29° 53' 10.5"  | W89° 53' 41.37" | 120.00 | 329.77                           | 707.86                           |
|                                 |                 |                 |        |                                  |                                  | GC-32                           | N29° 53' 6.57"  | W89° 53' 40.75" | 120.00 | 321.29                           | 707.86                           |
|                                 |                 |                 |        |                                  |                                  | GC-33                           | N29° 53' 2.14"  | W89° 53' 41.31" | 120.00 | 415.67                           | 707.86                           |
|                                 |                 |                 |        |                                  |                                  | GC-34                           | N29° 53' 18.63" | W89° 53' 37.22" | 120.00 | 220.73                           | 707.86                           |

- NOTES:
- 1 PHASE 1 BORINGS AND CPT'S HAVE ALREADY BEEN COMPLETED AND ARE SHOWN IN THIS PLAN SET FOR REFERENCE ONLY.
  - 2 THE LOCATIONS AND DEPTHS OF THE PHASE 2 BORINGS AND CPT'S MAY BE MODIFIED FROM WHAT IS SHOWN ON THIS SHEET BASED ON EXISTING UTILITIES, SITE ACCESS, SUBSURFACE CONDITIONS, AND/OR PROJECT REQUIREMENTS.

**AECOM** Imagine it.  
Delivered.

1555 POYDRAS ST., SUITE 1200 NEW ORLEANS, LA, 70112



**BOARD OF COMMISSIONERS - PORT OF NEW ORLEANS**  
LOUISIANA INTERNATIONAL TERMINAL AT VIOLET

| DATE    | SCALE    | JOB NO.  | DRAWING NO.        |
|---------|----------|----------|--------------------|
| 11/8/21 | AS NOTED | 60837250 | FIG 4 - SHT 2 OF 3 |

DESIGNED BY: JJH LA REGISTRATION NO: 0031270 STATE: LA



| PHASE 2 BORING & CPT DATA TABLE |                 |                 |        |                            |                           | PHASE 2 BORING & CPT DATA TABLE |                 |                 |        |                            |                           |
|---------------------------------|-----------------|-----------------|--------|----------------------------|---------------------------|---------------------------------|-----------------|-----------------|--------|----------------------------|---------------------------|
| ID                              | LATITUDE        | LONGITUDE       | DEPTH  | MR&T LEVEE TOE OFFSET (FT) | CLEARED WORK AREA (SQ FT) | ID                              | LATITUDE        | LONGITUDE       | DEPTH  | MR&T LEVEE TOE OFFSET (FT) | CLEARED WORK AREA (SQ FT) |
| GC-35                           | N29° 53' 14.08" | W89° 53' 36.45" | 120.00 | 177.09                     | 707.86                    | GC-56                           | N29° 53' 26.7"  | W89° 53' 53.91" | 120.00 | 1011.44                    |                           |
| GC-36                           | N29° 53' 10.09" | W89° 53' 35.68" | 120.00 | 157.82                     | 707.86                    | GC-57                           | N29° 53' 30.43" | W89° 53' 51.51" | 120.00 | 716.72                     |                           |
| GC-37                           | N29° 53' 6.62"  | W89° 53' 35.28" | 120.00 | 158.15                     | 707.86                    | GC-58                           | N29° 53' 32.71" | W89° 53' 46.19" | 120.00 | 207.06                     | 707.86                    |
| GC-38                           | N29° 53' 2.38"  | W89° 53' 34.6"  | 120.00 | 174.58                     | 707.86                    | GC-59                           | N29° 53' 29.71" | W89° 53' 56.42" | 120.00 | 1154.03                    |                           |
| GC-39                           | N29° 53' 40.12" | W89° 53' 38.07" | 120.00 | 670.80                     | 707.86                    | GC-60                           | N29° 53' 08.11" | W89° 53' 56.90" | 120.00 | 1714.91                    |                           |
| GC-40                           | N29° 53' 19.55" | W89° 53' 30.96" | 120.00 | 778.10                     | 707.86                    | RB-4                            | N29° 53' 30.01" | W89° 54' 4.84"  | 200.00 | 1866.36                    | 707.86                    |
| GC-41                           | N29° 53' 14.2"  | W89° 53' 29.8"  | 120.00 | 748.99                     | 707.86                    | RB-5                            | N29° 53' 25.89" | W89° 54' 3.82"  | 200.00 | 1878.32                    | 707.86                    |
| GC-42                           | N29° 53' 6.27"  | W89° 53' 28.2"  | 120.00 | 774.10                     | 707.86                    | RB-6                            | N29° 53' 14.81" | W89° 54' 1.04"  | 200.00 | 1907.60                    | 707.86                    |
| GC-43                           | N29° 53' 2.93"  | W89° 53' 27.58" | 120.00 | 795.15                     | 707.86                    | RB-7                            | N29° 53' 6.03"  | W89° 53' 58.85" | 200.00 | 1912.31                    | 707.86                    |
| GC-44                           | N29° 53' 52.3"  | W89° 53' 31.7"  | 120.00 | 1527.62                    | 707.86                    | RB-8                            | N29° 53' 0.69"  | W89° 53' 57.66" | 200.00 | 1862.73                    | 707.86                    |
| GC-45                           | N29° 53' 31.45" | W89° 53' 23.47" | 120.00 | 1704.63                    |                           |                                 |                 |                 |        |                            |                           |
| GC-46                           | N29° 53' 11.25" | W89° 53' 16.16" | 120.00 | 1879.81                    | 707.86                    |                                 |                 |                 |        |                            |                           |
| GC-47                           | N29° 53' 23.41" | W89° 53' 8.22"  | 120.00 | 2815.50                    | 707.86                    |                                 |                 |                 |        |                            |                           |
| GC-48                           | N29° 53' 56.83" | W89° 53' 13.42" | 120.00 | 3199.76                    | 707.86                    |                                 |                 |                 |        |                            |                           |
| GC-49                           | N29° 53' 38.17" | W89° 53' 2.81"  | 120.00 | 3632.49                    | 707.86                    |                                 |                 |                 |        |                            |                           |
| GC-50                           | N29° 53' 14.72" | W89° 52' 48.38" | 120.00 | 4347.36                    | 707.86                    |                                 |                 |                 |        |                            |                           |
| GC-51                           | N29° 53' 2.45"  | W89° 53' 55.71" | 120.00 | 1673.43                    | 707.86                    |                                 |                 |                 |        |                            |                           |
| GC-52                           | N29° 53' 2.97"  | W89° 53' 52.23" | 120.00 | 1363.48                    | N/A                       |                                 |                 |                 |        |                            |                           |
| GC-53                           | N29° 53' 29.51" | W89° 53' 58.91" | 120.00 | 1371.11                    |                           |                                 |                 |                 |        |                            |                           |
| GC-54                           | N29° 53' 37.41" | W89° 53' 58.49" | 120.00 | 1136.67                    |                           |                                 |                 |                 |        |                            |                           |
| GC-55                           | N29° 53' 16.14" | W89° 53' 53.52" | 120.00 | 1191.02                    |                           |                                 |                 |                 |        |                            |                           |

NOTES:

- 1 PHASE 1 BORINGS AND CPT'S HAVE ALREADY BEEN COMPLETED AND ARE SHOWN IN THIS PLAN SET FOR REFERENCE ONLY.
- 2 THE LOCATIONS AND DEPTHS OF THE PHASE 2 BORINGS AND CPT'S MAY BE MODIFIED FROM WHAT IS SHOWN ON THIS SHEET BASED ON EXISTING UTILITIES, SITE ACCESS, SUBSURFACE CONDITIONS, AND/OR PROJECT REQUIREMENTS.

**AECOM** Imagine it.  
Delivered.

1555 POYDRAS ST., SUITE 1200 NEW ORLEANS, LA, 70112




BOARD OF COMMISSIONERS – PORT OF NEW ORLEANS  
LOUISIANA INTERNATIONAL TERMINAL AT VIOLET

| DATE             | SCALE    | JOB NO.                               | DRAWING NO.        |
|------------------|----------|---------------------------------------|--------------------|
| 11/8/21          | AS NOTED | 60637250                              | FIG 4 - SHT 3 OF 3 |
| DESIGNED BY: JJH |          | LA REGISTRATION NO: 0031270 STATE: LA |                    |

PRELIMINARY - FOR PERMIT PURPOSES ONLY

# PRELIMINARY - FOR PERMIT PURPOSES ONLY

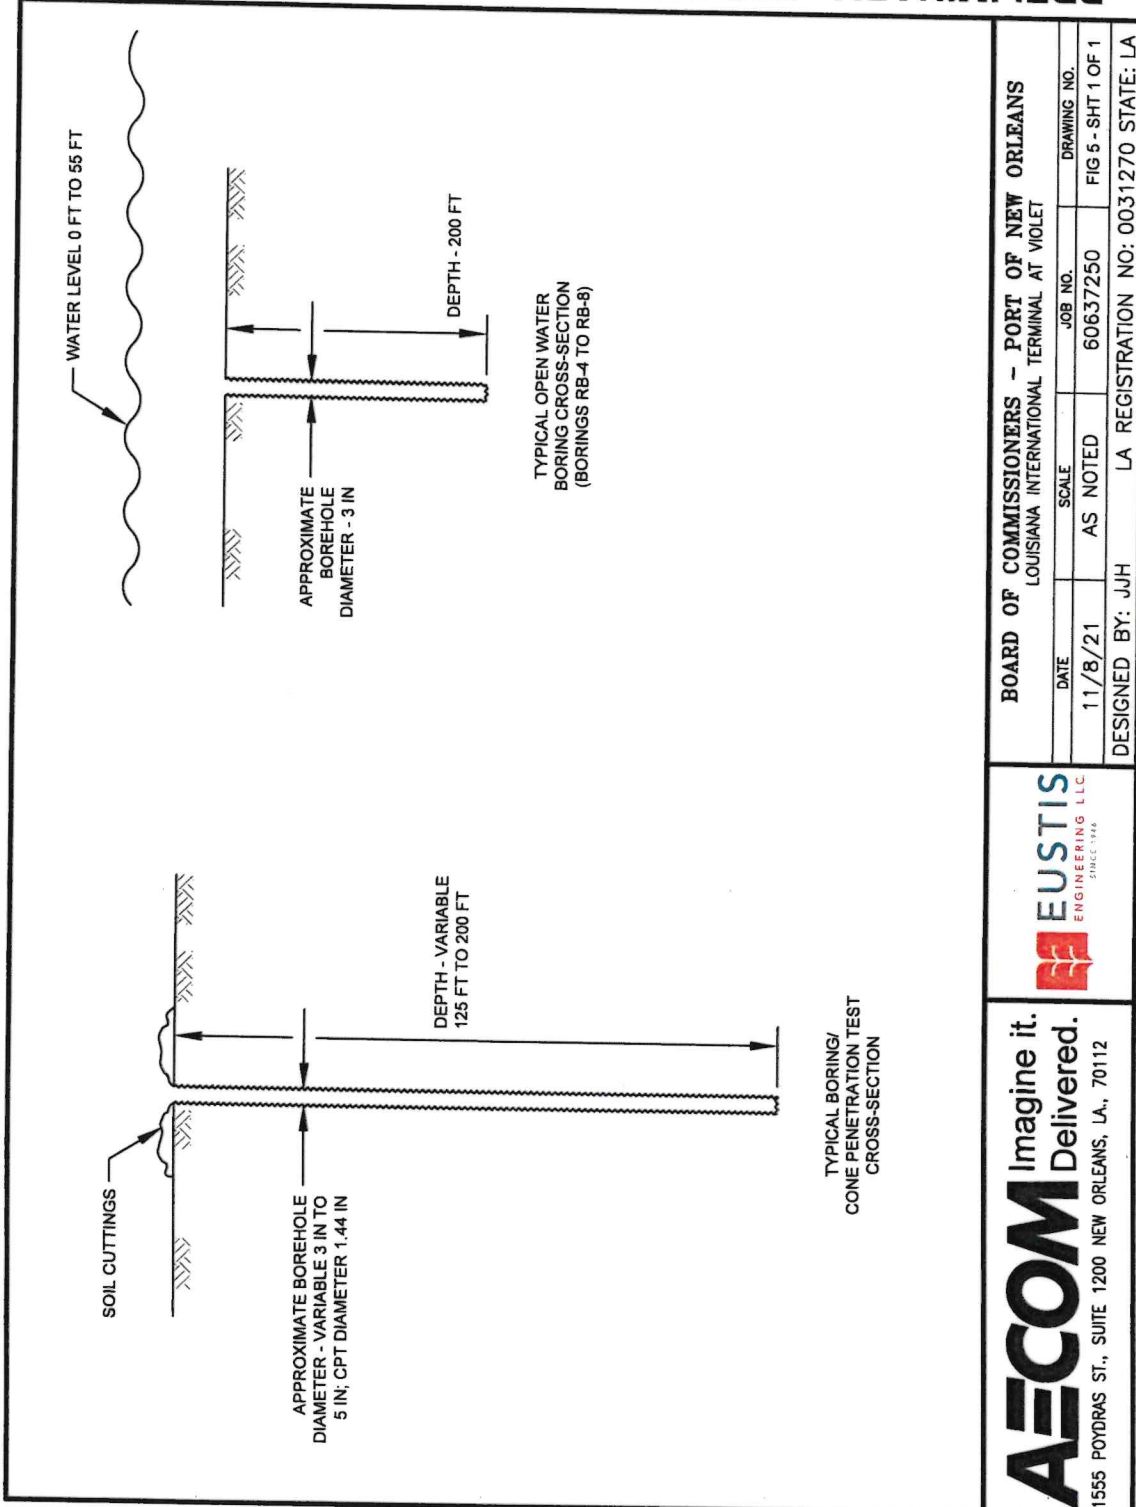

BOARD OF COMMISSIONERS - PORT OF NEW ORLEANS  
LOUISIANA INTERNATIONAL TERMINAL AT VIOLET

| DATE                                                   | SCALE    | JOB NO.  | DRAWING NO.      |
|--------------------------------------------------------|----------|----------|------------------|
| 11/8/21                                                | AS NOTED | 60637250 | FIG 5-SHT 1 OF 1 |
| DESIGNED BY: JJH LA REGISTRATION NO: 0031270 STATE: LA |          |          |                  |




**AECOM** Imagine it.  
Delivered.

1555 POYDRAS ST., SUITE 1200 NEW ORLEANS, LA, 70112



PRELIMINARY - FOR PERMIT PURPOSES ONLY

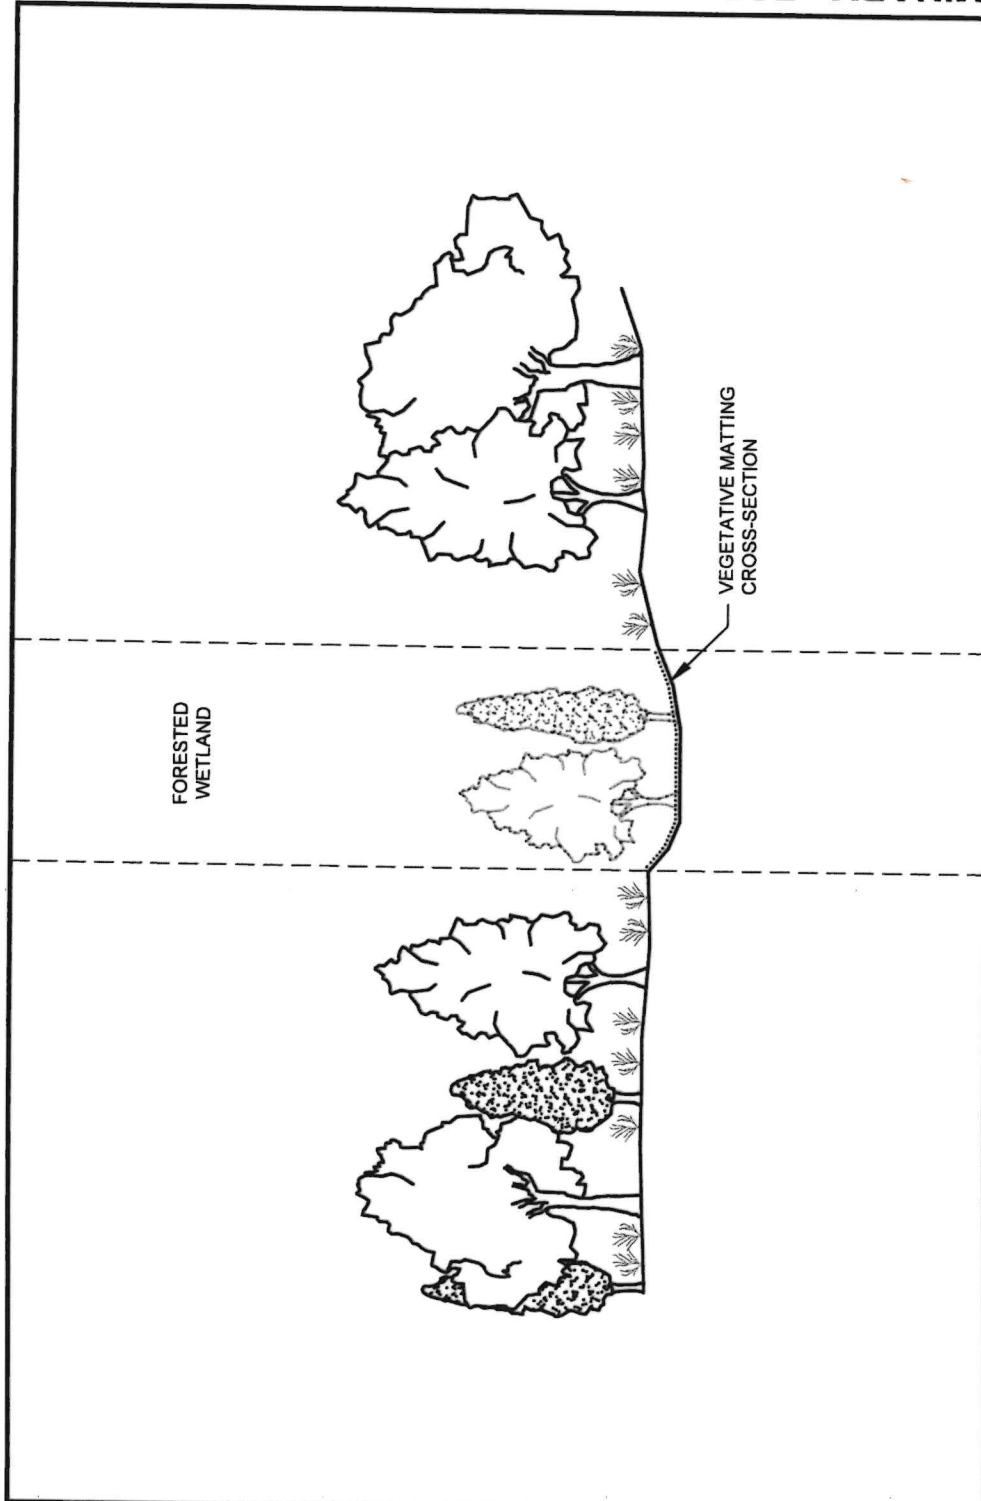

|                                                                                            |          |                                       |                    |
|--------------------------------------------------------------------------------------------|----------|---------------------------------------|--------------------|
| BOARD OF COMMISSIONERS - PORT OF NEW ORLEANS<br>LOUISIANA INTERNATIONAL TERMINAL AT VIOLET |          |                                       |                    |
| DATE                                                                                       | SCALE    | JOB NO.                               | DRAWING NO.        |
| 11/8/21                                                                                    | AS NOTED | 60637250                              | FIG 6 - SHT 1 OF 1 |
| DESIGNED BY: JJH                                                                           |          | LA REGISTRATION NO: 0031270 STATE: LA |                    |



Imagine it.  
Delivered.



1555 POYDRAS ST., SUITE 1200 NEW ORLEANS, LA., 70112

#### LDWF NOTES

LDWF database indicates the presence of bird nesting colonies within one mile of this proposed project. Please be aware that entry into or disturbance of active breeding colonies is prohibited by the Louisiana Department of Wildlife and Fisheries (LDWF). In addition, LDWF prohibits work within a certain radius of an active nesting colony.

Nesting colonies can move from year to year and no current information is available on the status of these colonies. If work for the proposed project will commence during the nesting season, conduct a field visit to the worksite to look for evidence of nesting colonies. This field visit should take place no more than two weeks before the project begins. If no nesting colonies are found within 1000 feet (2000 feet for Brown Pelicans) of the proposed project, no further consultation with LDWF will be necessary. If active nesting colonies are found within the previously stated distances of the proposed project, further consultation with LDWF will be required. In addition, colonies should be surveyed by a qualified biologist to document species present and the extent of colonies. Provide LDWF with a survey report which is to include the following information:

1. qualifications of survey personnel;
2. survey methodology including dates, site characteristics, and size of survey area;
3. species of birds present, activity, estimates of number of nests present, and general vegetation type including digital photographs representing the site; and
4. topographic maps and Arc View shapefiles projected in UTM NAD83 Zone 15 to illustrate the location and extent of the colony.

Please mail survey reports on CD to: Louisiana Natural Heritage Program  
La Dept. of Wildlife & Fisheries  
P.O. Box 98000  
Baton Rouge, LA 70898-9000

To minimize disturbance to colonial nesting birds, the following restrictions on activity should be observed:

- For colonies containing nesting wading birds (i.e., herons, egrets, night-herons, ibis, Roseate Spoonbills, Anhingas, or cormorants), all project activity occurring within 1000 feet of an active nesting colony should be restricted to the non-nesting period (i.e., September 1 through February 15).

- For colonies containing nesting gulls, terns, or Black Skimmers, all project activity occurring within 650 feet (2000 feet for Brown Pelicans) of an active nesting colony should be restricted to the non-nesting period (i.e., September 16 through April 1).

No other impacts to rare, threatened or endangered species or critical habitats are anticipated from the proposed project. No state or federal parks, wildlife refuges, wildlife management areas or scenic rivers are known at the specified site or within ½ mile of the proposed project.

The Louisiana Natural Heritage Program (LNHP) reports summarize the existing information known at the time of the request regarding the location in question. LNHP reports should not be considered final statements on the biological resources or areas being considered, nor should they be substituted for on-site surveys required for environmental assessments. If at any time LNHP tracked species are encountered within the project area, please contact LDWF biologist at 225-765-2643.

#### NDSI NOTES

In order to ensure the safety of all parties, the permittee shall contact the Louisiana One Call System (1-800-272-3020) a minimum of 48 hours prior to the commencement of any excavation (digging, dredging, jetting, etc.) or demolition activity.

**AECOM** Imagine it.  
Delivered.

1555 POTRAS ST., SUITE 1200 NEW ORLEANS, LA, 70112



BOARD OF COMMISSIONERS - PORT OF NEW ORLEANS  
LOUISIANA INTERNATIONAL TERMINAL AT VIOLET

| DATE                                                   | SCALE    | JOB NO.  | DRAWING NO.        |
|--------------------------------------------------------|----------|----------|--------------------|
| 11/8/21                                                | AS NOTED | 60637250 | FIG 7 - SHT 1 OF 1 |
| DESIGNED BY: JJH LA REGISTRATION NO: 0031270 STATE: LA |          |          |                    |

PRELIMINARY - FOR PERMIT PURPOSES ONLY



NOTES:

1. AS-BUILT DRAWINGS WILL BE SUBMITTED WITHIN 30 DAYS OF COMPLETION OF THIS PROJECT TO THE LOUISIANA DEPARTMENT OF NATURAL RESOURCES, OFFICE OF CONSERVATION, PIPELINE DIVISION, P.O. BOX 94275 BATON ROUGE, LOUISIANA 70804, AND TO THE LOUISIANA DEPARTMENT OF NATURAL RESOURCES, COASTAL MANAGEMENT DIVISION, P.O. BOX 44487, BATON ROUGE, LOUISIANA 70804-4487.
2. ALL STRUCTURES, FACILITIES, WELL AND PIPELINES/FLOWLINES OCCURRING IN OPEN WATER AREAS OR IN OILFIELD CANALS OR SLIPS SHALL BE REMOVED WITHIN 120 DAYS OF ABANDONMENT OR THE FACILITIES FOR THE HEREIN PERMITTED USE, UNLESS PRIOR WRITTEN APPROVAL TO LEAVE SUCH STRUCTURES IN PLACE, IS RECEIVED FROM THE COASTAL MANAGEMENT DIVISION. THIS CONDITION DOES NOT PRECLUDE THE NECESSITY FOR REVISING THE CURRENT PERMIT OR OBTAINING A SEPARATE COASTAL USE PERMIT, SHOULD ONE BE REQUIRED.
3. STRUCTURES MUST ALSO BE MARKED/LIGHTED IN ACCORDANCE WITH THE U.S. COAST GUARD REGULATIONS.
4. IN ORDER TO ENSURE THE SAFETY OF ALL PARTIES, THE PERMITTEE SHALL CONTACT THE LOUISIANA ONE CALL SYSTEM (1-800-272-3020) A MINIMUM OF 48 HOURS PRIOR TO THE COMMENCEMENT OF ANY EXCAVATION (DIGGING, DREDGING, JETTING, ETC.) OR DEMOLITION ACTIVITY.
5. THE AREA WHERE THE PROJECT IS LOCATED IS ALL PART OF THE ABORIGINAL HOMELANDS OF THE CHITIMACHA TRIBE OF LOUISIANA. AS SUCH, LARGE VILLAGES, BURIAL SITES, AND SACRED SITES WERE IN PLACE IN THAT ENTIRE AREA. IF AT ANY TIME DURING THE COURSE OF THE WORK, ANY TRADITIONAL CULTURAL PROPERTIES ARE DISCOVERED, PERMITTEE SHALL IMMEDIATELY CONTACT KIMBERLY S. WALDEN (CULTURAL DIRECTOR) OR MELANIE AYMOND (RESEARCH COORDINATOR) AT (337) 923-9923 OR (337) 923-4395. OFFICE HOURS ARE MONDAY THROUGH THURSDAY FROM 7:30 A.M. - 5:00 P.M. AND ON FRIDAY BETWEEN 7:30 A.M. - 11:30 A.M. IF TRADITIONAL CULTURAL PROPERTIES ARE DISCOVERED ON THE WEEKEND OR AFTER BUSINESS HOURS, THE NOTIFICATION SHALL BE MADE THE NEXT BUSINESS MORNING.
6. NO IMPACTS TO RARE, THREATENED OR ENDANGERED SPECIES OR CRITICAL HABITATS ARE ANTICIPATED FROM THE PROPOSED PROJECT. NO STATE OR FEDERAL PARKS, WILDLIFE REFUGES, WILDLIFE MANAGEMENT AREAS OR SCENIC RIVERS ARE KNOWN AT THE SPECIFIED SITE OR WITHIN ¼ MILE OF THE PROPOSED PROJECT.
7. THE LOUISIANA NATURAL HERITAGE PROGRAM (LNHP) REPORTS SUMMARIZE THE EXISTING INFORMATION KNOWN AT THE TIME OF THE REQUEST REGARDING THE LOCATION IN QUESTION. LNHP REPORTS SHOULD NOT BE CONSIDERED FINAL STATEMENTS ON THE BIOLOGICAL ELEMENTS OR AREAS BEING CONSIDERED. NOR SHOULD THEY BE SUBSTITUTED FOR ON-SITE SURVEYS REQUIRED FOR ENVIRONMENTAL ASSESSMENTS. IF AT ANY TIME LNHP TRACKED SPECIES ARE ENCOUNTERED WITHIN THE PROJECT AREA, PLEASE CONTACT OUR BIOLOGIST AT 225-785-2843.
8. THE APPLICANT MUST SUBMIT FOR AND RECEIVE A LEVEE PERMIT/LETTER OF NO OBJECTION FROM THE CPRA, THE UNITED STATES ARMY CORPS OF ENGINEERS AND THE LAKE BORGNE BASIN LEVEE DISTRICT PRIOR TO THE COMMENCEMENT OF THE ACTIVITY.

**AECOM** Imagine it.  
Delivered.  
1555 POYDRAS ST., SUITE 1200 NEW ORLEANS, LA., 70112



**BOARD OF COMMISSIONERS - PORT OF NEW ORLEANS**  
LOUISIANA INTERNATIONAL TERMINAL AT VIOLET

| DATE    | SCALE    | JOB NO.  | DRAWING NO.        |
|---------|----------|----------|--------------------|
| 11/8/21 | AS NOTED | 60637250 | FIG 8 - SHT 1 OF 1 |

DESIGNED BY: JH LA REGISTRATION NO: 0031270 STATE: LA

PORT OF NEW ORLEANS  
LOUISIANA INTERNATIONAL TERMINALS  
PHASE 2  
GENERAL GEOTECHNICAL FIELD EXPLORATION  
VIOLET (ST. BERNARD PARISH), LOUISIANA

ESTIMATED FEE PROPOSAL  
EXPLORATION SUMMARY

| DESIGNATION | TYPE                              | LENGTH<br>(IN FEET) | EXCAVATION VOLUME<br>(IN CUBIC FEET) | SAMPLE VOLUME<br>(IN CUBIC FEET) | ACCESS        | SPECIAL NOTES                                                 |
|-------------|-----------------------------------|---------------------|--------------------------------------|----------------------------------|---------------|---------------------------------------------------------------|
| DGB-1       | Hybrid Borings                    | 200                 | 15.89                                | 10.16                            | Theresa-1     | 5-in. sampling to 70 feet; 3-in. sampling from 70 to 200 feet |
| DGB-2       |                                   | 200                 | 15.89                                | 10.16                            | Theresa-4     | 5-in. sampling to 70 feet; 3-in. sampling from 70 to 200 feet |
| GB-1        | 3-in. Borings                     | 125                 | 6.14                                 | 1.27                             | Batture       |                                                               |
| GB-2        |                                   | 125                 | 6.14                                 | 1.27                             | Batture       |                                                               |
| GB-3        |                                   | 125                 | 6.14                                 | 1.27                             | Batture       |                                                               |
| GB-4        |                                   | 125                 | 6.14                                 | 1.27                             | Batture       |                                                               |
| GB-5        |                                   | 125                 | 6.14                                 | 1.27                             | Port          |                                                               |
| GB-6        |                                   | 125                 | 6.14                                 | 1.27                             | Port          |                                                               |
| GB-7        |                                   | 125                 | 6.14                                 | 1.27                             | Port          |                                                               |
| GB-8        |                                   | 125                 | 6.14                                 | 1.27                             | Port          |                                                               |
| GB-9        |                                   | 125                 | 6.14                                 | 1.27                             | Theresa-3     |                                                               |
| GB-10       |                                   | 125                 | 6.14                                 | 1.27                             | Port          |                                                               |
| GB-11       |                                   | 125                 | 6.14                                 | 1.27                             | Judge Perez-2 |                                                               |
| GB-12       |                                   | 125                 | 6.14                                 | 1.27                             | Judge Perez-2 |                                                               |
| GB-13       |                                   | 125                 | 6.14                                 | 1.27                             | Theresa-3     |                                                               |
| GB-14       |                                   | 125                 | 6.14                                 | 1.27                             | Theresa-3     |                                                               |
| GB-15       |                                   | 125                 | 6.14                                 | 1.27                             | Judge Perez-2 |                                                               |
| GB-16       |                                   | 125                 | 6.14                                 | 1.27                             | Judge Perez-2 |                                                               |
| GB-17       |                                   | 125                 | 6.14                                 | 1.27                             | Theresa-4     |                                                               |
| GB-18       |                                   | 125                 | 6.14                                 | 1.27                             | Theresa-4     |                                                               |
| GB-19       |                                   | 125                 | 6.14                                 | 1.27                             | Judge Perez-1 |                                                               |
| GB-20       |                                   | 125                 | 6.14                                 | 1.27                             | Judge Perez-1 |                                                               |
| RB-4        | 3-in. Borings                     | 200                 | 9.80                                 | 0.98                             | Wharf         |                                                               |
| RB-5        |                                   | 200                 | 9.80                                 | 0.98                             | Barge         |                                                               |
| RB-6        |                                   | 200                 | 9.80                                 | 0.98                             | Barge         |                                                               |
| RB-7        |                                   | 200                 | 9.80                                 | 0.98                             | Barge         |                                                               |
| RB-8        | Cone Penetration Testing<br>(CPT) | 200                 | 9.80                                 | 0.98                             | Barge         |                                                               |
| DGC-1       |                                   | 200                 | 2.26                                 | n/a                              | Theresa-1     | Correlation CPT with DGB-1                                    |
| DGC-2       |                                   | 200                 | 2.26                                 | n/a                              | Theresa-4     | Correlation CPT with DGB-2                                    |
| GC-1        |                                   | 125                 | 1.41                                 | n/a                              | Batture       |                                                               |
| GC-2        |                                   | 125                 | 1.41                                 | n/a                              | Batture       |                                                               |
| GC-3        |                                   | 125                 | 1.41                                 | n/a                              | Batture       |                                                               |
| GC-4        |                                   | 125                 | 1.41                                 | n/a                              | Batture       |                                                               |
| GC-5        |                                   | 125                 | 1.41                                 | n/a                              | Batture       |                                                               |
| GC-6        |                                   | 125                 | 1.41                                 | n/a                              | Batture       |                                                               |
| GC-7        |                                   | 125                 | 1.41                                 | n/a                              | Batture       |                                                               |
| GC-8        |                                   | 125                 | 1.41                                 | n/a                              | Port          |                                                               |
| GC-9        |                                   | 125                 | 1.41                                 | n/a                              | Port          |                                                               |



PORT OF NEW ORLEANS  
LOUISIANA INTERNATIONAL TERMINALS  
PHASE 2  
GENERAL GEOTECHNICAL FIELD EXPLORATION  
VIOLET (ST. BERNARD PARISH), LOUISIANA

ESTIMATED FEE PROPOSAL  
EXPLORATION SUMMARY

| DESIGNATION | TYPE                              | LENGTH<br>(IN FEET) | EXCAVATION VOLUME<br>(IN CUBIC FEET) | SAMPLE VOLUME<br>(IN CUBIC FEET) | ACCESS        | SPECIAL NOTES             |
|-------------|-----------------------------------|---------------------|--------------------------------------|----------------------------------|---------------|---------------------------|
| GC-10       | Cone Penetration Testing<br>(CPT) | 125                 | 1.41                                 | n/a                              | Port          |                           |
| GC-11       |                                   | 125                 | 1.41                                 | n/a                              | Port          |                           |
| GC-12       |                                   | 125                 | 1.41                                 | n/a                              | Port          | Correlation CPT with GB-6 |
| GC-13       |                                   | 125                 | 1.41                                 | n/a                              | Port          |                           |
| GC-14       |                                   | 125                 | 1.41                                 | n/a                              | Port          |                           |
| GC-15       |                                   | 125                 | 1.41                                 | n/a                              | Port          |                           |
| GC-16       |                                   | 125                 | 1.41                                 | n/a                              | Port          |                           |
| GC-17       |                                   | 125                 | 1.41                                 | n/a                              | Port          |                           |
| GC-18       |                                   | 125                 | 1.41                                 | n/a                              | Port          |                           |
| GC-19       |                                   | 125                 | 1.41                                 | n/a                              | Port          |                           |
| GC-20       |                                   | 125                 | 1.41                                 | n/a                              | Port          |                           |
| GC-21       |                                   | 125                 | 1.41                                 | n/a                              | Port          |                           |
| GC-22       |                                   | 125                 | 1.41                                 | n/a                              | Port          |                           |
| GC-23       |                                   | 125                 | 1.41                                 | n/a                              | Port          |                           |
| GC-24       |                                   | 125                 | 1.41                                 | n/a                              | LA-46         |                           |
| GC-25       |                                   | 125                 | 1.41                                 | n/a                              | LA-46         |                           |
| GC-26       |                                   | 125                 | 1.41                                 | n/a                              | LA-46         |                           |
| GC-27       |                                   | 125                 | 1.41                                 | n/a                              | LA-46         |                           |
| GC-28       |                                   | 125                 | 1.41                                 | n/a                              | LA-46         |                           |
| GC-29       |                                   | 125                 | 1.41                                 | n/a                              | Theresa-3     |                           |
| GC-30       |                                   | 125                 | 1.41                                 | n/a                              | Theresa-1     |                           |
| GC-31       |                                   | 125                 | 1.41                                 | n/a                              | Theresa-1     |                           |
| GC-32       |                                   | 125                 | 1.41                                 | n/a                              | Theresa-1     |                           |
| GC-33       |                                   | 125                 | 1.41                                 | n/a                              | Theresa-1     |                           |
| GC-34       |                                   | 125                 | 1.41                                 | n/a                              | Theresa-2     |                           |
| GC-35       |                                   | 125                 | 1.41                                 | n/a                              | Theresa-2     |                           |
| GC-36       |                                   | 125                 | 1.41                                 | n/a                              | Theresa-2     |                           |
| GC-37       |                                   | 125                 | 1.41                                 | n/a                              | Theresa-2     |                           |
| GC-38       |                                   | 125                 | 1.41                                 | n/a                              | Theresa-2     |                           |
| GC-39       |                                   | 125                 | 1.41                                 | n/a                              | Judge Perez-2 |                           |
| GC-40       |                                   | 125                 | 1.41                                 | n/a                              | Theresa-3     |                           |
| GC-41       |                                   | 125                 | 1.41                                 | n/a                              | Theresa-3     |                           |
| GC-42       |                                   | 125                 | 1.41                                 | n/a                              | Theresa-3     |                           |
| GC-43       |                                   | 125                 | 1.41                                 | n/a                              | Theresa-3     |                           |
| GC-44       |                                   | 125                 | 1.41                                 | n/a                              | Judge Perez-2 |                           |
| GC-45       |                                   | 125                 | 1.41                                 | n/a                              | Theresa-4     |                           |
| GC-46       |                                   | 125                 | 1.41                                 | n/a                              | Theresa-4     |                           |
| GC-47       |                                   | 125                 | 1.41                                 | n/a                              | Theresa-4     |                           |

PORT OF NEW ORLEANS  
LOUISIANA INTERNATIONAL TERMINALS  
PHASE 2  
GENERAL GEOTECHNICAL FIELD EXPLORATION  
VIOLET (ST. BERNARD PARISH), LOUISIANA

ESTIMATED FEE PROPOSAL  
EXPLORATION SUMMARY

| DESIGNATION | TYPE                                    | LENGTH<br>(IN FEET) | EXCAVATION VOLUME<br>(IN CUBIC FEET) | SAMPLE VOLUME<br>(IN CUBIC FEET) | ACCESS        | SPECIAL NOTES                 |
|-------------|-----------------------------------------|---------------------|--------------------------------------|----------------------------------|---------------|-------------------------------|
| GC-48       | Cone Penetration Testing<br>(CPT)       | 125                 | 1.41                                 | n/a                              | Judge Perez-1 |                               |
| GC-49       |                                         | 125                 | 1.41                                 | n/a                              | Judge Perez-1 |                               |
| GC-50       |                                         | 125                 | 1.41                                 | n/a                              | Judge Perez-1 |                               |
| GC-51       |                                         | 125                 | 1.41                                 | n/a                              | Batture       | Correlation CPT with GB-4     |
| GC-52       |                                         | 125                 | 1.41                                 | n/a                              | Port          |                               |
| GC-53       |                                         | 125                 | 1.41                                 | n/a                              | Port          |                               |
| GC-54       |                                         | 125                 | 1.41                                 | n/a                              | Port          |                               |
| GC-55       |                                         | 125                 | 1.41                                 | n/a                              | Port          |                               |
| GC-56       |                                         | 125                 | 1.41                                 | n/a                              | Port          |                               |
| GC-57       |                                         | 125                 | 1.41                                 | n/a                              | LA-46         | Located near ballpark         |
| GC-58       |                                         | 125                 | 1.41                                 | n/a                              | Judge Perez-2 |                               |
| GC-59       |                                         | 125                 | 1.41                                 | n/a                              | Port          | Correlation CPT with GB-7     |
| GC-60       |                                         | 125                 | 1.41                                 | n/a                              | Batture       |                               |
| ERT-NS-1    | Electrical Resistivity Testing<br>(ERT) | 1,600               | n/a                                  | n/a                              | Port          |                               |
| ERT-NS-2    |                                         | 1,200               | n/a                                  | n/a                              | Port          |                               |
| ERT-NS-3    |                                         | 1,600               | n/a                                  | n/a                              | Theresa-1     |                               |
| ERT-NS-4    |                                         | 1,200               | n/a                                  | n/a                              | Theresa-2     |                               |
| ERT-NS-5    |                                         | 1,600               | n/a                                  | n/a                              | Theresa-3     |                               |
| ERT-EW-1    |                                         | 2,400               | n/a                                  | n/a                              | Mixed         | Hand clearing may be required |
| ERT-EW-2    |                                         | 2,400               | n/a                                  | n/a                              | Mixed         | Hand clearing may be required |
| Total       |                                         |                     | 292.70                               | 50.62                            |               |                               |





DEPARTMENT OF THE ARMY  
U.S. ARMY CORPS OF ENGINEERS, NEW ORLEANS DISTRICT  
7400 LEAKE AVE  
NEW ORLEANS, LA 70118-3651

May 5, 2021

Operations Division  
Surveillance and Enforcement Section

Ms. Rebecca Gaspard  
Terracon Consultants  
524 Elmwood Park Boulevard, Suite 170  
New Orleans, LA 70123

Dear Ms. Gaspard:

Reference is made to your request, on behalf of the Port of New Orleans, for a U.S. Army Corps of Engineers' (Corps) jurisdictional determination on property located in Section 5, Township 13 South, Range 13 East, St. Bernard Parish, Louisiana (enclosed map). Specifically, this property is identified as a  $\pm 115.75$ -acre site on and east and west of Louisiana Highway 46 located in Violet.

Based on review of recent maps, aerial photography, soils data, the delineation report provided with your request, and a site inspection conducted on April 12, 2021, we have determined that part of the property contains wetlands and non-wetland waters that are subject to Corps' jurisdiction. The approximate limits of the wetlands and non-wetland waters are designated in red and blue, respectively, on the map. A Department of the Army (DA) permit under Section 404 of the Clean Water Act will be required prior to the deposition or redistribution of dredged or fill material into these waters of the U.S. Additionally, part of the property contains uplands and non-jurisdictional features that are not subject to Corps' jurisdiction. The approximate limits of the uplands and non-jurisdictional features are designated in green and purple, respectively, on the map. A DA permit will not be required for activities in these areas.

The delineation included herein has been conducted to identify the location and extent of the aquatic resource boundaries and/or the jurisdictional status of aquatic resources for purposes of the Clean Water Act for the particular site identified in this request. This delineation and/or jurisdictional determination may not be valid for the Wetland Conservation Provisions of the Food Security Act of 1985, as amended. If you or your tenant are USDA program participants, or anticipate participation in USDA programs, you should discuss the applicability of a certified wetland determination with the local USDA service center, prior to starting work.

You and your client are advised that this approved jurisdictional determination is valid for a period of 5 years from the date of this letter unless new information warrants revision prior to the expiration date or the District Commander has identified, after public notice and comment, that specific geographic areas with rapidly changing environmental conditions merit re-verification on a more frequent basis.

If you object to this approved jurisdictional determination, you may request an administrative appeal under Corps regulations at 33 C.F.R. 331. Enclosed you will find a Notification of Appeal Process (NAP) fact sheet and Request for Appeal (RFA) form. If

you request to appeal this determination, you must submit a completed RFA form to the Mississippi Valley Division Office at the following address:

Administrative Appeals Review Officer  
Mississippi Valley Division  
ATTN: CEMVD-PDO  
Post Office Box 80 (1400 Walnut Street)  
Vicksburg, MS 39181-0080  
Phone: 601-634-5820, Fax: 601-634-5816

In order for an RFA to be accepted by the Corps, the Corps must determine that it is complete, that it meets the criteria for appeal under 33 C.F.R. part 331.5, and that it has been received by the Division Office within 60 days of the date of the NAP. Should you decide to submit an RFA form, it must be received at the above address by \_\_\_\_\_.

It is not necessary to submit an RFA form to the Division office if you do not object to the determination in this letter.

Please be advised that a permit from a local assuring agency, usually a Levee Board or Parish Council, must be obtained for any work within 1500 feet of a federal flood control structure such as a levee. You must apply by letter to the appropriate agency including full-size construction plans, cross sections, and details of the proposed work. Concurrently with your application to the assuring agency, you must also forward a copy of your letter and plans to Ms. Amy Powell, Operations Manager for Completed Works of the Corps, the Coastal Protection and Restoration Authority, and/or the Louisiana Department of Transportation and Development for their review and comments concerning the proposed work. The assuring agency will not issue a permit for the work to proceed until they have obtained letters of no objection from these reviewing agencies. For additional information, please contact Ms. Powell at (504) 862-2241.

You and your client are advised that this property is in the Louisiana Coastal Zone and a Coastal Use Permit may be required prior to initiation of any activities on this site. For additional information, contact Ms. Christine Charrier, Office of Coastal Management, Louisiana Department of Natural Resources at (225) 342-7953.

Should there be any questions concerning these matters, please contact Mr. Jeffrey Linville at (504) 862-2227 and reference our Account No. MVN-2021-00069. If you have specific questions regarding the permit process or permit applications, please contact our Eastern Evaluation Section at (504) 862-2292.

Sincerely,

William Nethery

for Martin S. Mayer

Chief, Regulatory Branch

Digitally signed by  
William Nethery  
Date: 2021.05.05  
07:23:17 -05'00'

Enclosures



# United States Army Corps of Engineers

Approved Jurisdictional Determination



## USACE

In House: April 26, 2021

Botanist: M. Jeffrey Linville

For: Rebecca Gaspard

Account # MVN-2021-00070-SL



Wetlands



Uplands



Non-Wetland Waters



JD Review Area



Non-Jurisdictional Waters

0 250 500 1,000 Feet



DATA SOURCES:  
ESRI WMS - World Aerial  
Imagery, OpenStreetMap

## Jurisdictional WOTUS Map - 2021

Violet Container Terminal WOTUS Delineation  
Port of New Orleans  
Township 13S, Section 6, Range 13E  
Violet, St. Bernard Parish, Louisiana

## Exhibit

10





**U.S. ARMY CORPS OF ENGINEERS  
REGULATORY PROGRAM  
APPROVED JURISDICTIONAL DETERMINATION FORM (INTERIM)  
NAVIGABLE WATERS PROTECTION RULE**

**I. ADMINISTRATIVE INFORMATION**

Completion Date of Approved Jurisdictional Determination (AJD): **May 5, 2021**

ORM Number: **MVN-2021-00070-SL**

Associated JDs: **N/A**

Review Area Location<sup>1</sup>: State/Territory: **Louisiana** City: **Violet** County/Parish/Borough: **St. Bernard**

Center Coordinates of Review Area: Latitude **29.890726** Longitude **-89.899382**

**II. FINDINGS**

**A. Summary:** Check all that apply. At least one box from the following list **MUST** be selected. Complete the corresponding sections/tables and summarize data sources.

- ☐ The review area is comprised entirely of dry land (i.e., there are no waters or water features, including wetlands, of any kind in the entire review area). Rationale: **N/A**
- ☒ There are "navigable waters of the United States" within Rivers and Harbors Act jurisdiction within the review area (complete table in Section II.B).
- ☒ There are "waters of the United States" within Clean Water Act jurisdiction within the review area (complete appropriate tables in Section II.C).
- ☒ There are waters or water features excluded from Clean Water Act jurisdiction within the review area (complete table in Section II.D).

**B. Rivers and Harbors Act of 1899 Section 10 (§ 10)<sup>2</sup>**

| § 10 Name                | § 10 Size             | § 10 Criteria                                                     | Rationale for § 10 Determination   |
|--------------------------|-----------------------|-------------------------------------------------------------------|---|
| <b>PortofNOMS River1</b> | <b>±15.91 acre(s)</b> | <b>RHA Tidal water is subject to the ebb and flow of the tide</b> | <b>In this area, the fresh water of the Mississippi River is influenced by the more dense, saline tidal waters of the Gulf of Mexico.</b> |

**C. Clean Water Act Section 404**

| Territorial Seas and Traditional Navigable Waters ((a)(1) waters): <sup>3</sup> |                       |   |                                                                                            |
|---------------------------------------------------------------------------------|-----------------------|---|--------------------------------------------------------------------------------------------|
| (a)(1) Name                                                                     | (a)(1) Size           | (a)(1) Criteria   | Rationale for (a)(1) Determination                                                         |
| <b>PortofNOMS River1</b>                                                        | <b>±15.91 acre(s)</b> | <b>(a)(1) Water is currently used, was used in the past, or may be susceptible to use in interstate or foreign commerce, including waters subject to the ebb and flow of the tide (CWA</b> | <b>The Mississippi River is essential to the commerce of the United States of America.</b> |

<sup>1</sup> Map(s)/figure(s) are attached to the AJD provided to the requestor.

<sup>2</sup> If the navigable water is not subject to the ebb and flow of the tide or included on the District's list of Rivers and Harbors Act Section 10 navigable waters list, do NOT use this document to make the determination. The District must continue to follow the procedure outlined in 33 CFR part 329.14 to make a Rivers and Harbors Act Section 10 navigability determination.

<sup>3</sup> A stand-alone TNW determination is completed independently of a request for an AJD. A stand-alone TNW determination is conducted for a specific segment of river or stream or other type of waterbody, such as a lake, where upstream or downstream limits or lake borders are established. A stand-alone TNW determination should be completed following applicable guidance and should NOT be documented on the AJD Form.





**U.S. ARMY CORPS OF ENGINEERS  
REGULATORY PROGRAM  
APPROVED JURISDICTIONAL DETERMINATION FORM (INTERIM)  
NAVIGABLE WATERS PROTECTION RULE**

| Territorial Seas and Traditional Navigable Waters ((a)(1) waters): <sup>3</sup> |             |  |                   |                                    |
|---------------------------------------------------------------------------------|-------------|--|-------------------|------------------------------------|
| (a)(1) Name                                                                     | (a)(1) Size |  | (a)(1) Criteria   | Rationale for (a)(1) Determination |
|                                                                                 |             |  | Section 404 ONLY. |                                    |

| Tributaries ((a)(2) waters): |             |      |                 |                                    |
|------------------------------|-------------|------|-----------------|------------------------------------|
| (a)(2) Name                  | (a)(2) Size |      | (a)(2) Criteria | Rationale for (a)(2) Determination |
| N/A.                         | N/A.        | N/A. | N/A.            | N/A.                               |

| Lakes and ponds, and impoundments of jurisdictional waters ((a)(3) waters): |             |      |                 |                                    |
|-----------------------------------------------------------------------------|-------------|------|-----------------|------------------------------------|
| (a)(3) Name                                                                 | (a)(3) Size |      | (a)(3) Criteria | Rationale for (a)(3) Determination |
| N/A.                                                                        | N/A.        | N/A. | N/A.            | N/A.                               |

| Adjacent wetlands ((a)(4) waters): |             |         |                                              |                                                                     |
|------------------------------------|-------------|---------|----------------------------------------------|---------------------------------------------------------------------|
| (a)(4) Name                        | (a)(4) Size |         | (a)(4) Criteria                              | Rationale for (a)(4) Determination                                  |
| PortofNO Batture1                  | ±2.56       | acre(s) | (a)(4) Wetland abuts an (a)(1)-(a)(3) water. | This wetland is continuous with an A1 water, the Mississippi River. |
| PortofNO Batture2                  | ±3.14       | acre(s) | (a)(4) Wetland abuts an (a)(1)-(a)(3) water. | This wetland is continuous with an A1 water, the Mississippi River. |
| PortofNO Batture4                  | ±1.16       | acre(s) | (a)(4) Wetland abuts an (a)(1)-(a)(3) water. | This wetland is continuous with an A1 water, the Mississippi River. |
| PortofNO Batture5                  | ±3.52       | acre(s) | (a)(4) Wetland abuts an (a)(1)-(a)(3) water. | This wetland is continuous with an A1 water, the Mississippi River. |
| PortofNO Batture6                  | ±1.39       | acre(s) | (a)(4) Wetland abuts an (a)(1)-(a)(3) water. | This wetland is continuous with an A1 water, the Mississippi River. |
| PortofNO Batture7                  | ±1.75       | acre(s) | (a)(4) Wetland abuts an (a)(1)-(a)(3) water. | This wetland is continuous with an A1 water, the Mississippi River. |
| PortofNO Batture8                  | ±1.94       | acre(s) | (a)(4) Wetland abuts an (a)(1)-(a)(3) water. | This wetland is continuous with an A1 water, the Mississippi River. |
| PortofNO Batture9                  | ±1.44       | acre(s) | (a)(4) Wetland abuts an (a)(1)-(a)(3) water. | This wetland is continuous with an A1 water, the Mississippi River. |
| PortofNO Batture10                 | ±2.25       | acre(s) | (a)(4) Wetland abuts an (a)(1)-(a)(3) water. | This wetland is continuous with an A1 water, the Mississippi River. |
| PortofNO Batture14                 | ±2.34       | acre(s) | (a)(4) Wetland abuts an (a)(1)-(a)(3) water. | This wetland is continuous with an A1 water, the Mississippi River. |
| PortofNO Batture15                 | ±3.18       | acre(s) | (a)(4) Wetland abuts an (a)(1)-(a)(3) water. | This wetland is continuous with an A1 water, the Mississippi River. |



**U.S. ARMY CORPS OF ENGINEERS  
REGULATORY PROGRAM  
APPROVED JURISDICTIONAL DETERMINATION FORM (INTERIM)  
NAVIGABLE WATERS PROTECTION RULE**

| Adjacent wetlands ((a)(4) waters): |             |         |                                              |   |
|------------------------------------|-------------|---------|----------------------------------------------|---|
| (a)(4) Name                        | (a)(4) Size |         | (a)(4) Criteria                              | Rationale for (a)(4) Determination   |
| PortofNO Forested16                | ±1.21       | acre(s) | (a)(4) Wetland abuts an (a)(1)-(a)(3) water. | This wetland continues off site, is bisected by an artificial barrier with a distinct hydrologic connection, and is continuous with an A2 water, Forty Arpent Canal. |

**D. Excluded Waters or Features**

| Excluded waters ((b)(1) – (b)(12)): <sup>4</sup> |                |         |   |                                                                  |
|--------------------------------------------------|----------------|---------|---|------------------------------------------------------------------|
| Exclusion Name                                   | Exclusion Size |         | Exclusion <sup>5</sup>   | Rationale for Exclusion Determination                            |
| PortofNO Drainage3                               | ±0.77          | acre(s) | (b)(5) Ditch that is not an (a)(1) or (a)(2) water, and those portions of a ditch constructed in an (a)(4) water that do not satisfy the conditions of (c)(1). | Artificial ephemeral conveyance that was constructed in uplands. |
| PortofNO Drainage11                              | ±0.12          | acre(s) | (b)(5) Ditch that is not an (a)(1) or (a)(2) water, and those portions of a ditch constructed in an (a)(4) water that do not satisfy the conditions of (c)(1). | Artificial ephemeral conveyance that was constructed in uplands. |
| PortofNO Drainage12                              | ±0.16          | acre(s) | (b)(5) Ditch that is not an (a)(1) or (a)(2) water, and those portions of a ditch constructed in an (a)(4) water that do not satisfy the conditions of (c)(1). | Artificial ephemeral conveyance that was constructed in uplands. |
| PortofNO Drainage13                              | ±0.15          | acre(s) | (b)(5) Ditch that is not an (a)(1) or (a)(2) water, and those portions of a ditch                                                                              | Artificial ephemeral conveyance that was constructed in uplands. |

<sup>4</sup> Some excluded waters, such as (b)(2) and (b)(4), may not be specifically identified on the AJD form unless a requestor specifically asks a Corps district to do so. Corps districts may, in case-by-case instances, choose to identify some or all of these waters within the review area.

<sup>5</sup> Because of the broad nature of the (b)(1) exclusion and in an effort to collect data on specific types of waters that would be covered by the (b)(1) exclusion, four sub-categories of (b)(1) exclusions were administratively created for the purposes of the AJD Form. These four sub-categories are not new exclusions, but are simply administrative distinctions and remain (b)(1) exclusions as defined by the NWPR.





**U.S. ARMY CORPS OF ENGINEERS  
REGULATORY PROGRAM  
APPROVED JURISDICTIONAL DETERMINATION FORM (INTERIM)  
NAVIGABLE WATERS PROTECTION RULE**

| Excluded waters ((b)(1) – (b)(12)): <sup>4</sup> |                |         |   |                                                                  |
|--------------------------------------------------|----------------|---------|---|------------------------------------------------------------------|
| Exclusion Name                                   | Exclusion Size |         | Exclusion <sup>5</sup>   | Rationale for Exclusion Determination                            |
|                                                  |                |         | constructed in an (a)(4) water that do not satisfy the conditions of (c)(1).                                                                                   |                                                                  |
| PortofNO Forested17                              | ±2.33          | acre(s) | (b)(1) Non-adjacent wetland.   | This wetland does not abut an A1, A2, or A3 water.               |
| PortofNO Shrub/Scrub18                           | ±0.94          | acre(s) | (b)(1) Non-adjacent wetland.   | This wetland does not abut an A1, A2, or A3 water.               |
| PortofNO Forested19                              | ±1.52          | acre(s) | (b)(1) Non-adjacent wetland.   | This wetland does not abut an A1, A2, or A3 water.               |
| PortofNO Forested20                              | ±6.41          | acre(s) | (b)(1) Non-adjacent wetland.   | This wetland does not abut an A1, A2, or A3 water.               |
| PortofNO Drainage21                              | ±0.17          | acre(s) | (b)(5) Ditch that is not an (a)(1) or (a)(2) water, and those portions of a ditch constructed in an (a)(4) water that do not satisfy the conditions of (c)(1). | Artificial ephemeral conveyance that was constructed in uplands. |
| PortofNO Drainage22                              | ±0.18          | acre(s) | (b)(5) Ditch that is not an (a)(1) or (a)(2) water, and those portions of a ditch constructed in an (a)(4) water that do not satisfy the conditions of (c)(1). | Artificial ephemeral conveyance that was constructed in uplands. |
| PortofNO Emergent23                              | ±0.04          | acre(s) | (b)(1) Non-adjacent wetland.   | This wetland does not abut an A1, A2, or A3 water.               |
| PortofNO Drainage24                              | ±0.05          | acre(s) | (b)(5) Ditch that is not an (a)(1) or (a)(2) water, and those portions of a ditch constructed in an (a)(4) water that do not satisfy the conditions of (c)(1). | Artificial ephemeral conveyance that was constructed in uplands. |
| PortofNO Drainage25                              | ±0.02          | acre(s) | (b)(5) Ditch that is not an (a)(1) or   | Artificial ephemeral conveyance that was constructed in uplands. |



**U.S. ARMY CORPS OF ENGINEERS  
REGULATORY PROGRAM  
APPROVED JURISDICTIONAL DETERMINATION FORM (INTERIM)  
NAVIGABLE WATERS PROTECTION RULE**

| Excluded waters ((b)(1) – (b)(12)). <sup>4</sup> |                |   |                                       |
|--------------------------------------------------|----------------|---|---------------------------------------|
| Exclusion Name                                   | Exclusion Size | Exclusion <sup>5</sup>                                                                                                   | Rationale for Exclusion Determination |
|                                                  |                | (a)(2) water, and those portions of a ditch constructed in an (a)(4) water that do not satisfy the conditions of (c)(1). |                                       |

### III. SUPPORTING INFORMATION

**A. Select/enter all resources** that were used to aid in this determination and attach data/maps to this document and/or references/citations in the administrative record, as appropriate.

- ☒ Information submitted by, or on behalf of, the applicant/consultant: **Title(s) and date(s)**  
This information **is** sufficient for purposes of this AJD.  
Rationale: **N/A**
- ☐ Data sheets prepared by the Corps: **Violet Container Terminal WOTUS Delineation (11/30/2020)**
- ☒ Photographs: **Aerial and Other: CIR '98, '04, '05, '08, '12; NAIP '10, '13, '15, '17**
- ☒ Corps site visit(s) conducted on: **04/12/2021**
- ☐ Previous Jurisdictional Determinations (AJDs or PJDs): **ORM Number(s) and date(s).**
- ☒ Antecedent Precipitation Tool: **provide detailed discussion in Section III.B.**
- ☒ USDA NRCS Soil Survey: **LA087 St. Bernard**
- ☒ USFWS NWI maps: **R1UBV, PFO1Ad**
- ☒ USGS topographic maps: **1:24K Chalmette**

**Other data sources used to aid in this determination:**

| Data Source (select)              | Name and/or date and other relevant information   |
|-----------------------------------|---------------------------------------------------|
| <b>USGS Sources</b>               | <b>N/A.</b>                                       |
| <b>USDA Sources</b>               | <b>N/A.</b>                                       |
| <b>NOAA Sources</b>               | <b>N/A.</b>                                       |
| <b>USACE Sources</b>              | <b>ORM 2, LiDAR</b>                               |
| <b>State/Local/Tribal Sources</b> | <b>N/A.</b>                                       |
| <b>Other Sources</b>              | <b>Google Earth Pro, Bing Maps, Digital Globe</b> |

**B. Typical year assessment(s):** **The consultants collected their data during a mild drought under dryer than normal conditions. A site visit was conducted during an incipient drought during wetter than normal conditions. This allowed the site to be assessed under both wet and dry conditions, which leads to a more accurate delineation.**

**C. Additional comments to support AJD:** **N/A**



## NOTIFICATION OF ADMINISTRATIVE APPEAL OPTIONS AND PROCESS AND REQUEST FOR APPEAL

|                                     |                                                                    |                   |
|-------------------------------------|--------------------------------------------------------------------|-------------------|
| Applicant: Ms. Rebecca Gaspard      | File Number: MVN-2021-00070-SL                                     | Date: May 5, 2021 |
| Attached is:                        |                                                                    | See Section below |
| <input type="checkbox"/>            | INITIAL PROFFERED PERMIT (Standard Permit or Letter of permission) | A                 |
| <input type="checkbox"/>            | PROFFERED PERMIT (Standard Permit or Letter of permission)         | B                 |
| <input type="checkbox"/>            | PERMIT DENIAL                                                      | C                 |
| <input checked="" type="checkbox"/> | APPROVED JURISDICTIONAL DETERMINATION                              | D                 |
| <input type="checkbox"/>            | PRELIMINARY JURISDICTIONAL DETERMINATION                           | E                 |

**SECTION I -** The following identifies your rights and options regarding an administrative appeal of the above decision. Additional information may be found at <http://www.usace.army.mil/Missions/CivilWorks/RegulatoryProgramandPermits/appeals.aspx> or Corps regulations at 33 CFR Part 331.

**A: INITIAL PROFFERED PERMIT:** You may accept or object to the permit.

- **ACCEPT:** If you received a Standard Permit, you may sign the permit document and return it to the district engineer for final authorization. If you received a Letter of Permission (LOP), you may accept the LOP and your work is authorized. Your signature on the Standard Permit or acceptance of the LOP means that you accept the permit in its entirety, and waive all rights to appeal the permit, including its terms and conditions, and approved jurisdictional determinations associated with the permit.
- **OBJECT:** If you object to the permit (Standard or LOP) because of certain terms and conditions therein, you may request that the permit be modified accordingly. You must complete Section II of this form and return the form to the district engineer. Your objections must be received by the district engineer within 60 days of the date of this notice, or you will forfeit your right to appeal the permit in the future. Upon receipt of your letter, the district engineer will evaluate your objections and may: (a) modify the permit to address all of your concerns, (b) modify the permit to address some of your objections, or (c) not modify the permit having determined that the permit should be issued as previously written. After evaluating your objections, the district engineer will send you a proffered permit for your reconsideration, as indicated in Section B below.

**B: PROFFERED PERMIT:** You may accept or appeal the permit

- **ACCEPT:** If you received a Standard Permit, you may sign the permit document and return it to the district engineer for final authorization. If you received a Letter of Permission (LOP), you may accept the LOP and your work is authorized. Your signature on the Standard Permit or acceptance of the LOP means that you accept the permit in its entirety, and waive all rights to appeal the permit, including its terms and conditions, and approved jurisdictional determinations associated with the permit.
- **APPEAL:** If you choose to decline the proffered permit (Standard or LOP) because of certain terms and conditions therein, you may appeal the declined permit under the Corps of Engineers Administrative Appeal Process by completing Section II of this form and sending the form to the division engineer. This form must be received by the division engineer within 60 days of the date of this notice.

**C: PERMIT DENIAL:** You may appeal the denial of a permit under the Corps of Engineers Administrative Appeal Process by completing Section II of this form and sending the form to the division engineer. This form must be received by the division engineer within 60 days of the date of this notice.

**D: APPROVED JURISDICTIONAL DETERMINATION:** You may accept or appeal the approved JD or provide new information.

- **ACCEPT:** You do not need to notify the Corps to accept an approved JD. Failure to notify the Corps within 60 days of the date of this notice, means that you accept the approved JD in its entirety, and waive all rights to appeal the approved JD.
- **APPEAL:** If you disagree with the approved JD, you may appeal the approved JD under the Corps of Engineers Administrative Appeal Process by completing Section II of this form and sending the form to the division engineer. This form must be received by the division engineer within 60 days of the date of this notice.

**E: PRELIMINARY JURISDICTIONAL DETERMINATION:** You do not need to respond to the Corps regarding the preliminary JD. The Preliminary JD is not appealable. If you wish, you may request an approved JD (which may be appealed), by contacting the Corps district for further instruction. Also you may provide new information for further consideration by the Corps to reevaluate the JD.

**SECTION II - REQUEST FOR APPEAL or OBJECTIONS TO AN INITIAL PROFFERED PERMIT**

**REASONS FOR APPEAL OR OBJECTIONS:** (Describe your reasons for appealing the decision or your objections to an initial proffered permit in clear concise statements. You may attach additional information to this form to clarify where your reasons or objections are addressed in the administrative record.)

**ADDITIONAL INFORMATION:** The appeal is limited to a review of the administrative record, the Corps memorandum for the record of the appeal conference or meeting, and any supplemental information that the review officer has determined is needed to clarify the administrative record. Neither the appellant nor the Corps may add new information or analyses to the record. However, you may provide additional information to clarify the location of information that is already in the administrative record.

**POINT OF CONTACT FOR QUESTIONS OR INFORMATION:**

If you have questions regarding this decision and/or the appeal process you may contact:

Brad Guarisco  
Chief, Surveillance & Enforcement Section  
U.S. Army Corps of Engineers  
7400 Leake Avenue  
New Orleans, LA 70118  
504-862-2274

If you only have questions regarding the appeal process you may also contact:

Administrative Appeals Review Officer  
Mississippi Valley Division  
P.O. Box 80 (1400 Walnut Street)  
Vicksburg, MS 39181-0080  
601-634-5820 FAX: 601-634-5816

**RIGHT OF ENTRY:** Your signature below grants the right of entry to Corps of Engineers personnel, and any government consultants, to conduct investigations of the project site during the course of the appeal process. You will be provided a 15 day notice of any site investigation, and will have the opportunity to participate in all site investigations.

\_\_\_\_\_  
Signature of appellant or agent.

Date:

Telephone number:





**DEPARTMENT OF THE ARMY**  
**U.S. ARMY CORPS OF ENGINEERS, NEW ORLEANS DISTRICT**  
7400 LEAKE AVE  
NEW ORLEANS, LA 70118-3651

May 20, 2021

Operations Division  
Surveillance and Enforcement Section

Ms. Rebecca Gaspard  
Terracon Consultants, Inc.  
524 Elmwood Park Boulevard, Suite 170  
New Orleans, LA 70123

Dear Ms. Gaspard:

Reference is made to your request, on behalf of the Port of New Orleans, for a U.S. Army Corps of Engineers' (Corps) jurisdictional determination on property located in Section 5, Township 13 South, Range 13 East, St. Bernard Parish, Louisiana (enclosed map). Specifically, this property is identified as a  $\pm 1041.07$  acres site on and east and west of East Judge Perez Drive located in Violet.

Based on review of recent maps, aerial photography, soils data, the delineation report provided with your request, and a site inspection conducted on April 12, 2021, we have determined that part of the property contains wetlands that are subject to Corps' jurisdiction. The approximate limits of the wetlands and non-wetland waters are designated in red and blue, respectively, on the map. A Department of the Army (DA) permit under Section 404 of the Clean Water Act will be required prior to the deposition or redistribution of dredged or fill material into these waters of the U.S. Additionally, part of the property contains uplands and non-jurisdictional features that are not subject to Corps' jurisdiction. The approximate limits of the uplands and non-jurisdictional features are designated in green and purple, respectively, on the map. A DA permit will not be required for activities in these areas.

The delineation included herein has been conducted to identify the location and extent of the aquatic resource boundaries and/or the jurisdictional status of aquatic resources for purposes of the Clean Water Act for the particular site identified in this request. This delineation and/or jurisdictional determination may not be valid for the Wetland Conservation Provisions of the Food Security Act of 1985, as amended. If you or your tenant are USDA program participants, or anticipate participation in USDA programs, you should discuss the applicability of a certified wetland determination with the local USDA service center, prior to starting work.

Please be advised that a permit from a local assuring agency, usually a Levee Board or Parish Council, must be obtained for any work within 1500 feet of a federal flood control structure such as a levee. You must apply by letter to the appropriate agency including full-size construction plans, cross sections, and details of the proposed work. Concurrently with your application to the assuring agency, you must also forward a copy of your letter and plans to Ms. Amy Powell, Operations Manager for Completed Works of the Corps, the Coastal Protection and Restoration Authority, and/or the Louisiana Department of Transportation and Development for their review and comments concerning the proposed work. The assuring agency will not issue a permit for the work to proceed until they have obtained letters of no objection from these reviewing agencies. For additional information, please contact Ms. Powell at (504) 862-2241.

You and your client are advised that this property is in the Louisiana Coastal Zone and a Coastal Use Permit may be required prior to initiation of any activities on this site. For additional information, contact Ms. Christine Charrier, Office of Coastal Management, Louisiana Department of Natural Resources at (225) 342-7953.

You and your client are advised that this approved jurisdictional determination is valid for a period of 5 years from the date of this letter unless new information warrants revision prior to the expiration date or the District Commander has identified, after public notice and comment, that specific geographic areas with rapidly changing environmental conditions merit re-verification on a more frequent basis.

If you object to this approved jurisdictional determination, you may request an administrative appeal under Corps regulations at 33 C.F.R. 331. Enclosed you will find a Notification of Appeal Process (NAP) fact sheet and Request for Appeal (RFA) form. If you request to appeal this determination, you must submit a completed RFA form to the Mississippi Valley Division Office at the following address:

Administrative Appeals Review Officer  
Mississippi Valley Division  
ATTN: CEMVD-PDO  
Post Office Box 80 (1400 Walnut Street)  
Vicksburg, MS 39181-0080  
Phone: 601-634-5820, Fax: 601-634-5816

In order for an RFA to be accepted by the Corps, the Corps must determine that it is complete, that it meets the criteria for appeal under 33 C.F.R. part 331.5, and that it has been received by the Division Office within 60 days of the date of the NAP. Should you decide to submit an RFA form, it must be received at the above address by July 18, 2021.

It is not necessary to submit an RFA form to the Division office if you do not object to the determination in this letter.

Should there be any questions concerning these matters, please contact Mr. Jeffrey Linville at (504) 862-2227 and reference our Account No. MVN-2021-00069-SL. If you have specific questions regarding the permit process or permit applications, please contact our Eastern Evaluation Section at (504) 862-2292.

Sincerely,

**Brad Guarisco** Digitally signed by Brad Guarisco  
Date: 2021.05.20 15:00:34 -05'00'

for Martin S. Mayer  
Chief, Regulatory Branch

Enclosures



# United States Army Corps of Engineers

Approved Jurisdictional Determination



## USACE

In House: May 13, 2021

Botanist: M. Jeffrey Linville

For: Rebecca Gaspard

Account # MVN-2021-00069-SL



Wetlands



Uplands



Non-Wetland Waters



JD Review Area



Non-Jurisdictional Waters

0 500 1,000 2,000 Feet



DATA SOURCES:  
ESRI WMS - World Aerial Imagery, OpenStreetMap

## Aquatic Resources Map - 2020

Violet Container Terminal WOTUS Delineation  
Port of New Orleans  
Township 13S, Section 6, Range 13E  
Violet, St. Bernard Parish, Louisiana

## Exhibit

9.0





**U.S. ARMY CORPS OF ENGINEERS  
REGULATORY PROGRAM  
APPROVED JURISDICTIONAL DETERMINATION FORM (INTERIM)  
NAVIGABLE WATERS PROTECTION RULE**

**I. ADMINISTRATIVE INFORMATION**

Completion Date of Approved Jurisdictional Determination (AJD): 5/20/2021

ORM Number: MVN-2021-00069-SL

Associated JDs: N/A

Review Area Location<sup>1</sup>: State/Territory: Louisiana City: Violet County/Parish/Borough: St. Bernard

Center Coordinates of Review Area: Latitude 29.8962871436 Longitude -89.8887427868

**II. FINDINGS**

**A. Summary:** Check all that apply. At least one box from the following list **MUST** be selected. Complete the corresponding sections/tables and summarize data sources.

- ☐ The review area is comprised entirely of dry land (i.e., there are no waters or water features, including wetlands, of any kind in the entire review area). Rationale: N/A
- ☐ There are "navigable waters of the United States" within Rivers and Harbors Act jurisdiction within the review area (complete table in Section II.B).
- ☒ There are "waters of the United States" within Clean Water Act jurisdiction within the review area (complete appropriate tables in Section II.C).
- ☒ There are waters or water features excluded from Clean Water Act jurisdiction within the review area (complete table in Section II.D).

**B. Rivers and Harbors Act of 1899 Section 10 (§ 10)<sup>2</sup>**

| § 10 Name | § 10 Size | § 10 Criteria | Rationale for § 10 Determination |
|-----------|-----------|---------------|----------------------------------|
| N/A.      | N/A.      | N/A.          | N/A.                             |

**C. Clean Water Act Section 404**

| Territorial Seas and Traditional Navigable Waters ((a)(1) waters): <sup>3</sup> |             |                 |                                    |
|---------------------------------------------------------------------------------|-------------|-----------------|------------------------------------|
| (a)(1) Name                                                                     | (a)(1) Size | (a)(1) Criteria | Rationale for (a)(1) Determination |
| N/A.                                                                            | N/A.        | N/A.            | N/A.                               |

| Tributaries ((a)(2) waters): |                  |   |   |  |
|------------------------------|------------------|---|---|--|
| (a)(2) Name                  | (a)(2) Size      | (a)(2) Criteria   | Rationale for (a)(2) Determination                                                                 |  |
| PortofNO<br>FortyArpentCanal | ±2.18<br>acre(s) | (a)(2) Perennial<br>tributary<br>contributes<br>surface water<br>flow directly or<br>indirectly to an<br>(a)(1) water in a<br>typical year. | This tributary flows directly into the Lake Borgne<br>Canal which then flows into the Lake Borgne. |  |
| N/A.                         | N/A.             | N/A.   | N/A.                                                                                               |  |
| PortofNO<br>Drainage23       | ±0.29<br>acre(s) | (a)(2)<br>Intermittent   | This tributary was constructed in a jurisdictional<br>wetland.                                     |  |

<sup>1</sup> Map(s)/figure(s) are attached to the AJD provided to the requestor.

<sup>2</sup> If the navigable water is not subject to the ebb and flow of the tide or included on the District's list of Rivers and Harbors Act Section 10 navigable waters list, do NOT use this document to make the determination. The District must continue to follow the procedure outlined in 33 CFR part 329.14 to make a Rivers and Harbors Act Section 10 navigability determination.

<sup>3</sup> A stand-alone TNW determination is completed independently of a request for an AJD. A stand-alone TNW determination is conducted for a specific segment of river or stream or other type of waterbody, such as a lake, where upstream or downstream limits or lake borders are established. A stand-alone TNW determination should be completed following applicable guidance and should NOT be documented on the AJD Form.





**U.S. ARMY CORPS OF ENGINEERS  
REGULATORY PROGRAM  
APPROVED JURISDICTIONAL DETERMINATION FORM (INTERIM)  
NAVIGABLE WATERS PROTECTION RULE**

| Tributaries ((a)(2) waters): |             |         |   |                                                                |
|------------------------------|-------------|---------|---|----------------------------------------------------------------|
| (a)(2) Name                  | (a)(2) Size |         | (a)(2) Criteria   | Rationale for (a)(2) Determination                             |
|                              |             |         | tributary<br>contributes<br>surface water<br>flow directly or<br>indirectly to an<br>(a)(1) water in a<br>typical year.                           |                                                                |
| PortofNO<br>Drainage24       | ±0.24       | acre(s) | (a)(2)<br>Intermittent<br>tributary<br>contributes<br>surface water<br>flow directly or<br>indirectly to an<br>(a)(1) water in a<br>typical year. | This tributary was constructed in a jurisdictional<br>wetland. |
| PortofNO<br>Drainage25       | ±0.36       | acre(s) | (a)(2)<br>Intermittent<br>tributary<br>contributes<br>surface water<br>flow directly or<br>indirectly to an<br>(a)(1) water in a<br>typical year. | This tributary was constructed in a jurisdictional<br>wetland. |
| PortofNO<br>Drainage26       | ±0.04       | acre(s) | (a)(2)<br>Intermittent<br>tributary<br>contributes<br>surface water<br>flow directly or<br>indirectly to an<br>(a)(1) water in a<br>typical year. | This tributary was constructed in a jurisdictional<br>wetland. |
| PortofNO<br>Drainage27       | ±0.76       | acre(s) | (a)(2)<br>Intermittent<br>tributary<br>contributes<br>surface water<br>flow directly or<br>indirectly to an<br>(a)(1) water in a<br>typical year. | This tributary was constructed in a jurisdictional<br>wetland. |
| PortofNO<br>Drainage28       | ±0.23       | acre(s) | (a)(2)<br>Intermittent<br>tributary<br>contributes<br>surface water                                                                               | This tributary was constructed in a jurisdictional<br>wetland. |



**U.S. ARMY CORPS OF ENGINEERS  
REGULATORY PROGRAM  
APPROVED JURISDICTIONAL DETERMINATION FORM (INTERIM)  
NAVIGABLE WATERS PROTECTION RULE**

| Tributaries ((a)(2) waters): |             |         |   |                                                             |
|------------------------------|-------------|---------|---|-------------------------------------------------------------|
| (a)(2) Name                  | (a)(2) Size |         | (a)(2) Criteria   | Rationale for (a)(2) Determination                          |
|                              |             |         | flow directly or indirectly to an (a)(1) water in a typical year.                                                         |                                                             |
| PortofNO Drainage29          | ±0.03       | acre(s) | (a)(2) Intermittent tributary contributes surface water flow directly or indirectly to an (a)(1) water in a typical year. | This tributary was constructed in a jurisdictional wetland. |
| PortofNO Drainage32          | ±0.04       | acre(s) | (a)(2) Intermittent tributary contributes surface water flow directly or indirectly to an (a)(1) water in a typical year. | This tributary was constructed in a jurisdictional wetland. |
| PortofNO Drainage33          | ±0.17       | acre(s) | (a)(2) Intermittent tributary contributes surface water flow directly or indirectly to an (a)(1) water in a typical year. | This tributary was constructed in a jurisdictional wetland. |
| PortofNO Drainage34          | ±0.24       | acre(s) | (a)(2) Intermittent tributary contributes surface water flow directly or indirectly to an (a)(1) water in a typical year. | This tributary was constructed in a jurisdictional wetland. |
| PortofNO Drainage35          | ±0.12       | acre(s) | (a)(2) Intermittent tributary contributes surface water flow directly or indirectly to an                                 | This tributary was constructed in a jurisdictional wetland. |





**U.S. ARMY CORPS OF ENGINEERS  
REGULATORY PROGRAM  
APPROVED JURISDICTIONAL DETERMINATION FORM (INTERIM)  
NAVIGABLE WATERS PROTECTION RULE**

| Tributaries ((a)(2) waters): |             |         |   |                                                             |
|------------------------------|-------------|---------|---|-------------------------------------------------------------|
| (a)(2) Name                  | (a)(2) Size |         | (a)(2) Criteria   | Rationale for (a)(2) Determination                          |
|                              |             |         | (a)(1) water in a typical year.   |                                                             |
| PortofNO<br>Drainage36       | ±0.08       | acre(s) | (a)(2)<br>Intermittent<br>tributary<br>contributes<br>surface water<br>flow directly or<br>indirectly to an<br>(a)(1) water in a<br>typical year. | This tributary was constructed in a jurisdictional wetland. |
| PortofNO<br>Drainage37       | ±0.01       | acre(s) | (a)(2)<br>Intermittent<br>tributary<br>contributes<br>surface water<br>flow directly or<br>indirectly to an<br>(a)(1) water in a<br>typical year. | This tributary was constructed in a jurisdictional wetland. |
| PortofNO<br>Drainage38       | ±0.07       | acre(s) | (a)(2)<br>Intermittent<br>tributary<br>contributes<br>surface water<br>flow directly or<br>indirectly to an<br>(a)(1) water in a<br>typical year. | This tributary was constructed in a jurisdictional wetland. |
| PortofNO<br>Drainage39       | ±0.02       | acre(s) | (a)(2)<br>Intermittent<br>tributary<br>contributes<br>surface water<br>flow directly or<br>indirectly to an<br>(a)(1) water in a<br>typical year. | This tributary was constructed in a jurisdictional wetland. |

| Lakes and ponds, and impoundments of jurisdictional waters ((a)(3) waters): |             |      |                 |                                    |
|-----------------------------------------------------------------------------|-------------|------|-----------------|------------------------------------|
| (a)(3) Name                                                                 | (a)(3) Size |      | (a)(3) Criteria | Rationale for (a)(3) Determination |
| N/A.                                                                        | N/A.        | N/A. | N/A.            | N/A.                               |



**U.S. ARMY CORPS OF ENGINEERS  
REGULATORY PROGRAM  
APPROVED JURISDICTIONAL DETERMINATION FORM (INTERIM)  
NAVIGABLE WATERS PROTECTION RULE**

| Adjacent wetlands ((a)(4) waters): |             |         |                                                                                 |   |
|------------------------------------|-------------|---------|---------------------------------------------------------------------------------|---|
| (a)(4) Name                        | (a)(4) Size |         | (a)(4) Criteria                                                                 | Rationale for (a)(4) Determination   |
| PortofNO Scrub/Shrub 1             | ±2.25       | acre(s) | (a)(4) Wetland abuts an (a)(1)-(a)(3) water.                                    | This wetland is contiguous with an A2 water that flows into Forty Arpent Canal which flows into the Lake Borgne Canal which flows into the Lake Borgne. |
| PortofNO Scrub/Shrub 6             | ±14.63      | acre(s) | (a)(4) Wetland separated from an (a)(1)-(a)(3) water only by a natural feature. | This wetland is contiguous with an A2 water that flows into Forty Arpent Canal which flows into the Lake Borgne Canal which flows into the Lake Borgne. |
| PortofNO Scrub/Shrub 7             | ±6.74       | acre(s) | (a)(4) Wetland abuts an (a)(1)-(a)(3) water.                                    | This wetland is contiguous with an A2 water that flows into Forty Arpent Canal which flows into the Lake Borgne Canal which flows into the Lake Borgne. |
| PortofNO Scrub/Shrub 8             | ±16.92      | acre(s) | (a)(4) Wetland abuts an (a)(1)-(a)(3) water.                                    | This wetland is contiguous with an A2 water that flows into Forty Arpent Canal which flows into the Lake Borgne Canal which flows into the Lake Borgne. |
| PortofNO Scrub/Shrub 9, 12         | ±51.50      | acre(s) | (a)(4) Wetland abuts an (a)(1)-(a)(3) water.                                    | This wetland is contiguous with an A2 water that flows into Forty Arpent Canal which flows into the Lake Borgne Canal which flows into the Lake Borgne. |
| PortofNO Scrub/shrub 10            | ±42.8       | acre(s) | (a)(4) Wetland abuts an (a)(1)-(a)(3) water.                                    | This wetland is contiguous with an A2 water that flows into Forty Arpent Canal which flows into the Lake Borgne Canal which flows into the Lake Borgne. |
| PortofNO Forested 15, 20, 21, 22   | ±364.1      | acre(s) | (a)(4) Wetland abuts an (a)(1)-(a)(3) water.                                    | This wetland is contiguous with an A2 water that flows into Forty Arpent Canal which flows into the Lake Borgne Canal which flows into the Lake Borgne. |
| PortofNO Forested 16               | ±3.17       | acre(s) | (a)(4) Wetland abuts an (a)(1)-(a)(3) water.                                    | This wetland is contiguous with an A2 water that flows into Forty Arpent Canal which flows into the Lake Borgne Canal which flows into the Lake Borgne. |
| PortofNO Forested 17               | ±1.65       | acre(s) | (a)(4) Wetland abuts an (a)(1)-(a)(3) water.                                    | This wetland is contiguous with an A2 water that flows into Forty Arpent Canal which flows into the Lake Borgne Canal which flows into the Lake Borgne. |
| PortofNO Forested 18               | ±1.19       | acre(s) | (a)(4) Wetland abuts an (a)(1)-(a)(3) water.                                    | This wetland is contiguous with an A2 water that flows into Forty Arpent Canal which flows into the Lake Borgne Canal which flows into the Lake Borgne. |
| PortofNO Forested 19               | ±0.75       | acre(s) | (a)(4) Wetland abuts an (a)(1)-(a)(3) water.                                    | This wetland is contiguous with an A2 water that flows into Forty Arpent Canal which flows into the Lake Borgne Canal which flows into the Lake Borgne. |





**U.S. ARMY CORPS OF ENGINEERS  
REGULATORY PROGRAM  
APPROVED JURISDICTIONAL DETERMINATION FORM (INTERIM)  
NAVIGABLE WATERS PROTECTION RULE**

| Adjacent wetlands ((a)(4) waters): |             |         |                                              |   |
|------------------------------------|-------------|---------|----------------------------------------------|---|
| (a)(4) Name                        | (a)(4) Size |         | (a)(4) Criteria                              | Rationale for (a)(4) Determination   |
| PortofNO Forested14                | ±0.06       | acre(s) | (a)(4) Wetland abuts an (a)(1)-(a)(3) water. | This wetland is contiguous with an A2 water that flows into Forty Arpent Canal which flows into the Lake Borgne Canal which flows into the Lake Borgne. |
| PortofNO Forested30                | ±73.59      | acre(s) | (a)(4) Wetland abuts an (a)(1)-(a)(3) water. | This wetland is contiguous with an A2 water that flows into Forty Arpent Canal which flows into the Lake Borgne Canal which flows into the Lake Borgne. |
| PortofNO Forested31                | ±310.16     | acre(s) | (a)(4) Wetland abuts an (a)(1)-(a)(3) water. | This wetland is contiguous with an A2 water that flows into Forty Arpent Canal which flows into the Lake Borgne Canal which flows into the Lake Borgne. |

**D. Excluded Waters or Features**

| Excluded waters ((b)(1) – (b)(12)): <sup>4</sup> |                |         |   |   |
|--------------------------------------------------|----------------|---------|---|---|
| Exclusion Name                                   | Exclusion Size |         | Exclusion <sup>5</sup>   | Rationale for Exclusion Determination                                                                                             |
| PortofNO Scrub/Shrub2                            | ±0.12          | acre(s) | (b)(1) Non-adjacent wetland.   | This wetland is isolated and does not abut an A1, A2, or A3 water.                                                                |
| PortofNO Scrub/Shrub3                            | ±0.3           | acre(s) | (b)(1) Non-adjacent wetland.   | This wetland is contiguous with an artificial ephemeral conveyance and does not abut an A1, A2, or A3 water.                      |
| PortofNO Emergent5                               | ±0.01          | acre(s) | (b)(1) Non-adjacent wetland.   | This wetland is isolated and does not abut an A1, A2, or A3 water.                                                                |
| PortofNO Scrub/Shrub4                            | ±0.87          | acre(s) | (b)(1) Non-adjacent wetland.   | This wetland is isolated and does not abut an A1, A2, or A3 water.                                                                |
| PortofNO Emergent11                              | ±0.2           | acre(s) | (b)(1) Non-adjacent wetland.   | This wetland is isolated and does not abut an A1, A2, or A3 water.                                                                |
| PortofNO Pond1                                   | ±2.48          | acre(s) | (b)(1) Lake/pond or impoundment that does not contribute surface water flow directly or indirectly to an (a)(1) water and is not inundated by flooding from an (a)(1)-(a)(3) water in a typical year. | This pond is surrounded by a high embankment and does not have a direct hydrologic connection to an A1, A2, or A3 water annually. |

**III. SUPPORTING INFORMATION**

<sup>4</sup> Some excluded waters, such as (b)(2) and (b)(4), may not be specifically identified on the AJD form unless a requestor specifically asks a Corps district to do so. Corps districts may, in case-by-case instances, choose to identify some or all of these waters within the review area.

<sup>5</sup> Because of the broad nature of the (b)(1) exclusion and in an effort to collect data on specific types of waters that would be covered by the (b)(1) exclusion, four sub-categories of (b)(1) exclusions were administratively created for the purposes of the AJD Form. These four sub-categories are not new exclusions, but are simply administrative distinctions and remain (b)(1) exclusions as defined by the NWPR.



**U.S. ARMY CORPS OF ENGINEERS  
REGULATORY PROGRAM  
APPROVED JURISDICTIONAL DETERMINATION FORM (INTERIM)  
NAVIGABLE WATERS PROTECTION RULE**

**A. Select/enter all resources** that were used to aid in this determination and attach data/maps to this document and/or references/citations in the administrative record, as appropriate.

- ☒ Information submitted by, or on behalf of, the applicant/consultant: (03/26/21) (4/21/2021) (05/10/2021)  
This information is sufficient for purposes of this AJD.  
Rationale: N/A
- ☒ Data sheets prepared by the Corps: Violet Container Terminal WOTUS Delineation (11/30/2020)
- ☒ Photographs: Aerial and Other: CIR '98, '04, '05, '08, '12; NAIP '10, '13, '15, '17
- ☒ Corps site visit(s) conducted on: 04/12/2021
- ☐ Previous Jurisdictional Determinations (AJDs or PJDs): ORM Number(s) and date(s).
- ☒ Antecedent Precipitation Tool: provide detailed discussion in Section III.B.
- ☒ USDA NRCS Soil Survey: LA087 St. Bernard
- ☒ USFWS NWI maps: PFO1Ad, PSS1Ad
- ☒ USGS topographic maps: 1:24K Chalmette

**Other data sources used to aid in this determination:**

| Data Source (select)       | Name and/or date and other relevant information |
|----------------------------|-------------------------------------------------|
| USGS Sources               | N/A.                                            |
| USDA Sources               | N/A.                                            |
| NOAA Sources               | N/A.                                            |
| USACE Sources              | ORM 2, LiDAR                                    |
| State/Local/Tribal Sources | N/A.                                            |
| Other Sources              | Google Earth Pro, Bing Maps, Digital Globe      |

**B. Typical year assessment(s):** The consultants collected the data for the report during a mild drought under normal conditions and under drier than normal conditions. A site visit was conducted during the wet season under wetter than normal conditions. This allowed for the site to be assessed under a variety of climatic conditions, which validated the delineation.

**C. Additional comments to support AJD:** N/A



## NOTIFICATION OF ADMINISTRATIVE APPEAL OPTIONS AND PROCESS AND REQUEST FOR APPEAL

|                                     |                                                                    |                   |
|-------------------------------------|--------------------------------------------------------------------|-------------------|
| Applicant: Ms. Rebecca Gaspard      | File Number: MVN-2021-00069-SL                                     | Date: 5/20/2021   |
| Attached is:                        |                                                                    | See Section below |
| <input type="checkbox"/>            | INITIAL PROFFERED PERMIT (Standard Permit or Letter of permission) | A                 |
| <input type="checkbox"/>            | PROFFERED PERMIT (Standard Permit or Letter of permission)         | B                 |
| <input type="checkbox"/>            | PERMIT DENIAL                                                      | C                 |
| <input checked="" type="checkbox"/> | APPROVED JURISDICTIONAL DETERMINATION                              | D                 |
| <input type="checkbox"/>            | PRELIMINARY JURISDICTIONAL DETERMINATION                           | E                 |

**SECTION I -** The following identifies your rights and options regarding an administrative appeal of the above decision. Additional information may be found at <http://www.usace.army.mil/Missions/CivilWorks/RegulatoryProgramandPermits/appeals.aspx> or Corps regulations at 33 CFR Part 331.

**A: INITIAL PROFFERED PERMIT:** You may accept or object to the permit.

- **ACCEPT:** If you received a Standard Permit, you may sign the permit document and return it to the district engineer for final authorization. If you received a Letter of Permission (LOP), you may accept the LOP and your work is authorized. Your signature on the Standard Permit or acceptance of the LOP means that you accept the permit in its entirety, and waive all rights to appeal the permit, including its terms and conditions, and approved jurisdictional determinations associated with the permit.
- **OBJECT:** If you object to the permit (Standard or LOP) because of certain terms and conditions therein, you may request that the permit be modified accordingly. You must complete Section II of this form and return the form to the district engineer. Your objections must be received by the district engineer within 60 days of the date of this notice, or you will forfeit your right to appeal the permit in the future. Upon receipt of your letter, the district engineer will evaluate your objections and may: (a) modify the permit to address all of your concerns, (b) modify the permit to address some of your objections, or (c) not modify the permit having determined that the permit should be issued as previously written. After evaluating your objections, the district engineer will send you a proffered permit for your reconsideration, as indicated in Section B below.

**B: PROFFERED PERMIT:** You may accept or appeal the permit

- **ACCEPT:** If you received a Standard Permit, you may sign the permit document and return it to the district engineer for final authorization. If you received a Letter of Permission (LOP), you may accept the LOP and your work is authorized. Your signature on the Standard Permit or acceptance of the LOP means that you accept the permit in its entirety, and waive all rights to appeal the permit, including its terms and conditions, and approved jurisdictional determinations associated with the permit.
- **APPEAL:** If you choose to decline the proffered permit (Standard or LOP) because of certain terms and conditions therein, you may appeal the declined permit under the Corps of Engineers Administrative Appeal Process by completing Section II of this form and sending the form to the division engineer. This form must be received by the division engineer within 60 days of the date of this notice.

**C: PERMIT DENIAL:** You may appeal the denial of a permit under the Corps of Engineers Administrative Appeal Process by completing Section II of this form and sending the form to the division engineer. This form must be received by the division engineer within 60 days of the date of this notice.

**D: APPROVED JURISDICTIONAL DETERMINATION:** You may accept or appeal the approved JD or provide new information.

- **ACCEPT:** You do not need to notify the Corps to accept an approved JD. Failure to notify the Corps within 60 days of the date of this notice, means that you accept the approved JD in its entirety, and waive all rights to appeal the approved JD.
- **APPEAL:** If you disagree with the approved JD, you may appeal the approved JD under the Corps of Engineers Administrative Appeal Process by completing Section II of this form and sending the form to the division engineer. This form must be received by the division engineer within 60 days of the date of this notice.

**E: PRELIMINARY JURISDICTIONAL DETERMINATION:** You do not need to respond to the Corps regarding the preliminary JD. The Preliminary JD is not appealable. If you wish, you may request an approved JD (which may be appealed), by contacting the Corps district for further instruction. Also you may provide new information for further consideration by the Corps to reevaluate the JD.

**SECTION II - REQUEST FOR APPEAL or OBJECTIONS TO AN INITIAL PROFFERED PERMIT**

**REASONS FOR APPEAL OR OBJECTIONS:** (Describe your reasons for appealing the decision or your objections to an initial proffered permit in clear concise statements. You may attach additional information to this form to clarify where your reasons or objections are addressed in the administrative record.)

**ADDITIONAL INFORMATION:** The appeal is limited to a review of the administrative record, the Corps memorandum for the record of the appeal conference or meeting, and any supplemental information that the review officer has determined is needed to clarify the administrative record. Neither the appellant nor the Corps may add new information or analyses to the record. However, you may provide additional information to clarify the location of information that is already in the administrative record.

**POINT OF CONTACT FOR QUESTIONS OR INFORMATION:**

If you have questions regarding this decision and/or the appeal process you may contact:

Brad Guarisco  
Chief, Surveillance & Enforcement Section  
U.S. Army Corps of Engineers  
7400 Leake Avenue  
New Orleans, LA 70118  
504-862-2274

If you only have questions regarding the appeal process you may also contact:

Administrative Appeals Review Officer  
Mississippi Valley Division  
P.O. Box 80 (1400 Walnut Street)  
Vicksburg, MS 39181-0080  
601-634-5820 FAX: 601-634-5816

**RIGHT OF ENTRY:** Your signature below grants the right of entry to Corps of Engineers personnel, and any government consultants, to conduct investigations of the project site during the course of the appeal process. You will be provided a 15 day notice of any site investigation, and will have the opportunity to participate in all site investigations.

\_\_\_\_\_  
Signature of appellant or agent.

Date:

Telephone number:



### ***STEP 5A – Describe the Project***

Geotechnical data gaps have been identified for the Port of New Orleans' proposed Louisiana International Terminal (LIT). As such, additional data is needed to aid in the 60% design (and later) phases of the project. To fill these data gaps, Port NOLA proposes to perform a total of twenty-seven (27) soil borings, sixty (60) Cone Penetration Tests (CPTs), and approximately twelve-thousand (12,000) linear feet of Electrical Resistivity Testing (ERT) within the proposed project boundaries.

The proposed soil borings will include two (2) deep general borings drilled to 200-ft depths, twenty (20) general borings drilled to 125-ft depths, and five (5) river borings drilled to depths of 150-ft below the mudline. General borings will be performed using track and/or truck-mounted drill rigs. Marine borings will be performed with a truck-mounted drill rig loaded onto a barge moored at the site. One marine boring (RB-4) will be drilled from the existing dock structure. For this boring, a 6-in. diameter coring barrel will be used for drilling access and patched upon completion with Quikrete (or equivalent). CPTs will be drilled to depths of 125-ft and performed using track-mounted cone penetrometer rigs.

Access to the project will be obtained from two (2) primary access points along existing access roads. The first primary access road extends from E. Judge Perez Dr. (LA-39) and runs perpendicular to the Violet Canal. The second primary access road will be located at Theresa St. and is accessible from E. St. Bernard Hwy. (LA-46). These access points will also serve as staging and parking areas for field personnel. Access to the Mississippi River barge will be obtained from the existing Port of St. Bernard/Associated Terminals Facility from the gate located at the 1st Navy Access Road.

Portions of the site are currently heavily wooded. As such, the geotechnical field crews will need to clear access paths to several proposed field exploration locations. The proposed access paths utilize existing clearings identified using visual data obtained during a 3 January 2022 site visit coupled with available satellite and aerial imagery. The team intends to use these existing clearings for access to the proposed testing locations as much as possible to minimize wetland impacts.

Proposed access paths are projected to be 20 feet wide and will only be as wide as necessary to provide safe passage for the field crews and their equipment. Vegetation removal of approximately 30 feet by 30 feet is planned at each boring or CPT location. Only trees less than 12 inches in diameter will be cleared. Minimal clearing using handheld tools may be required along the proposed ERT transects to provide walking spaces for the field crews. All spoils, cuttings, or cleared material produced as a result of the clearing operations will remain stockpiled on site.

## Step 7 – Adjacent Land Owners

|   |   |
|---|---|
| Dale Duhe<br>3 Theresa Drive<br>Violet, LA 70092                                                    | Steven Walls<br>5 Theresa Drive<br>Violet, LA 70092                                                 |
| St. Bernard Port, Harbor and Terminal District<br>100 Port Blvd, 3rd Floor<br>Chalmette, LA 70043   | Margie Dominick<br>111 East Point Court<br>New Orleans, LA 70128                                    |
| St. Bernard Parish School Board<br>200 East St. Bernard Hwy<br>Violet, LA 70092                     | St. Bernard Parish Government<br>School District<br>200 East St. Bernard Hwy<br>Chalmette, LA 70092 |
| Fletcher Cager<br>C/O Marguerite C. Scott<br>400 E. Red Bud Drive<br>Slidell, LA 70458              | Rob Legge<br>Norfolk Southern Railway<br>650 West Peachtree Street, NW<br>Atlanta, GA 30308         |
| Andrew Green<br>C/O St. Bernard Parish - Tax Deed<br>855 East 104th Street<br>Los Angeles, CA 90002 | Bergeron Reginald, Sr.<br>1308 Louis Street<br>Violet, LA 70092                                     |
| Theodore Carter<br>C/O Victoria Green Carter<br>1545 Richfield Ave<br>Rosamond, CA 93560            | Willie Cargo<br>209 C Street<br>Violet, LA 70092                                                    |
| Christine Tabony<br>2012 A Street<br>Violet, LA 70092                                               | Troy Perez<br>2013 A Street<br>Violet, LA 70092                                                     |
| Troy Perez<br>2013 A Street<br>Violet, LA 70092                                                     | Inez Lenaris<br>C/O Marion Williams<br>2020 Centanni<br>St. Bernard, LA 70085                       |
| Marina Torres<br>2100 A Street<br>Violet, LA 70092                                                  | Richard Brown<br>2105 Canal St<br>Violet, LA 70092                                                  |



## Step 7 – Adjacent Land Owners

|                                                           |                                                                                    |
|-----------------------------------------------------------|------------------------------------------------------------------------------------|
| Gwendolyn Brown<br>2121 Canal St<br>Violet, LA 70092      | Melinda Nunez<br>2200 Reunion Drive<br>Violet, LA 70092                            |
| Melinda Nunez<br>2200 Reunion Drive<br>Violet, LA 70092   | Linda Sanchez<br>2201 Canal St<br>Violet, LA 70092                                 |
| William Vosbein<br>2204 Reunion Drive<br>Violet, LA 70092 | St. Bernard Parish Government<br>2208 Reunion Drive<br>Violet, LA 70092            |
| Joyce Douglas<br>2209 Canal St<br>Violet, LA 70092        | Young Men Sons & Daughters<br>C/O Gilda Jones<br>2209 Canal St<br>Violet, LA 70092 |
| Linda Duplessy<br>2212 Reunion Drive<br>Violet, LA 70092  | Charlotte Nunez<br>2216 Reunion Drive<br>Violet, LA 70092                          |
| Tyson Nunez<br>2217 Reunion Drive<br>Violet, LA 70092     | JoAnn Scott<br>2220 Reunion Drive<br>Violet, LA 70092                              |
| Erina Rivarde<br>2221 Canal St<br>Violet, LA 70092        | Schmitz Dalon<br>2224 Reunion Drive<br>Violet, LA 70092                            |
| Louis Meyers<br>2300 Reunion Drive<br>Violet, LA 70092    | Adrienne Williams<br>2301 Canal St<br>Violet, LA 70092                             |
| Luke Irwin<br>2304 Reunion Drive<br>Violet, LA 70092      | Herbert Banks III<br>2305 Canal St<br>Violet, LA 70092                             |

## Step 7 – Adjacent Land Owners

|                                                           |                                                              |
|-----------------------------------------------------------|--------------------------------------------------------------|
| Cathy Moore<br>2308 A Street<br>Violet, LA 70092          | Alton Johnson<br>2308 Reunion Drive<br>Violet, LA 70092      |
| Margaret Walton<br>2312 Reunion Drive<br>Violet, LA 70092 | Sharon Lobre<br>2316 Reunion Drive<br>Violet, LA 70092       |
| Sharon Lobre<br>2316 Reunion Drive<br>Violet, LA 70092    | Willie Brown<br>2319 Canal St<br>Violet, LA 70092            |
| Karl Stechmann<br>2320 Reunion Drive<br>Violet, LA 70092  | Terrance K. Wilson<br>2324 Reunion Drive<br>Violet, LA 70092 |
| Adam D'Antoni<br>2328 Reunion Drive<br>Violet, LA 70092   | Vincent Davis<br>2400 Reunion Drive<br>Violet, LA 70092      |
| Bernard Cargo<br>2401 Canal St<br>Violet, LA 70092        | Hope Serigne<br>2408 Reunion Drive<br>Violet, LA 70092       |
| Gregory Bethune<br>2412 Reunion Drive<br>Violet, LA 70092 | Joseph Hubbard<br>2416 Reunion Drive<br>Violet, LA 70092     |
| Bernard Cargo<br>2416 Walkers Lane<br>Meraux, LA 70075    | Bernard Cargo<br>2416 Walkers Lane<br>Violet, LA 70092       |
| Ernest Cargo, Sr<br>2416 Walkers Lane<br>Violet, LA 70092 | Inez Dalon<br>2420 Reunion Drive<br>Violet, LA 70092         |



## Step 7 – Adjacent Land Owners

|                                                                         |                                                                         |
|-------------------------------------------------------------------------|-------------------------------------------------------------------------|
| Brian Hoffmann<br>2500 Reunion Drive<br>Violet, LA 70092                | Huey Gonzales<br>2504 Reunion Drive<br>Violet, LA 70092                 |
| St. Bernard Parish Government<br>2508 Reunion Drive<br>Violet, LA 70092 | Dorothy Hunter<br>2512 Reunion Drive<br>Violet, LA 70092                |
| Charles England<br>2516 Reunion Drive<br>Violet, LA 70092               | Ryan Gaute<br>2600 Reunion Drive<br>Violet, LA 70092                    |
| Ryan Gaute<br>2600 Reunion Drive<br>Violet, LA 70092                    | St. Bernard Parish Government<br>2601 Reunion Drive<br>Violet, LA 70092 |
| Ryan Gaute<br>2604 Reunion Drive<br>Violet, LA 70092                    | TNC Associates, LLC<br>2520 Reunion Drive<br>Violet, LA 70092           |
| Tyler Chermaie<br>2804 Reunion Drive<br>Violet, LA 70092                | Felton Deplessis<br>2612 Reunion Drive<br>Violet, LA 70092              |
| Paul Bozes<br>2616 Reunion Drive<br>Violet, LA 70092                    | Aisha Brown<br>2620 Reunion Drive<br>Violet, LA 70092                   |
| Keith Andrews<br>2704 Reunion Drive<br>Violet, LA 70092                 | Edward Ceasar<br>2708 Reunion Drive<br>Violet, LA 70092                 |
| Frank Livingston<br>2712 Reunion Drive<br>Violet, LA 70092              | Maria Vasquez<br>2716 Earl Drive<br>Meraux, LA 70075                    |

## Step 7 – Adjacent Land Owners

|                                                             |                                                                         |
|-------------------------------------------------------------|-------------------------------------------------------------------------|
| Alice Faye Buras<br>2716 Reunion Drive<br>Violet, LA 70092  | Erroll Nunez, Jr.<br>2720 Reunion Drive<br>Violet, LA 70092             |
| Ernie Woods<br>2724 Reunion Drive<br>Violet, LA 70092       | Clifford Wuertz, Sr.<br>2728 Reunion Drive<br>Violet, LA 70092          |
| Jules Kain, Sr.<br>2732 Reunion Drive<br>Violet, LA 70092   | Richard Lind, II<br>2736 Reunion Drive<br>Violet, LA 70092              |
| Amanda Hill<br>2800 Reunion Drive<br>Violet, LA 70092       | Cheramie Tyler<br>2804 Reunion Drive<br>Violet, LA 70092                |
| Cheramie Tyler<br>2804 Reunion Drive<br>Violet, LA 70092    | Charles Davis<br>2808 Reunion Drive<br>Violet, LA 70092                 |
| Michael Lasseigne<br>2812 Reunion Drive<br>Violet, LA 70092 | St. Bernard Parish Government<br>2816 Reunion Drive<br>Violet, LA 70092 |
| Carroll Frey<br>2820 Reunion Drive<br>Violet, LA 70092      | Lance Bergeron<br>2824 Reunion Drive<br>Violet, LA 70092                |
| David Zoller<br>2900 Reunion Drive<br>Violet, LA 70092      | Christina Dejean<br>2904 Reunion Drive<br>Violet, LA 70092              |
| Clifford Wuertz<br>2908 Reunion Drive<br>Violet, LA 70092   | Shelby Assavedo<br>2912 Reunion Drive<br>Violet, LA 70092               |



## Step 7 – Adjacent Land Owners

|                                                                                       |                                                                                       |
|---------------------------------------------------------------------------------------|---------------------------------------------------------------------------------------|
| Clifford Wuertz, Sr.<br>2913 Reunion Drive<br>Violet, LA 70092                        | Harold Shaw<br>2916 Reunion Drive<br>Violet, LA 70092                                 |
| Elizabeth Lewis<br>2924 Reunion Drive<br>Violet, LA 70092                             | Linda Moore<br>3701 Bayou Road<br>St. Bernard, LA 70085                               |
| J&A Meraux, Inc.<br>5128 East St. Bernard Hwy<br>Violet, LA 70092                     | Valliere Investments, LLC<br>6205 East St. Bernard Hwy<br>Violet, LA 70092            |
| R. C. Moore Vocational Services, Inc<br>6301 East St. Bernard Hwy<br>Violet, LA 70092 | R. C. Moore Vocational Services, Inc<br>6301 East St. Bernard Hwy<br>Violet, LA 70092 |
| Marva Brown<br>6301 First St<br>Violet, LA 70092                                      | Marva Brown<br>6301 First Street<br>Violet, LA 70092                                  |
| Marva Brown<br>6301 First Street<br>Violet, LA 70092                                  | Rose Mary Jones<br>6302 Jules Brown St<br>Violet, LA 70092                            |
| Selina Banks<br>6303 Fourth St<br>Violet, LA 70092                                    | Sibyl Lee<br>6305 Fourth St<br>Violet, LA 70092                                       |
| George Brown<br>6307 Jules Brown St<br>Violet, LA 70092                               | Iris Moore<br>6309 First Street<br>Violet, LA 70092                                   |
| Willie Banks<br>6310 Fourth St<br>Violet, LA 70092                                    | Melvin Sino<br>6311 Fourth St<br>Violet, LA 70092                                     |

## Step 7 – Adjacent Land Owners

|                                                                              |                                                             |
|------------------------------------------------------------------------------|-------------------------------------------------------------|
| Jeovannie Gaspar<br>6311 Jules Brown St<br>Violet, LA 70092                  | Albert Brown<br>6311 Louis Elam Street<br>Violet, LA 70092  |
| Sarah Lavine<br>6312 Fourth St<br>Violet, LA 70092                           | Antoine Brown<br>6312 Louis Elam Street<br>Violet, LA 70092 |
| Genevieve Ross<br>6313 First Street<br>Violet, LA 70092                      | Willie Mae Rucker<br>6313 Fourth St<br>Violet, LA 70092     |
| Genevieve Ross<br>6313 Jules Brown St<br>Violet, LA 70092                    | Samuel Green, III<br>6314 Fourth St<br>Violet, LA 70092     |
| Willie Brown<br>6314 Louis Elam Street<br>Violet, LA 70092                   | Violet Tucker<br>6315 Louis Elam Street<br>Violet, LA 70092 |
| Lerlyn Cyprain<br>6317 First Street<br>Violet, LA 70092                      | Willie Mae Rucker<br>6317 Fourth St<br>Violet, LA 70092     |
| Willie Mae Rucker<br>6317 Fourth St<br>Violet, LA 70092                      | Marie Brown<br>6319 Louis Elam Street<br>Violet, LA 70092   |
| Violet Church of God In Christ<br>6321 Louis Elam Street<br>Violet, LA 70092 | Euradell Bienemy<br>6322 Fourth St<br>Violet, LA 70092      |
| Thaddieus Mc Elveen<br>6322 Jules Brown St<br>Violet, LA 70092               | Melissa Brown<br>6322 Louis Elam Street<br>Violet, LA 70092 |



## Step 7 – Adjacent Land Owners

|                                                                        |                                                                        |
|------------------------------------------------------------------------|------------------------------------------------------------------------|
| Israel King<br>6323 Fourth St<br>Violet, LA 70092                      | Melissa Brown<br>6323 Louis Elam Street<br>Violet, LA 70092            |
| Joseph Bailey<br>6324 Fourth St<br>Violet, LA 70092                    | Samuella Jones<br>6326 Jules Brown St<br>Violet, LA 70092              |
| Robert Bannister<br>6327 Jules Brown St<br>Violet, LA 70092            | McDaniel Lorraine<br>6329 East St. Bernard Hwy<br>Violet, LA 70092     |
| McDaniel Lorraine<br>6337 East St. Bernard Hwy<br>Violet, LA 70092     | Yusuf Muhammad<br>6341 Jules Brown St<br>Violet, LA 70092              |
| Tabony Walter<br>6345 East St. Bernard Hwy<br>Violet, LA 70092         | Lucetta Sanchez<br>6400 Jules Brown St<br>Violet, LA 70092             |
| St. Bernard Parish Government<br>6401 First Street<br>Violet, LA 70092 | Joseph Green<br>6401 Jules Brown St<br>Violet, LA 70092                |
| Shareef Sandifer<br>6401 Louis Elam Street<br>Violet, LA 70092         | Roland Simmons<br>6403 Fourth St<br>Violet, LA 70092                   |
| Roland Simmons<br>6403 Fourth St<br>Violet, LA 70092                   | St. Bernard Parish Government<br>6407 First Street<br>Violet, LA 70092 |
| Gertrude Simmons<br>6405 Fourth St<br>Violet, LA 70092                 | Carol Brown<br>6408 Fourth St<br>Violet, LA 70092                      |

## Step 7 – Adjacent Land Owners

|                                                                        |                                                                        |
|------------------------------------------------------------------------|------------------------------------------------------------------------|
| Carol Brown<br>6408 Fourth St<br>Violet, LA 70092                      | Ruiz Kurt<br>6409 East St. Bernard Hwy<br>Violet, LA 70092             |
| St. Bernard Parish Government<br>6409 First Street<br>Violet, LA 70092 | Jules Brown<br>6410 Jules Brown St<br>Violet, LA 70092                 |
| Gail Bienemy<br>6412 Fourth St<br>Violet, LA 70092                     | Dutch Properties, LLC<br>6413 East St. Bernard Hwy<br>Violet, LA 70092 |
| St. Bernard Parish Government<br>6413 First Street<br>Violet, LA 70092 | Claudia Washington<br>6413 Jules Brown St<br>Violet, LA 70092          |
| Rosalind King<br>6414 Louis Elam Street<br>Violet, LA 70092            | St. Bernard Parish Government<br>6417 First Street<br>Violet, LA 70092 |
| Demetrial Brown<br>6421 Jules Brown St<br>Violet, LA 70092             | Elma Espadron<br>6417 Jules Brown St<br>Violet, LA 70092               |
| Kelan Bentley<br>6417 Louis Elam Street<br>Violet, LA 70092            | Carolyn Bienemy<br>6418 Fourth St<br>Violet, LA 70092                  |
| Janice Washington<br>6418 Jules Brown St<br>Violet, LA 70092           | Larry Aisola<br>6419 Jules Brown St<br>Violet, LA 70092                |
| Victor Naquin<br>6420 First Street<br>Violet, LA 70092                 | Lydia Tucker<br>6420 Jules Brown St<br>Violet, LA 70092                |



## Step 7 – Adjacent Land Owners

|                                                                |                                                                                                  |
|----------------------------------------------------------------|--------------------------------------------------------------------------------------------------|
| Lawrence Williams<br>6421 First Street<br>Violet, LA 70092     | Anthony Acosta<br>6424 First Street<br>Violet, LA 70092                                          |
| Sharonne Williams<br>6424 Fourth St<br>Violet, LA 70092        | Lloyd Callio<br>6424 Louis Elam Street<br>Violet, LA 70092                                       |
| Rose Mary Jones<br>6425 Jules Brown St<br>Violet, LA 70092     | Gregory Robinson<br>6429 Louis Elam Street<br>Violet, LA 70092                                   |
| Dndria Ware<br>6430 Jules Brown St<br>Violet, LA 70092         | Samuel Smith<br>6431 Jules Brown St<br>Violet, LA 70092                                          |
| Jeanette Green<br>6433 Louis Elam Street<br>Violet, LA 70092   | Gloria Sanchez<br>6434 Jules Brown St<br>Violet, LA 70092                                        |
| 3AAA, LLC<br>6449 East St. Bernard Hwy<br>Violet, LA 70092     | A Closer Walk<br>Meeting the Need Ministry, Inc<br>6453 East St. Bernard Hwy<br>Violet, LA 70092 |
| Endison, LLC<br>6500 Fourth St<br>Violet, LA 70092             | Cesar Green<br>6500 Louis Elam Street<br>Violet, LA 70092                                        |
| Linda Billiot<br>6501 East St. Bernard Hwy<br>Violet, LA 70092 | Lilly Mae Brown<br>6501 First Street<br>Violet, LA 70092                                         |
| Levy Leach<br>6501 Fourth St<br>Violet, LA 70092               | Linda Fernandez<br>6501 Jules Brown St<br>Violet, LA 70092                                       |

## Step 7 – Adjacent Land Owners

|                                                                       |                                                               |
|-----------------------------------------------------------------------|---------------------------------------------------------------|
| Linda Fernandez<br>6501 Jules Brown St<br>Violet, LA 70092            | Lenferd Lennox<br>6501 Louis Elam Street<br>Violet, LA 70092  |
| Eugene Billiot<br>6504 First Street<br>Violet, LA 70092               | Audrey King<br>6504 Fourth St<br>Violet, LA 70092             |
| Thomas Exnicious, Jr<br>6504 Jules Brown St<br>Violet, LA 70092       | Linda Fernandez<br>6504 Louis Elam Street<br>Violet, LA 70092 |
| Gabriel Angelety<br>6505 Fourth St<br>Violet, LA 70092                | Gilda Jones<br>6505 Louis Elam Street<br>Violet, LA 70092     |
| Elizabeth Bowers<br>6509 Fourth St<br>Violet, LA 70092                | Manuel Dardar<br>6512 First Street<br>Violet, LA 70092        |
| Roylene Johnson<br>6512 Fourth St<br>Violet, LA 70092                 | Janice Anderson<br>6513 Jules Brown St<br>Violet, LA 70092    |
| Ramona Moore<br>6513 Louis Elam Street<br>Violet, LA 70092            | Audrey King<br>6514 Louis Elam Street<br>Violet, LA 70092     |
| Clinton Deharde, Jr.<br>6515 East St. Bernard Hwy<br>Violet, LA 70092 | Samantha Perez<br>6515 First Street<br>Violet, LA 70092       |
| Mary Pierce<br>6515 Louis Elam Street<br>Violet, LA 70092             | Vicki Ventura Ruiz<br>6516 First Street<br>Violet, LA 70092   |



## Step 7 – Adjacent Land Owners

|                                                                |                                                                  |
|----------------------------------------------------------------|------------------------------------------------------------------|
| Anthony Rhodes<br>6516 Fourth St<br>Violet, LA 70092           | Gertrude Simmons<br>6516 Jules Brown St<br>Violet, LA 70092      |
| Gertrude Simmons<br>6516 Jules Brown St<br>Violet, LA 70092    | Audrey King<br>6516 Louis Elam Street<br>Violet, LA 70092        |
| Samantha Perez<br>6517 First Street<br>Violet, LA 70092        | Kelly Naima<br>6517 Jules Brown St<br>Violet, LA 70092           |
| Lilly Mae Brown<br>6518 First Street<br>Violet, LA 70092       | Philip Jackson<br>6518 Louis Elam Street<br>Violet, LA 70092     |
| Douglas Sontag<br>6520 First Street<br>Violet, LA 70092        | Tonjia Rhodes<br>6520 Fourth St<br>Violet, LA 70092              |
| Erroll Perez<br>6521 First Street<br>Violet, LA 70092          | Alice Williams<br>6521 Fourth St<br>Violet, LA 70092             |
| Janice Anderson<br>6521 Jules Brown St<br>Violet, LA 70092     | Parnell Payne, Sr.<br>6521 Louis Elam Street<br>Violet, LA 70092 |
| Joseph Brow, Sr.<br>6524 Louis Elam Street<br>Violet, LA 70092 | Alma Muller<br>6525 Jules Brown St<br>Violet, LA 70092           |
| Lionel Payne<br>6525 Louis Elam Street<br>Violet, LA 70092     | Lionel Washington<br>6526 Fourth St<br>Violet, LA 70092          |

## Step 7 – Adjacent Land Owners

|                                                                           |                                                               |
|---------------------------------------------------------------------------|---------------------------------------------------------------|
| Gloria Bienemy<br>6526 Louis Elam Street<br>Violet, LA 70092              | Ralph Perez<br>6527 East St. Bernard Hwy<br>Violet, LA 70092  |
| Alma Muller<br>6530 Jules Brown St<br>Violet, LA 70092                    | Uribe Rentals, LLC<br>6532 Fourth St<br>Violet, LA 70092      |
| Uribe Rentals, LLC<br>6532 Fourth St<br>Violet, LA 70092                  | George Morton<br>6533 Fourth St<br>Violet, LA 70092           |
| Ralph Perez<br>6535 East St. Bernard Hwy<br>Violet, LA 70092              | Isaac Williams<br>6535 Jules Brown St<br>Violet, LA 70092     |
| Raven Lenaris<br>6535 Louis Elam Street<br>Violet, LA 70092               | Joseph Addison<br>6536 Jules Brown St<br>Violet, LA 70092     |
| Margie Rhodes<br>6537 Louis Elam Street<br>Violet, LA 70092               | Ardith Inniss<br>6538 Jules Brown St<br>Violet, LA 70092      |
| Guzzie Enterprise, LLC<br>6539 East St. Bernard Hwy<br>Violet, LA 70092   | Joseph Brown<br>6601 Fourth St<br>Violet, LA 70092            |
| Joseph Addison<br>6601 Jules Brown St<br>Violet, LA 70092                 | Victoria Bannister<br>6605 Jules Brown St<br>Violet, LA 70092 |
| Merrick Cemetery Club<br>6617 East St. Bernard Hwy<br>Chalmette, LA 70092 | Kurt Ruiz<br>6641 Colbert Street<br>New Orleans, LA 0         |



## Step 7 – Adjacent Land Owners

|   |   |
|---|---|
| Flood Protection Authority - East<br>Engineering Department<br>6920 Franklin Ave<br>New Orleans, LA 70122 | Cheryl Assavedo<br>7338 Louis Street<br>Violet, LA 70092                                                    |
| Stephen Molero<br>7408 East St. Bernard Hwy<br>Violet, LA 70092                                           | Marilyn Molero<br>7410 East St. Bernard Hwy<br>Violet, LA 70092                                             |
| Monica Green<br>7412 East St. Bernard Hwy<br>Violet, LA 70092                                             | Maximillian Reppel<br>7417 East St. Bernard Hwy<br>Violet, LA 70092                                         |
| Maximillian Reppel<br>7417 East St. Bernard Hwy<br>Violet, LA 70092                                       | Gallo Foles<br>7425 East St. Bernard Hwy<br>Violet, LA 70092                                                |
| Peter Foles<br>7429 East St. Bernard Hwy<br>Violet, LA 70092                                              | Robert & Jeannie, LLC<br>C/O St. Benard Parish<br>8201 W. Judge Perez Drive<br>Chalmette, LA 70043          |
| St. Bernard Parish Government<br>Parish President<br>8201 West Judge Perez Drive<br>Chalmette, LA 70043   | St. Bernard Parish Government<br>Parks and Recreation<br>8201 West Judge Perez Drive<br>Chalmette, LA 70043 |
| Simmons Nursing Home, Inc<br>C/O David Gernhauser, Jr<br>9416 Citrus Lane<br>Harahan, LA 70123            | Gertrude Simmons<br>26744 Camille Drive<br>Pass Christian, MS 39571                                         |
| Gertrude Simmons<br>26744 Camille Drive<br>Pass Christian, MS 39571                                       | Groverine Jones<br>26744 Camille Drive<br>Pass Christian, MS 39571                                          |
| Jude Quintero<br>5833 Forest Isle Blvd<br>Apt 232<br>New Orleans, LA 70131                                | Joseph Green<br>PO Box 13101<br>Alexandria, LA 71315                                                        |

## Step 7 – Adjacent Land Owners

|   |                                                                                               |
|---|-----------------------------------------------------------------------------------------------|
| Rebecca Green<br>PO Box 13101<br>Alexandria, LA 71315                                                                      | Iris White<br>PO Box 1392<br>Opelousas, LA 70571                                              |
| Genevieve Ross<br>PO Box 141<br>Violet, LA 70092                                                                           | Ethel Williams<br>C/O Kenneth Lawrence<br>PO Box 251<br>Violet, LA 70092                      |
| Audrey King<br>PO Box 269<br>Violet, LA 70092                                                                              | Lou Taylor<br>PO Box 501<br>Violet, LA 70092                                                  |
| Iris Moore<br>PO Box 5080<br>Violet, LA 70092                                                                              | Greater Round Hill Baptist Church<br>PO Box 572<br>Violet, LA 70092                           |
| Greater Round Hill Baptist Church<br>PO Box 572<br>Violet, LA 70092                                                        | Parnell Payne<br>PO Box 700<br>Violet, LA 70092                                               |
| Lynn Roberts<br>Po Box 7102<br>New Orleans, LA 0                                                                           | Marjorie Fernandez<br>C/O Fernandez, Douglass, Trust<br>PO Box 833713<br>Richardson, TX 75083 |
| Louisiana Department of Transportation<br>District 02, District Engineer Administrator<br>PO Box 9180<br>Bridge City, LA 0 | Gwendolyn Brown<br>PO Box 94<br>Violet, LA 70092                                              |
|   |                                                                                               |





## DENR OFFICE OF COASTAL MANAGEMENT View Comments

Permit Number: **P20220075**



Go

Actions ▾

| Office     | Commentor                 | Comment Date           |   |
|------------|---------------------------|------------------------|---|
| State Land | Lawrence "Les" Rosso, Jr. | 12/27/2023<br>09:03:43 | Previous Comment Remains the Same, No Objection.   |
| Other      | CAPTURE                   | 12/19/2023<br>11:48:05 | <a href="#">14650964 - OUTGOING CORRESPONDENCE - P20220075 - Processing Complete</a>   |
| OCM        | MELISSA SHERMAN           | 12/19/2023<br>10:22:12 | <a href="#">P20220075_Impact_Calculations_Form_Amendment.docx</a>   |
| Other      | CAPTURE                   | 12/19/2023<br>10:14:34 | <a href="#">14649544 - NEEDS / ALTERNATIVES REVIEW -</a>   |
| CPRA       | MICHAELC                  | 12/18/2023<br>10:36:47 | CUP# P20220075; With respect to its potential impact on the St. Bernard Parish 40 Arpent Levee Repairs STATUS-Constructed, Project: PO-0061 - STATE, the previous comment remains the same.                              |
| CPRA       | APRILN                    | 12/18/2023<br>09:57:52 | CUP# P20220075; With respect to its potential impact on the CRED PROJECT FEATURES , Project: PO-0170 - STATE, CPRA has no objection at this time to the above referenced CUP application.                                |
| CPRA       | APRILN                    | 12/18/2023<br>09:57:41 | CUP# P20220075; With respect to its potential impact on the Violet Canal North Levee Alignment STATUS-Constructed, Project: PO-0170 - STATE, CPRA has no objection at this time to the above referenced CUP application. |
| OCM        | MELISSA SHERMAN           | 12/11/2023<br>10:46:24 | Previous HMIA remains the same: HMIA Level 0: Modifications result in no evident alteration of existing hydrology or water quality.                                                                                      |
| LDWF       | Dave Butler               | 12/05/2023<br>08:02:49 | WDP comments remain the same   |
| State Land | Lawrence "Les" Rosso, Jr. | 11/29/2023<br>09:05:59 | Previous Comment Remains the Same.   |
| CPRA       | APRILN                    | 11/27/2023<br>14:03:40 | CUP# P20220075; With respect to its potential impact on the CRED PROJECT FEATURES , Project: PO-0170 - STATE, CPRA has no objection at this time to the above referenced CUP application.                                |

|            |                           |                        |   |
|------------|---------------------------|------------------------|---|
| CPRA       | APRILN                    | 11/27/2023<br>14:03:30 | CUP# P20220075; With respect to its potential impact on the Violet Canal North Levee Alignment STATUS-Constructed, Project: PO-0170 - STATE, CPRA has no objection at this time to the above referenced CUP application. |
| CPRA       | JASS                      | 11/27/2023<br>12:28:45 | CUP# P20220075; With respect to its potential impact on the St. Bernard Parish 40 Arpent Levee Repairs STATUS-Constructed, Project: PO-0061 - STATE, the previous comment remains the same.                              |
| OCM        | OCM                       | 10/24/2023<br>10:05:01 | COMMENCE DATE 03/27/2023 ENTERED   |
| Other      | CAPTURE                   | 09/28/2023<br>13:23:40 | <a href="#">14562019 - EXTERNAL COMMENTS - DEQ LETTER</a>   |
| OCM        | OCM                       | 09/16/2023<br>06:00:34 | Project Commencement Date Request Processed.<br><a href="#">CRM0038_2023091606003129532.pdf</a>   |
| LDWF       | Dave Butler               | 08/10/2023<br>07:52:10 | WDP comments remain the same   |
| State Land | Lawrence "Les" Rosso, Jr. | 08/04/2023<br>11:17:05 | Previous Comment Remains the Same.   |
| OCM        | DONNA THOMPSON            | 08/02/2023<br>09:55:09 | <a href="#">P20220075A_Code_Sheets.pdf</a>   |
| CPRA       | MICHAELC                  | 07/31/2023<br>14:42:16 | CUP# P20220075; With respect to its potential impact on the St. Bernard Parish 40 Arpent Levee Repairs STATUS-Constructed, Project: PO-0061 - STATE, the previous comment remains the same.                              |
| Other      | CAPTURE                   | 07/31/2023<br>11:12:13 | <a href="#">14488495 - OUTGOING CORRESPONDENCE - P20220075 - Processing Complete</a>   |
| CPRA       | APRILN                    | 07/31/2023<br>09:57:04 | CUP# P20220075; With respect to its potential impact on the CRED PROJECT FEATURES , Project: PO-0170 - STATE, CPRA has no objection at this time to the above referenced CUP application.                                |
| CPRA       | APRILN                    | 07/31/2023<br>09:56:52 | CUP# P20220075; With respect to its potential impact on the Violet Canal North Levee Alignment STATUS-Constructed, Project: PO-0170 - STATE, CPRA has no objection at this time to the above referenced CUP application. |
| Other      | LEE Walker                | 07/26/2023<br>09:38:38 | <a href="#">LIT_Geotechnical_Permit_07_25_23.pdf</a>   |
| Other      | LEE Walker                | 07/25/2023<br>16:38:52 | <a href="#">LIT_Geotechnical_Permit_07_25_23.pdf</a>   |
| Other      | CAPTURE                   | 06/09/2023<br>07:58:33 | <a href="#">14433769 - NEEDS / ALTERNATIVES REVIEW -</a>   |




|            |                           |                        |   |
|------------|---------------------------|------------------------|---|
| State Land | Lawrence "Les" Rosso, Jr. | 05/23/2023<br>10:23:47 | Previous Comment Remains the Same.   |
| CPRA       | MICHAELC                  | 05/22/2023<br>13:23:57 | CUP# P20220075; With respect to its potential impact on the St. Bernard Parish 40 Arpent Levee Repairs STATUS-Constructed, Project: PO-0061 - STATE, the previous comment remains the same.   |
| LDWF       | Dave Butler               | 05/22/2023<br>12:40:15 | LDWF comments remain the same.   |
| OCM        | KELLEY TEMPLET            | 05/22/2023<br>12:36:23 | Previous MMP/MP comment provided on 02/25/2022 remains the same: The proposed project is not anticipated to have any adverse impacts upon the function or features of the Marsh Management Plan permitted under P19830302.   |
| State Land | Lawrence "Les" Rosso, Jr. | 05/11/2023<br>07:29:01 | Previous Comment Remains the Same.   |
| CPRA       | MICHAELC                  | 05/09/2023<br>09:14:19 | CUP# P20220075; With respect to its potential impact on the St. Bernard Parish 40 Arpent Levee Repairs STATUS-Constructed, Project: PO-0061 - STATE, the previous comment remains the same.   |
| CPRA       | APRILN                    | 05/08/2023<br>14:37:38 | CUP# P20220075; With respect to its potential impact on the CRED PROJECT FEATURES , Project: PO-0170 - STATE, CPRA has no objection at this time to the above referenced CUP application.   |
| CPRA       | AprilN                    | 05/08/2023<br>14:37:04 | CUP# P20220075; With respect to its potential impact on the Central Wetlands Hydrologic Restoration STATUS-Not Constructed, Project: PO-0204 - NFWF, CPRA has no objection at this time to the above referenced CUP application.   |
| CPRA       | APRILN                    | 05/08/2023<br>14:36:37 | CUP# P20220075; With respect to its potential impact on the Violet Canal North Levee Alignment STATUS-Constructed, Project: PO-0170 - STATE, CPRA has no objection at this time to the above referenced CUP application.   |
| CPRA       | MICHAELC                  | 04/24/2023<br>08:38:19 | CPRA has no objection to the issuance of CUP# P20220075 as it impacts PO-0185, Project Name: St. Bernard Parish Pump Repairs , provided that DNR condition the authorization as follows: "The applicant must submit for and receive a Levee Permit/Letter of No Objection from the CPRA, the United States Army Corps of Engineers and the Lake Borgne Basin Levee District prior to commencement of the activity." |
| OCM        | MELISSA SHERMAN           | 04/24/2023<br>08:26:57 | Previous HMIA 0 comment given 2/25/2022 remains the same.   |
| OCM        | MELISSA SHERMAN           | 04/24/2023<br>08:24:08 | <a href="#">P20220075_PO-0170_Comment_Request.pdf</a>   |

|               |                           |                        |   |
|---------------|---------------------------|------------------------|---|
| OCM           | MELISSA SHERMAN           | 04/24/2023<br>08:22:59 | <a href="#">P20220075_PO-0073-1_Comment_Request.pdf</a>   |
| OCM           | MELISSA SHERMAN           | 04/24/2023<br>08:22:03 | <a href="#">P20220075_PO-0185_Comment_Request.pdf</a>   |
| State<br>Land | Lawrence "Les" Rosso, Jr. | 04/21/2023<br>14:39:09 | Previous Comment Remains the Same.   |
| OCM           | SHARON M PECQUET          | 04/21/2023<br>10:36:56 | Previous MMP/MP comment provided on 02/25/2022 remains the same: The proposed project is not anticipated to have any adverse impacts upon the function or features of the Marsh Management Plan permitted under P19830302.   |
| LDWF          | Dave Butler               | 04/20/2023<br>09:20:27 | LDWF comments remain the same.   |
| CPRA          | MICHAELC                  | 04/20/2023<br>08:58:23 | CPRA has no objection to the issuance of CUP# P20220075 as it impacts PO-0061, Project Name: St. Bernard Parish 40 Arpent Levee Repairs , provided that DNR condition the authorization as follows: "The applicant must submit for and receive a Levee Permit/Letter of No Objection from the CPRA, the United States Army Corps of Engineers and the Lake Borgne Basin Levee District prior to commencement of the activity.", the previous comment remains the same. |
| State<br>Land | Lawrence "Les" Rosso, Jr. | 03/21/2022<br>10:54:18 | No Objection.   |
| OCM           | DONNA THOMPSON            | 03/17/2022<br>14:05:59 | <a href="#">P20220075_Code_Sheets.pdf</a>   |
| CPRA          | APRILN                    | 03/17/2022<br>09:15:58 | CUP# P20220075; With respect to its potential impact on the Violet Canal North Levee Alignment<br>STATUS:Constructed Project: PO-0170 - STATE, CPRA has no objection at this time to the above referenced CUP application.   |
| CPRA          | JOHNTR                    | 03/16/2022<br>16:08:29 | CUP# P20220075; With respect to its potential impact on the Central Wetlands - Riverbend<br>STATUS:Constructed Project: PO-0073-1 - CIAP, CPRA has no objection at this time to the above referenced CUP application.   |
| Other         | Travis Johnson            | 03/16/2022<br>13:31:18 | CPRA has no objection to the issuance of CUP# P20220075 as it impacts PO-0061, Project Name: St. Bernard Parish 40 Arpent Levee Repairs , provided that DNR condition the authorization as follows: "The applicant must submit for and receive a Levee Permit/Letter of No Objection from the CPRA, the United States Army Corps of Engineers and the Lake Borgne Basin Levee District prior to commencement of the activity."                                         |
| LDWF          | Dave Butler LDWF          | 03/09/2022<br>15:16:21 | Wildlife Diversity Program: No impacts to rare, threatened or endangered species or critical habitats are anticipated from the proposed project. No state or   |




federal parks, wildlife refuges, wildlife management areas or scenic rivers are known at the specified site or within ¼ mile of the proposed project. The Wildlife Diversity Program (WDP) reports summarize the existing information known at the time of the request regarding the location in question. WDP reports should not be considered final statements on the biological elements or areas being considered, nor should they be substituted for on-site surveys required for environmental assessments. If at any time WPD tracked species are encountered within the project area, please contact our biologist at 225-763-3554.



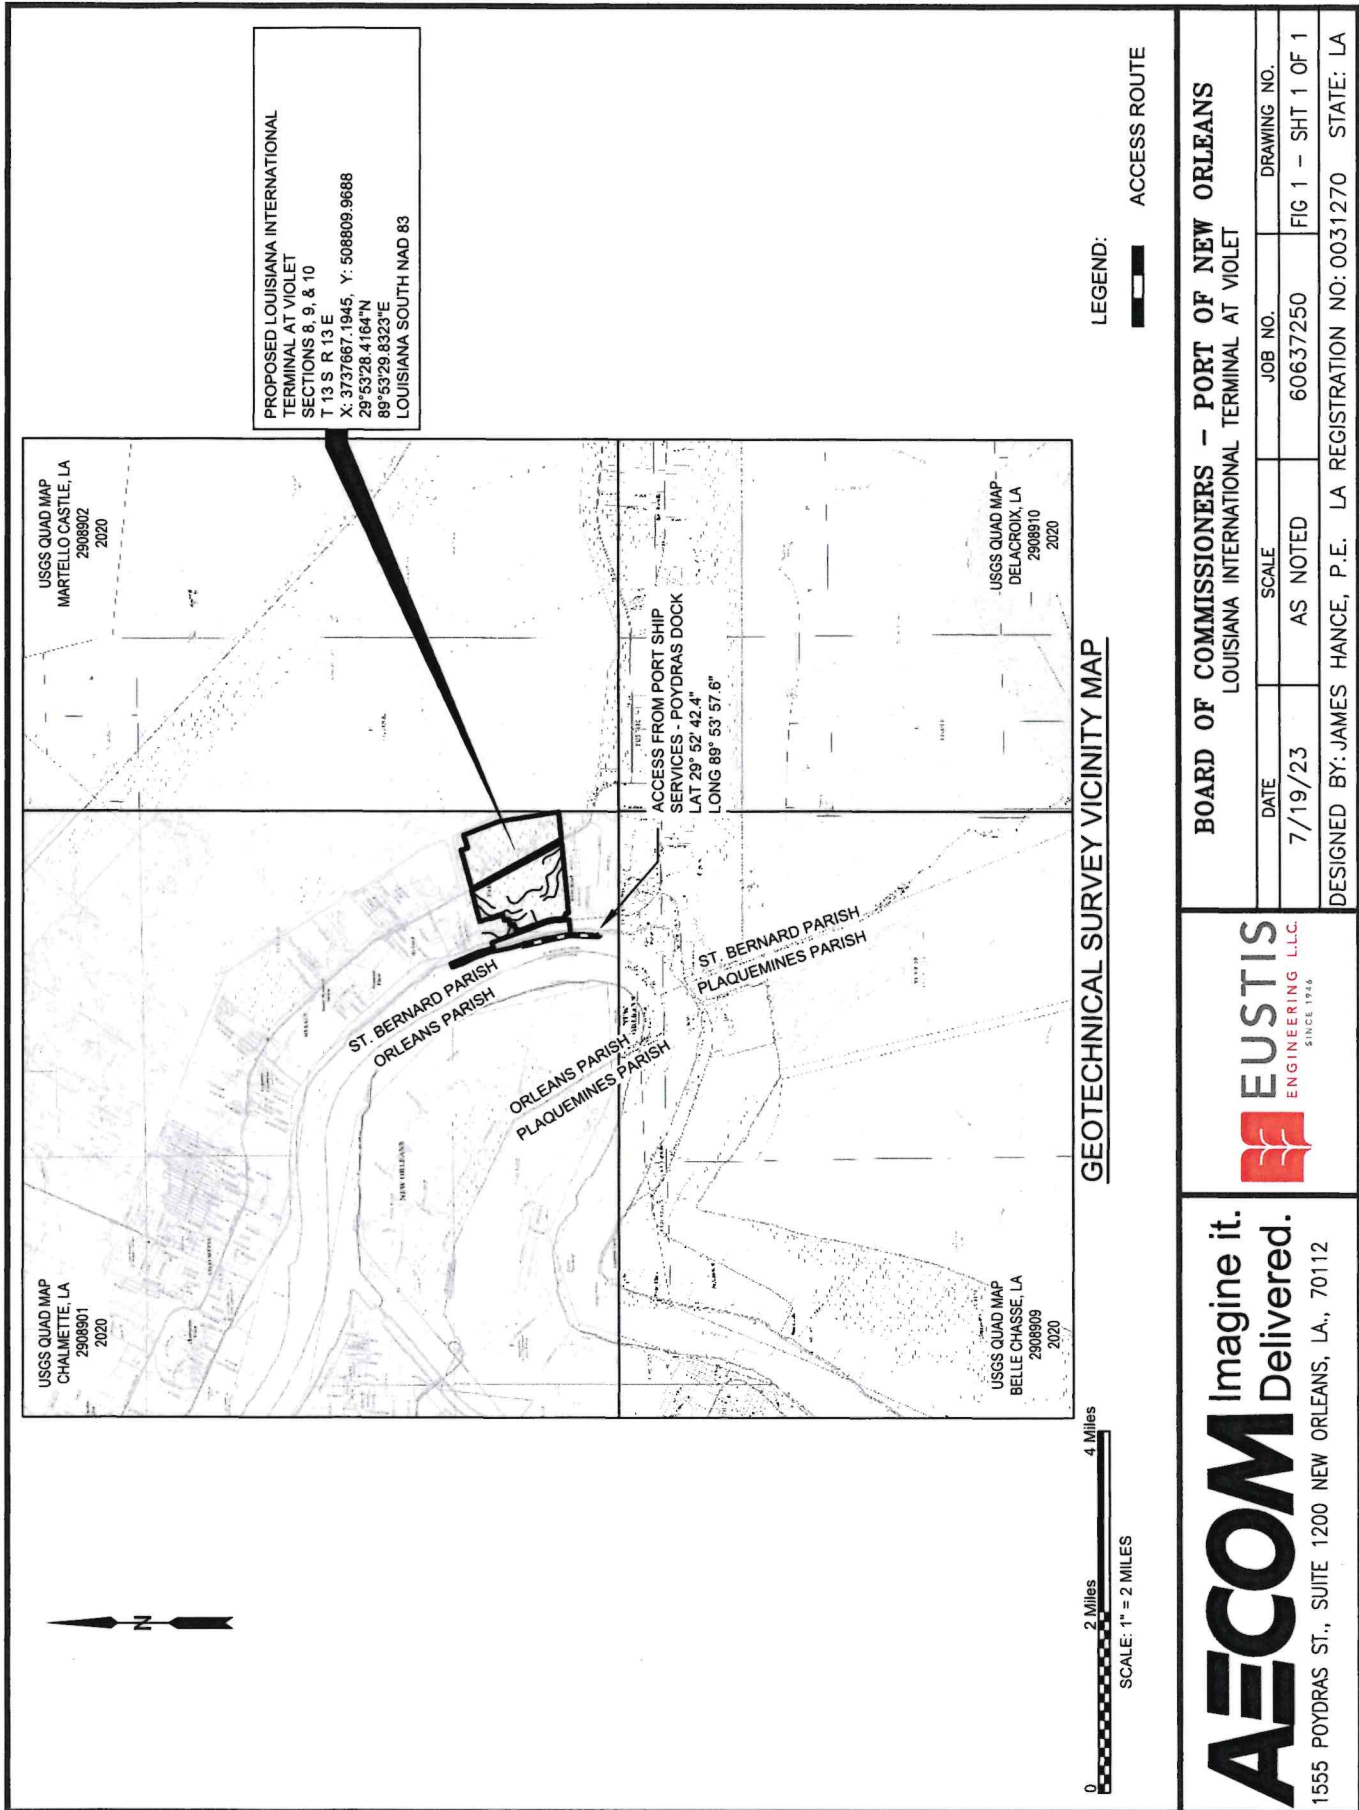



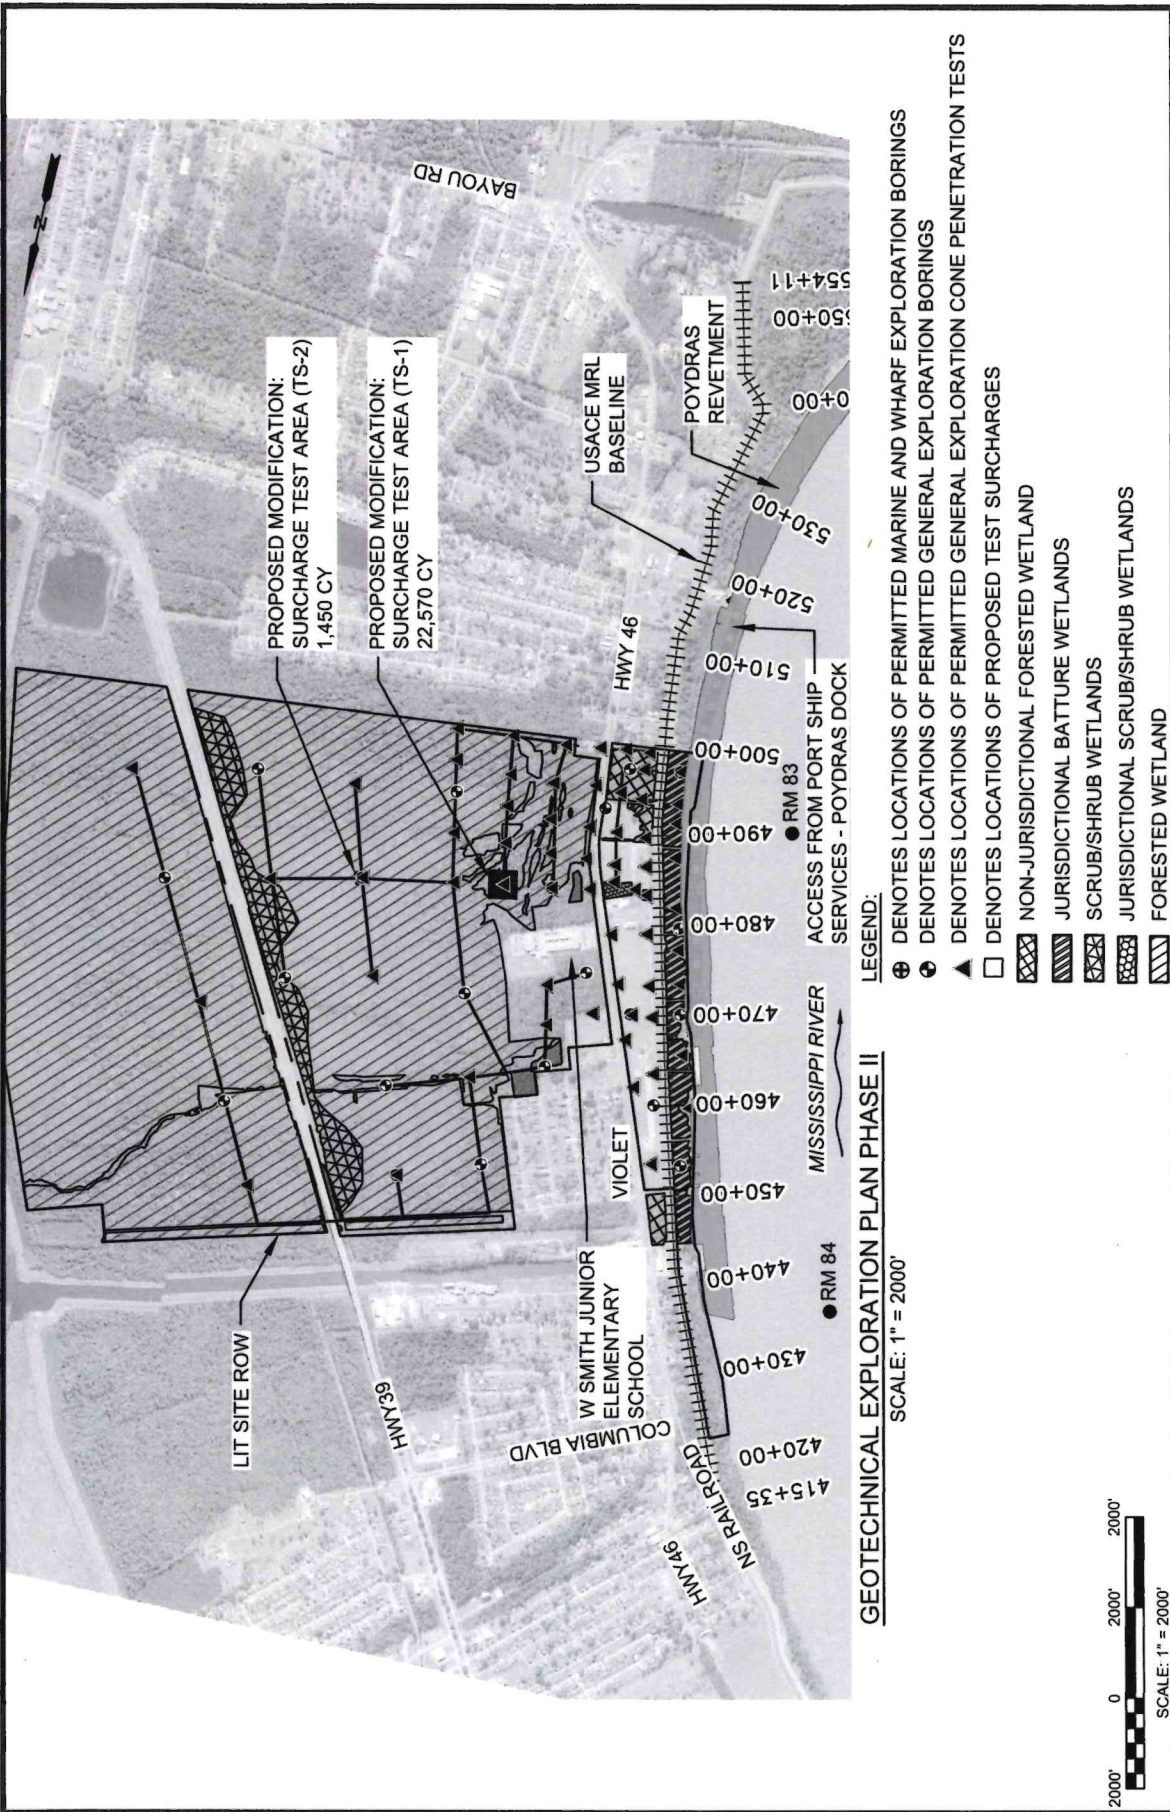

GEOTECHNICAL EXPLORATION PLAN PHASE II

SCALE: 1" = 2000'

LEGEND:

- ⊕ DENOTES LOCATIONS OF PERMITTED MARINE AND WHARF EXPLORATION BORINGS
- ⊙ DENOTES LOCATIONS OF PERMITTED GENERAL EXPLORATION BORINGS
- ▲ DENOTES LOCATIONS OF PERMITTED GENERAL EXPLORATION CONE PENETRATION TESTS
- DENOTES LOCATIONS OF PROPOSED TEST SURCHARGES
- ▨ NON-JURISDICTIONAL FORESTED WETLAND
- ▩ JURISDICTIONAL BATTURE WETLANDS
- ▧ SCRUB/SHRUB WETLANDS
- ▦ JURISDICTIONAL SCRUB/SHRUB WETLANDS
- ▤ FORESTED WETLAND


**AECOM** Imagine it. Delivered.  
1555 POYDRAS ST., SUITE 1200 NEW ORLEANS, LA., 70112



**BOARD OF COMMISSIONERS - PORT OF NEW ORLEANS**  
LOUISIANA INTERNATIONAL TERMINAL AT VIOLET

| DATE                                                                 | SCALE    | JOB NO.   | DRAWING NO.        |
|----------------------------------------------------------------------|----------|-----------|--------------------|
| 7/19/23                                                              | AS NOTED | 60637/250 | FIG 2 - SHT 2 OF 3 |
| DESIGNED BY: JAMES HANCE, P.E. LA REGISTRATION NO: 0031270 STATE: LA |          |           |                    |



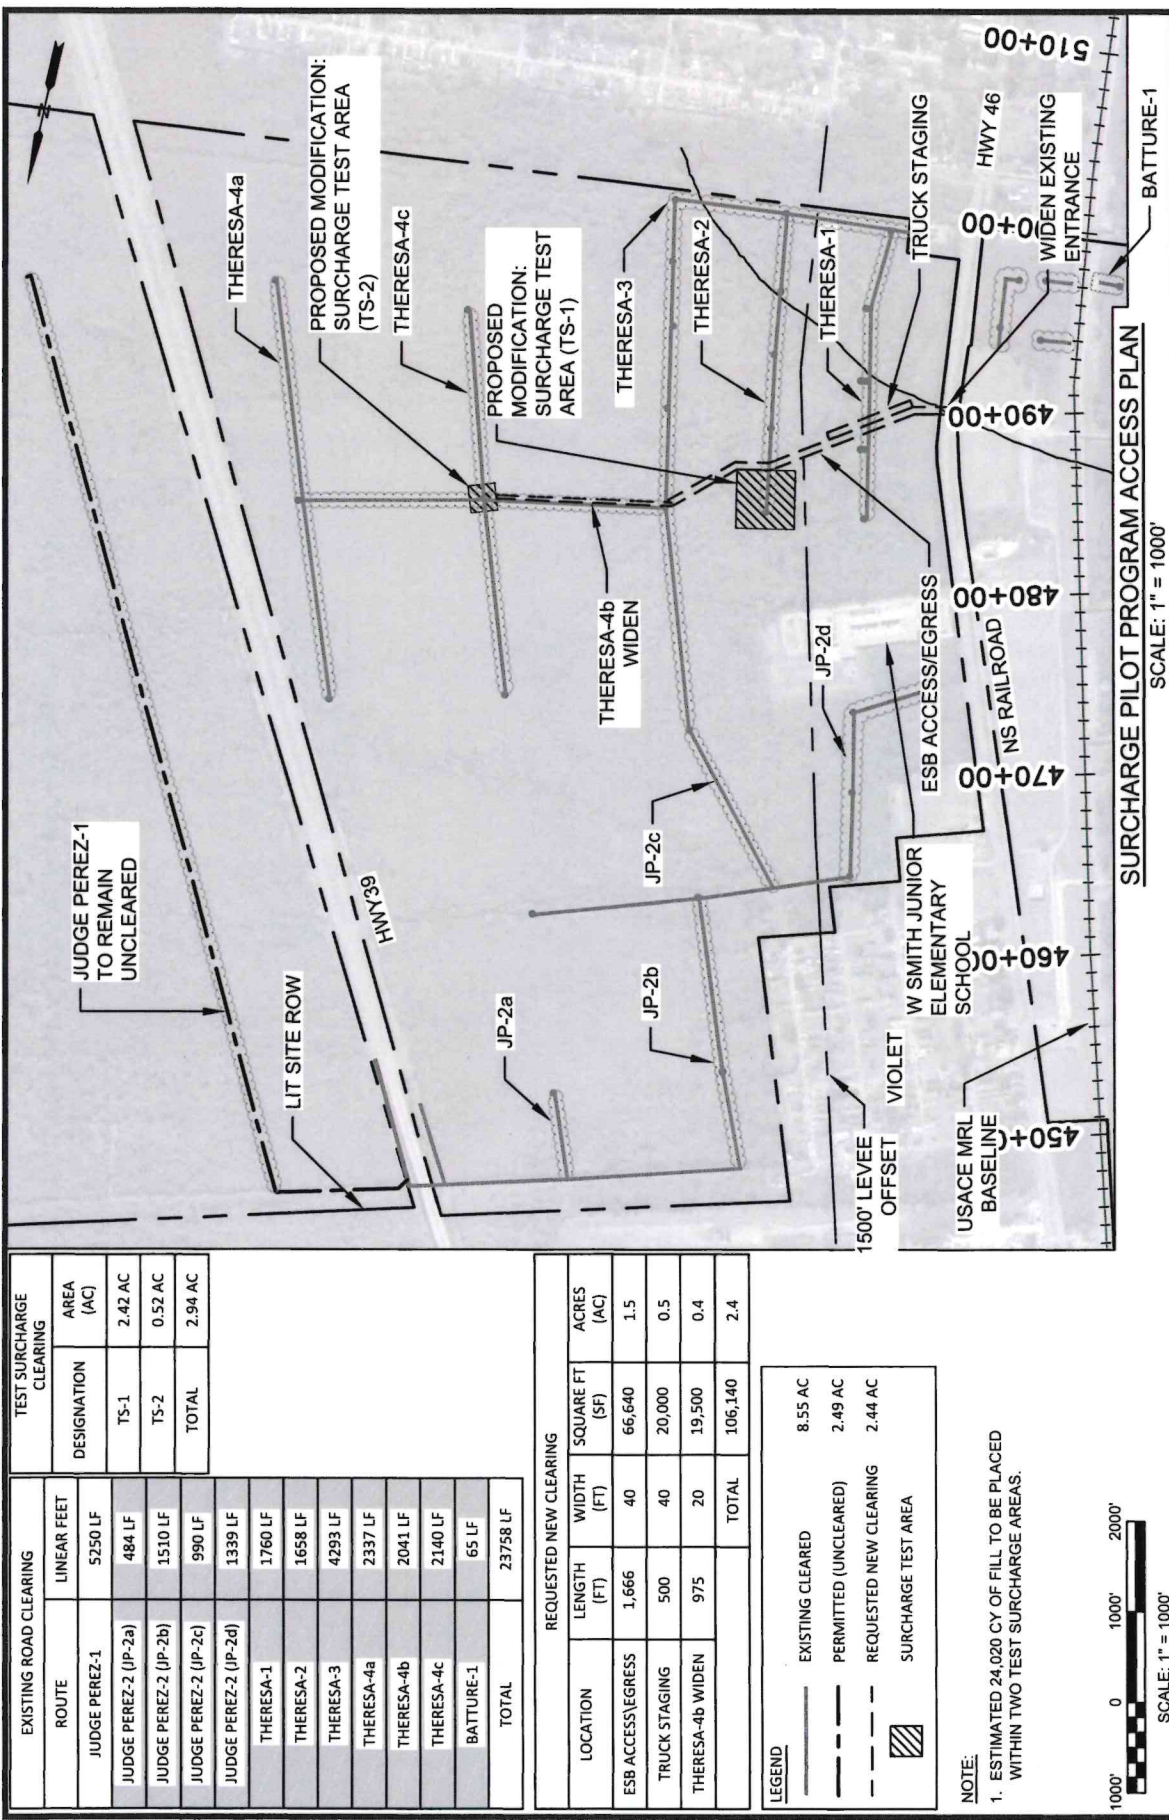

| EXISTING ROAD CLEARING |             | TEST SURCHARGE CLEARING |           |
|------------------------|-------------|-------------------------|-----------|
| ROUTE                  | LINEAR FEET | DESIGNATION             | AREA (AC) |
| JUDGE PEREZ-1          | 5250 LF     |                         |           |
| JUDGE PEREZ-2 (JP-2a)  | 484 LF      | TS-1                    | 2.42 AC   |
| JUDGE PEREZ-2 (JP-2b)  | 1510 LF     | TS-2                    | 0.52 AC   |
| JUDGE PEREZ-2 (JP-2c)  | 990 LF      | TOTAL                   | 2.94 AC   |
| JUDGE PEREZ-2 (JP-2d)  | 1339 LF     |                         |           |
| THERESA-1              | 1760 LF     |                         |           |
| THERESA-2              | 1658 LF     |                         |           |
| THERESA-3              | 4293 LF     |                         |           |
| THERESA-4a             | 2337 LF     |                         |           |
| THERESA-4b             | 2041 LF     |                         |           |
| THERESA-4c             | 2140 LF     |                         |           |
| BATTURE-1              | 65 LF       |                         |           |
| TOTAL                  | 23758 LF    |                         |           |

| REQUESTED NEW CLEARING |             |            |                |
|------------------------|-------------|------------|----------------|
| LOCATION               | LENGTH (FT) | WIDTH (FT) | SQUARE FT (SF) |
| ESB ACCESS/EGRESS      | 1,666       | 40         | 66,640         |
| TRUCK STAGING          | 500         | 40         | 20,000         |
| THERESA-4b WIDEN       | 975         | 20         | 19,500         |
| TOTAL                  |             |            | 106,140        |
|                        |             |            | 2.4            |

|                        |         |
|------------------------|---------|
| EXISTING CLEARED       | 8.55 AC |
| PERMITTED (UNCLEARED)  | 2.49 AC |
| REQUESTED NEW CLEARING | 2.44 AC |
| SURCHARGE TEST AREA    |         |

NOTE:  
1. ESTIMATED 24,020 CY OF FILL TO BE PLACED WITHIN TWO TEST SURCHARGE AREAS.



**AECOM** Imagine it. Delivered.


1555 POYDRAS ST., SUITE 1200 NEW ORLEANS, LA., 70112



BOARD OF COMMISSIONERS - PORT OF NEW ORLEANS  
LOUISIANA INTERNATIONAL TERMINAL AT VIOLET

| DATE                                                                 | SCALE    | JOB NO.  | DRAWING NO.        |
|----------------------------------------------------------------------|----------|----------|--------------------|
| 11/10/23                                                             | AS NOTED | 60637250 | FIG 2 - SHT 4 OF 4 |
| DESIGNED BY: JAMES HANCE, P.E. LA REGISTRATION NO: 0031270 STATE: LA |          |          |                    |



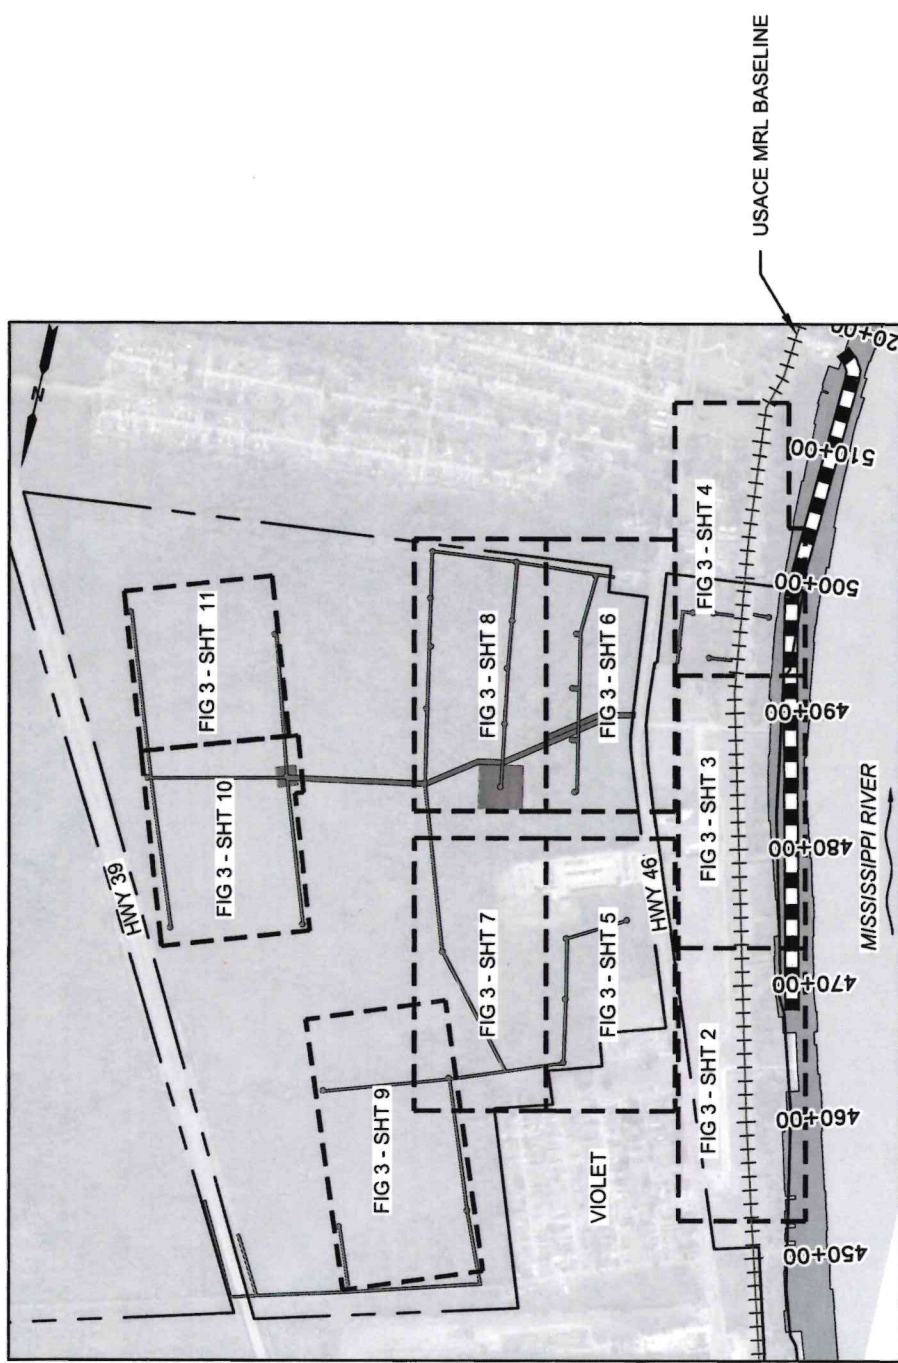

BORING & CPT KEY PLAN PHASE II

SCALE: NTS

LEGEND:


- NON-JURISDICTIONAL FORESTED WETLAND
- JURISDICTIONAL BATTURE WETLANDS
- SCRUB/SHRUB WETLANDS
- JURISDICTIONAL SCRUB/SHRUB WETLANDS
- FORESTED WETLAND

**AECOM** Imagine it.  
Delivered.  
1555 POYDRAS ST., SUITE 1200 NEW ORLEANS, LA., 70112

 **EUSTIS**  
ENGINEERING L.L.C.  
SINCE 1946

| BOARD OF COMMISSIONERS - PORT OF NEW ORLEANS                         |          |          |                     |
|----------------------------------------------------------------------|----------|----------|---------------------|
| LOUISIANA INTERNATIONAL TERMINAL AT VIOLET                           |          |          |                     |
| DATE                                                                 | SCALE    | JOB NO.  | DRAWING NO.         |
| 11/17/23                                                             | AS NOTED | 60637250 | FIG 3 - SHT 1 OF 11 |
| DESIGNED BY: JAMES HANCE, P.E. LA REGISTRATION NO: 0031270 STATE: LA |          |          |                     |



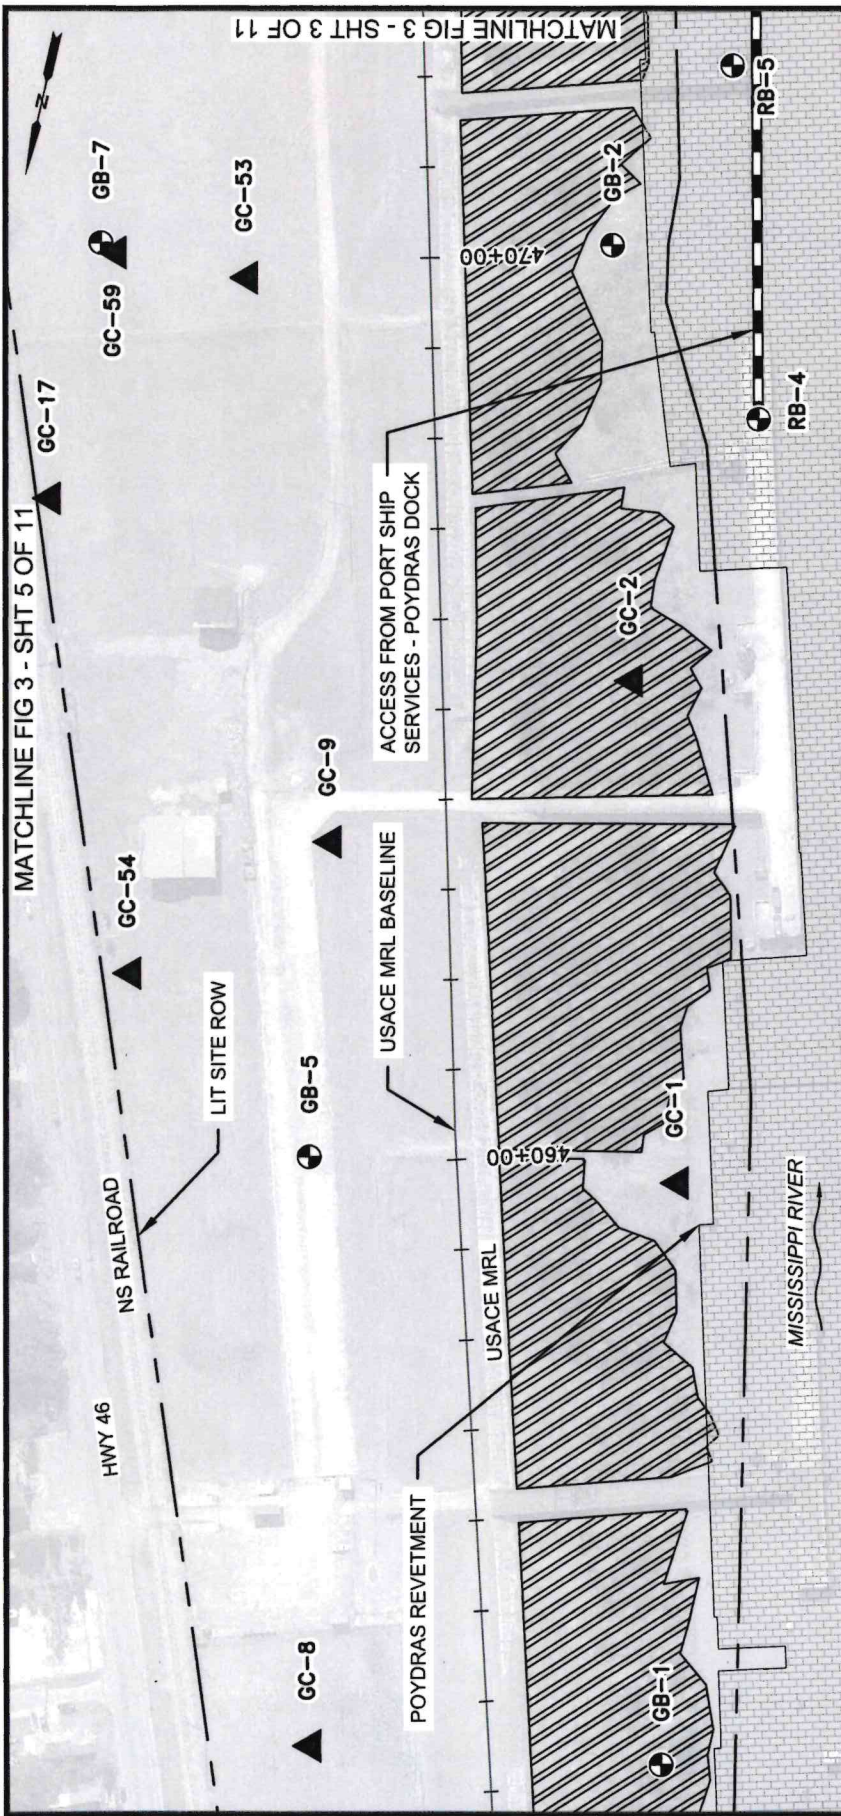

**BORING & CPT PLAN PHASE II**  
SCALE: 1" = 200'

- LEGEND:**
- DENOTES LOCATIONS OF PERMITTED MARINE AND WHARF EXPLORATION BORINGS
  - DENOTES LOCATIONS OF PERMITTED GENERAL EXPLORATION BORINGS
  - ▲ DENOTES LOCATIONS OF PERMITTED GENERAL EXPLORATION CONE PENETRATION TESTS
  - ▨ JURISDICTIONAL BATTURE WETLANDS

- NOTES:**
- REFER TO FIG 5 FOR TABULAR SUMMARY OF EXPLORATION POINTS.
  - LOCATIONS OF BORINGS, CPTS, AND TEST SURCHARGES SHOWN HERE SHOULD BE CONSIDERED APPROXIMATE AND MAY BE MODIFIED IN THE FIELD BASED ON EXISTING UTILITIES, SITE ACCESS, AND/OR PROJECT REQUIREMENTS.





Imagine it.  
Delivered.

1555 POYDRAS ST., SUITE 1200 NEW ORLEANS, LA., 70112



**EUSTIS**  
ENGINEERING LLC  
SINCE 1946

**BOARD OF COMMISSIONERS - PORT OF NEW ORLEANS**  
LOUISIANA INTERNATIONAL TERMINAL AT VIOLET

| DATE     | SCALE    | JOB NO.  | DRAWING NO.         |
|----------|----------|----------|---------------------|
| 11/17/23 | AS NOTED | 60637250 | FIG 3 - SHT 2 OF 11 |

DESIGNED BY: JAMES HANCE, P.E. LA REGISTRATION NO: 0031270 STATE: LA



MATCHLINE FIG - 3 SHT 5 OF 11

MATCHLINE FIG 3 - SHT 6 OF 11

GC-10

GC-11

GC-12

GB-6

GC-55

GC-13

GC-14

USACE MRL BASELINE

USACE MRL

APPROXIMATE REACH BOUNDARY

480+00

490+00

GC-3

GC-4

GB-3

GC-5

GC-6

GC-60

POYDRAS REVETMENT

LIT SITE ROW

MISSISSIPPI RIVER

ACCESS FROM PORT SHIP  
SERVICES - POYDRAS DOCK

RB-6

MATCHLINE FIG 3 - SHT 2 OF 11

MATCHLINE FIG 3 - SHT 4 OF 11

### BORING & CPT PLAN PHASE II

SCALE: 1" = 200'

#### NOTES:

1. REFER TO FIG 5 FOR TABULAR SUMMARY OF EXPLORATION POINTS.
2. LOCATIONS OF BORINGS, CPTS, AND TEST SURCHARGES SHOWN HERE SHOULD BE CONSIDERED APPROXIMATE AND MAY BE MODIFIED IN THE FIELD BASED ON EXISTING UTILITIES, SITE ACCESS, AND/OR PROJECT REQUIREMENTS.



SCALE: 1" = 200'

#### LEGEND:

- DENOTES LOCATIONS OF PERMITTED MARINE AND WHARF EXPLORATION BORINGS
- DENOTES LOCATIONS OF PERMITTED GENERAL EXPLORATION BORINGS
- ▲ DENOTES LOCATIONS OF PERMITTED GENERAL EXPLORATION CONE PENETRATION TESTS
- ▨ NON-JURISDICTIONAL FORESTED WETLAND
- ▨ JURISDICTIONAL SCRUB/SHRUB WETLANDS
- ▨ JURISDICTIONAL BATTURE WETLANDS

**AECOM** Imagine it.  
Delivered.

1555 POYDRAS ST., SUITE 1200 NEW ORLEANS, LA., 70112




**BOARD OF COMMISSIONERS - PORT OF NEW ORLEANS**  
LOUISIANA INTERNATIONAL TERMINAL AT VIOLET

| DATE                                                                 | SCALE    | JOB NO.  | DRAWING NO.         |
|----------------------------------------------------------------------|----------|----------|---------------------|
| 11/17/23                                                             | AS NOTED | 60637250 | FIG 3 - SHT 3 OF 11 |
| DESIGNED BY: JAMES HANCE, P.E. LA REGISTRATION NO: 0031270 STATE: LA |          |          |                     |

PRELIMINARY - FOR PERMIT PURPOSES ONLY



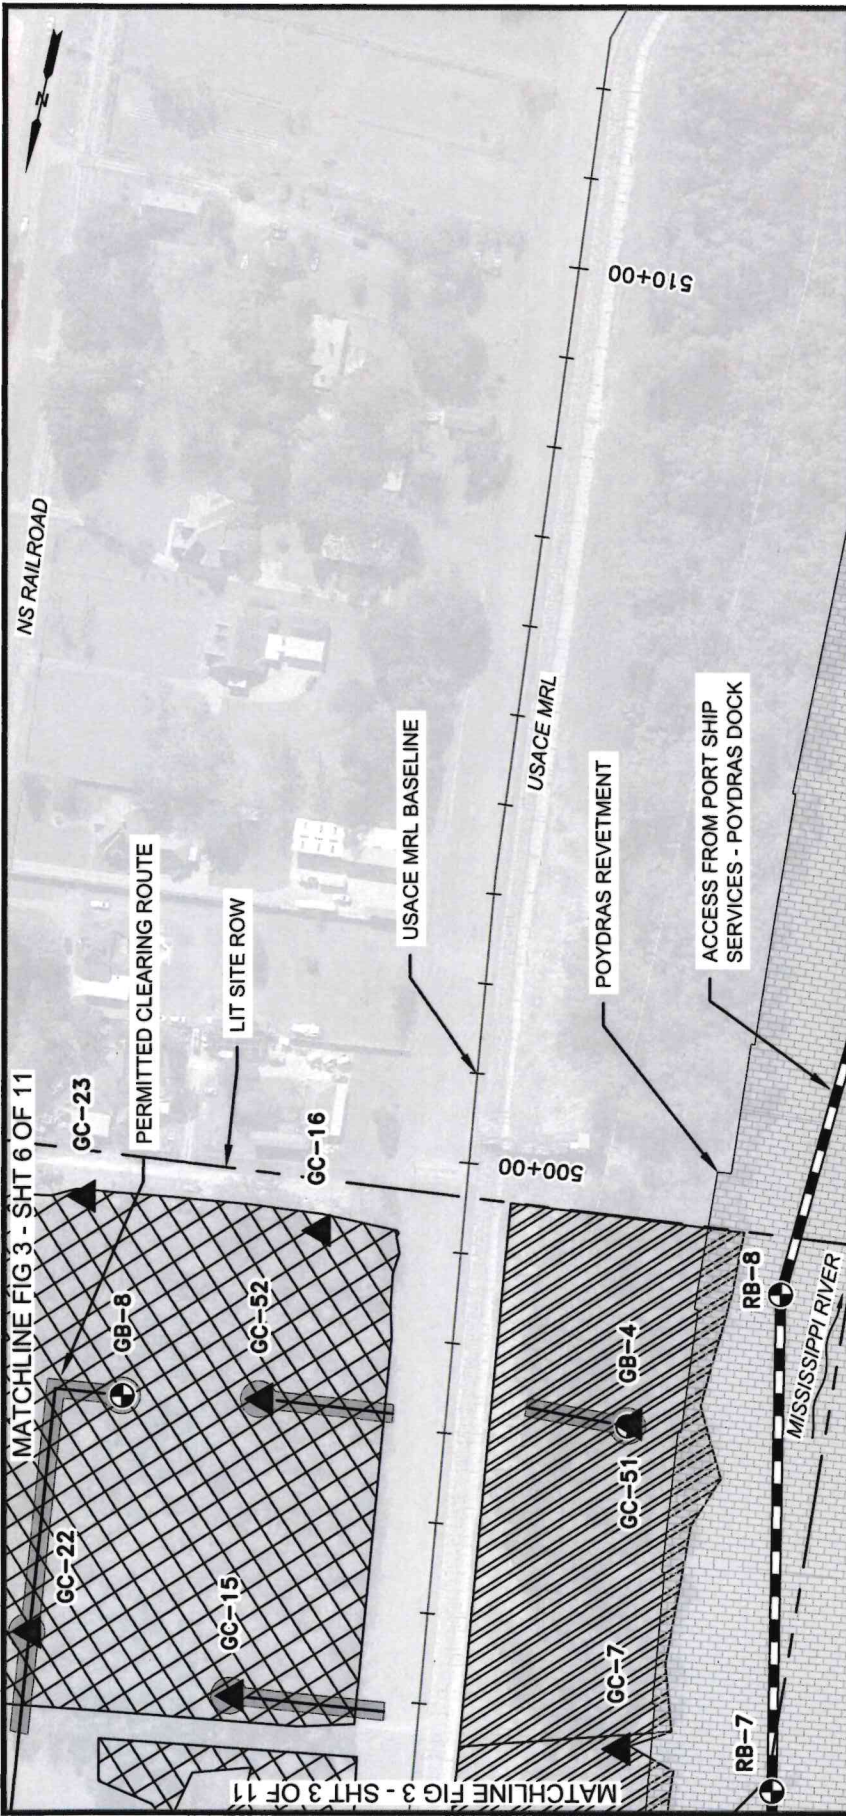

NOTES:  
1. REFER TO FIG 5 FOR TABULAR SUMMARY OF EXPLORATION POINTS.  
2. LOCATIONS OF BORINGS, CPTS, AND TEST SURCHARGES SHOWN HERE SHOULD BE CONSIDERED APPROXIMATE AND MAY BE MODIFIED IN THE FIELD BASED ON EXISTING UTILITIES, SITE ACCESS, AND/OR PROJECT REQUIREMENTS.

- LEGEND:
- DENOTES LOCATIONS OF PERMITTED MARINE AND WHARF EXPLORATION BORINGS
  - DENOTES LOCATIONS OF PERMITTED GENERAL EXPLORATION BORINGS
  - ▲ DENOTES LOCATIONS OF PERMITTED GENERAL EXPLORATION CONE PENETRATION TESTS
  - ▨ NON-JURISDICTIONAL FORESTED WETLAND
  - ▩ JURISDICTIONAL BATTURE WETLANDS

BORING & CPT PLAN PHASE II  
SCALE: 1" = 200'




**AECOM** Imagine it. Delivered.  
1555 POYDRAS ST., SUITE 1200 NEW ORLEANS, LA., 70112



BOARD OF COMMISSIONERS - PORT OF NEW ORLEANS  
LOUISIANA INTERNATIONAL TERMINAL AT VIOLET

| DATE                                                                 | SCALE    | JOB NO.  | DRAWING NO.         |
|----------------------------------------------------------------------|----------|----------|---------------------|
| 11/17/23                                                             | AS NOTED | 60637250 | FIG 3 - SHT 4 OF 11 |
| DESIGNED BY: JAMES HANCE, P.E. LA REGISTRATION NO: 0031270 STATE: LA |          |          |                     |



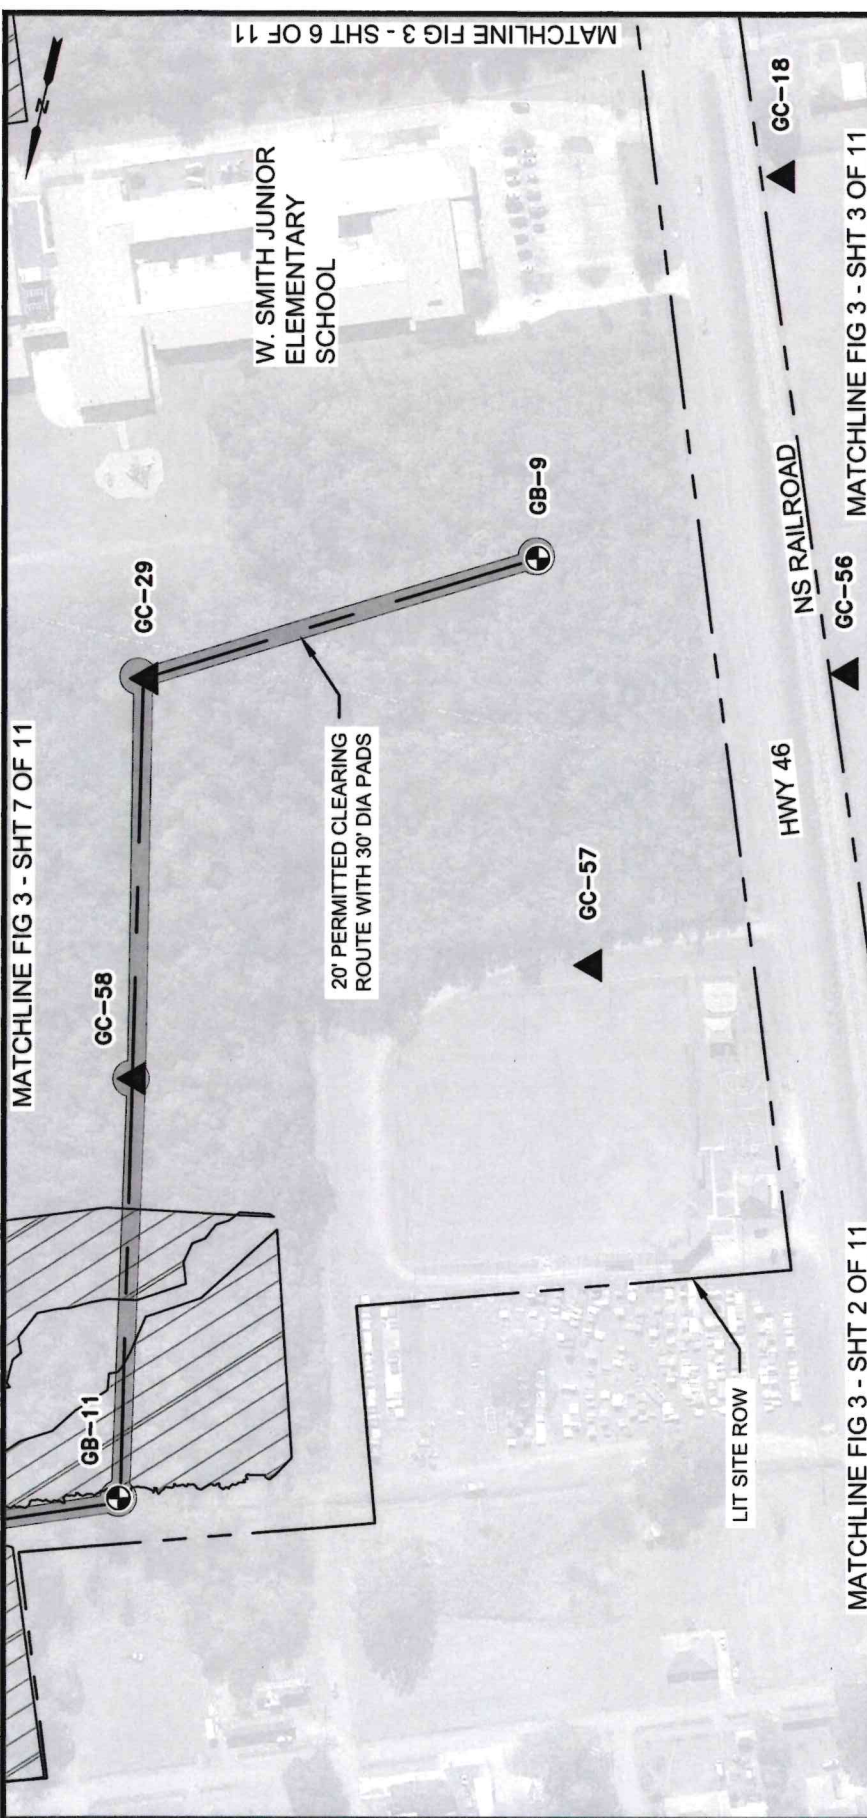

**NOTES:**

1. REFER TO FIG 5 FOR TABULAR SUMMARY OF EXPLORATION POINTS.
2. LOCATIONS OF BORINGS, CPTS, AND TEST SURCHARGES SHOWN HERE SHOULD BE CONSIDERED APPROXIMATE AND MAY BE MODIFIED IN THE FIELD BASED ON EXISTING UTILITIES, SITE ACCESS, AND/OR PROJECT REQUIREMENTS.

**LEGEND:**

- DENOTES LOCATIONS OF PERMITTED GENERAL EXPLORATION BORINGS
- ▲ DENOTES LOCATIONS OF PERMITTED GENERAL EXPLORATION CONE PENETRATION TESTS
- ▨ FORESTED WETLAND

0 200' 200'

SCALE: 1" = 200'

**BORING & CPT PLAN PHASE II**

SCALE: 1" = 200'

**AECOM** Imagine it. Delivered.

1555 POYDRAS ST., SUITE 1200 NEW ORLEANS, LA., 70112


**EUSTIS** ENGINEERING L.L.C. SINCE 1946

**BOARD OF COMMISSIONERS - PORT OF NEW ORLEANS**  
LOUISIANA INTERNATIONAL TERMINAL AT VIOLET

| DATE     | SCALE    | JOB NO.  | DRAWING NO.         |
|----------|----------|----------|---------------------|
| 11/17/23 | AS NOTED | 60637250 | FIG 3 - SHT 5 OF 11 |

DESIGNED BY: JAMES HANCE, P.E. LA REGISTRATION NO: 0031270 STATE: LA



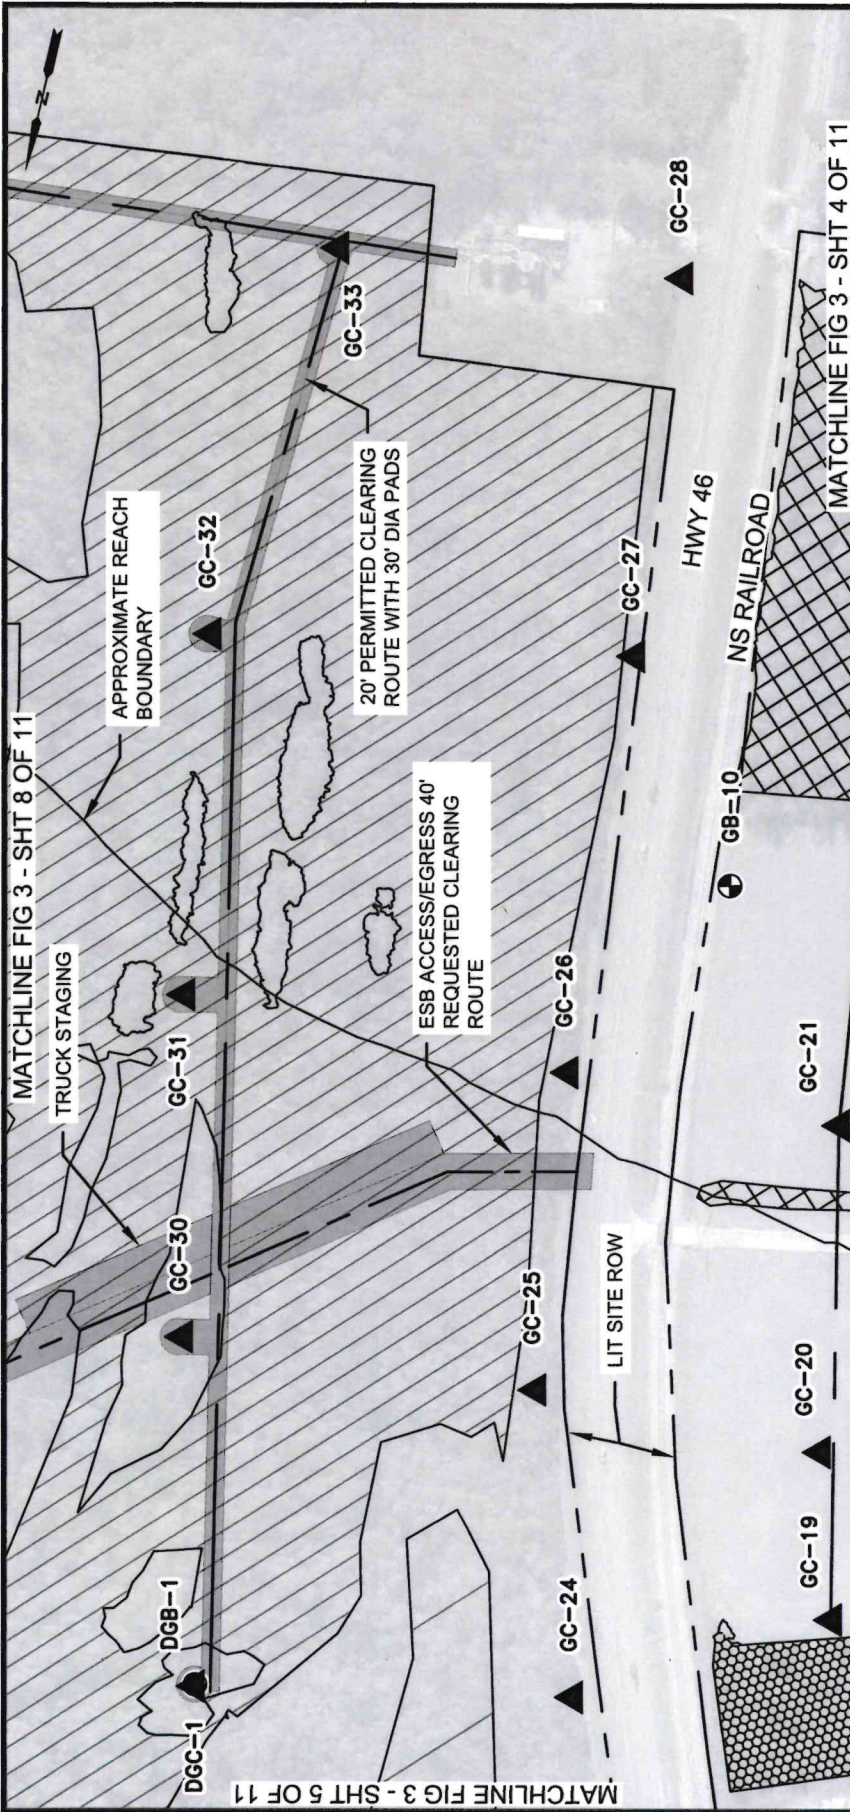

MATCHLINE SHEET 3 OF 11

BORING & CPT PLAN PHASE II

MATCHLINE FIG 3 - SHT 4 OF 11

NOTES:

1. REFER TO FIG 5 FOR TABULAR SUMMARY OF EXPLORATION POINTS.
2. LOCATIONS OF BORINGS, CPTS, AND TEST SURCHARGES SHOWN HERE SHOULD BE CONSIDERED APPROXIMATE AND MAY BE MODIFIED IN THE FIELD BASED ON EXISTING UTILITIES, SITE ACCESS, AND/OR PROJECT REQUIREMENTS.

SCALE: 1" = 200'

LEGEND:

- DENOTES LOCATIONS OF PERMITTED GENERAL EXPLORATION BORINGS
- ▲ DENOTES LOCATIONS OF PERMITTED GENERAL EXPLORATION CONE PENETRATION TESTS
- ▨ NON-JURISDICTIONAL FORESTED WETLAND
- ▩ JURISDICTIONAL FORESTED WETLAND
- ▧ JURISDICTIONAL SCRUB/SHRUB WETLANDS
- ▦ FORESTED WETLAND



**AECOM** Imagine it. Delivered.


1555 POYDRAS ST., SUITE 1200 NEW ORLEANS, LA., 70112



BOARD OF COMMISSIONERS - PORT OF NEW ORLEANS  
LOUISIANA INTERNATIONAL TERMINAL AT VIOLET

| DATE                                                                 | SCALE    | JOB NO.  | DRAWING NO.         |
|----------------------------------------------------------------------|----------|----------|---------------------|
| 11/17/23                                                             | AS NOTED | 60637250 | FIG 3 - SHT 6 OF 11 |
| DESIGNED BY: JAMES HANCE, P.E. LA REGISTRATION NO: 0031270 STATE: LA |          |          |                     |



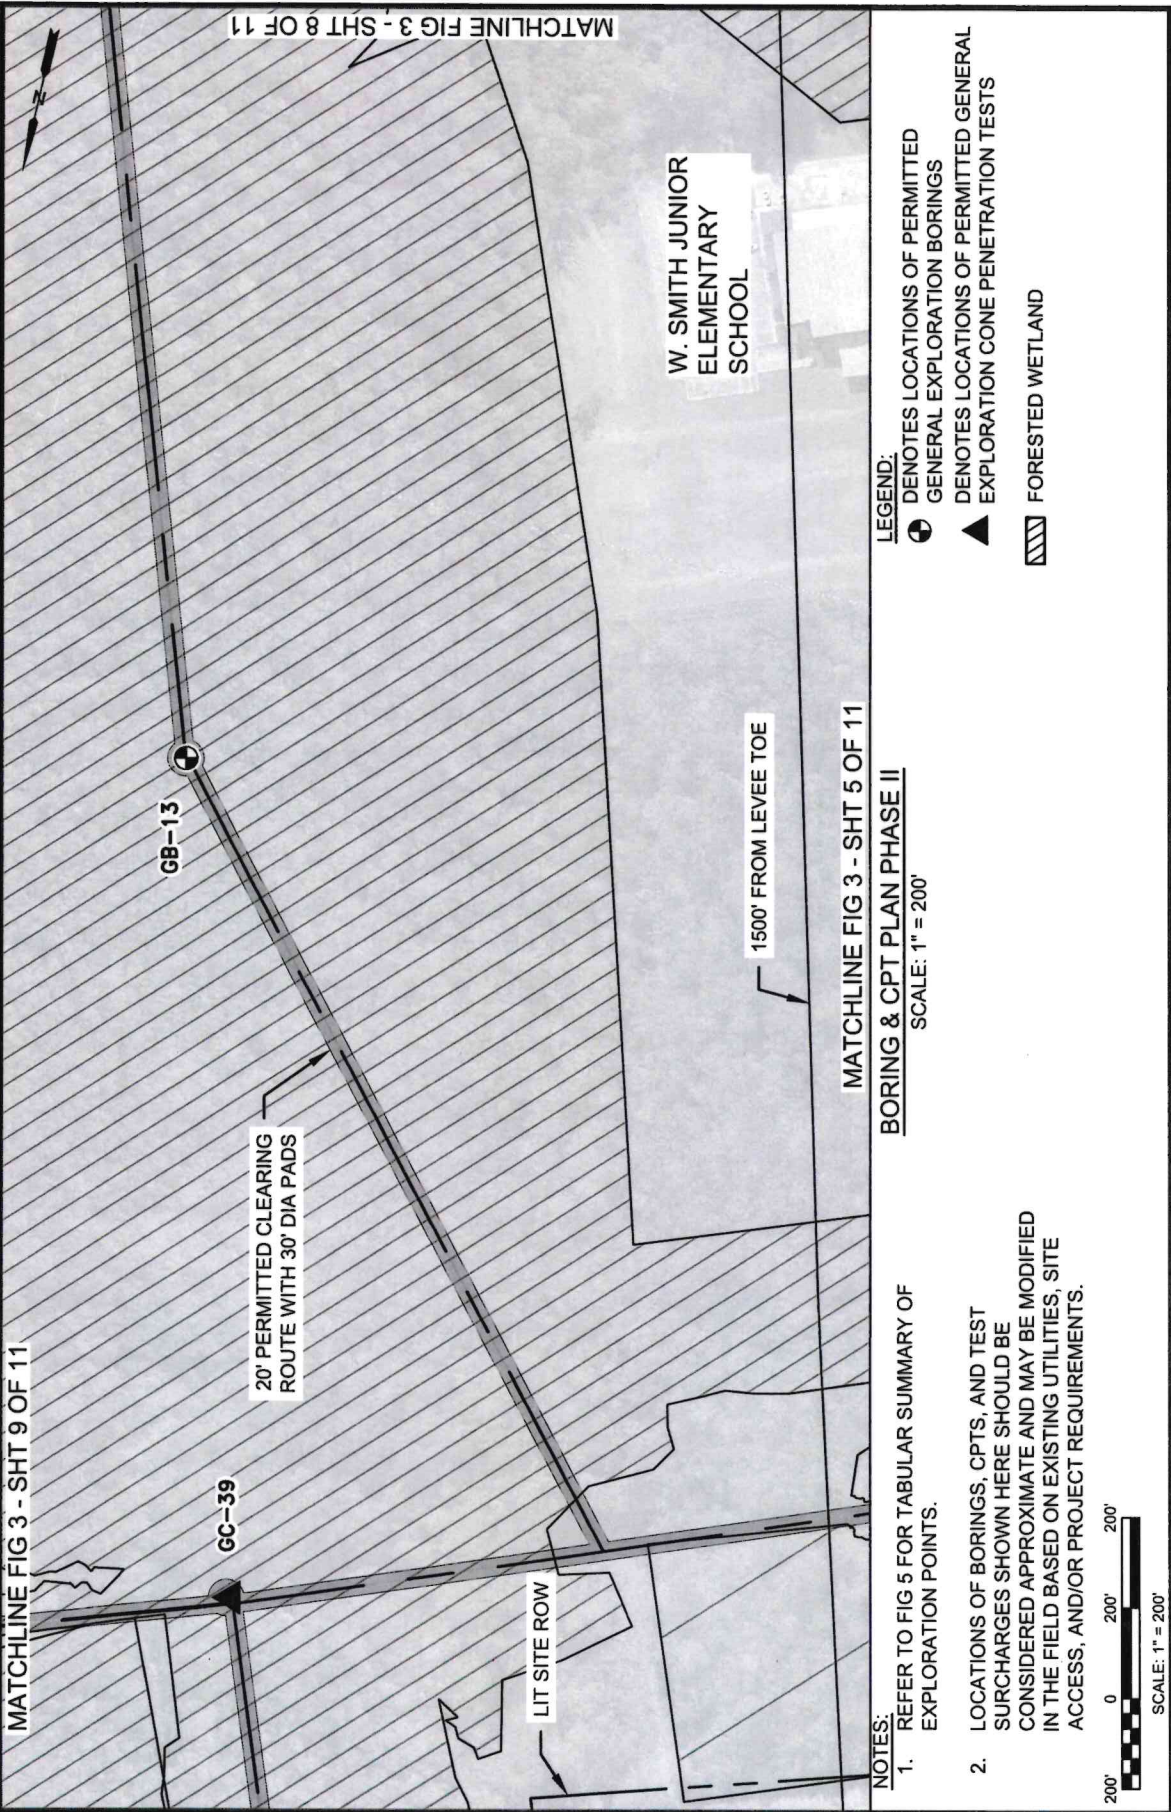

- NOTES:**
1. REFER TO FIG 5 FOR TABULAR SUMMARY OF EXPLORATION POINTS.
  2. LOCATIONS OF BORINGS, CPTS, AND TEST SURCHARGES SHOWN HERE SHOULD BE CONSIDERED APPROXIMATE AND MAY BE MODIFIED IN THE FIELD BASED ON EXISTING UTILITIES, SITE ACCESS, AND/OR PROJECT REQUIREMENTS.

**BORING & CPT PLAN PHASE II**  
SCALE: 1" = 200'

- LEGEND:**
- DENOTES LOCATIONS OF PERMITTED GENERAL EXPLORATION BORINGS
  - ▲ DENOTES LOCATIONS OF PERMITTED GENERAL EXPLORATION CONE PENETRATION TESTS
  - ▨ FORESTED WETLAND

**AECOM**  
Imagine it. Delivered.  
1555 POYDRAS ST., SUITE 1200 NEW ORLEANS, LA., 70112


**EUSTIS**  
ENGINEERING L.L.C.  
SINCE 1946

**BOARD OF COMMISSIONERS - PORT OF NEW ORLEANS**  
LOUISIANA INTERNATIONAL TERMINAL AT VIOLET

|          |          |          |                     |
|----------|----------|----------|---------------------|
| DATE     | SCALE    | JOB NO.  | DRAWING NO.         |
| 11/17/23 | AS NOTED | 60637250 | FIG 3 - SHT 7 OF 11 |

DESIGNED BY: JAMES HANCE, P.E. LA REGISTRATION NO: 0031270 STATE: LA



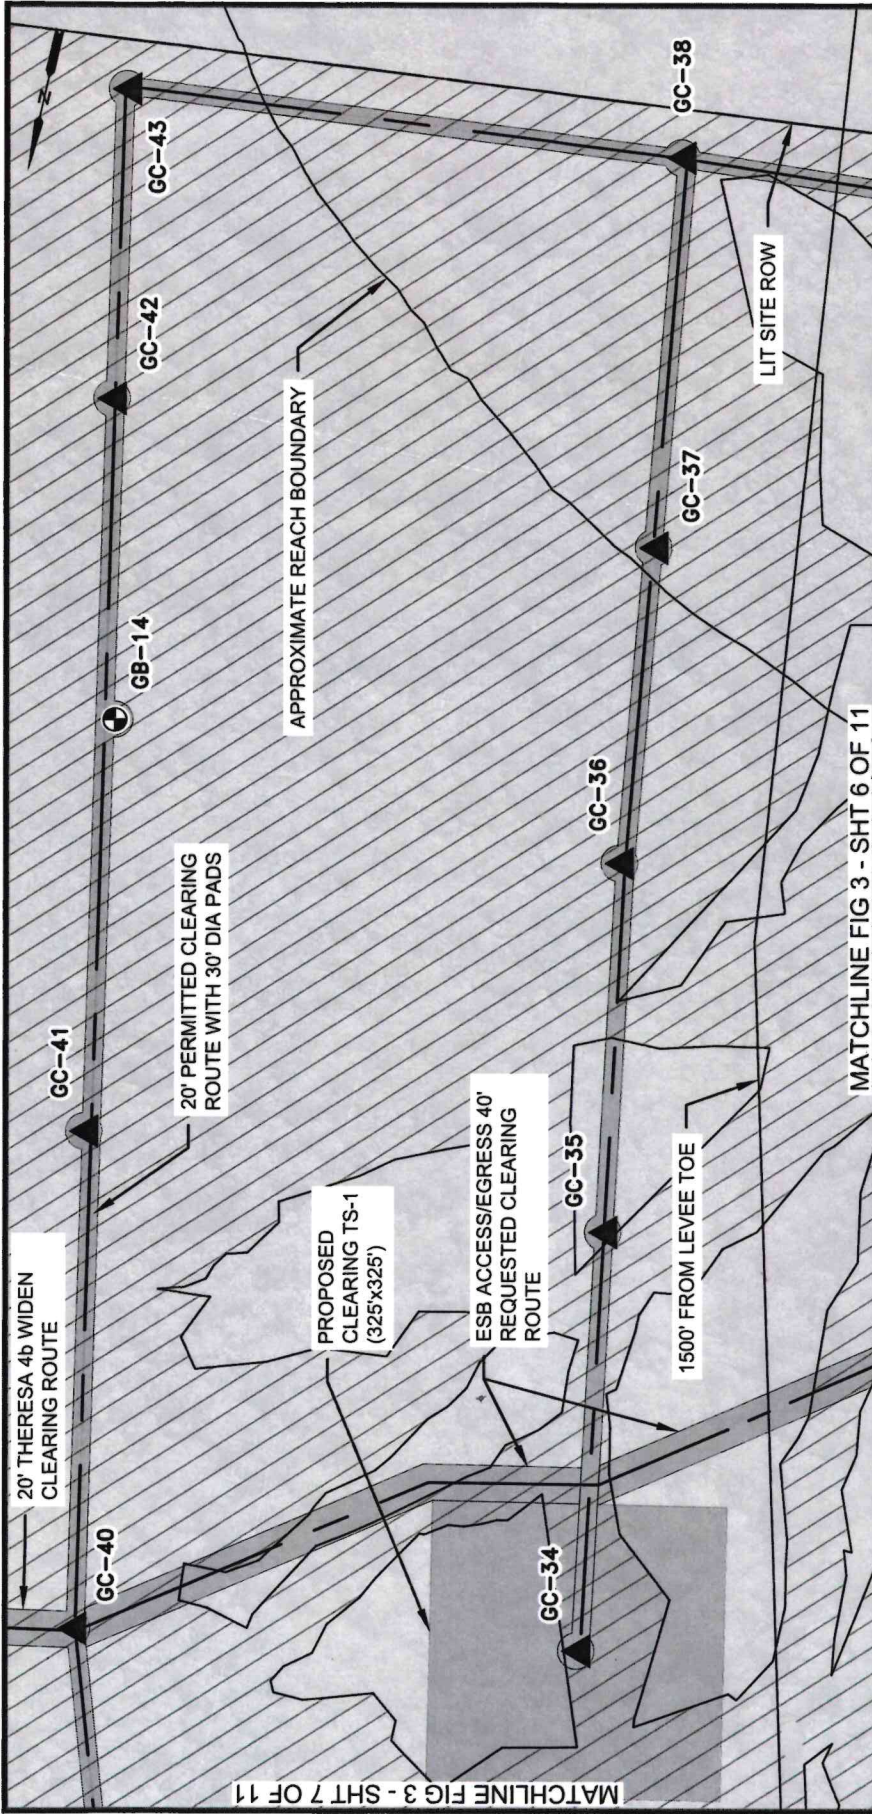

- LEGEND:**
- DENOTES LOCATIONS OF PERMITTED GENERAL EXPLORATION BORINGS
  - ▲ DENOTES LOCATIONS OF PERMITTED GENERAL EXPLORATION CONE PENETRATION TESTS
  - ▨ FORESTED WETLAND
  - DENOTES LOCATIONS OF PROPOSED TEST SURCHARGES

**BORING & CPT PLAN PHASE II**  
SCALE: 1" = 200'

**NOTES:**  
1. REFER TO FIG 5 FOR TABULAR SUMMARY OF EXPLORATION POINTS.

2. LOCATIONS OF BORINGS, CPTS, AND TEST SURCHARGES SHOWN HERE SHOULD BE CONSIDERED APPROXIMATE AND MAY BE MODIFIED IN THE FIELD BASED ON EXISTING UTILITIES, SITE ACCESS, AND/OR PROJECT REQUIREMENTS.



**AECOM** Imagine it. Delivered.

1555 POYDRAS ST., SUITE 1200 NEW ORLEANS, LA., 70112


 **EUSTIS**  
ENGINEERING L.L.C.  
SINCE 1944

**BOARD OF COMMISSIONERS - PORT OF NEW ORLEANS**  
LOUISIANA INTERNATIONAL TERMINAL AT VIOLET

|          |          |          |                     |
|----------|----------|----------|---------------------|
| DATE     | SCALE    | JOB NO.  | DRAWING NO.         |
| 11/17/23 | AS NOTED | 60637250 | FIG 3 - SHT 8 OF 11 |

DESIGNED BY: JAMES HANCE, P.E. LA REGISTRATION NO: 0031270 STATE: LA



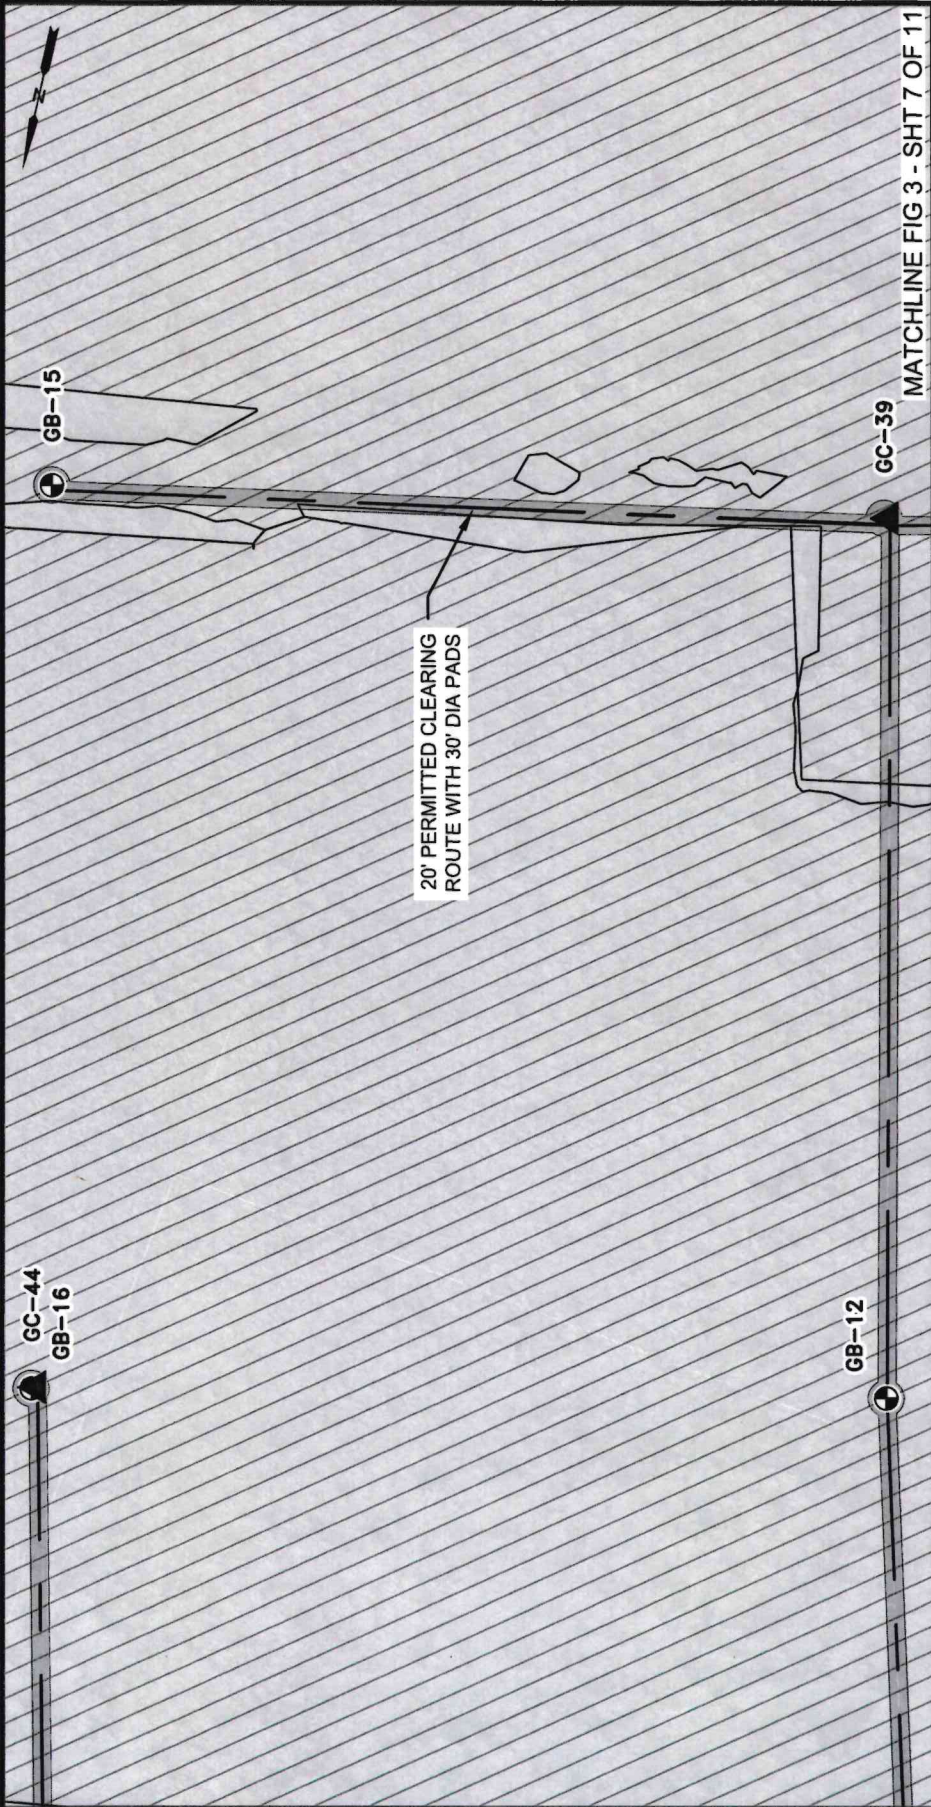

**NOTES:**

1. REFER TO FIG 5 FOR TABULAR SUMMARY OF EXPLORATION POINTS.
2. LOCATIONS OF BORINGS, CPTS, AND TEST SURCHARGES SHOWN HERE SHOULD BE CONSIDERED APPROXIMATE AND MAY BE MODIFIED IN THE FIELD BASED ON EXISTING UTILITIES, SITE ACCESS, AND/OR PROJECT REQUIREMENTS.

**LEGEND:**

- DENOTES LOCATIONS OF PERMITTED GENERAL EXPLORATION BORINGS
- DENOTES LOCATIONS OF PERMITTED GENERAL EXPLORATION CONE PENETRATION TESTS
- FORESTED WETLAND

**BORING & CPT PLAN PHASE II**

SCALE: 1" = 200'

200' 0 200' 200'

SCALE: 1" = 200'



**Imagine it.  
Delivered.**

1555 POYDRAS ST., SUITE 1200 NEW ORLEANS, LA., 70112




**EUSTIS**  
ENGINEERING L.L.C.  
SINCE 1946

**BOARD OF COMMISSIONERS - PORT OF NEW ORLEANS**  
LOUISIANA INTERNATIONAL TERMINAL AT VIOLET

| DATE     | SCALE    | JOB NO.  | DRAWING NO.         |
|----------|----------|----------|---------------------|
| 11/17/23 | AS NOTED | 60637250 | FIG 3 - SHT 9 OF 11 |

DESIGNED BY: JAMES HANCE, P.E. LA REGISTRATION NO: 0031270 STATE: LA



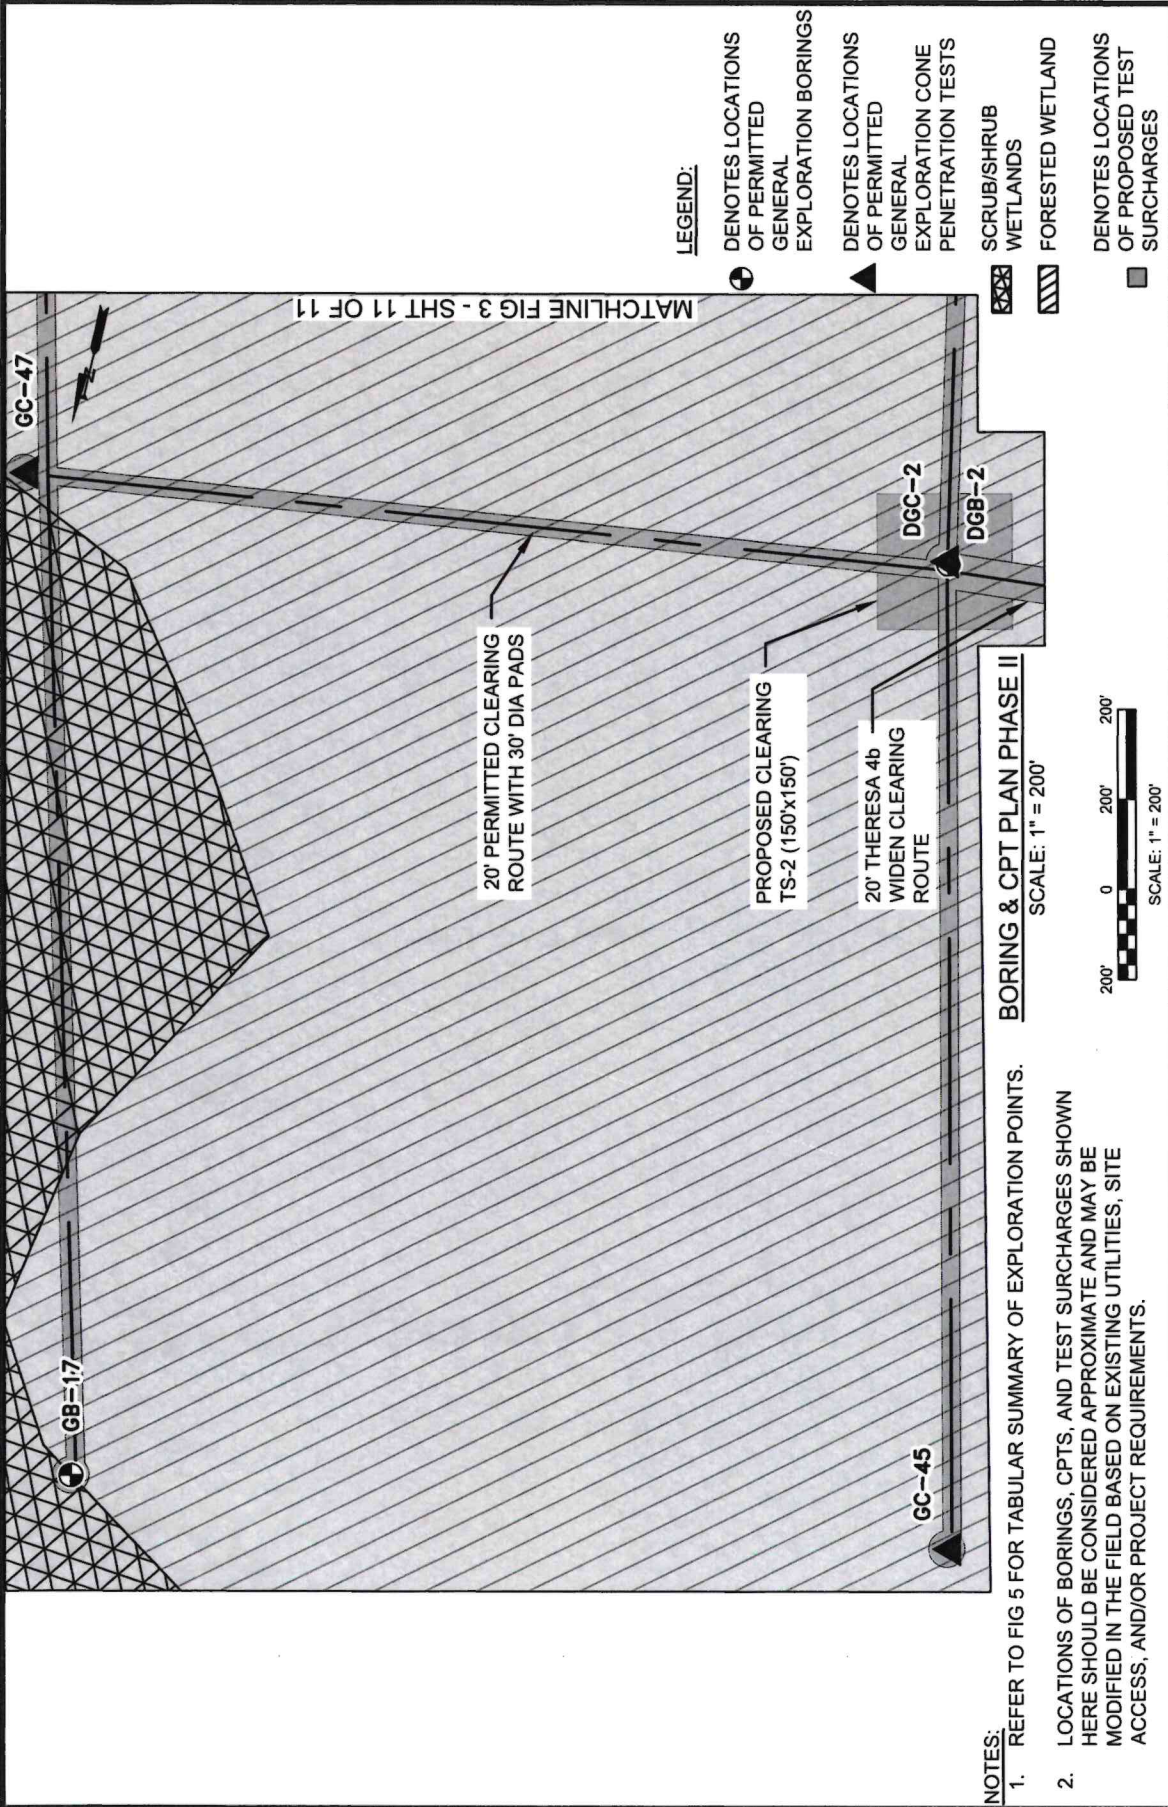


**AECOM** Imagine it. Delivered.  
1555 POYDRAS ST., SUITE 1200 NEW ORLEANS, LA., 70112

**EUSTIS**  
ENGINEERING L.L.C.  
SINCE 1946

**BOARD OF COMMISSIONERS - PORT OF NEW ORLEANS**  
LOUISIANA INTERNATIONAL TERMINAL AT VIOLET  
DATE: 11/17/23 SCALE: AS NOTED JOB NO.: 60637250 DRAWING NO.: FIG 3 - SHT 10 OF 11  
DESIGNED BY: JAMES HANCE, P.E. LA REGISTRATION NO: 0031270 STATE: LA



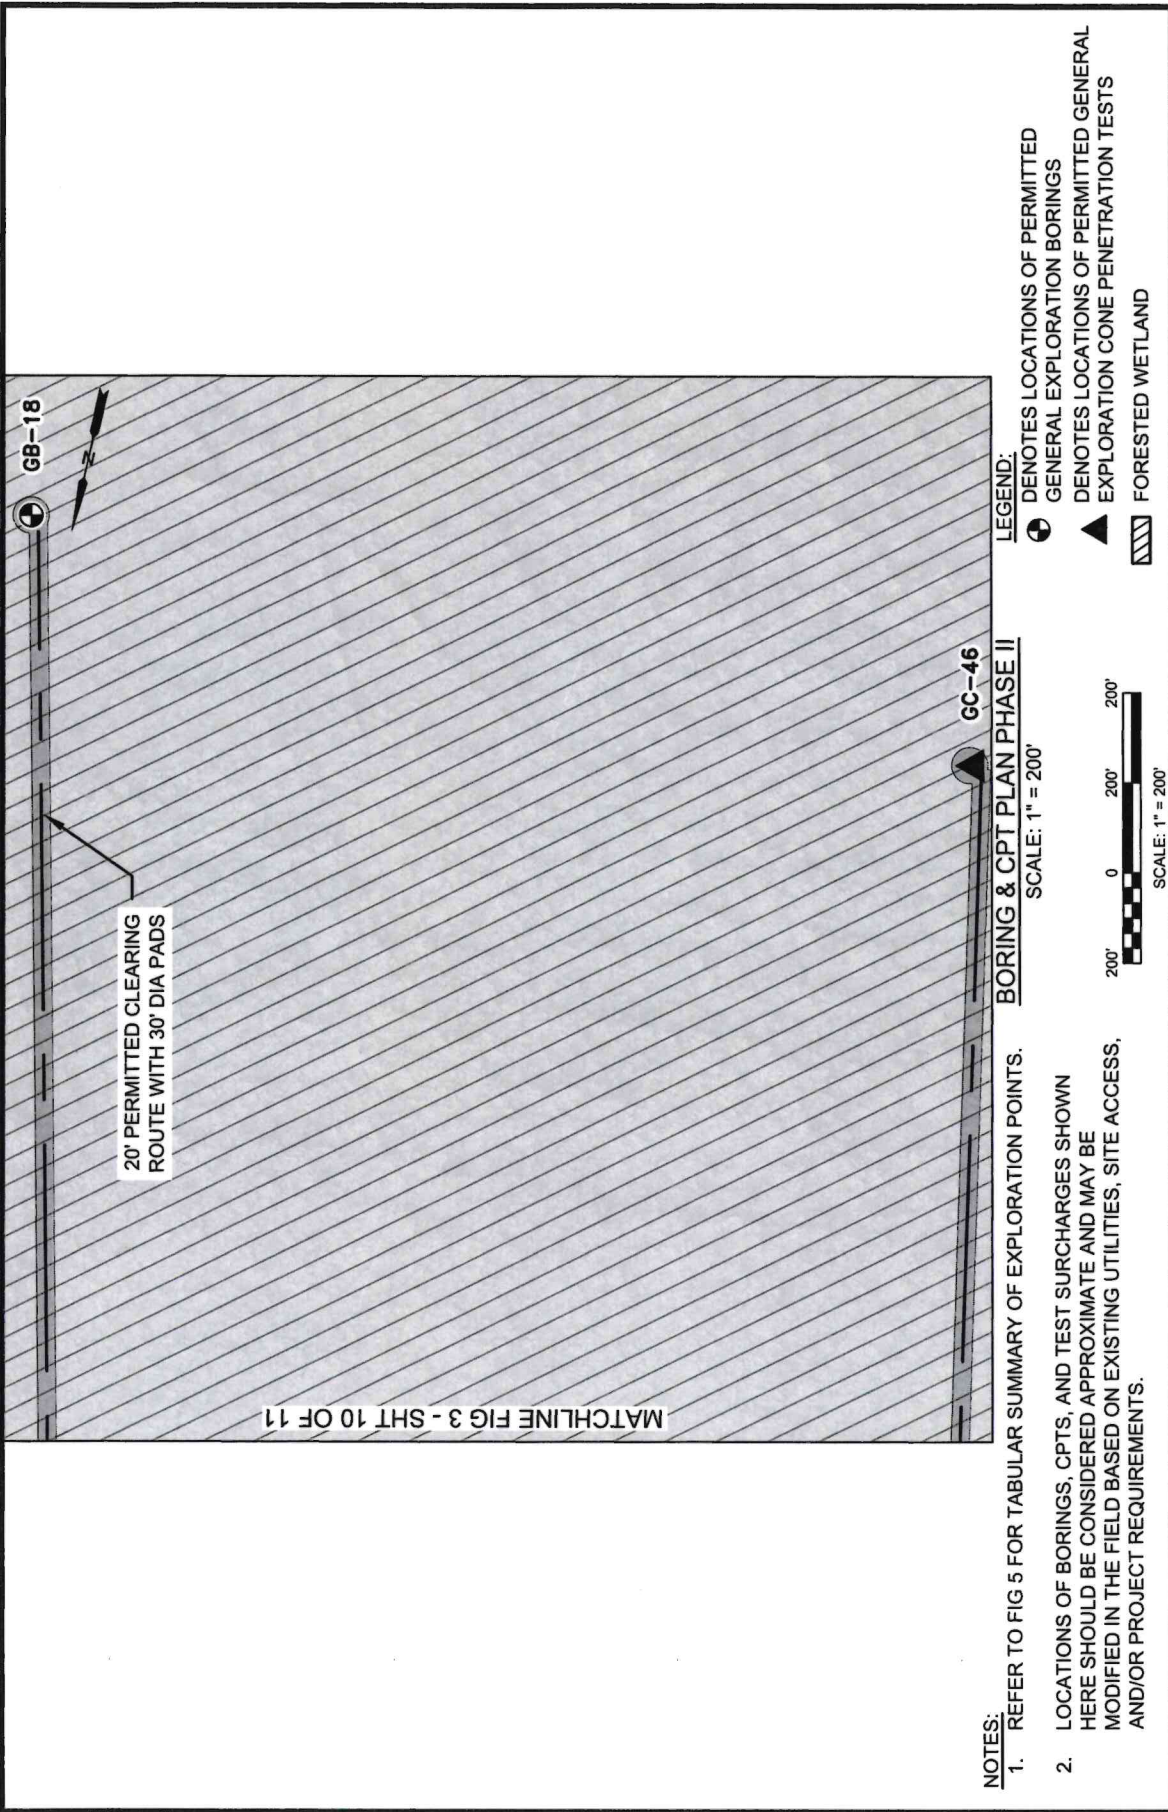

**AECOM**  
1555 POYDRAS ST., SUITE 1200 NEW ORLEANS, LA., 70112

**Imagine it.  
Delivered.**



**EUSTIS**  
ENGINEERING L.L.C.  
SINCE 1946

**BOARD OF COMMISSIONERS - PORT OF NEW ORLEANS**  
LOUISIANA INTERNATIONAL TERMINAL AT VIOLET

| DATE     | SCALE    | JOB NO.  | DRAWING NO.          |
|----------|----------|----------|----------------------|
| 11/17/23 | AS NOTED | 60637250 | FIG 3 - SHT 11 OF 11 |

DESIGNED BY: JAMES HANCE, P.E. LA REGISTRATION NO: 0031270 STATE: LA