




Louisiana Department of Energy
and Natural Resources
Office of Coastal Management

Joint Permit Application For Work Within the Louisiana Coastal Zone

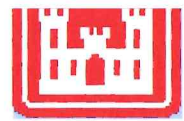

U.S. Army Corps of Engineers
(COE)
New Orleans District

Application Number: 31230

Permit Number: P20230358

Date Received: 06/14/2024

Step 1 of 15 - Applicant Information

Applicant Name: Board of Commissioners of the Port of New Orleans
Applicant Type: GOVERNMENT AGENCY
Mailing Addr : 1350 Port of New Orleans Pl.
New Orleans, LA 70130
Chris Gilmore
Contact Info: (504) 528-3305 **Fax:** - **Email:** chris.gilmore@portnola.com
Phone:

Step 2 of 15 - Agent Information

Agent Name: Evans-Graves Engineers
Mailing Addr: 909 Poydras St Ste 3050
New Orleans, LA 70112
Lee Walker
Contact Info: (504) 913-1857 **Fax:** - **Email:** lwalker@evans-graves.com
Phone:

Step 3 of 15 - Permit Type

☒ Coastal Use Permit (CUP) ☐ Solicitation of Views (SOV) ☐ Request for Determination (RFD)

Step 4 of 15 - Pre-Application Activity

a. Have you participated in a Pre-Application or Geological Review Meeting for the proposed project?

☒ No ☐ Yes Date meeting was held:

Attendees:

(Individual or Company Rep)

(OCM Representative)

(COE Representative)

b. Have you obtained an official wetland determination from the COE for the project site?

☐ No ☒ Yes If Yes, Please upload a copy with your application.

JD Number: MVN2021-00069SL and 00070SL

c. Is this application a mitigation plan for another CUP?

☒ No ☐ Yes OCM Permit Number:

Step 5 of 15 - Project Information



Louisiana Department of Energy
and Natural Resources
Office of Coastal Management

Joint Permit Application For Work Within the Louisiana Coastal Zone



U.S. Army Corps of Engineers
(COE)
New Orleans District

a. Describe the project.

Please see attached "Updated Step 5a"

b. Is this application a change to an existing permit?

☒ No

☐ Yes

OCM Permit Number:

c. Have you previously applied for a permit or emergency authorization for all or any part of the proposed project?

☐ No

☒ Yes

Agency	Contact	Permit Number	Decision Status	Decision Date
OCM	Sara Krupa	C20210083	Pending	
COE	Angelle Greer	MVN-2021-00270-EG	Pending	
Other				

Step 6 of 15 - Project Location

a. Physical Location

Street:

City: Violet

Parish: Saint Bernard

Zip: 70092

Water Body:

b. Latitude and Longitude

Latitude: 28 53 28.45

Longitude: -89 53 29.83

c. Section, Township, and Range

Section #: 8,9,10

Township #: 13S

Range #: 13E

Section #:

Township #:

Range #:

d. Lot, Tract, Parcel, or Subdivision Name

Lot #:

Parcel #:

Tract #:

Subdivision Name:

e. Site Direction

START-I-10 toward Slidell. Exit #246A toward Chalmette/US-510 South. LEFT onto E. St. Bernard Hwy and travel approximately 6.0 miles to property located across St. Bernard Hwy from the old Violet Dock facility -END



Louisiana Department of Energy
and Natural Resources
Office of Coastal Management

Joint Permit Application For Work Within the Louisiana Coastal Zone



U.S. Army Corps of Engineers
(COE)
New Orleans District

Step 7 of 15 - Adjacent Landowners - See attached list

Step 8 of 15 - Project Specifics

- a. **Project Name and/or Title:** Pile Load Test for Louisiana International Terminal Design
- b. **Project Type:** Non-Residential
- c. **Jurisdiction:** State Concern
- d. **Source of Funding** STATE
- e. **What will be done for the proposed project?**
- | | | | |
|---|---|--|--|
| ☐ Bridge/Road | ☐ Home Site/Driveway | ☐ Pipeline/Flow Line | ☐ Rip Rap/Erosion Control |
| ☐ Bulkhead/Fill | ☐ Levee Construction | ☐ Plug/Abandon | ☐ Site Clearance |
| ☐ Drainage/Improvements | ☐ Dredging | ☐ Production Barge/Structure | ☐ Subdivision |
| ☐ Drill Barge/ Structure | ☐ Prop Washing | ☐ Vegetative Plantings | ☐ Wharf/Pier/Boathouse |
| ☐ Drill Site | ☒ Pilings | ☐ Remove Structures | |
| ☒ Fill | ☐ Marina | ☐ Major Industrial/Commercial | |
| ☐ Other: | | | |

f. **Why is the proposed project needed?**

To support the design of the Louisiana International Terminal wharf and ramps

Step 9 of 15 - Project Status

- a. **Proposed start date:** 08/01/2024 **Proposed completion date:** 10/01/2024
- b. **Is any of the project work in progress?**
- ☒ No ☐ Yes
- c. **Is any of the project work completed?**
- ☒ No ☐ Yes

Step 10 of 15 - Structures, Materials, and Methods for the Pr

a. **Excavations**

0 Cubic Yards 0 Acres

b. **Fill Areas**

6366 Cubic Yards 1.46 Acres



Louisiana Department of Energy
and Natural Resources
Office of Coastal Management

Joint Permit Application For Work Within the Louisiana Coastal Zone



U.S. Army Corps of Engineers
(COE)
New Orleans District

c. Fill Materials

☐ Concrete:	Cubic Yards	☐ Rock:	Cubic Yards
☒ Crushed Stone or Gravel:	6366 Cubic Yards	☐ Sand:	Cubic Yards
☐ Excavated and Placed onsite :	Cubic Yards	☐ Hauled in Topsoil/Dirt:	Cubic Yards
☐ Excavated and hauled offsite:	Cubic Yards		
☒ Other: pile	0 Cubic Yards		

d. What equipment will be used for the proposed project?

☐ Airboat	☐ Bulldozer/Grader	☐ Marsh Buggy
☐ Backhoe	☐ Dragline/Excavator	☒ Other Tracked or Wheeled Vehicles
☐ Barge Mounted Bucket Dredge	☐ Handjet	☐ Self Propelled Pipe Laying Barge
☐ Barge Mounted Drilling Rig	☐ Land Based Drilling Rig	☐ Tugboat
☒ Other: Crane, barge		

Step 11 of 15 - Project Alternatives

a. Total acres of wetlands and/or waterbottoms filled and/or excavated.

0 acres

b. What alternative locations, methods, and access routes were considered to avoid impact to wetlands and/or waterbottoms?

Rather than access the pile test sites by land over the Mississippi River Levee and/or clearing access between the test pile sites, which would require wetland impacts, floodside piles will be driven from cranes on barges in the river.

c. What efforts were made to minimize impact to wetlands and/or waterbottoms?

batture clearing was eliminated by using cranes on barge for pile installation

d. How are unavoidable impacts to vegetated wetlands to be mitigated?

no impact to wetlands are anticipated; no compensatory mitigation is required

Step 12 of 15 - Permit Type and Owners

a. Are you applying for a Coastal Use Permit?

☐ No ☒ Yes



Louisiana Department of Energy
and Natural Resources
Office of Coastal Management

Joint Permit Application For Work Within the Louisiana Coastal Zone



U.S. Army Corps of Engineers
(COE)
New Orleans District

b. Are you the sole landowner / oyster lease holder?

- ☐ No ☒ Yes
- ☐ The applicant is an owner of the property on which the proposed described activity is to occur.
- ☐ The applicant has made reasonable effort to determine the identity and current address of the owner(s) of the land on which the proposed described activity is to occur, which included, a search of the public records of the parish in which the proposed activity is to occur.
- ☐ The applicant hereby attests that a copy of the application has been distributed to the following landowners / oyster lease holders. See attached list.

c. Does the project involve drilling, production, and/or storage of oil and gas?

- ☒ No ☐ Yes **If yes, you must attach a list of all state and federal laws and rules and regulations dealing with spill prevention and containment.**

Step 13 of 15 - Maps and Drawing Instructions

Note: OCM Compiled Plats consist of a complete and current set of plats that have been pieced together by OCM using only the most current portions of the plat files provided by the applicant/agent. All out-of-date plats have been excluded.

2024-06-12_LIT_Pile_Load_Test_Permit_Drawings.pdf	06/14/2024 04:49:40 PM
Stone_Pad_and_Revetment_Pile_QTO.pdf	06/14/2024 04:50:23 PM
Updated_Step_5a.pdf	06/03/2024 06:50:49 PM
LONO_23_1066_Seepage_Analysis_Appendices.pdf	06/03/2024 07:01:42 PM
LONO_23_1066_Seepage_Analysis_compressed.pdf	06/03/2024 07:01:22 PM

Step 14 of 15 - Payment

The fee for this permit is: \$ 100.00

Step 15 of 15 - Payment Processed



Louisiana Department of Energy
and Natural Resources
Office of Coastal Management

Joint Permit Application For Work Within the Louisiana Coastal Zone



U.S. Army Corps of Engineers
(COE)
New Orleans District

Applicant Information

Applicant Name: Board of Commissioners of the Port of New Orleans

Address: 1350 Port of New Orleans Pl.

New Orleans, LA 70130

To the best of my knowledge the proposed activity described in this permit application complies with, and will be conducted in a manner that is consistent with the Louisiana Coastal Resources Program. If applicable, I also certify that the declarations in Step 12c, oil spill response, are complete and accurate.




Louisiana Department of Energy
and Natural Resources
Office of Coastal Management

Joint Permit Application For Work Within the Louisiana Coastal Zone



U.S. Army Corps of Engineers
(COE)
New Orleans District

Landowners List

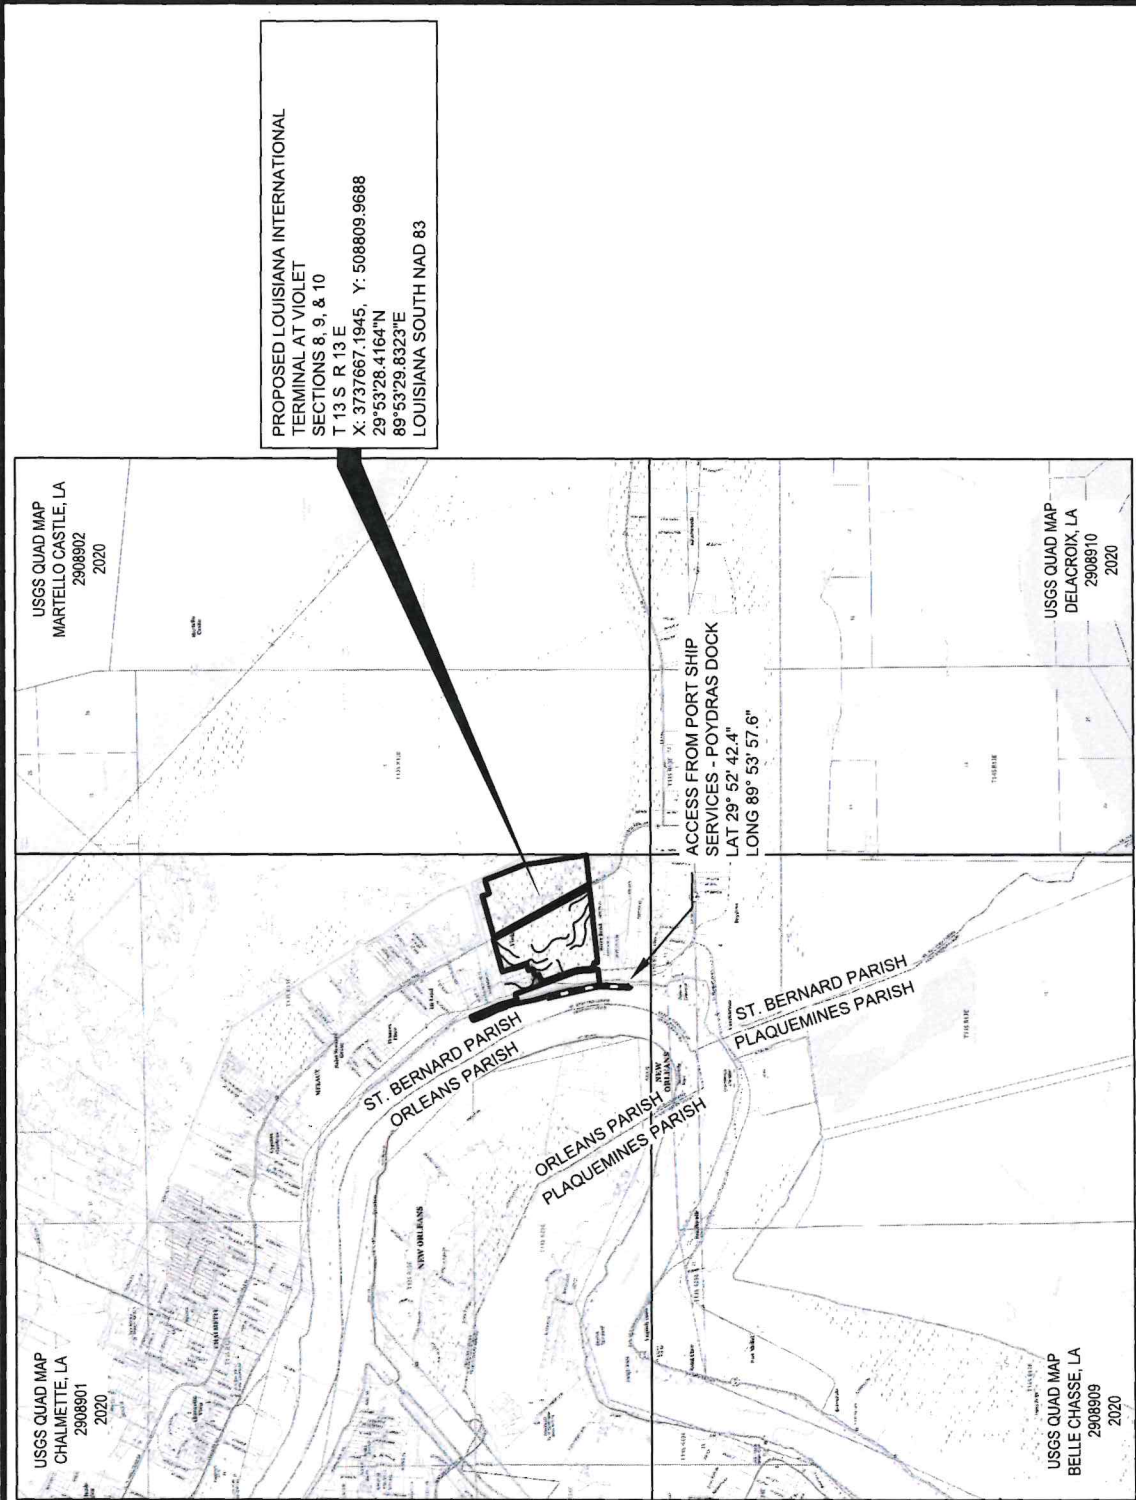

GEOTECHNICAL SURVEY VICINITY MAP
NTS

AECOM
Imagine it.
Delivered.

1555 POYDRAS ST., SUITE 1200 NEW ORLEANS, LA, 70112

**EUSTIS**
ENGINEERING L.L.C.
SINCE 1946

BOARD OF COMMISSIONERS - PORT OF NEW ORLEANS
LOUISIANA INTERNATIONAL TERMINAL AT VIOLET

DATE	SCALE	JOB NO.	DRAWING NO.
06/12/24	AS NOTED	60637250	FIG 1

DESIGNED BY: JAMES HANCE, P.E. LA REGISTRATION NO: 0031270 STATE: LA

1. ITEMS SHOWN IN RED TO BE PERMITTED UNDER THIS REQUEST.

2. REFER TO JD # 2021-00070-1 DATED MARCH 14, 2022 BY TERRACON

3. SEE FIGURE 3, SHEETS 1 AND 2 FOR DETAILS ON TEST PILE AREAS.


4. TIMBER MATTING TO BE UTILIZED FOR CRANE SUPPORT FOR LANDSIDE TEST PILE AREAS.

5. AS-BUILT DRAWINGS AND/OR PLATS SHALL HAVE WRITTEN ON THEM THE DATE OF COMPLETION OF SAID ACTIVITIES AND SHALL BE SUBMITTED TO THE LOUISIANA DEPARTMENT OF NATURAL RESOURCES, OFFICE OF COASTAL MANAGEMENT, P. O. BOX 44487, BATON ROUGE, LA 70804-4487 WITHIN 30 DAYS FOLLOWING PROJECT COMPLETION.

6. ALL STRUCTURES BUILT UNDER THE AUTHORIZATION AND CONDITIONS OF THIS PERMIT SHALL BE REMOVED FROM THE SITE WITHIN 120 DAYS OF ABANDONMENT OF THE FACILITIES FOR THE HEREIN PERMITTED USE, OR WHEN THESE STRUCTURES FALL INTO A STATE OF DISREPAIR SUCH THAT THEY CAN NO LONGER FUNCTION AS INTENDED. THIS CONDITION DOES NOT PRECLUDE THE NECESSITY FOR REVISING THE CURRENT PERMIT OR OBTAINING A SEPARATE COASTAL USE PERMIT. SHOULD ONE BE REQUIRED, FOR SUCH REMOVAL ACTIVITIES.

7. STRUCTURES MUST ALSO BE MARKED/LIGHTED IN ACCORDANCE WITH U. S. COAST GUARD REGULATIONS.

8. IN ORDER TO ENSURE THE SAFETY OF ALL PARTIES, THE PERMITTEE SHALL CONTACT THE LOUISIANA ONE CALL SYSTEM (1-800-272-3020) A MINIMUM OF 48 HOURS PRIOR TO THE COMMENCEMENT OF ANY EXCAVATION (DIGGING, DREDGING, JETTING, ETC.) OR DEMOLITION ACTIVITY.

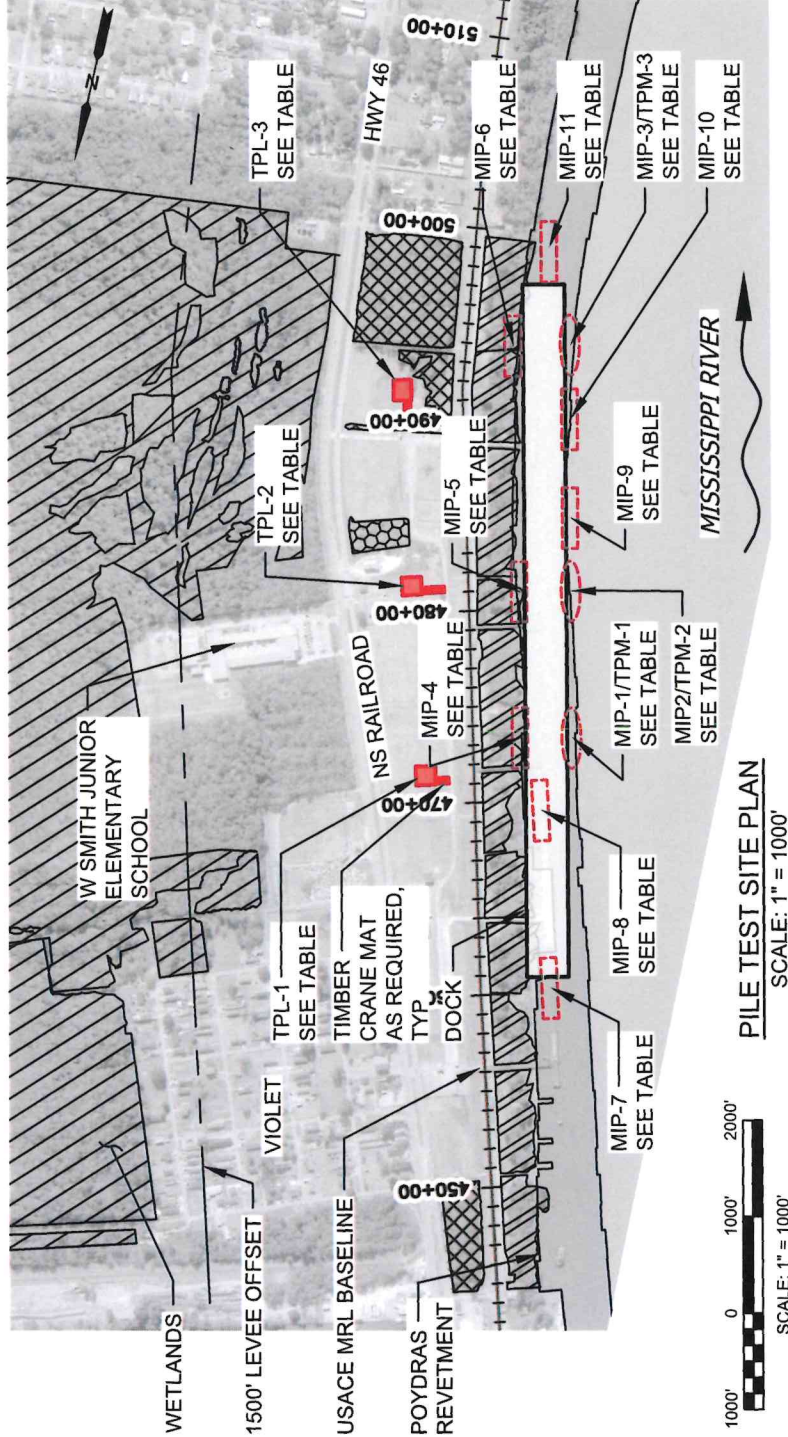

TEST PILE AREA TABLE		
TEST PILE AREA	APPROXIMATE LATITUDE *	APPROXIMATE LONGITUDE *
MIP-1/TPM-1	29° 53' 24.73"	89° 54' 05.24"
MIP-2/TPM-2	29° 53' 17.32"	89° 54' 03.40"
MIP-3/TPM-3	29° 53' 04.90"	89° 54' 00.34"
MIP-4	29° 53' 25.29"	89° 54' 02.23"
MIP-5	29° 53' 17.92"	89° 54' 00.39"
MIP-6	29° 53' 05.58"	89° 53' 57.02"
MIP-7	29° 53' 37.57"	89° 54' 07.01"
MIP-8	29° 53' 28.71"	89° 54' 04.32"
MIP-9	29° 53' 13.64"	89° 54' 02.46"
MIP-10	29° 53' 08.66"	89° 54' 01.25"
MIP-11	29° 53' 00.41"	89° 53' 57.99"
TPL-1	29° 53' 28.19"	89° 53' 57.22"
TPL-2	29° 53' 18.79"	89° 53' 54.11"
TPL-3	29° 53' 08.98"	89° 53' 51.16"

* APPROXIMATE LATITUDE AND LONGITUDE IS FROM CENTER POINT OF TEST PILE AREA ZONE.

AECOM

1555 POYDRAS ST., SUITE 1200 NEW ORLEANS, LA. 70112



BOARD OF COMMISSIONERS - PORT OF NEW ORLEANS
LOUISIANA INTERNATIONAL TERMINAL AT VIOLET

DATE	SCALE	JOB NO.
06/12/24	AS NOTED	60637250

DESIGNED BY: JAMES HANCE, P.E. LA REGISTRATION NO: 00312700

STATE: LA



DATE	SCALE	JOB NO.	DRAWING NO.
06/12/24	AS NOTED	60637250	FIG 3
DESIGNED BY: JAMES HANCE, P.E. LA REGISTRATION NO: 0031270 STATE: LA			

LEGEND


- 24" INSTRUMENTED SQUARE CONCRETE TEST PILE
- 24" SQUARE CONCRETE INDICATOR PILE
- 36" STEEL PIPE REACTION PILE

- CLEAR AREAS FOR STONEWORK PADS (APPROXIMATELY 1,500 TON ROCK PAD, 3' THICK ON GEOGRID)
- CLEAR AREAS FOR PILE INSTALLATIONS
- TIMBER CRANE MATS


NOTES:

- ADJUSTMENTS TO SIZES, DEPTHS, QUANTITIES, AND LOCATIONS OF TEST PILE(S) AND INDICATOR PILES MAY BE REQUIRED IN PROPOSED WORK AREA.
- PILES TO BE INSTALLED NO CLOSER THAN 130FT FROM LEVEE TOE.
- REFER TO FIGURE 2 - SHEET 1 FOR GENERAL NOTES.
- TPL-2 SHOWN ON THIS DRAWING, TPL-1 AND TPL-3 SIMILAR, SEE FIGURE 2 - SHEET 1 FOR LOCATIONS

STATION EQUATION
USACE MRL B/L = 481+39.00
TPL-2 C/L = 5+86.90

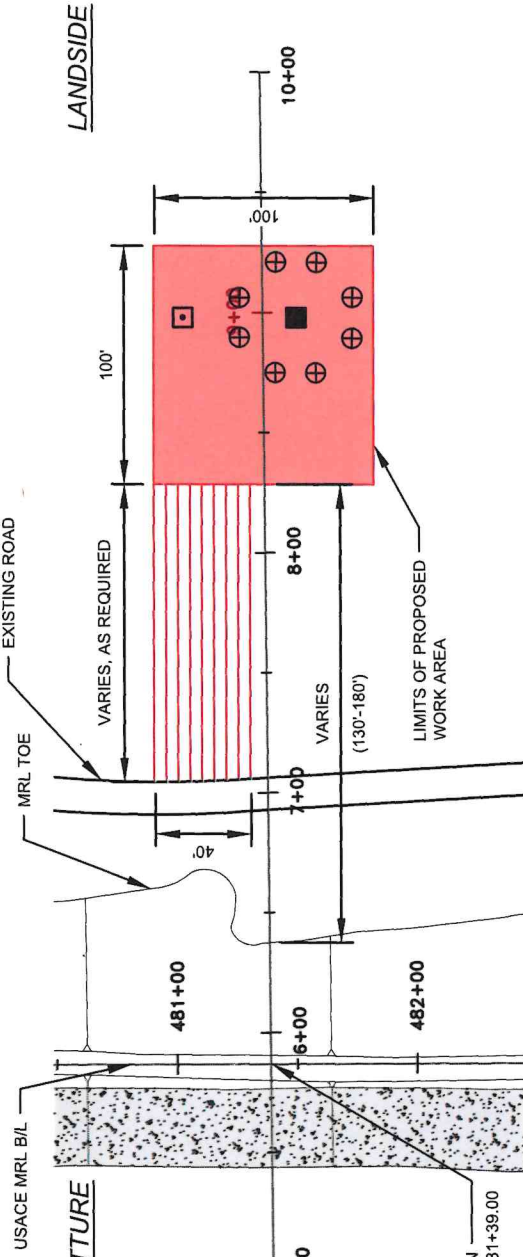

TPL AREA PLAN
SCALE: 1" = 80'

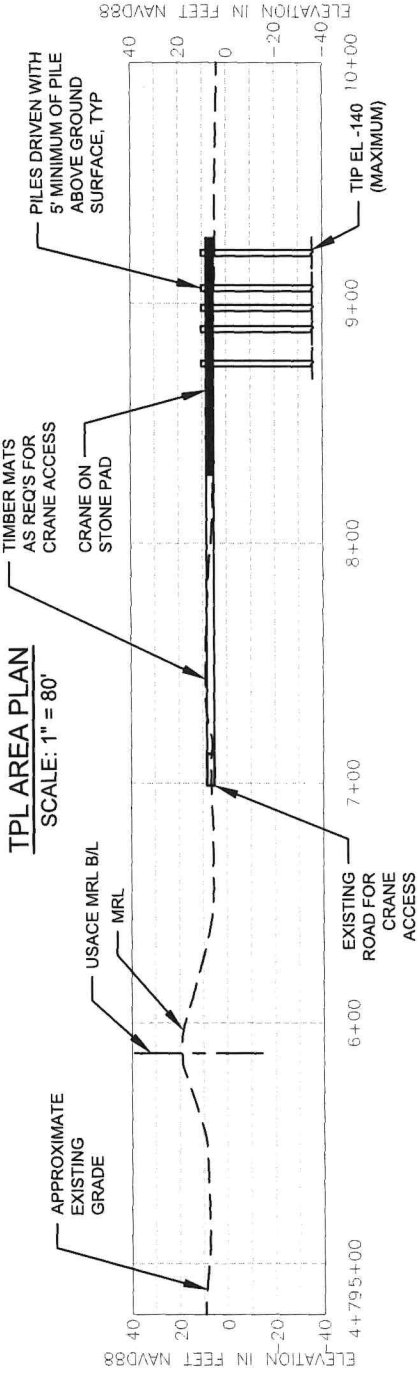

TPL AREA PROFILE
SCALE: 1" = 80'

AECOM Imagine it. Delivered.
1555 POYDRAS ST., SUITE 1200 NEW ORLEANS, LA, 70112

EUSTIS ENGINEERING L.L.C.
SINCE 1948


BOARD OF COMMISSIONERS - PORT OF NEW ORLEANS			
LOUISIANA INTERNATIONAL TERMINAL AT VIOLET			
DATE	SCALE	JOB NO.	DRAWING NO.
06/12/24	AS NOTED	60637250	FIG 4
DESIGNED BY: JAMES HANCE, P.E. LA REGISTRATION NO: 0031270 STATE: LA			

C:\Users\Marthez\OneDrive\Port of New Orleans\IT\Project Files\Sheet Files\Live Files\TPP Permitt\FIG 5.dwg, Jun 11, 2024 - 2:37:54PM, Marthez\l

NOTES:



1. SIZE OF RIPRAP TO VARY BETWEEN 6 POUNDS AND 125 POUNDS WITHIN THE RANGE OF 25 POUNDS TO 75 POUNDS.
2. WHEN PENETRATING THE UPPER BANK PAVING IN A RETENTION AREA WITH PILES, CAISSONS AND/OR PILE CLUSTERS, A 10 INCH THICK RIPRAP STONE LAYER SHALL BE PLACED OVER ALL AREAS WHERE THE BANK PAVING IS DISTURBED BY DRIVING OPERATIONS.
3. WHEN USING AN ANCHOR CHAIN AND BUOY SYSTEM, THE ANCHOR CHAIN MUST BE ATTACHED AT THE TOP OF THE PILE TO MINIMIZE RETENTION DAMAGE.
4. CONTRACTOR WILL NOT SPUD OR ANCHOR INTO THE EXISTING RETENTION.
5. BARGES USED FOR PILE DRIVING WILL MAINTAIN A MINIMUM OF THREE FEET OF CLEARANCE OVER THE UNDERWATER RETENTION DURING ANY RIVER STAGE.
6. ANY DAMAGE TO THE RETENTION RESULTING FROM APPLICANT'S ACTIVITIES WILL BE REPAIRED IN ACCORDANCE WITH USACE GUIDELINES AT THE APPLICANT'S EXPENSE.
7. ANY DAMAGE TO THE LEVEE RESULTING FROM APPLICANT'S ACTIVITIES WILL BE REPAIRED IN ACCORDANCE WITH USACE GUIDELINES AT THE APPLICANT'S EXPENSE.
8. BOTH THE CAISSON AND PILE CLUSTER RETENTION REPAIR DETAIL WILL BE UTILIZED AT THE PILE PENETRATION LOCATIONS.

PILE

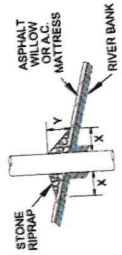


SEE NOTE 8.



CAISSON

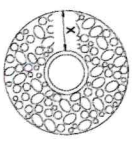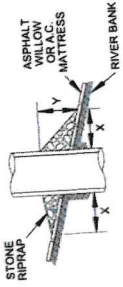

SPUD PILE (BUOY AND ANCHOR CHAIN)

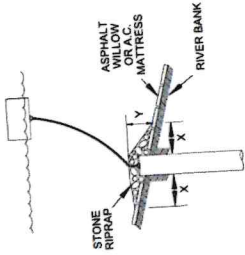

PILE CLUSTER

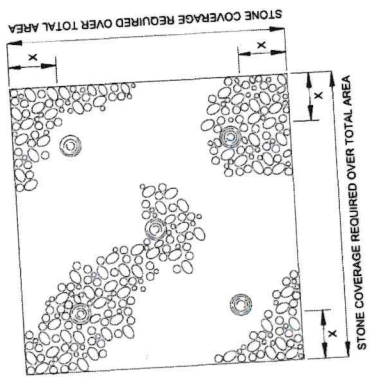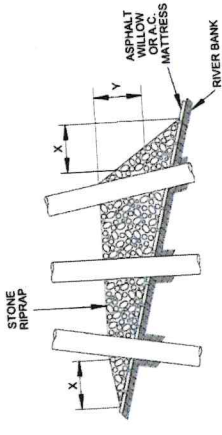

SEE NOTE 8.

DEPTH OF WATER IN FEET AT POINT OF PENETRATION AT TIME OF STONE PLACEMENT

DIMENSIONS IN FEET FOR PROTECTION AREA REQUIRED

PILE	CAISSON			SPUD PILE (BUOY AND ANCHOR CHAIN)			PILE CLUSTER		
	X	Y	Z	X	Y	Z	X	Y	Z
3	1.5	5	2	7	3	6	3	1	2
5	2	8	3	12	4	10	6	3	3
8	3	12	4	12	4	10	6	3	3

RETENTION REPAIR DETAILS
NTS

BOARD OF COMMISSIONERS - PORT OF NEW ORLEANS			
LOUISIANA INTERNATIONAL TERMINAL AT VIOLET			
DATE	SCALE	JOB NO.	DRAWING NO.
06/12/24	AS NOTED	60637250	FIG 5
DESIGNED BY: JAMES HANCE, P.E. LA REGISTRATION NO: 0031270 STATE: LA			



AECOM Imagine it. Delivered.
1555 POYDRAS ST., SUITE 1200 NEW ORLEANS, LA, 70112

	USACE	Water Depth	Length	Width	Depth	Volume	Unit Wt	Stone
	Revet. Detail	(FT)	(FT)	(FT)	(FT)	(CY)	(TN/CY)	(Tons)
MIP-1 / TPM-1	Cluster	41'-60'	70	70	3	544	1.25	681
Precast Indicator Pile near TPM-1	Caisson	41'-60'	27	27	4	108	1.25	135
Anchor Pile	Caisson	41'-60'	27	27	4	108	1.25	135
Anchor Pile	Caisson	41'-60'	27	27	4	108	1.25	135
								1,086
								(Tons)

Pile Penetrating Revetment (EA)	Total Pile (EA)
13	13
1	1
1	1
1	1
16	16

	USACE	Water Depth	Length	Width	Depth	Volume	Unit Wt	Stone
	Revet. Detail	(FT)	(FT)	(FT)	(FT)	(CY)	(TN/CY)	(Tons)
MIP-2 / TPM-2	Cluster	41'-60'	70	70	3	544	1.25	681
Precast Indicator Pile near TPM-2	Caisson	41'-60'	27	27	4	108	1.25	135
Anchor Pile	Caisson	41'-60'	27	27	4	108	1.25	135
Anchor Pile	Caisson	41'-60'	27	27	4	108	1.25	135
								1,086
								(Tons)

Pile Penetrating Revetment (EA)	Total Pile (EA)
6	13
0	1
1	1
1	1
8	16

	USACE	Water Depth	Length	Width	Depth	Volume	Unit Wt	Stone
	Revet. Detail	(FT)	(FT)	(FT)	(FT)	(CY)	(TN/CY)	(Tons)
MIP-3 / TPM-3	Cluster	41'-60'	70	70	3	544	1.25	681
Indicator Pile near TPM-3	Caisson	41'-60'	27	27	4	108	1.25	135
Anchor Pile	Caisson	41'-60'	27	27	4	108	1.25	135
Anchor Pile	Caisson	41'-60'	27	27	4	108	1.25	135
								1,086
								(Tons)

Pile Penetrating Revetment (EA)	Total Pile (EA)
11	13
1	1
1	1
1	1
14	16

	USACE	Water Depth	Length	Width	Depth	Volume	Unit Wt	Stone
	Revet. Detail	(FT)	(FT)	(FT)	(FT)	(CY)	(TN/CY)	(Tons)
MIP-4	Caisson	1'-10'	13	13	2	13	1.25	16
36" Steel Indicator Pile near MIP-4	Caisson	1'-10'	13	13	2	13	1.25	16
Anchor Pile	Caisson	1'-10'	13	13	2	13	1.25	16
Anchor Pile	Caisson	1'-10'	13	13	2	13	1.25	16
								63
								(Tons)

Pile Penetrating Revetment (EA)	Total Pile (EA)
1	1
1	1
1	1
1	1
4	4

	USACE	Water Depth	Length	Width	Depth	Volume	Unit Wt	Stone
	Revet. Detail	(FT)	(FT)	(FT)	(FT)	(CY)	(TN/CY)	(Tons)
MIP-5	Caisson	1'-10'	13	13	2	13	1.25	16
36" Steel Indicator Pile near MIP-5	Caisson	1'-10'	13	13	2	13	1.25	16
Anchor Pile	Caisson	1'-10'	13	13	2	13	1.25	16
Anchor Pile	Caisson	1'-10'	13	13	2	13	1.25	16
								63
								(Tons)

Pile Penetrating Revetment (EA)	Total Pile (EA)
1	1
1	1
1	1
1	1
4	4

	USACE	Water Depth	Length	Width	Depth	Volume	Unit Wt	Stone
	Revet. Detail	(FT)	(FT)	(FT)	(FT)	(CY)	(TN/CY)	(Tons)
MIP-6	Caisson	1'-10'	13	13	2	13	1.25	16
36" Steel Indicator Pile near MIP-6	Caisson	1'-10'	13	13	2	13	1.25	16
Anchor Pile	Caisson	1'-10'	13	13	2	13	1.25	16
Anchor Pile	Caisson	1'-10'	13	13	2	13	1.25	16
								63
								(Tons)

Pile Penetrating Revetment (EA)	Total Pile (EA)
1	1
1	1
1	1
1	1
4	4

	USACE	Water Depth	Length	Width	Depth	Volume	Unit Wt	Stone
	Revet. Detail	(FT)	(FT)	(FT)	(FT)	(CY)	(TN/CY)	(Tons)
MIP-7	Caisson	11'-40'	19	19	3	40	1.25	50
36" Steel Indicator Pile near MIP-7	Caisson	11'-40'	19	19	4	53	1.25	67
Anchor Pile	Caisson	11'-40'	19	19	3	40	1.25	50
Anchor Pile	Caisson	11'-40'	19	19	3	40	1.25	50
								217
								(Tons)

Pile Penetrating Revetment (EA)	Total Pile (EA)
1	1
1	1
1	1
1	1
4	4

	USACE	Water Depth	Length	Width	Depth	Volume	Unit Wt	Stone
	Revet. Detail	(FT)	(FT)	(FT)	(FT)	(CY)	(TN/CY)	(Tons)
MIP-8	Caisson	11'-40'	19	19	3	40	1.25	50
36" Steel Indicator Pile near MIP-8	Caisson	11'-40'	19	19	4	53	1.25	67
Anchor Pile	Caisson	11'-40'	19	19	3	40	1.25	50
Anchor Pile	Caisson	11'-40'	19	19	3	40	1.25	50
								217
								(Tons)

Pile Penetrating Revetment (EA)	Total Pile (EA)
1	1
1	1
1	1
1	1
4	4

	USACE	Water Depth	Length	Width	Depth	Volume	Unit Wt	Stone
	Revet. Detail	(FT)	(FT)	(FT)	(FT)	(CY)	(TN/CY)	(Tons)
MIP-9	Caisson	41'-60'	27	27	4	108	1.25	135
36" Steel Indicator Pile near MIP-9	Caisson	41'-60'	27	27	4	108	1.25	135
Anchor Pile	Caisson	41'-60'	27	27	4	108	1.25	135
Anchor Pile	Caisson	41'-60'						540
								(Tons)

Pile Penetrating Revetment (EA)	Total Pile (EA)
1	1
1	1
1	1
1	1
4	4

	USACE	Water Depth	Length	Width	Depth	Volume	Unit Wt	Stone
	Revet. Detail	(FT)	(FT)	(FT)	(FT)	(CY)	(TN/CY)	(Tons)
MIP-10	Caisson	41'-60'	27	27	4	108	1.25	135
36" Steel Indicator Pile near MIP-10	Caisson	41'-60'	27	27	4	108	1.25	135
Anchor Pile	Caisson	41'-60'	27	27	4	108	1.25	135
Anchor Pile	Caisson	41'-60'						540
								(Tons)

Pile Penetrating Revetment (EA)	Total Pile (EA)
1	1
1	1
1	1
1	1
4	4

	USACE	Water Depth	Length	Width	Depth	Volume	Unit Wt	Stone
	Revet. Detail	(FT)	(FT)	(FT)	(FT)	(CY)	(TN/CY)	(Tons)
MIP-11	Caisson	11'-40'	19	19	3	40	1.25	50
36" Steel Indicator Pile near MIP-11	Caisson	11'-40'	19	19	4	53	1.25	67
Anchor Pile	Caisson	11'-40'	19	19	3	40	1.25	50
Anchor Pile	Caisson	11'-40'	19	19	3	40	1.25	50
								217
								(Tons)

Pile Penetrating Revetment (EA)	Total Pile (EA)
1	1
1	1
1	1
1	1
4	4

Marine Test Location Stone = 5,176

Tons

Piles through Revetment (EA)	Total Piles (EA)
70	80

	Length	Width	Depth	Volume	Unit Wt	Stone
	(FT)	(FT)	(FT)	(CY)	(TN/CY)	(Tons)
Landside Stone Pad	100	100	2	741	1.25	926
TPL-1	100	100	2	741	1.25	926
TPL-2	100	100	2	741	1.25	926
TPL-3						
						2,778
						Tons

Landside Test Location Stone =

Total Stone Req'd (tons) 7,954



31 May 2024

Port of New Orleans
Port Development Division
1350 Port of New Orleans Place
New Orleans, Louisiana 70130

Attention Mr. Chris E. Gilmore, P.E., PMP
PN 1-504-528-3305
Email chris.gilmore@portnola.com

Ladies and Gentlemen:

Additional Engineering Analyses
Port of New Orleans
Test Pile Program for Wharf and Access Ramps
Louisiana International Terminal
Violet, Louisiana
Contract No. PORTNOLA-2022-648
Work Order No. 1-2000
Eustis Engineering Project No. 24618.10

At your request, Eustis Engineering L.L.C. is issuing this letter to transmit the results of additional geotechnical engineering analyses performed for the subject project. Specifically, we were requested to evaluate the potential for seepage/piping along driven piles installed on the protected side of the Mississippi River levee (MRL) as part of a test pile program (TPP) for the wharf and access ramps at the proposed Louisiana International Terminal (LIT) between approximate River Miles 82 and 84 AHP in Violet, Louisiana. We understand these analyses will be submitted to the U.S. Army Corps of Engineers (USACE) for regulatory review of the proposed TPP.

We performed these geotechnical engineering analyses in general accordance with the scope of service outlined in Eustis Engineering's proposal dated 8 May 2023 authorized by the Port of New Orleans (Port NOLA) through execution of Amendment No. 2 to Work Order No. 1-2000 on 27 July 2023. AECOM Technical Services, Inc. (AECOM) is the designer of record for the wharf. Infinity Engineering Consultants, L.L.C. (Infinity), a subconsultant to AECOM, is the designer of record for the access ramps. Kiewit Louisiana Co. (Kiewit) is the Construction Manager at Risk (CMAR) for the project. The Port NOLA is the project owner.



Furnished Information

We understand new piles for the TPP will be driven no closer than 130 feet from the protected side levee toe. AECOM provided cross-section views dated 19 April 2024 showing topographic and hydrographic survey data developed by C.H. Fenstermaker and Associates, L.L.C. in separate surveys dated 2022 and 2023, respectively. AECOM also provided copies of draft drawings showing the proposed TPP. We provide a copy of the cross-section drawings in Appendix I. The furnished drawings show existing grade in the vicinity of the proposed test pile areas near el 5 (NAVD 88) and the crown of the levee between approximate el 19 and el 22. The three land side test pile areas are denoted on the drawings by AECOM as TPL-1 (adjacent to Ramp A), TPL-2 (adjacent to Ramp B), and TPL-3 (adjacent to Ramp C).

Available Geotechnical Data

Our analyses incorporate the results of soil borings, cone penetration tests (CPTs), and laboratory test results previously performed by Eustis Engineering at the project site. The results of the exploration were provided in a report entitled "Geotechnical Data Report, Port of New Orleans, Phase 2 Exploration, New Louisiana International Terminal, Violet, Louisiana, Eustis Engineering Project No. 24618.01," dated 6 October 2023. The locations of pertinent boring logs and CPTs referenced for these analyses are shown on Enclosure 2, Sheet 1 of 2. Details of the pertinent borings and CPTs including terminal depth, location in terms of latitude and longitude, and date drilled are summarized on Enclosure 2, Sheet 2 of 2. We provide a copy of pertinent boring logs and CPT records in Appendices II and III, respectively.

Geology and Soil Design Reaches

The site, which is located on the east bank of the Mississippi River, is underlain by fluvial, deltaic, and marine deposits from the Holocene Epoch that extend to the Pleistocene interface encountered between approximate el -85 and el -110. Based on the available geotechnical data, we identified two soil design reaches, designated by Eustis Engineering as Reach 1 and Reach 2. Reach 1 appears to consist of the approximate two-third upstream portion of waterfront and extends throughout a majority of the project site. We estimate Reach 2 to include the approximate lower (i.e., downriver) one-third of the waterfront and be largely limited to the southwestern corner of the site. Our interpreted reach delineation is shown on Enclosure 2, Sheet 1 of 2.

Review of the boring logs and CPT records indicates Reach 1 can be generally characterized as soft to medium stiff cohesive deposits that extend from el -68 to el -75. Next in the stratigraphy, silty sand of variable densities with interbedded layers of clay and sandy clay continues from el -85 to el -95. Reach 2 is differentiated from Reach 1 by the presence of loose to medium dense cohesionless deposits beginning near el -30 and extending from el -85 to el -95. Underlying these materials, stiff clay with discontinuous strata of loose silty sand and sand silt was encountered from el -150 to el -160 and, in turn, underlain by a stratum of generally medium dense to dense



silty sand and fine sand that continues from el -170 to el -185. Stiff to very stiff clay with isolated layers of dense fine sand continue to the terminal depth of the exploration near el -237.

A subsurface profile showing interpreted stratigraphy at individual boring and CPT locations referenced for these analyses is shown in Enclosure 3. The location of the exploration is shown in plan view on Enclosure 2, Sheet 1 of 2.

Levee Underseepage and Hydrostatic Uplift Analyses

Design Methodology. Seepage analyses were performed for the proposed test pile area conditions by estimating pressure heads at the land side levee toe and location of the proposed pile installation using the blanket theory (Appendix B, USACE's EM 1110-2-1913, Design and Construction of Levees and DIVR 1110-2-4000). Our assumed geometry of the levee and pile location for these analyses is shown in Appendix IV.

Design Assumptions. We evaluated seepage potential for a generalized stratigraphy for each soil design reach. Based on the subsurface stratigraphy encountered at Reach 1, we evaluated seepage potential for a layer of silty sand approximately 17 feet thick located between el -68 and el -85. For Reach 2, we evaluated seepage potential for a layer of silty sand approximately 55 feet thick located between el -30 and el -85. Seepage analyses were performed assuming a high water level (HWL) at el 16.1 (historic high water at the Algiers Lock gauge located approximately 5 miles upriver at River Mile 88.3 AHP). We assumed the natural groundwater level on the protected side of the levee to be at the ground surface at el 5 based on our previous geotechnical exploration.

The distance from the river side toe to the riverbank at the top of the permeable foundation material is approximately 441 feet and 373 feet for Reaches 1 and 2, respectively. The closest pile installation is assumed to be at least 130 feet from the land side toe of the levee.

The horizontal permeability of the substratum silty sands is conservatively assumed as 200×10^{-4} cm/sec based on the results of grain size analyses performed and Table 3-4 from TM 5-818-5/AFM 88-5, Chapter 6. The river side and land side blanket permeabilities were assumed to be 0.05×10^{-4} cm/sec for the river side blanket and 0.15×10^{-4} cm/sec for the land side blanket, based on the USACE's DIVR 1110-1-400, Tables 1 and 4, respectively.

Distance to Effective Seepage Entrance and Width of Levee (X_1 and L_2). Estimated distances of 2,318 and 3,003 feet (for Reach 1 and Reach 2, respectively) were computed as the distances from the river side levee toe to a "potential" seepage entrance (X_1). We utilized the "effective" seepage entrance (L_1) of 441 feet and 373 feet in Reaches 1 and 2, respectively, based on an assumption of the permeable stratum "daylighting" into the riverbank at these distances. Based on the levee cross-section, the levee width (L_2) is approximately 98.5 feet and 122.5 feet for Reach 1 and Reach 2, respectively.



Distance to the Effective Seepage Exit (X_3). The distance from the land side levee toe to where the hydraulic gradient line intersects the tailwater elevation (or ground surface) defines the location of the effective seepage exit (X_3). The X_3 distance for the seepage and heave evaluations described below was calculated using the formulas provided in Appendix B of EM 1110-2-1913 (consistent with the USACE's DIVR 1110-1-400). We considered tailwater at the existing ground surface (approximate el 5) to establish h_o , the excess head at the levee toe. We estimated X_3 as 1,286 feet and 1,602 feet for Reach 1 and Reach 2, respectively.

Seepage Analyses Results for Piles. For the configurations depicted in our calculations presented in Appendix IV, we estimate the existing blankets will provide minimum factors of safety of 7.5 and 3.6 for Reaches 1 and 2, respectively, against potential uplift (heave) at the pile penetrations. We assumed a minimum factor of safety of 1.5 would be required. As a secondary check, we assessed the potential for piping by the Lane's Weighted Creep Ratio (LWCR) method. A minimum LWCR of 3.0 was considered acceptable for seepage within the permeable deposits with clay cover. We computed a minimum LWCR of 10.4 and 4.5 for Reaches 1 and 2, respectively, for the proposed seepage path analyzed at high water conditions. Based on the results of the analyses, seepage potential does not appear to be a design consideration for installation of piles for the TPP. Our seepage analyses, calculations, and supporting documentation are presented in Appendix IV.

Limitations

Eustis Engineering has striven to provide engineering services in accordance with generally accepted geotechnical engineering practices in this locality at this time. No warranty or guarantee is expressed or implied.

This letter has been prepared for the exclusive use of the Port NOLA for specific application to the subject site. In the event of any changes in the nature, design, or location of the proposed test pile installations, the conclusions and recommendations contained in this letter shall not be considered valid unless the changes are reviewed and the conclusions of this letter are modified and verified in writing by Eustis Engineering. Should these data be used by anyone other than the Port NOLA, the user should contact Eustis Engineering for interpretation of data and to secure any other information pertinent to this project.

This letter is issued with the understanding that the owner or owner's representative has the responsibility to bring the information and recommendations contained herein to the attention of the engineers for the project so they are incorporated into the plans and specifications for the project. The owner or owner's representative is responsible for the submittal of this letter to the appropriate governing agencies.



Port of New Orleans
31 May 2024

Closing

Thank you for asking us to perform these services. Should you have any questions, please do not hesitate to contact us.

Yours very truly,


EUSTIS ENGINEERING L.L.C.

Patrick A. Thurmond
PATRICK A. THURMOND, P.E.



A.E. Carvajal:sec/asp

Enclosures 1 through 3
Appendices I through IV

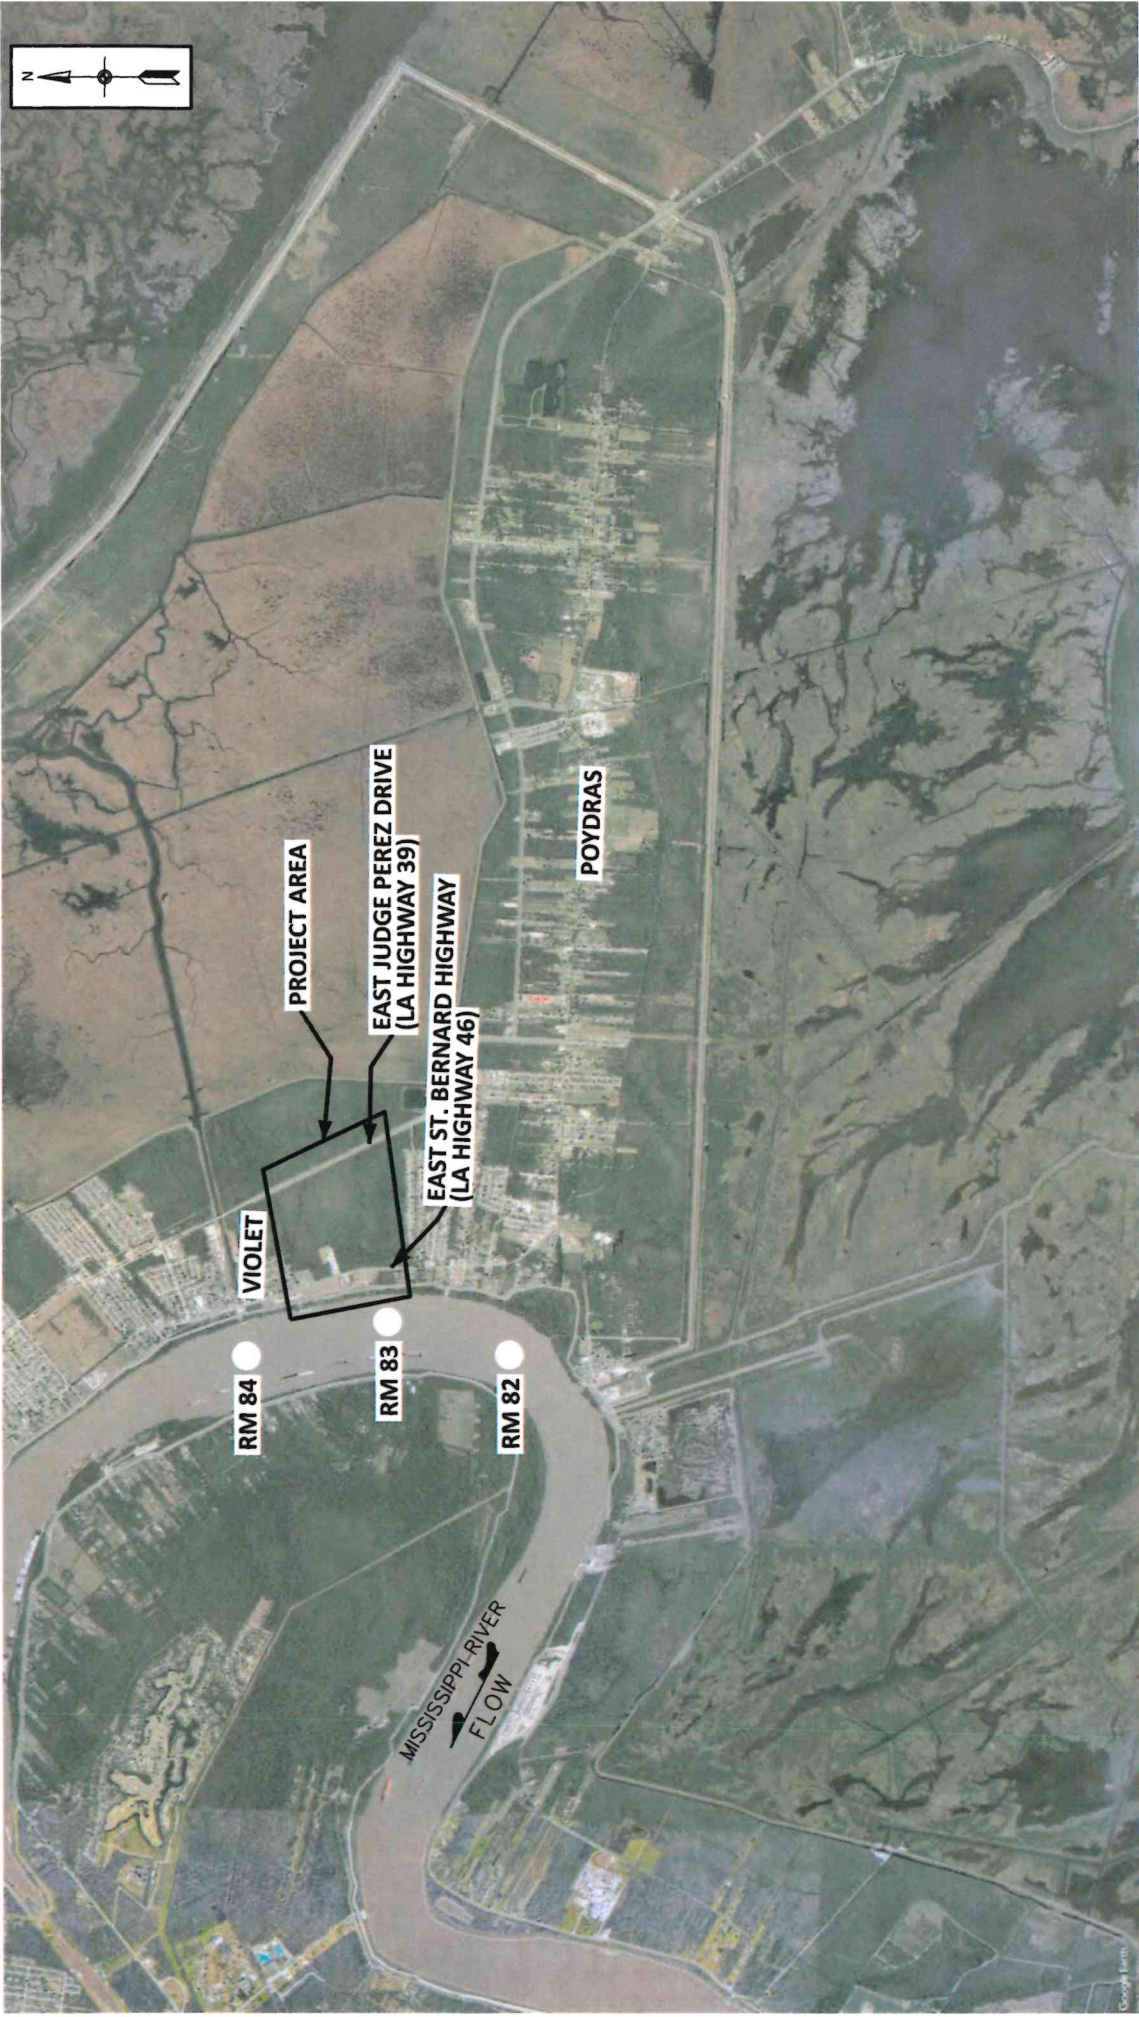

SATELLITE IMAGERY DATED: 15 NOVEMBER 2019

NOT TO SCALE

SITE VICINITY MAP

PORT OF NEW ORLEANS
TEST PILE PROGRAM FOR WHARF AND ACCESS RAMPS
LOUISIANA INTERNATIONAL TERMINAL
VIOLET, LOUISIANA



EUSTIS
ENGINEERING LLC
SINCE 1960

DRAWN BY: A.E.C.	JOB NO.: 24618.10
CHECKED BY: P.A.T.	DATE: 29 MAY 2024
CADD FILE: VICINITY PLAN.DGN	ENCLOSURE 1



SATELLITE IMAGERY DATED: 20 OCTOBER 2022

REFERENCED GEOTECHNICAL DATA

PORT OF NEW ORLEANS
TEST PILE PROGRAM FOR WHARF AND ACCESS RAMPS
LOUISIANA INTERNATIONAL TERMINAL
VIOLET, LOUISIANA



DRAWN BY: A.E.C.
CHECKED BY: P.A.T.
CADD FILE:
LOCATION PLAN DGN

JOB NO.: 24618.10
DATE: 30 MAY 2024
ENCLOSURE 2
(SHEET 1 OF 2)

SYMBOL	TYPE	PROJECT NUMBER
●	BORING	24618.01
▲	CPT	24618.01
⊗	COLOCATED BORING & CPT	24618.01
⊙	BORING	24618
⊕	BORING	9386

NOTES:

- SEE ENCLOSURE 2, SHEET 2, FOR TABULATED SUMMARY OF EXPLORATIONS.

AVAILABLE GEOTECHNICAL DATA					
PROJECT NUMBER	DESIGNATION	TERMINATION DEPTH	LATITUDE	LONGITUDE	DATE DRILLED
SOIL BORINGS					
EE 9386	B-4	100	29.88623	-89.89822	3/20/1986
PHASE 1 - INTERIM EXPLORATION					
SOIL BORINGS					
EE 24618	B-1	100	29.89210	-89.89994	7/13/2021
	B-2	100	29.88916	-89.89836	7/21/2021
	B-3	50	29.88718	-89.89781	7/20/2021
	B-4	150	29.88350	-89.89780	7/19/2021
PHASE 2 - GENERAL EXPLORATION					
SOIL BORINGS					
EE 24618.01	GB-5	125	29.89414	-89.90043	4/26/2023
	GB-6	125	29.88769	-89.89845	5/1/2023
	GB-7	125	29.89169	-89.89880	5/5/2023
	GB-8	125	29.88425	-89.89716	7/27/2023
	GB-10	125	29.88623	-89.89718	5/3/2023
CONE PENETRATION TESTS					
EE 24618.01	GC-8	125	29.89350	-89.89968	5/23/2023
	GC-9	125	29.89508	-89.90040	5/23/2023
	GC-10	90	29.89077	-89.89910	5/24/2023
	GC-11	90	29.88908	-89.89860	5/25/2023
	GC-12	125	29.88988	-89.89860	5/25/2023
	GC-13	91	29.88706	-89.89820	5/26/2023
	GC-14	125	29.88623	-89.89790	5/30/2023
	GC-15	125	29.88506	-89.89779	5/30/2023
	GC-16	85	29.88409	-89.89768	5/31/2023
	GC-17	125	29.89228	-89.89900	5/24/2023
	GCS-6	87	29.88769	-89.89845	6/7/2023
	GCS-7	125	29.89169	-89.89888	6/8/2023
	GCS-10	125	29.88623	-89.89718	6/9/2023

TABULATED SUMMARY OF EXPLORATION POINTS

PORT OF NEW ORLEANS
TEST PILE PROGRAM FOR WHARF AND ACCESS RAMPS
LOUISIANA INTERNATIONAL TERMINAL
VIOLET, LOUISIANA

 EUSTIS ENGINEERING, L.L.C. SINCE 1994	DRAWN BY: A.E.C.	JOB NO.: 24618.10
	CHECKED BY: P.A.T.	DATE: 30 MAY 2024
	CADD FILE: LOCATION PLAN.DGN	ENCLOSURE 2 (SHEET 2 OF 2)

NOTES:

1. THE TERMINATION DEPTHS SHOWN IN THE TABLE ABOVE ARE IN UNITS OF FEET BELOW THE EXISTING GROUND SURFACE/MUDLINE.


GC-9
23 MAY 23
29.89508 -89.90040
G.S.E. 4.55'

GB-5
25 APR 23
29.894140 -89.900430
G.S.E. 6.05'

GC-8
23 MAY 23
29.89350 -89.89968
G.S.E. 4.47'

GC-17
24 MAY 23
29.89228 -89.89900
G.S.E. 3.97'

B-1
12 JUL 21
29.892099 -89.899937
G.S.E. 6.00'

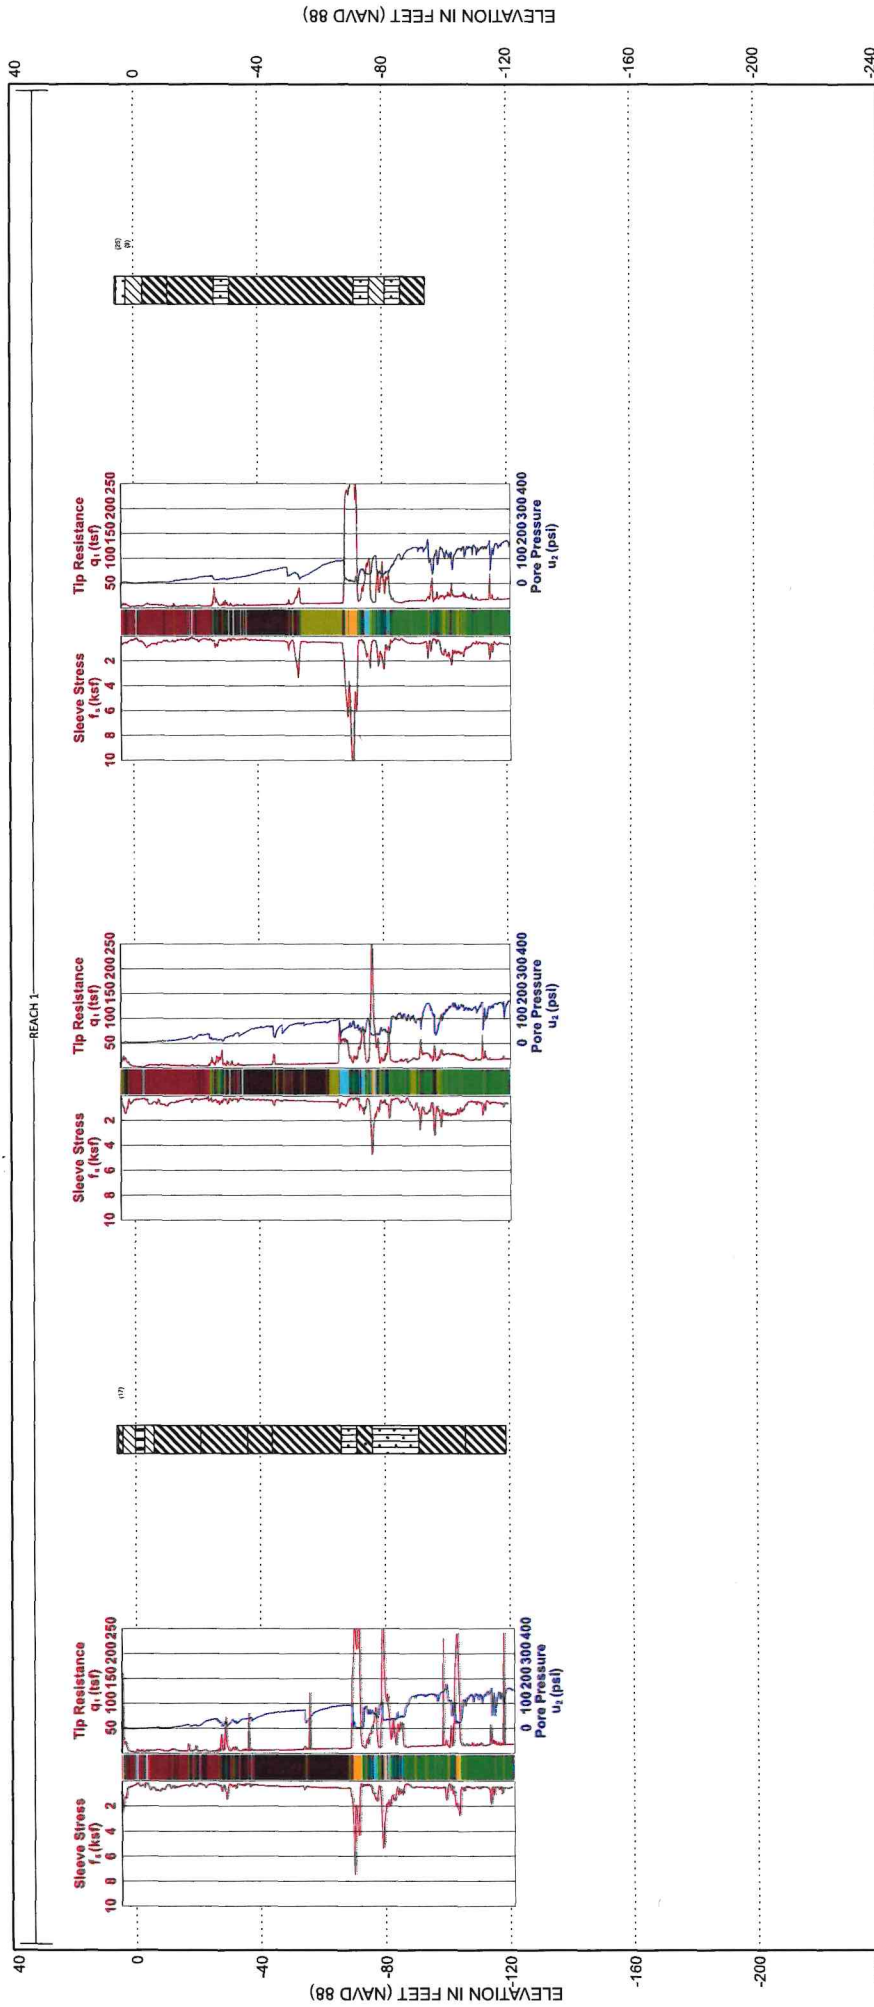

CPT MATERIAL GRAPHICS

- SENSITIVE FINE GRAINED
- ORGANIC SOILS, PEATS
- CLAY
- SILTY CLAY TO CLAY
- CLAYEY SILT TO SILTY CLAY
- SANDY SILT TO CLAYEY SILT
- SILTY SAND TO SANDY SILT
- SAND TO SILTY SAND
- SAND
- GRAVELLY SAND TO SAND
- VERY STIFF FINE GRAINED (*)
- SAND TO CLAYEY SAND (*)
- OVERCONSOLIDATED OR CEMENTED

Robertson et al (1996) q_c vs N_f

ELECTRONIC CONE PENETRATION TEST SOUNDINGS

C-3 Sounding Number

BT CPT Friction
XX CPT Tip Resistance
XX CPT Pore Pressure

NOT TO HORIZONTAL SCALE

BORING MATERIAL GRAPHICS

- FAT CLAY
- SILTY CLAY
- SAND
- SILTY SAND
- CLAYEY SAND
- SILT
- CLAYEY SILT
- LEAN CLAY
- SANDY CLAY
- CONCRETE

NOTES:

- THE NUMBERS TO THE RIGHT OF THE BORING LOGS REPRESENT THE RESULTS OF THE STANDARD PENETRATION TESTS.
- G.S.E. = GROUND SURFACE ELEVATIONS IN NAVD 88.

SUBSURFACE PROFILES

PORT OF NEW ORLEANS
TEST PILE PROGRAM FOR WHARF AND ACCESS RAMPS
LOUISIANA INTERNATIONAL TERMINAL
VIOLET, LOUISIANA

EUSTIS ENGINEERING LLC
SINCE 1916

DRAWN BY: A.E.C.	JOB NO.: 24618.10
CHECKED BY: P.A.T.	DATE: 30 MAY 2024
CADD FILE: PROFILES.DGN	ENCLOSURE 3 (SHEET 1 OF 5)


B-2
21 JUL 21
29.889158 -89.898360
G.S.E. 5.00'

GC-12
25 MAY 23
29.889880 -89.898550
G.S.E. 4.92'


GC-10
24 MAY 23
29.890770 -89.899080
G.S.E. 6.73'

GCS-7
08 JUN 23
29.891690 -89.898880
G.S.E. 4.60'

GB-7
03 MAY 23
29.891690 -89.898800
G.S.E. 4.60'

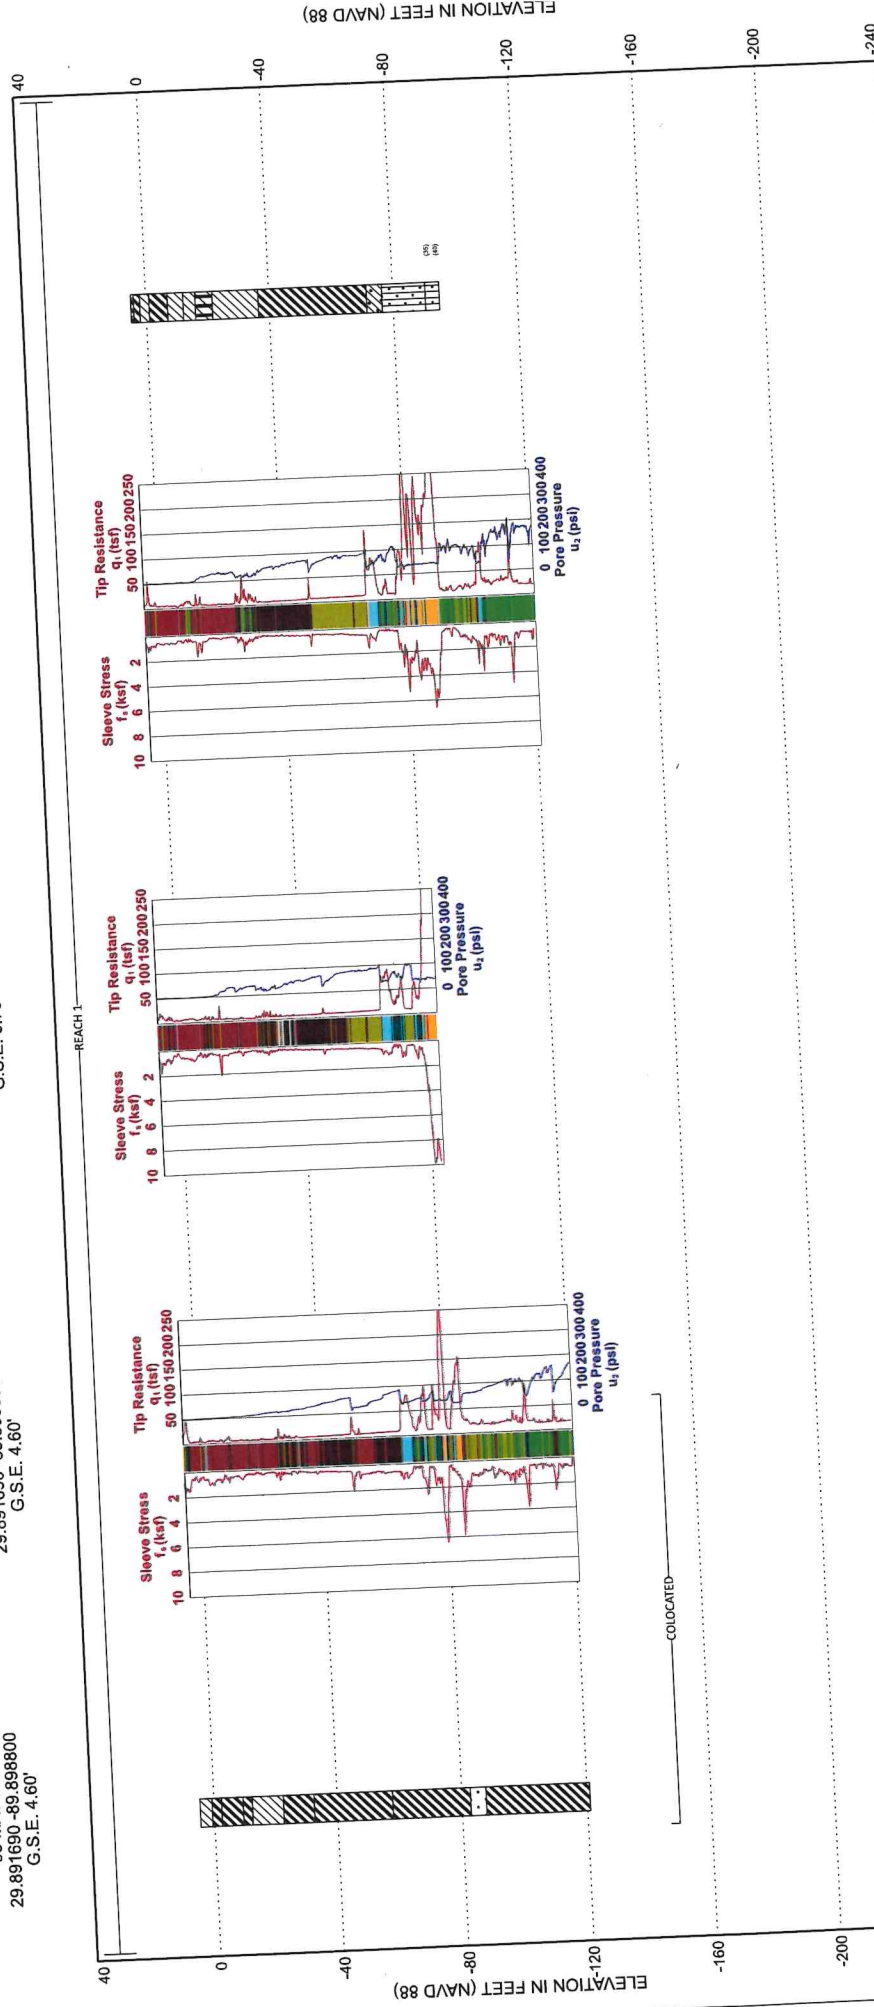

ELECTRONIC CONE PENETRATION TEST SOUNDINGS

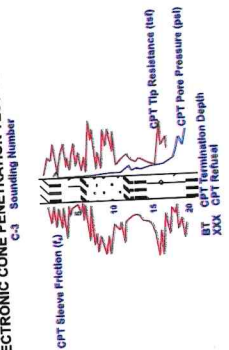

- CPT MATERIAL GRAPHICS
- SENSITIVE FINE GRAINED
 - ORGANIC SOILS, PEATS
 - CLAY
 - SILTY CLAY TO CLAY
 - CLAYEY SILT TO SILTY CLAY
 - SANDY SILT TO CLAYEY SILT
 - SILTY SAND TO SANDY SILT
 - SAND TO SILTY SAND
 - SAND
 - GRAVELLY SAND TO SAND
 - VERY STIFF FINE GRAINED (*)
 - SAND TO CLAYEY SAND (*)
 - NOISE OR UNCONSOLIDATED OR CEMENTED

BORING MATERIAL GRAPHICS

- PAT CLAY
- SILTY CLAY
- SAND
- SILTY SAND
- CLAYEY SAND
- SILT
- CLAYEY SILT
- LEAN CLAY

NOT TO HORIZONTAL SCALE

- NOTES:
1. THE NUMBERS TO THE RIGHT OF THE BORING LOGS REPRESENT THE RESULTS OF THE STANDARD PENETRATION TESTS.
 2. G.S.E. = GROUND SURFACE ELEVATIONS IN NAVD 88.

SUBSURFACE PROFILES

PORT OF NEW ORLEANS
TEST PILE PROGRAM FOR WHARF AND ACCESS RAMP:
LOUISIANA INTERNATIONAL TERMINAL
VIOLET, LOUISIANA

	DRAWN BY: A.E.C.	JOB NO.: 2461
	CHECKED BY: P.A.T.	DATE: 30 MAY
	CADD FILE:	ENCLOSURE
	PROFILES.DGN	(SHEET 2)

Robertson et al (1986) q-v vs Rf


GC-11
25 MAY 23
29.889080 -89.898600
G.S.E. 5.20'

GB-6
25 APR 23
29.887690 -89.898450
G.S.E. 6.48'

GCS-6
07 JUN 23
29.887690 -89.898450
G.S.E. 6.48'

B-3
20 JUL 21
29.887180 -89.897810
G.S.E. 5.00'


GC-13
26 MAY 23
29.887057 -89.898177
G.S.E. 5.88'

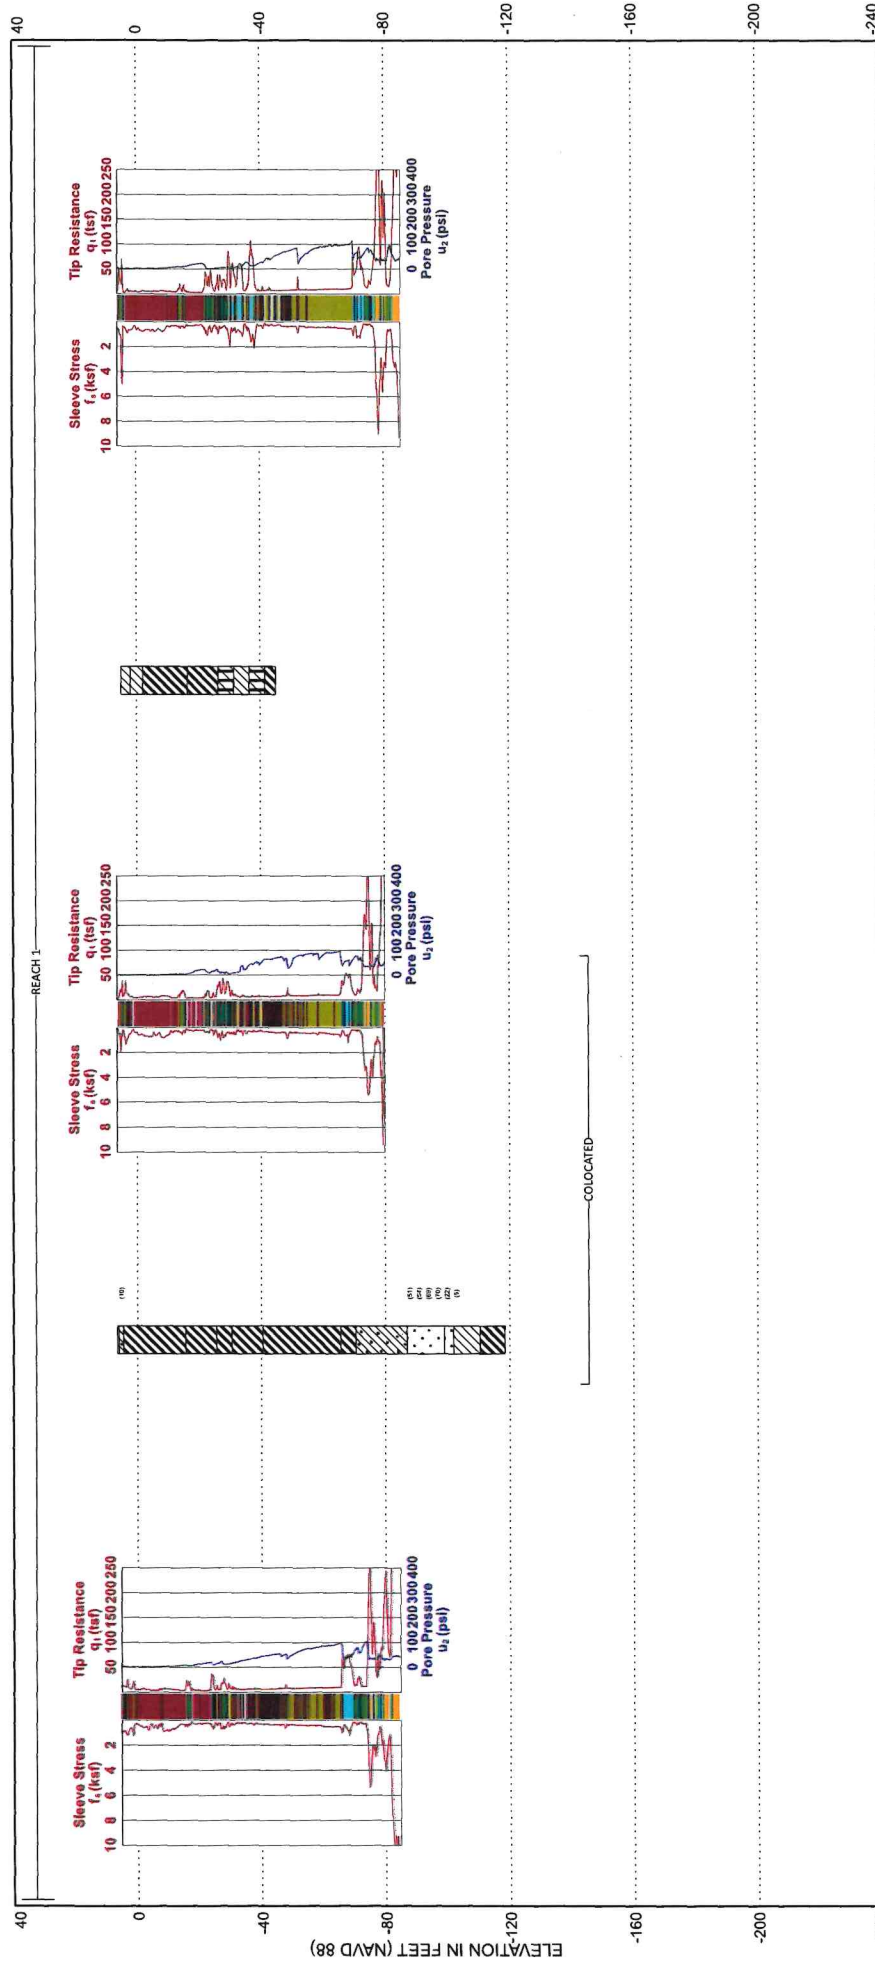

CPT MATERIAL GRAPHICS

- SENSITIVE FINE GRAINED
- ORGANIC SOILS, PEATS
- CLAY
- SILTY CLAY TO CLAY
- CLAYEY SILT TO SILTY CLAY
- SANDY SILT TO CLAYEY SILT
- SILTY SAND TO SANDY SILT
- SAND TO SILTY SAND
- SAND
- GRAVELLY SAND TO SAND
- VERY STIFF FINE GRAINED (*)
- SAND TO CLAYEY SAND (*)
- OVERCONSOLIDATED OR CEMENTED
- ROBINSON R & H (1986) 4x13 Rf

ELECTRONIC CONE PENETRATION TEST SOUNDINGS

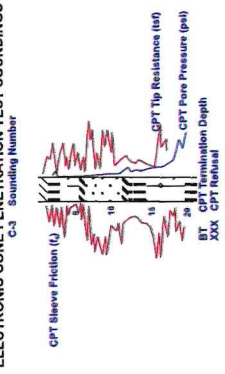

BORING MATERIAL GRAPHICS

- FAT CLAY
- SILTY CLAY
- SAND
- SILTY SAND
- CLAYEY SAND
- SILT
- CLAYEY SILT
- LEAN CLAY

NOTES:

- THE NUMBERS TO THE RIGHT OF THE BORING LOGS REPRESENT THE RESULTS OF THE STANDARD PENETRATION TESTS.
- G.S.E. = GROUND SURFACE ELEVATIONS IN NAVD 88.

SUBSURFACE PROFILES

PORT OF NEW ORLEANS
TEST PILE PROGRAM FOR WHARF AND ACCESS RAMPS
LOUISIANA INTERNATIONAL TERMINAL
VIOLET, LOUISIANA




DRAWN BY: A.E.C.	JOB NO.: 24618.10
CHECKED BY: P.A.T.	DATE: 30 MAY 2024
CADD FILE:	ENCLOSURE 3
PROFILES.DGN	(SHEET 3 OF 5)

B-4 (9386)
20 MAR 1986
G.S.E. 5.0

GC-14
30 MAY 23
29.886230 - 89.897914
G.S.E. 4.59'

GB-10
02 MAY 23
29.886230 - 89.897180
G.S.E. 4.16'

GCS-10
09 JUN 23
29.886230 - 89.897180
G.S.E. 4.00'

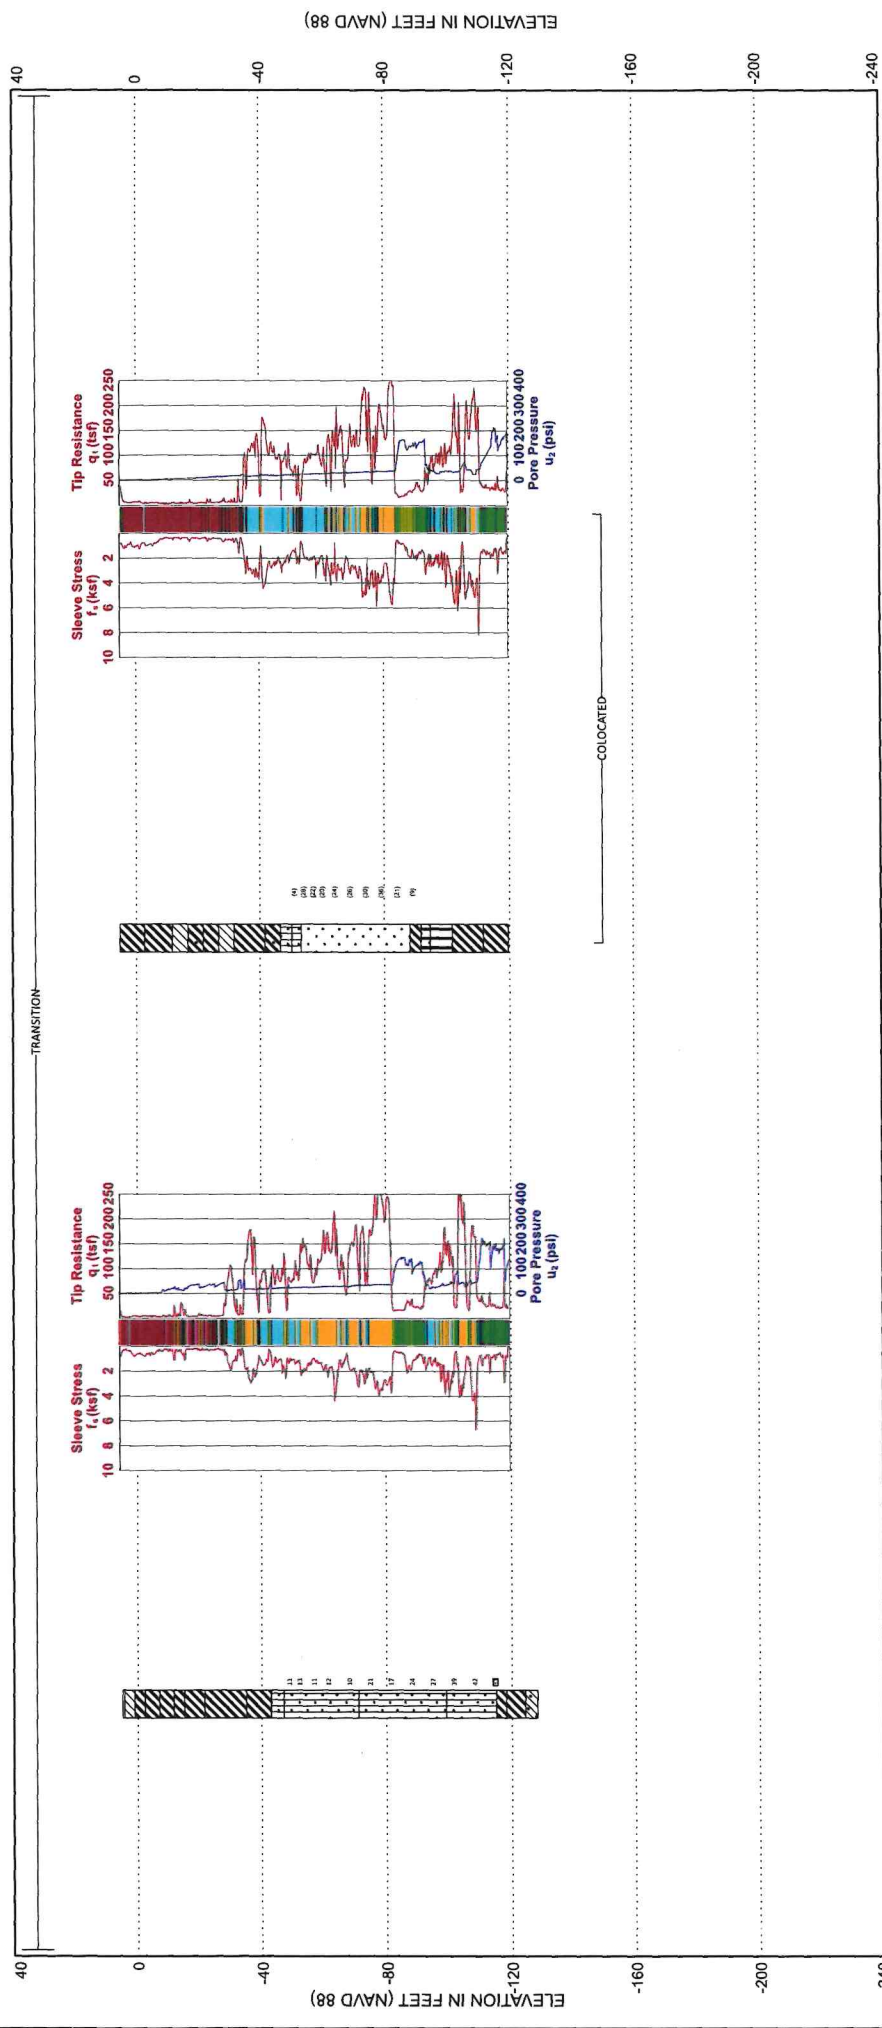

CPT MATERIAL GRAPHICS

- SENSITIVE FINE GRAINED
- ORGANIC SOILS, PEATS
- CLAY
- SILTY CLAY TO CLAY
- CLAYEY SILT TO SILTY CLAY
- SANDY SILT TO CLAYEY SILT
- SILTY SAND TO SANDY SILT
- SAND TO SILTY SAND
- SAND
- GRAVELLY SAND TO SAND
- VERY STIFF FINE GRAINED (*)
- SAND TO CLAYEY SAND (*)
- OVERCONSOLIDATED OR CEMENTED

ELECTRONIC CONE PENETRATION TEST SOUNDINGS

C-3 Sounding Number

CPT Sleeve Friction (fs)

CPT Tip Resistance (qt)

CPT Pore Pressure (u2)

BT - CPT Termination Depth

AX - CPT Retract

NOT TO HORIZONTAL SCALE

BORING MATERIAL GRAPHICS

- FAT CLAY
- LEAN CLAY
- SANDY CLAY
- SAND
- SILTY SAND
- SILT
- SANDY SILT

NOTES:

- THE NUMBERS TO THE RIGHT OF THE BORING LOGS REPRESENT THE RESULTS OF THE STANDARD PENETRATION TESTS.
- G.S.E. = GROUND SURFACE ELEVATIONS IN NAVD 88.

SUBSURFACE PROFILES

PORT OF NEW ORLEANS
TEST PILE PROGRAM FOR WHARF AND ACCESS RAMPS
LOUISIANA INTERNATIONAL TERMINAL
VIOLET, LOUISIANA

EUSTIS ENGINEERING, LLC
SINCE 1954

DRAWN BY: A.E.C.
CHECKED BY: P.A.T.
CADD FILE:
PROFILES.DGN

JOB NO.: 24618.10
DATE: 30 MAY 2024
ENCLOSURE 3
(SHEET 4 OF 5)


Robertson et al (1986) q_c vs R_f

GC-15
30 MAY 23
29.88506 -89.89779
G.S.E. 4.46'

GB-8
25 JUL 23
29.884250 -89.897160
G.S.E. 4.63'


GC-16
31 MAY 23
29.88409 -89.8768
G.S.E. 4.63'

B-4
15 JUL 21
29.883497 -89.897797
G.S.E. 5.00'

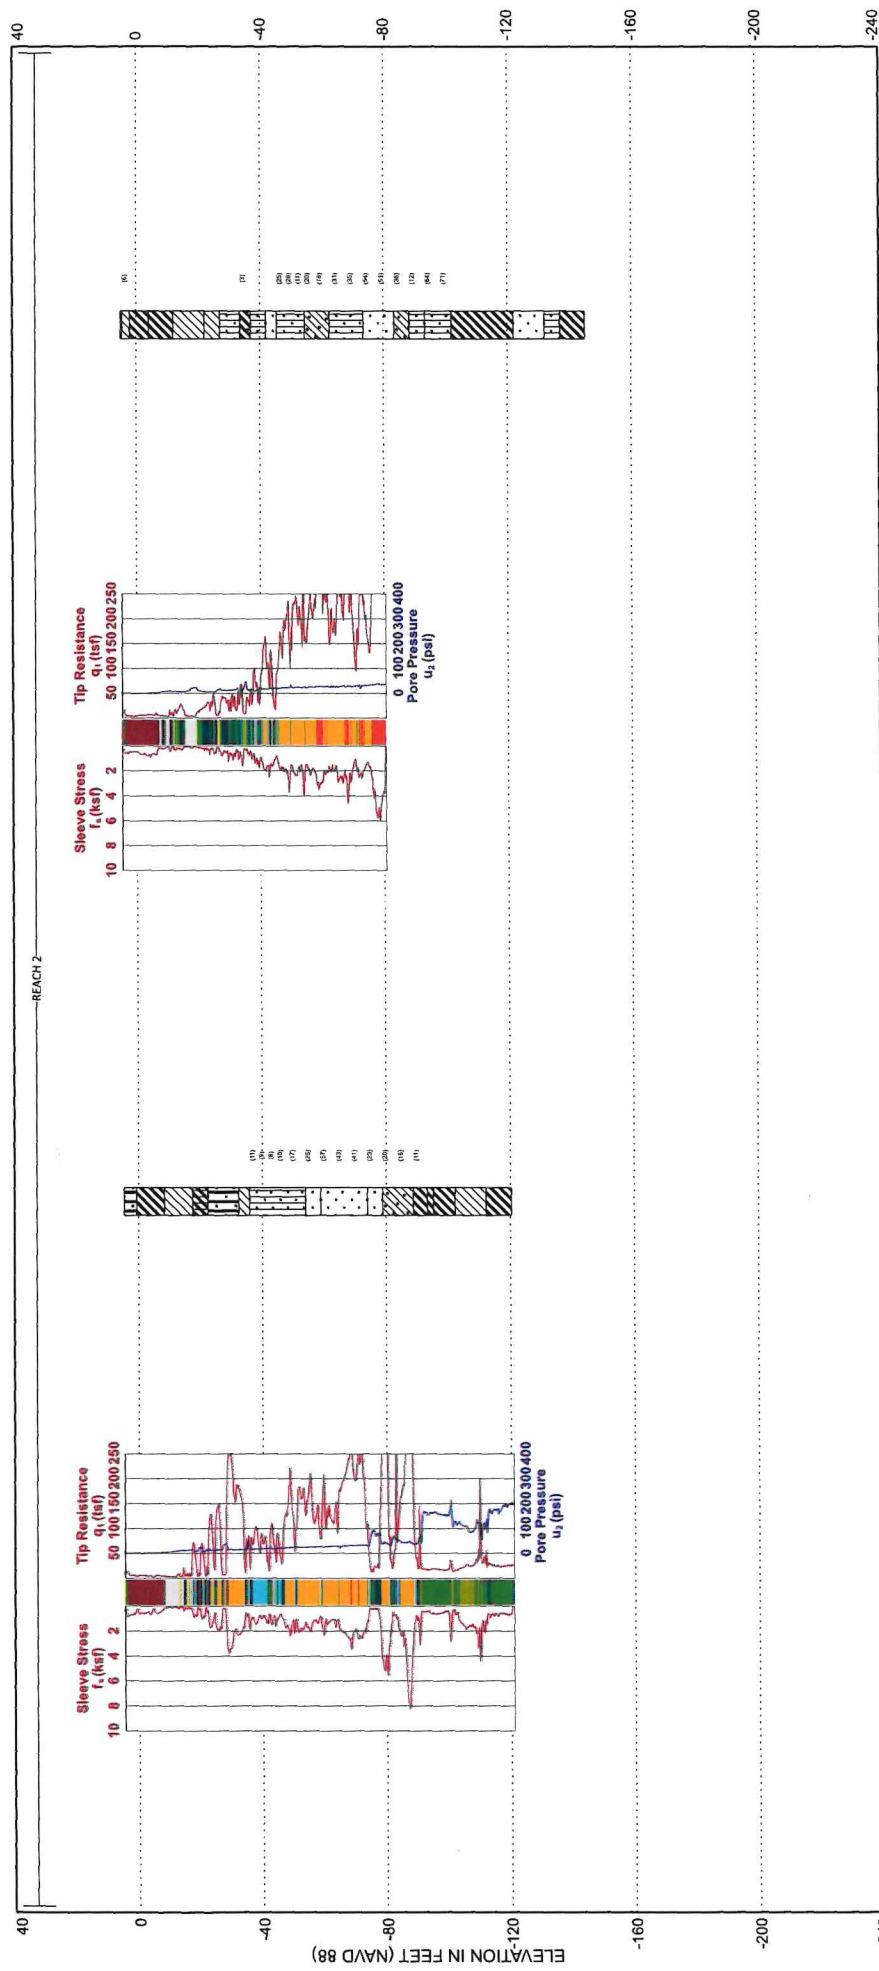

NOT TO HORIZONTAL SCALE

ELECTRONIC CONE PENETRATION TEST SOUNDINGS

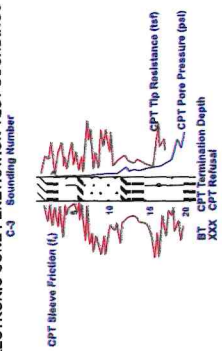

CPT MATERIAL GRAPHICS

- SENSITIVE FINE GRAINED
- ORGANIC SOILS, PEATS
- CLAY
- SILTY CLAY TO CLAY
- CLAYEY SILT TO SILTY CLAY
- SANDY SILT TO CLAYEY SILT
- SILTY SAND TO SANDY SILT
- SAND TO SILTY SAND
- SAND
- GRAVELLY SAND TO SAND
- VERY STIFF FINE GRAINED (*)
- SAND TO CLAYEY SAND (*)
- OVERCONSOLIDATED OR CEMENTED

BORING MATERIAL GRAPHICS


- PAT CLAY
- LEAN CLAY
- SANDY CLAY
- SAND
- SILTY SAND
- SILT
- SANDY SILT

NOTES:

- THE NUMBERS TO THE RIGHT OF THE BORING LOGS REPRESENT THE RESULTS OF THE STANDARD PENETRATION TESTS.
- G.S.E. = GROUND SURFACE ELEVATIONS IN NAVD 88.

SUBSURFACE PROFILES

PORT OF NEW ORLEANS
TEST PILE PROGRAM FOR WHARF AND ACCESS RAMPS
LOUISIANA INTERNATIONAL TERMINAL
VIOLET, LOUISIANA

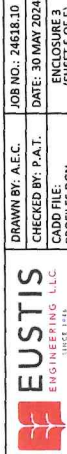

EUSTIS
ENGINEERING, LLC
SINCE 1944

DRAWN BY: A.E.C.	JOB NO.: 24618.10
CHECKED BY: P.A.T.	DATE: 30 MAY 2024
CADD FILE: PROFILES.DGN	ENCLOSURE 3 (SHEET 5 OF 5)

APPENDIX I




WHARF AND RAMP PLAN VIEW
SCALE: 1" = 600'



AECOM Imagine it.
Delivered.

1555 POYDRAS ST., SUITE 1200 NEW ORLEANS, LA., 70112

BOARD OF COMMISSIONERS - PORT OF NEW ORLEANS			
LOUISIANA INTERNATIONAL TERMINAL AT VIOLET			
DATE	SCALE	JOB NO.	DRAWING NO.
4/19/24	AS NOTED	60637250	
DESIGNED BY: BRI		LA REGISTRATION NO: 29393 STATE: LA	

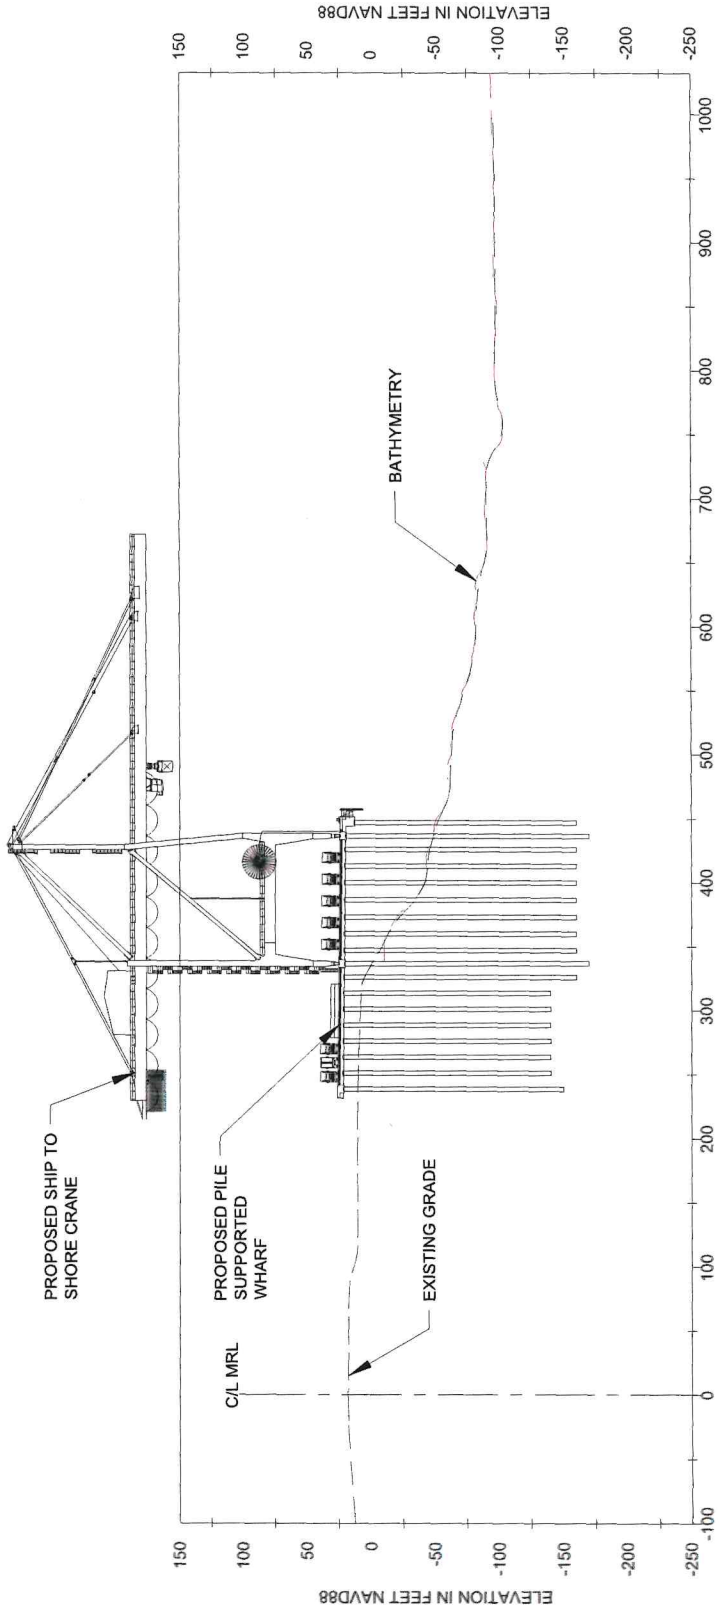


1 CROSS SECTION AT STA 464+00.00
SCALE: 1" = 150'

LEGEND

- EXISTING GRADE (FENSTERMAKER TOPOGRAPHIC SURVEY - 2022)
- BATHYMETRY (FENSTERMAKER TOPOGRAPHIC SURVEY - 2023)

SURVEY HORIZONTAL DATUM IS NAD 1983, VERTICAL DATUM IS NAVD88.

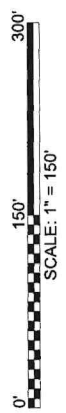


AECOM Imagine it.
Delivered.

1555 POYDRAS ST., SUITE 1200 NEW ORLEANS, LA., 70112

BOARD OF COMMISSIONERS - PORT OF NEW ORLEANS
LOUISIANA INTERNATIONAL TERMINAL AT VIOLET

DATE	SCALE	JOB NO.	DRAWING NO.
4/19/24	AS NOTED	60637250	
DESIGNED BY: BRL		LA REGISTRATION NO: 29393	STATE: LA

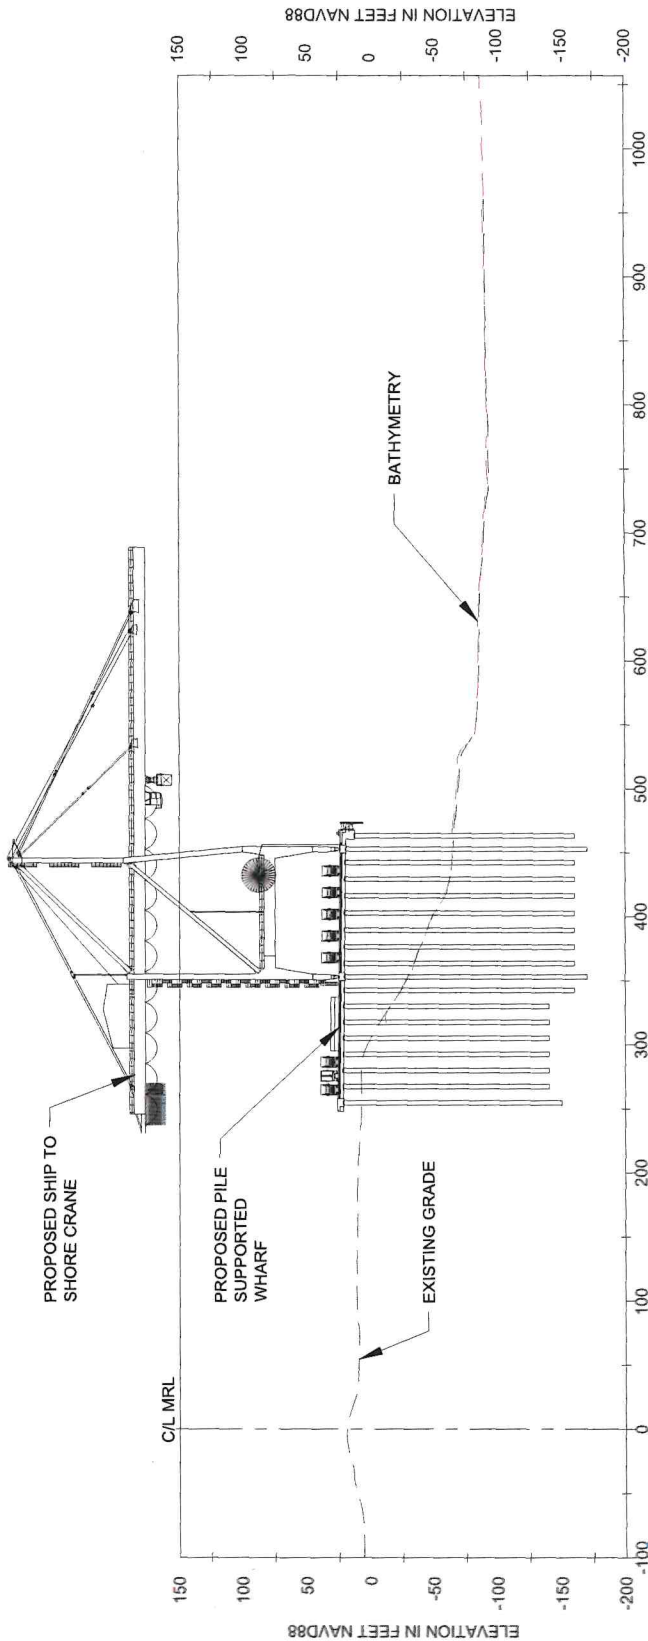

2 CROSS SECTION AT STA 471+00.00

SCALE: 1" = 150'

LEGEND

- EXISTING GRADE (FENSTERMAKER TOPOGRAPHIC SURVEY - 2022)
- BATHYMETRY (FENSTERMAKER TOPOGRAPHIC SURVEY - 2023)

SURVEY HORIZONTAL DATUM IS NAD 1983, VERTICAL DATUM IS NAVD88.




AECOM Imagine it.
Delivered.

1555 POYDRAS ST., SUITE 1200 NEW ORLEANS, LA., 70112

BOARD OF COMMISSIONERS - PORT OF NEW ORLEANS
LOUISIANA INTERNATIONAL TERMINAL AT VIOLET

DATE	SCALE	JOB NO.	DRAWING NO.
4/19/24	AS NOTED	60637250	
DESIGNED BY: BRL		LA REGISTRATION NO: 29393	STATE: LA

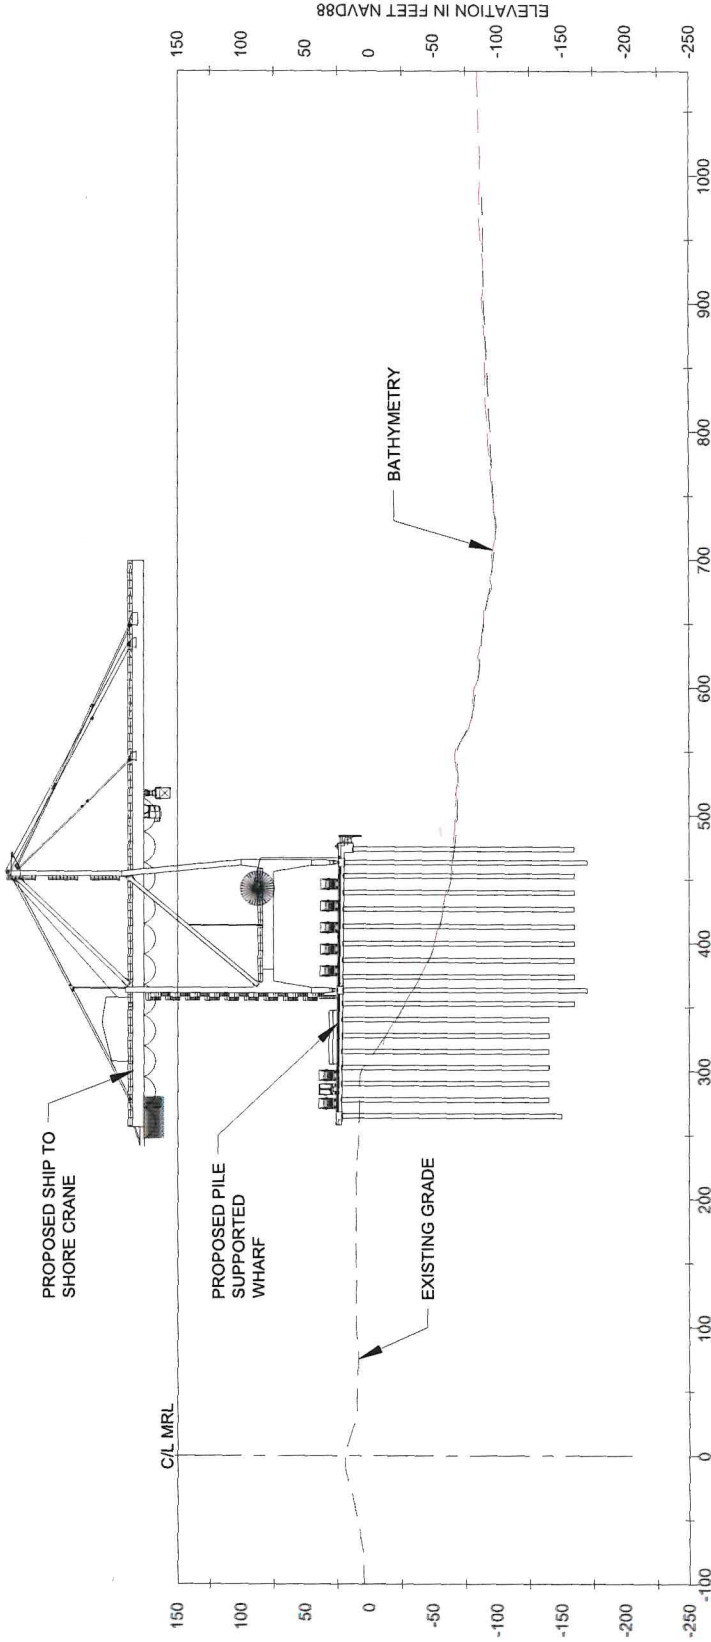

3 CROSS SECTION AT STA 475+50.00

SCALE: 1" = 150'

LEGEND

- EXISTING GRADE (FENSTERMAKER TOPOGRAPHIC SURVEY - 2022)
- BATHYMETRY (FENSTERMAKER TOPOGRAPHIC SURVEY - 2023)

SURVEY HORIZONTAL DATUM IS NAD 1983, VERTICAL DATUM IS NAVD88.




AECOM Imagine it.
Delivered.

1555 POYDRAS ST., SUITE 1200 NEW ORLEANS, LA., 70112

BOARD OF COMMISSIONERS - PORT OF NEW ORLEANS
LOUISIANA INTERNATIONAL TERMINAL AT VIOLET

DATE	SCALE	JOB NO.	DRAWING NO.
4/19/24	AS NOTED	60637250	
DESIGNED BY: BRL		LA REGISTRATION NO: 29393	STATE: LA

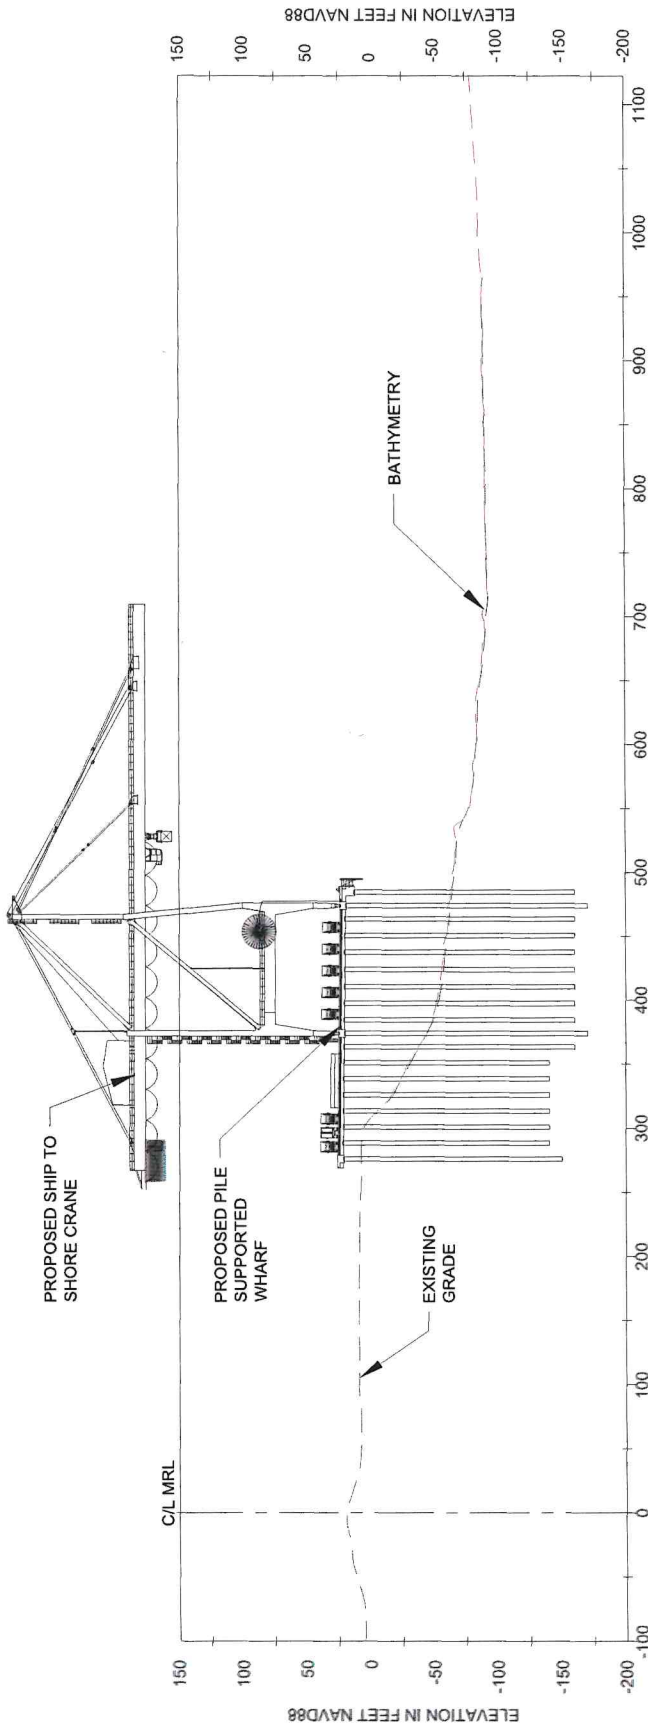

4 CROSS SECTION AT STA 480+00.00

SCALE: 1" = 150'

LEGEND

- EXISTING GRADE (FENSTERMAKER TOPOGRAPHIC SURVEY - 2022)
- BATHYMETRY (FENSTERMAKER TOPOGRAPHIC SURVEY - 2023)

SURVEY HORIZONTAL DATUM IS NAD 1983, VERTICAL DATUM IS NAVD88.



AECOM

Imagine it.
Delivered.

1555 POYDRAS ST., SUITE 1200 NEW ORLEANS, LA., 70112

BOARD OF COMMISSIONERS - PORT OF NEW ORLEANS

LOUISIANA INTERNATIONAL TERMINAL AT VIOLET


DATE: 4/19/24 SCALE: AS NOTED JOB NO.: 60637250 DRAWING NO.:

DESIGNED BY: BRL

LA REGISTRATION NO: 29393

STATE: LA

C:\Users\Martinez\OneDrive\Documents\Port of New Orleans\IT\Project Files\Live Files\Sheet Files\Exhibits\Wharf Exhibit\Cross Sections\IT - Wharf_Ramp Sections.dwg, Apr 30, 2024 - 6:42:45PM, Martinez

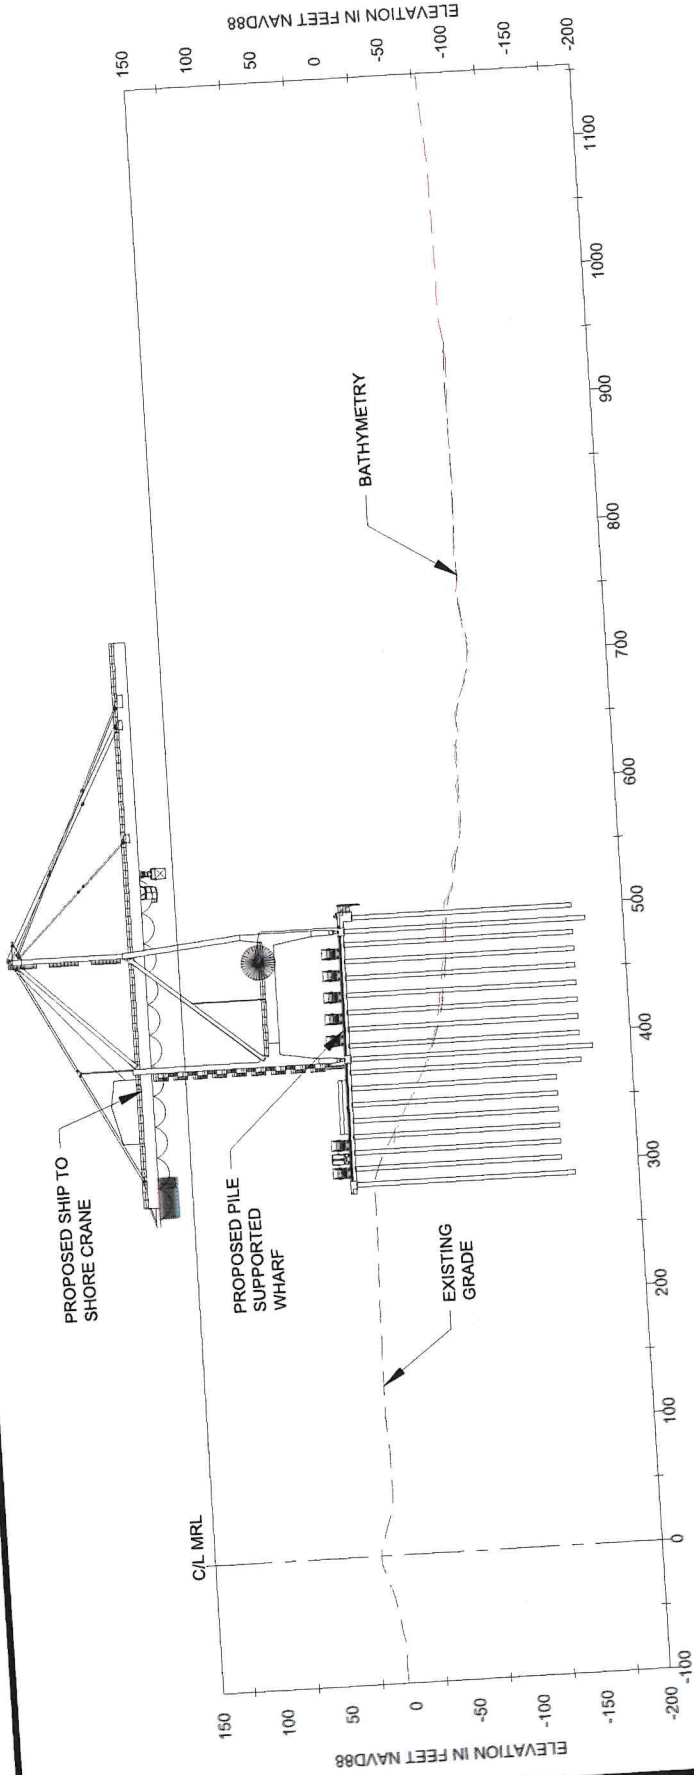

CROSS SECTION AT STA 486+00.00

5 SCALE: 1" = 150'

LEGEND

- EXISTING GRADE (FENSTERMAKER TOPOGRAPHIC SURVEY - 2022)
 - BATHYMETRY (FENSTERMAKER TOPOGRAPHIC SURVEY - 2023)
- SURVEY HORIZONTAL DATUM IS NAD 1983, VERTICAL DATUM IS NAVD88.




BOARD OF COMMISSIONERS - PORT OF NEW ORLEANS			
LOUISIANA INTERNATIONAL TERMINAL AT VIOLET			
DATE	SCALE	JOB NO.	DRAWING NO.
4/19/24	AS NOTED	60637250	
DESIGNED BY: BRL		LA REGISTRATION NO: 29393 STATE: LA	

Imagine it.
Delivered.

AECOM

1555 POYDRAS ST., SUITE 1200 NEW ORLEANS, LA., 70112

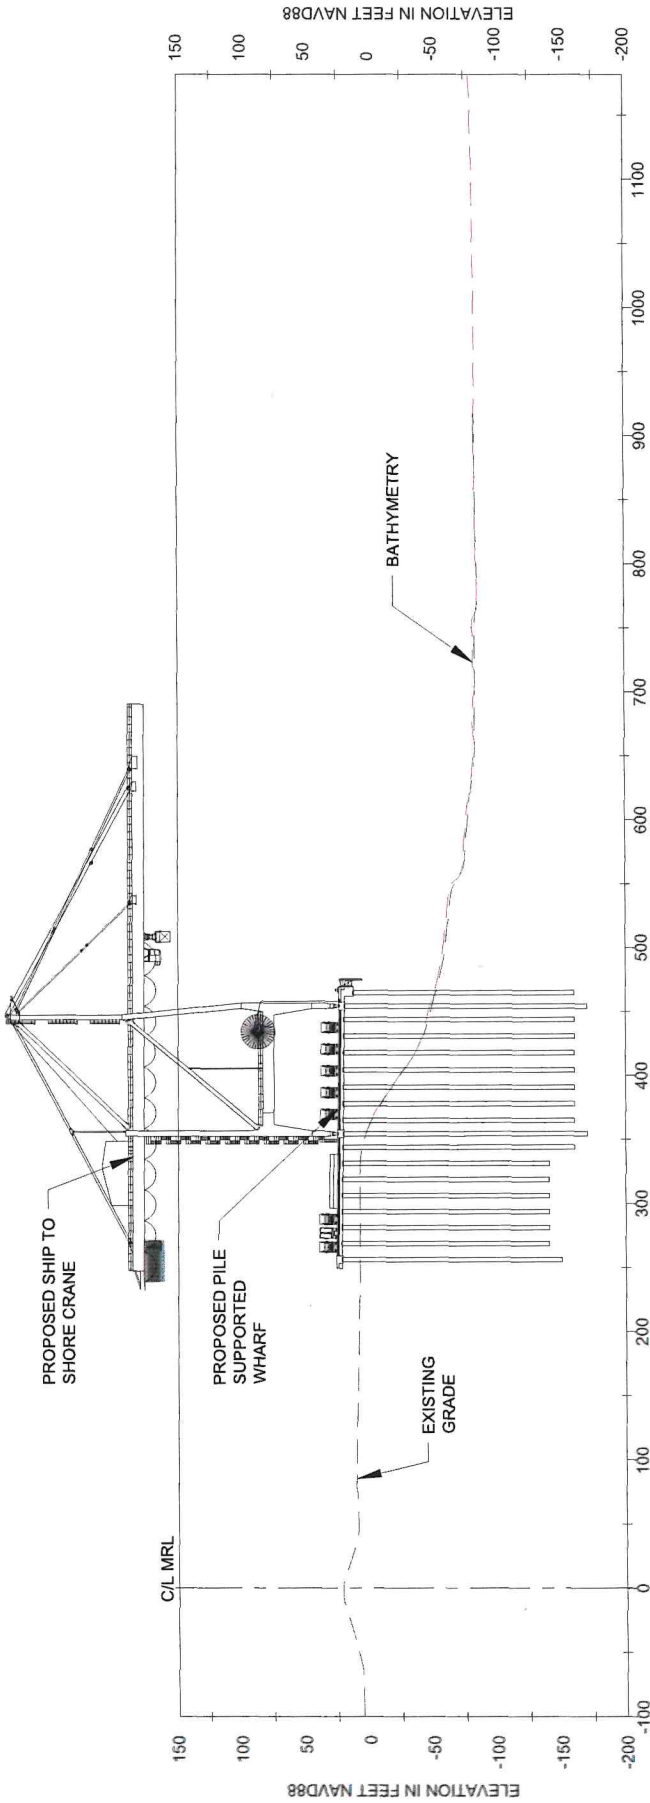

7 CROSS SECTION AT STA 498+00.00

SCALE: 1" = 150'

LEGEND

- EXISTING GRADE (FENSTERMAKER TOPOGRAPHIC SURVEY - 2022)
- BATHYMETRY (FENSTERMAKER TOPOGRAPHIC SURVEY - 2023)

SURVEY HORIZONTAL DATUM IS NAD 1983, VERTICAL DATUM IS NAVD88.




AECOM Imagine it.
Delivered.

1555 POYDRAS ST., SUITE 1200 NEW ORLEANS, LA., 70112

BOARD OF COMMISSIONERS - PORT OF NEW ORLEANS
LOUISIANA INTERNATIONAL TERMINAL AT VIOLET

DATE	SCALE	JOB NO.	DRAWING NO.
4/19/24	AS NOTED	60637250	
DESIGNED BY: BRL		LA REGISTRATION NO: 29393 STATE: LA	

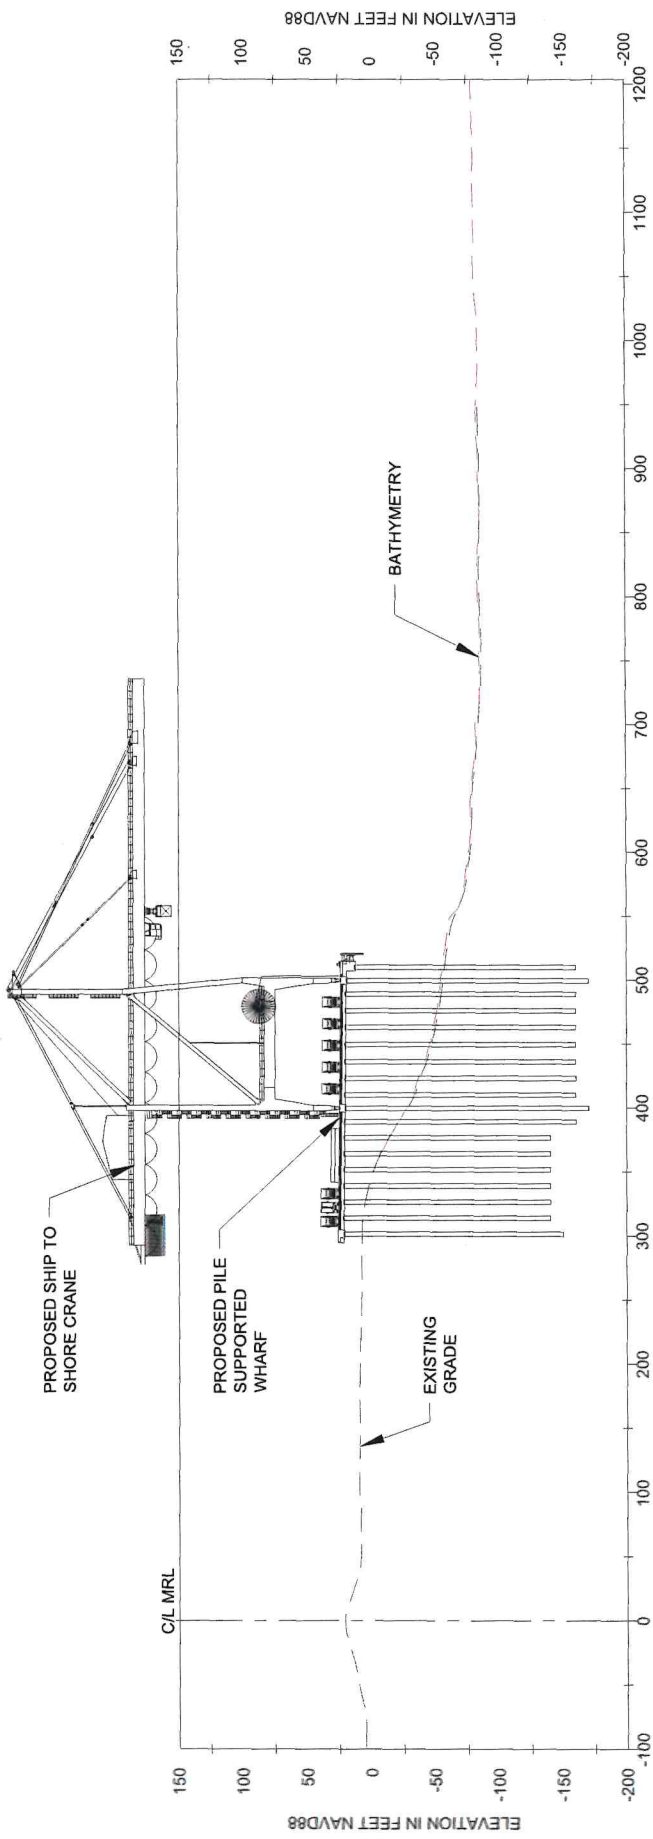

6 CROSS SECTION AT STA 491+00.00
SCALE: 1" = 150'

LEGEND

- EXISTING GRADE (FENSTERMAKER TOPOGRAPHIC SURVEY - 2022)
- BATHYMETRY (FENSTERMAKER TOPOGRAPHIC SURVEY - 2023)


SURVEY HORIZONTAL DATUM IS NAD 1983, VERTICAL DATUM IS NAVD88.



AECOM
Imagine it.
Delivered.

1555 POYDRAS ST., SUITE 1200 NEW ORLEANS, LA., 70112

BOARD OF COMMISSIONERS - PORT OF NEW ORLEANS			
LOUISIANA INTERNATIONAL TERMINAL AT VIOLET			
DATE	SCALE	JOB NO.	DRAWING NO.
4/19/24	AS NOTED	60637250	
DESIGNED BY: BRL		LA REGISTRATION NO: 29393 STATE: LA	

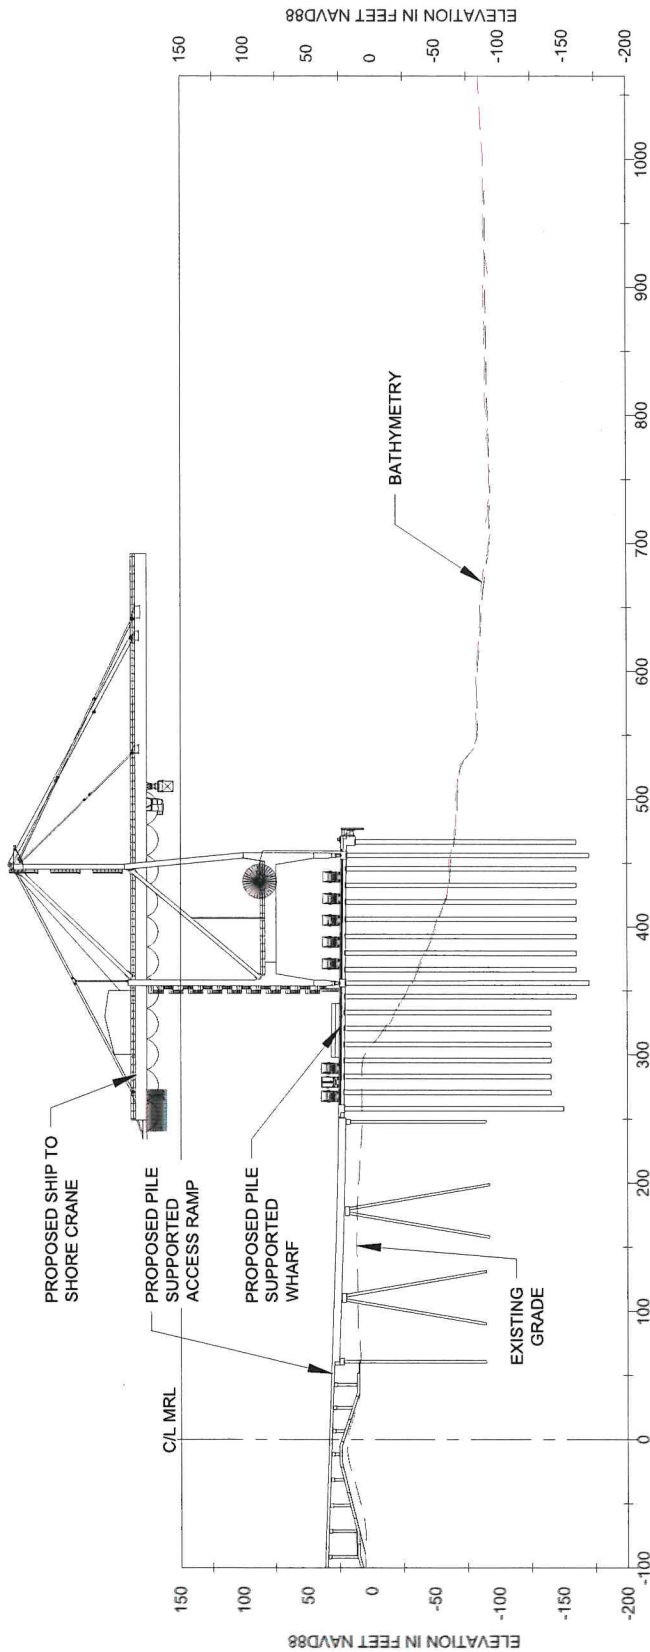

PARTIAL CROSS SECTION AT RAMP A



LEGEND

- EXISTING GRADE (FENSTERMAKER TOPOGRAPHIC SURVEY - 2022)
- BATHYMETRY (FENSTERMAKER TOPOGRAPHIC SURVEY - 2023)

SURVEY HORIZONTAL DATUM IS NAD 1983, VERTICAL DATUM IS NAVD88.




AECOM Imagine it.
Delivered.

1555 POYDRAS ST., SUITE 1200 NEW ORLEANS, LA., 70112

BOARD OF COMMISSIONERS - PORT OF NEW ORLEANS
LOUISIANA INTERNATIONAL TERMINAL AT VIOLET

DATE	SCALE	JOB NO.	DRAWING NO.
4/19/24	AS NOTED	60637250	

DESIGNED BY: BRL LA REGISTRATION NO: 29393 STATE: LA

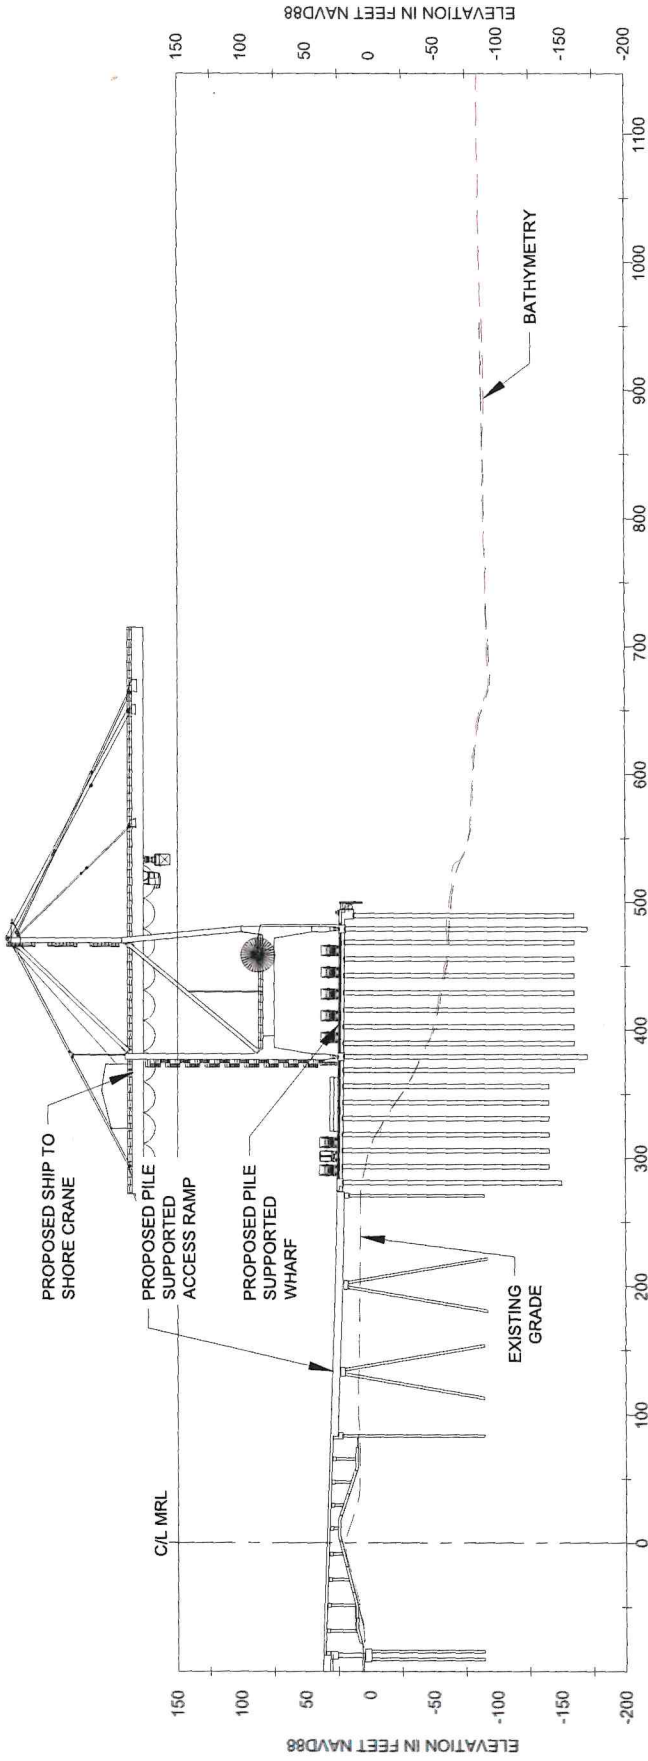

PARTIAL CROSS SECTION AT RAMP B



SCALE: 1" = 150'

LEGEND

- EXISTING GRADE (FENSTERMAKER TOPOGRAPHIC SURVEY - 2022)
- BATHYMETRY (FENSTERMAKER TOPOGRAPHIC SURVEY - 2023)

SURVEY HORIZONTAL DATUM IS NAD 1983, VERTICAL DATUM IS NAVD88.




AECOM Imagine it.
Delivered.

1555 POYDRAS ST., SUITE 1200 NEW ORLEANS, LA., 70112

BOARD OF COMMISSIONERS - PORT OF NEW ORLEANS
LOUISIANA INTERNATIONAL TERMINAL AT VIOLET

DATE	SCALE	JOB NO.	DRAWING NO.
4/19/24	AS NOTED	60637250	
DESIGNED BY: BRL		LA REGISTRATION NO: 29393	STATE: LA

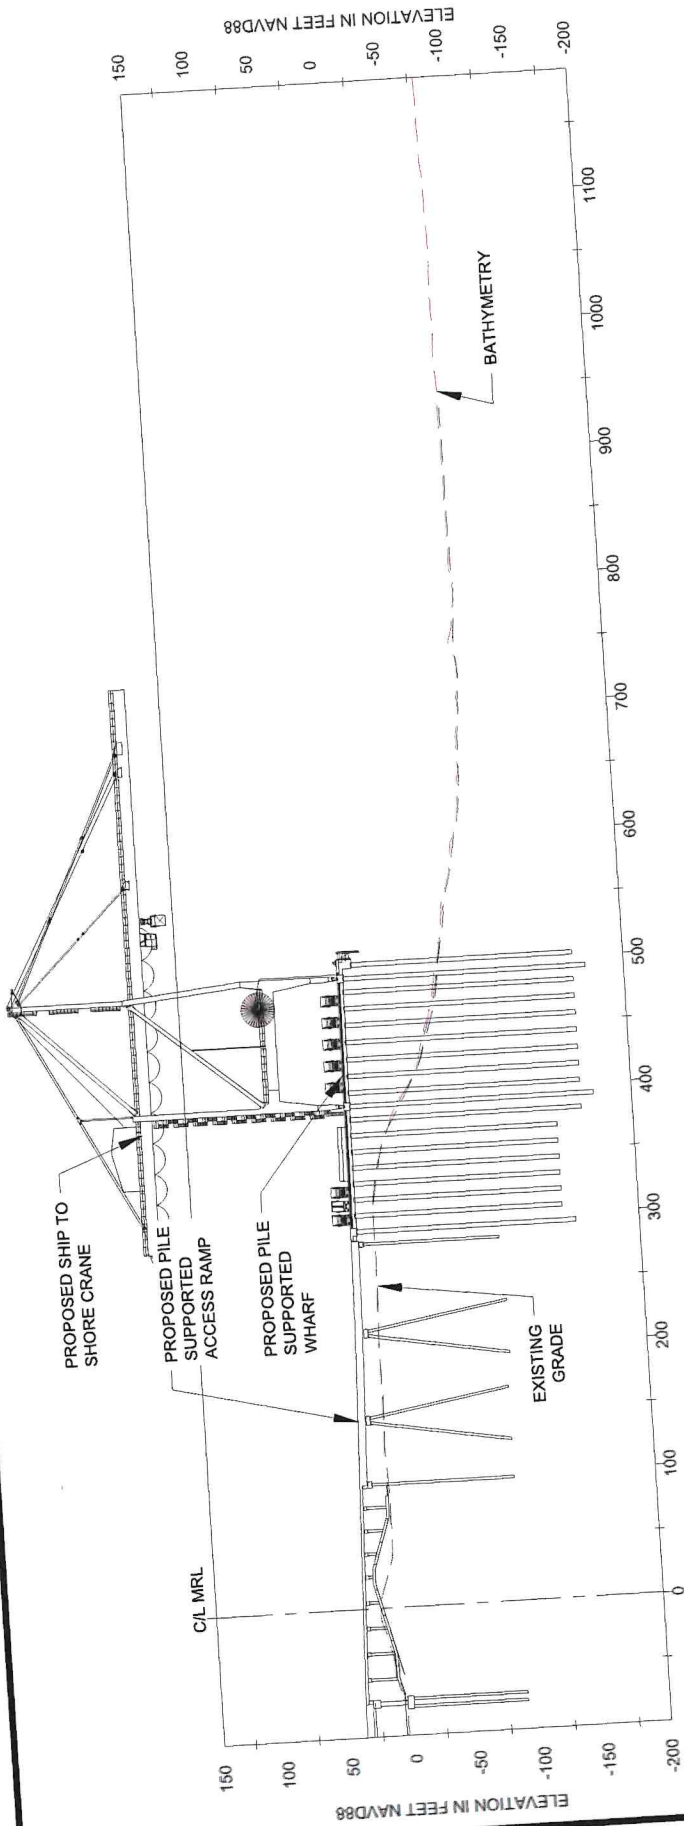

PARTIAL CROSS SECTION AT RAMP C



LEGEND

EXISTING GRADE (FENSTERMAKER TOPOGRAPHIC SURVEY - 2022)

BATHYMETRY (FENSTERMAKER TOPOGRAPHIC SURVEY - 2023)

SURVEY HORIZONTAL DATUM IS NAD 1983, VERTICAL DATUM IS NAVD88.



BOARD OF COMMISSIONERS - PORT OF NEW ORLEANS

LOUISIANA INTERNATIONAL TERMINAL AT VIOLET

DRAWING NO.

JOB NO.

SCALE

DATE

60637250

AS NOTED

4/19/24

LA REGISTRATION NO: 29393

STATE: LA

DESIGNED BY: BRL

Imagine it.
Delivered.

AECOM

1555 POYDRAS ST., SUITE 1200 NEW ORLEANS, LA., 70112

APPENDIX II

LOG OF BORING

Name of Project: St. Bernard Parish Container Terminal
Violet, Louisiana


For: Burk & Associates, Inc., New Orleans, Louisiana

Boring No. 4 Soil Technician George Hardee Date 20 March 1986


Ground Elev. Datum Gr. Water Depth See Text

Sample No.	SAMPLE Depth — Feet		DEPTH STRATUM Feet		VISUAL CLASSIFICATION	*STANDARD PENETRATION TEST	
	From	To	From	To			
			0.0	0.5	Miscellaneous fill (shells, bricks, clay, etc.)		
1	2.0	2.5	0.5	3.0	Medium stiff tan & gray silty clay w/shells & brick fragments		
2	4.5	5.5	3.0	5.5	Medium stiff tan & gray clay w/silt pockets		
3	7.5	8.5	5.5	9.0	Soft gray clay w/roots		
4	10.5	11.5	9.0	12.5	Medium stiff gray & tan clay w/silt pockets		
5	13.5	14.5	12.5	15.0	Soft gray & tan clay w/silt pockets		
6	18.5	19.5	15.0	20.0	Medium stiff gray clay w/silty clay layers		
7	23.5	24.5	20.0		Soft gray clay w/clayey silt lenses		
8	28.5	29.5		30.0	Ditto		
9	33.5	34.5	30.0	36.0	Soft gray clay w/silt lenses		
10	38.0	39.0	36.0	39.0	Loose gray silty sand w/clay layers		
11	39.0	40.5	39.0		Medium dense gray silty sand w/clay layers	3	11
12	41.5	43.0			Ditto	1	13
13	45.0	46.5			Ditto	2	11
14	48.5	50.0			Ditto	3	12
15	53.5	55.0		57.0	Ditto	2	10
16	58.5	60.0	57.0		Medium dense gray silty sand	6	21
17	63.5	65.0			Ditto	4	17
18	68.5	70.0			Ditto	5	24
19	73.5	75.0		78.0	Ditto	6	27

*Number in first column indicates number of blows of 140-lb. hammer dropped 30 in. required to seat 2-in. O. D. split spoon sampler 6 in. Number in second column indicates number of blows of 140-lb. hammer dropped 30 in. required to drive 2-in. O. D. split spoon sampler 1 ft. after seating 6 in. WHILE THIS LOG OF BORING IS CONSIDERED TO BE REPRESENTATIVE OF SUBSURFACE CONDITIONS AT ITS RESPECTIVE LOCATION ON THE DATE SHOWN, IT IS NOT WARRANTED THAT IT IS REPRESENTATIVE OF SUBSURFACE CONDITIONS AT OTHER LOCATIONS AND TIMES.

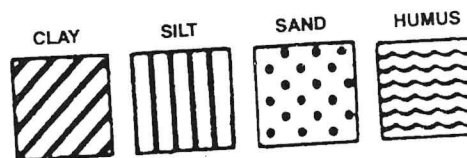

Predominant type shown heavy. Modifying type shown light.

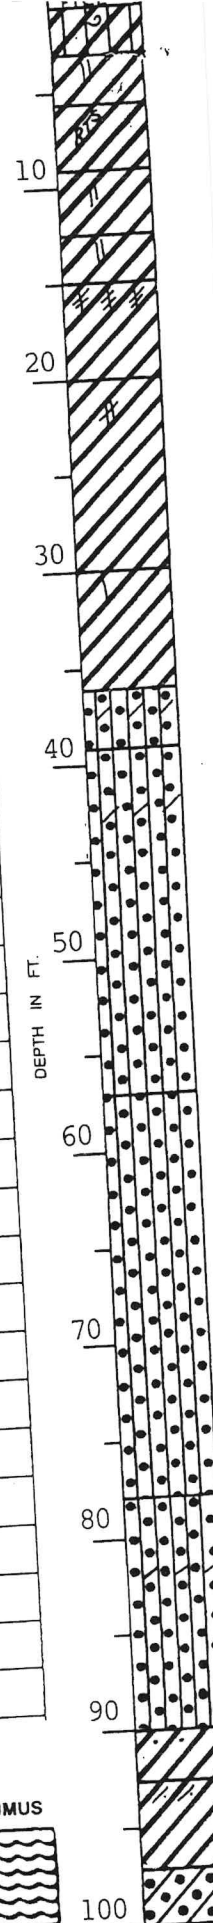

Remarks:

Sheet 2 of 2

Name of Project: St. Bernard Parish Container Terminal
Violet, Louisiana

Boring No. 4 Soil Technician George Hardee Date 20 March 1986
(Cont'd)
Ground Elev. _____ Datum _____ Gr. Water Depth See Text

DEPTH IN FT.

WHILE THIS LOG OF BORING IS CONSIDERED TO BE REPRESENTATIVE OF SUBSURFACE CONDITIONS AT ITS RESPECTIVE LOCATION ON THE DATE SHOWN, IT IS NOT WARRANTED THAT IT IS REPRESENTATIVE OF SUBSURFACE CONDITIONS AT OTHER LOCATIONS AND TIMES.

Fig. 5

PP Pocket penetrometer: Resistance in tons per square foot

SPT Standard Penetration Test: Number of blows of a 140-lb hammer dropped 30 inches required to drive 2-in. O.D., 1.4-in. I.D. sampler a distance of 1 foot into the soil after first seating it 6 inches. Values shown have not been corrected.

SPLR Type of Sampling  Shelby  SPT  Auger  Vibracore  Geoprobe  No sample

SYMBOL Clay  Silt  Sand  Peat/Humus  Shells  Stone/Gravel 
 Predominant type shown heavy; modifying type shown light

USC Unified Soil Classification

DENSITY Unit weight in pounds per cubic foot

SHEAR TESTS

TYPE

- UC Unconfined compression shear
- OB Unconsolidated undrained triaxial compression shear on one specimen confined at the approximate overburden pressure
- UU Unconsolidated undrained triaxial compression shear
- ϕ Angle of internal friction in degrees
- c Cohesion in pounds per square foot

ATTERBERG LIMITS

- LL Liquid Limit
- PL Plastic Limit
- PI Plasticity Index

OTHER TESTS

- CON Consolidation
- #200 Percent passing a U.S. No. 200 sieve
- SV Particle size distribution (sieve only)
- PD Particle size distribution (sieve and hydrometer)
- k Coefficient of permeability in centimeters per second
- SP Swelling pressure in pounds per square foot

Other laboratory test results reported on separate figures

GENERAL NOTES

- (1) If a ground water depth is shown on the boring log, these observations were made at the time of drilling and were measured below the existing ground surface. These observations are shown on the boring logs. However, ground water levels may vary due to seasonal fluctuations and other factors. If important to construction, the depth to ground water should be determined by those persons responsible for construction immediately prior to beginning work.
- (2) While the individual logs of borings are considered to be representative of subsurface conditions at their respective locations on the dates shown, it is not warranted that they are representative of subsurface conditions at other locations and times.



EUSTIS
ENGINEERING
SINCE 1946

Port of New Orleans
Phase I Exploration and Preliminary
Analyses
New Container Terminal
Violet, Louisiana

LOG OF BORING AND TEST RESULTS

Boring: B-1

Project No: 24618
Date: 07/12/2021 - 07/13/2021
Latitude: 29.89210°
Longitude: -89.89994°
Elevation: 8.0
Datum: NAVD88
Water Depth: See Text
Total Depth: 100.0 ft

Scale in Feet	PP	SPT	S P L R	Symbol	Visual Classification	USC	Sample Number	Depth in Feet	Water Content %	Density		Shear Tests			Atterberg Limits			Other Tests
										Dry pcf	Wet pcf	Type	◆	C pcf	LL	PL	PI	
0		25	✕	▣	Gray SILT w/shell & rock (asphalt)	ML	PB-1	0	10									
			✕	▣	Moist, medium dense gray & tan FINE SAND w/silt, shell fragments, & trace of clay pockets	SP-SM	PB-2	0.5										
		9	✕	▣	Moist, very soft gray & tan LEAN CLAY w/sand (no trace of concretions, & organic matter)	CL	PB-3	3.5	32									
5	1.00			▨			4	5	34									
				▨			5	6	33	90	119	UC	--	190				
10	0.25			▨			6	9	45									
	0.50			▨	Moist, soft gray & tan FAT CLAY w/silt pockets & trace of roots	CH	7	12	43	78	112	UC	--	410				
	0.50			▨			8	18	77	55	97	OB	0	358				
20	0.50			▨	Moist, soft gray FAT CLAY w/roots, concretions, silty sand pockets, decayed wood, & roots	CH	9	23	70									
	0.50			▨			10	28	61									
30	0.50			▨			11	33	30	92	120	OB	0	561				
				▨	Very loose gray SILTY FINE SAND w/trace of clay	SM												
35				▨			12	38	69						97	34	63	
				▨	Moist, medium stiff gray FAT CLAY w/trace of silt pockets & silty sand pockets (flocculated)	CH												
40				▨			13	43	60	64	103	OB	0	501				
45	0.25			▨														
50	0.25			▨			14	48	49									

NOTES:



EUSTIS
ENGINEERING
SINCE 1946

Port of New Orleans
Phase I Exploration and Preliminary
Analyses
New Container Terminal
Violet, Louisiana

LOG OF BORING AND TEST RESULTS

Boring: B-1

Project No: 24618
Date: 07/12/2021 - 07/13/2021
Latitude: 29.89210°
Longitude: -89.89994°
Elevation: 8.0
Datum: NAVD88
Water Depth: See Text
Total Depth: 100.0 ft

Scale in Feet	PP	SPT	S P L R	Symbol	Visual Classification	USC	Sample Number	Depth in Feet	Water Content %	Density		Shear Tests		Atterberg Limits			Other Tests
										Dry pcf	Wet pcf	Type	C pcf	LL	PL	PI	
50						CH	15	53	52	71	107	UC	--				
55	0.50				Moist, medium stiff gray FAT CLAY w/trace of silt pockets & silty sand pockets (floculated)		16	58	43	78	112	OB	0				
60	0.50						17	63	53	69	106	UC	--				
65	0.50						18	68	55								
70	0.50						19	73	47	75	110	UC	--				
75	0.50					SM	20	78	25								
80	0.50				Moist, very loose gray SILTY FINE SAND w/shell fragments		21	83	35	85	115	OB	0				
85	0.50				Moist, medium stiff gray LEAN CLAY w/shell fragments	CL	22	88	33								
90	0.50				Moist, very loose gray SILTY SAND w/shell fragments	SM	23	93	45	76	110	UC	--				
95	1.50				Moist, stiff gray & tan FAT CLAY w/few silty sand pockets	CH	24	98	44	76	110	OB	0				
100	1.00																

-#200 = 26.0%

NOTES:



EUSTIS
ENGINEERING
SINCE 1946

Port of New Orleans
Phase I Exploration and Preliminary
Analyses
New Container Terminal
Violet, Louisiana

LOG OF BORING AND TEST RESULTS

Boring: B-2

Project No: 24618
Date: 07/21/2021
Latitude: 29.88916°
Longitude: -89.89836°
Elevation: 6.0
Datum: NAVD88
Water Depth: See Text
Total Depth: 100.0 ft

ENGINEERING
SINCE 1946

Violet, Louisiana

Scale in Feet	PP	SPT	S P L R	Visual Classification	USC	Sample Number	Depth in Feet	Water Content %	Density		Shear Tests			Atterberg Limits			Other Tests
									Dry pcf	Wet pcf	Type	C pcf	LL	PL	PI		
0						PB-1	0										
	1.00			Soft gray SILTY CLAY	CL	2	2	33									
				Moist, stiff gray & tan FAT CLAY w/trace of silt pockets, & concretions	CH												
				Moist, stiff gray & tan LEAN CLAY w/silty clay layers & trace of roots	CL	3	5	28	93	119	UC	--	1667				
	1.00			Moist, soft to medium stiff gray & tan FAT CLAY w/few silt pockets & trace of wood (flocculated)	CH	4	8	37									
	0.50					5	11	48	72	107	UC	--	419				
	1.25			Moist, soft gray & tan LEAN CLAY	CL	6	14	37									
	0.25					7	18	35	87	117	OB	0	477				
	0.25			Moist, loose gray CLAYEY SILT w/few clay pockets	ML	8	23	34									
	0.25			Moist, soft gray LEAN CLAY w/trace of wood	CL	9	28	36	83	113	UC	--	432				
	0.25					10	33	45						48	20	28	
	0.25					11	38	36									
	0.25			Moist, soft to medium stiff gray FAT CLAY w/trace of silt pockets & lenses (flocculated)	CH	12	43	54	67	104	OB	0	314				
	0.25					13	48	49									

EUSTIS GINT LIBRARY 4 20 2024 GIB EE STANDARD BORING LOG 24618 - ANNIE GPJ 5/30/24

NOTES:



EUSTIS
ENGINEERING
SINCE 1946

Port of New Orleans
Phase I Exploration and Preliminary
Analyses
New Container Terminal
Violet, Louisiana

LOG OF BORING AND TEST RESULTS

Boring: B-2

Project No: 24618
Date: 07/21/2021
Latitude: 29.88916°
Longitude: -89.89836°
Elevation: 6.0
Datum: NAVD88
Water Depth: See Text
Total Depth: 100.0 ft

Scale in Feet	PP	SPT	S P L R	Symbol	Visual Classification	USC	Sample Number	Depth in Feet	Water Content %	Density		Shear Tests		Atterberg Limits			Other Tests
										Dry pcf	Wet pcf	Type	C psf	LL	PL	PI	
50						CH	14	53	55	65	101	UC	--	652			
55	0.50				Moist, soft to medium stiff gray FAT CLAY w/trace of silt pockets & lenses (floculated)		15	59	51								
60	0.50						16	63	57	64	100	OB	0	617			
65	1.00						17	68	52								
70	1.00						18	73	55	68	105	OB	0	416			
75	0.50				Moist, loose gray CLAYEY SAND w/shell fragments	SC	19	78	27								
80	0.25				Moist, loose gray fine SILTY SAND w/trace of clay & shell fragments	SM	20	83	33	88	117	OB	0	588			
85	0.25						21	88	24	100	124	OB	0	495			
90	0.25				Moist, dense gray SILTY SAND	SM	PB-22	91.5	27								
95							PB-23	95.5									
100							PB-24	98.5	29								

#200 = 19.2%

NOTES:



EUSTIS
ENGINEERING
SINCE 1946

Port of New Orleans
Phase I Exploration and Preliminary
Analyses
New Container Terminal
Violet, Louisiana

LOG OF BORING AND TEST RESULTS

Boring: B-3

Project No: 24618
Date: 07/20/2021
Latitude: 29.88718°
Longitude: -89.89781°
Elevation: 7.0
Datum: NAVD88
Water Depth: See Text
Total Depth: 50.0 ft

Scale in Feet	PP	SPT	S P L R	Symbol	Visual Classification	USC	Sample Number	Depth in Feet	Water Content %	Density		Shear Tests			Atterberg Limits			Other Tests
										Dry pcf	Wet pcf	Type	φ	C psf	LL	PL	PI	
0						CL	PB-1	0										
5	0.50				Moist, soft gray & tan LEAN CLAY w/ fine sand pockets, roots, & trace of shell fragments	CL	B-2	2	22									
10	0.75				Moist, soft gray & tan LEAN CLAY w/ trace of concretions (brittle)	CL	3	5	31	87	114	OB	0	288				
15	0.50				Moist, soft to medium stiff gray & tan FAT CLAY w/silty sand pockets, decayed wood, & organic matter	CH	4	8	41									
20	0.50						5	11	46	72	105	UC	--	476				
25	0.75						6	14	44									
30	0.75						7	18	42	79	112	OB	0	691				
35	0.50						8	23	82									
40							9	28	73	54	93	UC	--	279				
45							10	33	35									
50							11	38	43	76	109	OB	0	508				
							12	43	38						NP	NP	NP	
							PB-13	48.5	44									

NOTES:



EUSTIS
ENGINEERING
SINCE 1946

Port of New Orleans
Phase I Exploration and Preliminary
Analyses
New Container Terminal
Violet, Louisiana

LOG OF BORING AND TEST RESULTS

Boring: B-4

Project No: 24618
Date: 07/15/2021 - 07/19/2021
Latitude: 29.88350°
Longitude: -89.89780°
Elevation: 8.0
Datum: NAVD88
Water Depth: See Text
Total Depth: 150.0 ft

Scale in Feet	PP	SPT	S P L R	Symbol	Visual Classification	USC	Sample Number	Depth in Feet	Water Content %	Density		Shear Tests			Atterberg Limits			Other Tests
										Dry pcf	Wet pcf	Type	φ	C psf	LL	PL	PI	
0							PB-1	0	28									
	0.75	6			Brown SILTY CLAY w/ shells	CL	PB-2	0.5	33	86	114	UC	--	366				
					Moist, soft gray & tan LEAN CLAY w/ trace of decayed wood	CL	3	2	40									
5	0.50				Moist, soft gray & tan FAT CLAY w/ trace of concretions (flocculated)	CH	4	3										
	1.00						5	6	44	75	107	UC	--	478				
10	1.50				Moist, medium stiff gray & tan FAT CLAY w/ few roots & concretions (flocculated)	CH	6	9	42	79	112	OB	0	577				
	1.50						7	12	42	79	112	UC	--	551				
15							8	18	29									
	1.50				Moist, medium stiff gray LEAN CLAY w/ trace of shell fragments	CL	9	23	33	88	117	UC	--	625				
20							10	28	50	72	108	OB	0	288				
	2.25				Moist, very soft to soft gray LEAN CLAY w/ few silt lenses & trace of organic matter	CL	11	33	24									
30					Very loose gray SILTY FINE SAND	SM	PB-12	38	38									
							13	43	39									
35					Moist, soft gray SANDY LEAN CLAY	CL	14	48	28	96	122							
40		3			Very loose gray SILTY FINE SAND w/ clay	SM												
45					Moist, medium dense gray & tan FINE SAND w/ few clay pockets & trace of clay lenses	SP												
50	0.50																	

-#200 = 60.6%

NOTES:



EUSTIS
ENGINEERING
SINCE 1946

Port of New Orleans
Phase I Exploration and Preliminary
Analyses
New Container Terminal
Violet, Louisiana

LOG OF BORING AND TEST RESULTS

Boring: B-4

Project No: 24618
Date: 07/15/2021 - 07/19/2021
Latitude: 29.88350°
Longitude: -89.89780°
Elevation: 8.0
Datum: NAVD88
Water Depth: See Text
Total Depth: 150.0 ft

Scale in Feet	PP	SPT	S P L R	Symbol	Visual Classification	USC	Sample Number	Depth in Feet	Water Content %	Density		Shear Tests			Atterberg Limits			Other Tests
										Dry pcf	Wet pcf	Type	◆	C pcf	LL	PL	PI	
50		25	✕		Moist, medium dense gray & tan SILTY FINE SAND	SM	PB-15	50.5	24									
55		28					PB-16	53.5	23									
		11					PB-17	56.5										
60		20	✕		Moist, medium dense gray & tan CLAYEY FINE SAND	SC	PB-18	59.5	32									
65		18					PB-19	63.5										
70		31	✕		Moist, dense gray & tan SILTY FINE SAND	SM	PB-20	68.5	23									
75		35					PB-21	73.5										
80		54	✕		Moist, very dense tan & gray FINE SAND w/trace of organic matter, silt, & concretions	SP	PB-22	78.5	21									
85		51					PB-23	83.5	19									
90		36	✕		Moist, dense gray CLAYEY FINE SAND w/shell fragments	SC	PB-24	88.5	28									
95		12	✕		Moist, loose to medium dense gray SILTY FINE SAND w/clay & shell fragments	SM	PB-25	93.5	27									
100		64	✕			SM	PB-26	98.5	24									

NOTES:

EUSTIS GINT LIBRARY 4 20 2024 GLB EE STANDARD BORING LOG 24618 - ANNIE.GPJ 5/30/24



EUSTIS
ENGINEERING
SINCE 1946

Port of New Orleans
Phase I Exploration and Preliminary
Analyses
New Container Terminal
Violet, Louisiana

LOG OF BORING AND TEST RESULTS

Boring: B-4

Project No: 24618
Date: 07/15/2021 - 07/19/2021
Latitude: 29.88350°
Longitude: -89.89780°
Elevation: 8.0
Datum: NAVD88
Water Depth: See Text
Total Depth: 150.0 ft

Scale in Feet	PP	SPT	S P L R	Symbol	Visual Classification	USC	Sample Number	Depth in Feet	Water Content %	Density		Shear Tests			Atterberg Limits			Other Tests
										Dry pcf	Wet pcf	Type	φ	C pcf	LL	PL	PI	
100						SM	PB-27	103.5	26									
105		71			Very dense gray SILTY FINE SAND w/few clay pockets & trace of shell fragments w/trace of silt		28	108	45	75	109	UC	--	1194				
110	1.50					CH	29	113	50	71	107	UC	--	1341				
115	1.75						30	118										
120	1.75						31	123	36	84	114	UC	--	970				
125	1.50					SP-SM	32	128	24	99	122							
130					Very loose gray FINE SAND w/silt		33	133										
135							34	138	22	102	124							
140					Very loose gray & tan SILTY FINE SAND	SM	35	143	40	80	112	UC	--	2654				
145	1.50				Molst, stiff to very stiff gray FAT CLAY w/few silt pockets & trace of shell fragments (assured)	CH	36	148	37	83	114	UC	--	1718				
150	1.50																	

NOTES:



EUSTIS
ENGINEERING
SINCE 1946

Port of New Orleans
Phase 2 Exploration
New Louisiana International Terminal
Violet, Louisiana

LOG OF BORING AND TEST RESULTS

Boring: GB-5

Project No: 24618.01
Date: 04/25/2023 - 04/26/2023
Latitude: 29.89414°
Longitude: -89.90043°
Elevation: 6.1
Datum: NAVD88
Water Depth: See Text
Total Depth: 125.0 ft

Scale in Feet	PP	SPT	S P L R	Symbol	Visual Classification	USC	Sample Number	Depth in Feet	Water Content %	Density		Shear Tests		Atterberg Limits			Other Tests
										Dry pcf	Wet pcf	Type	C	LL	PL	PI	
0					6" CONCRETE	CL	PB-1	0.5	44								#200 = 39.5%
5	0.50	17			Moist, medium stiff brown & gray fine sand, LEAN CLAY	CL	2	3	30	93	121	UC	--	45	19	26	
10	0.25				Moist, medium stiff tan & gray LEAN CLAY w/trace of organic matter		3	5	31								#200 = 87.4%
15	0.00				Moist, loose gray & tan SILT w/few fine sand, trace of clay lenses, & roots	ML	4	8	26								
20	0.00				Moist, soft gray & tan LEAN CLAY	CL	5	11	32								#200 = 87.4%
25	0.50				Moist, very soft gray FAT CLAY w/trace of silt pockets & decayed wood	CH	6	14	48								
30	0.50						7	19	47								#200 = 87.4%
35	0.00				w/trace of silt layers		8	24	59	65	103	OB	0	85	22	63	
40	0.25				Moist, soft gray FAT CLAY w/trace of roots	CH	9	29	56	64	100	UC	--				#200 = 87.4%
45	0.00				w/silt pockets & lenses		10	34	55	68	105	OB	0				
50	0.00						11	39	28								#200 = 87.4%
55	0.25				Moist, medium stiff gray FAT CLAY w/trace of silt pockets & decayed wood	CH	12	44	47	72	106	OB	0				
60	0.00						13	49	32								#200 = 87.4%
65	0.00																

NOTES:



EUSTIS
ENGINEERING
SINCE 1946

Port of New Orleans
Phase 2 Exploration
New Louisiana International Terminal
Violet, Louisiana

LOG OF BORING AND TEST RESULTS

Boring: GB-5

Project No: 24618.01
Date: 04/25/2023 - 04/26/2023
Latitude: 29.89414°
Longitude: -89.90043°
Elevation: 6.1
Datum: NAVD88
Water Depth: See Text
Total Depth: 125.0 ft

Scale in Feet	PP	SPT	S P L R	Symbol	Visual Classification	USC	Sample Number	Depth in Feet	Water Content %	Density		Shear Tests			Atterberg Limits			Other Tests
										Dry pcf	Wet pcf	Type	C	psf	LL	PL	PI	
50						CH												
55	0.25				Molst, soft to medium stiff gray FAT CLAY w/trace of silt pockets & decayed wood		14	54	44	74	106	OB	0	814				
60	0.25						15	59	55						89	27	62	
65	0.25				w/trace of silt pockets & lenses		16	64	41	76	107	OB	0	771				
70	0.25						17	69	41									
75	0.50				Wet, loose gray fine SILTY SAND w/trace of clay & shell fragments	SM	18	74	31									
80	0.25				Molst, medium stiff gray fine SANDY LEAN CLAY w/trace of shell fragments	CL	19	79	32									
85	0.00				Molst, loose gray fine SILTY SAND w/trace of clay & shell fragments	SM	20	84	28									SV
90	0.75						21	89	19	112	133							
95	0.50						22	94	20						NP	NP	NP	
100	2.25				Molst, very stiff gray & tan FAT CLAY w/trace of concretions, & silt pockets & lenses	CH	23	99	23	101	125	UC	--	2421				

-#200 = 16.8%

NOTES:



EUSTIS
ENGINEERING
SINCE 1946

Port of New Orleans
Phase 2 Exploration
New Louisiana International Terminal
Violet, Louisiana

LOG OF BORING AND TEST RESULTS


Boring: GB-5

Project No: 24618.01
Date: 04/25/2023 - 04/26/2023
Latitude: 29.89414°
Longitude: -89.90043°
Elevation: 6.1
Datum: NAVD88
Water Depth: See Text
Total Depth: 125.0 ft

Scale in Feet	PP	SPT	S P L R	Symbol	Visual Classification	USC	Sample Number	Depth In Feet	Water Content %	Density		Shear Tests		Atterberg Limits			Other Tests
										Dry pcf	Wet pcf	Type	C pcf	LL	PL	PI	
100						CH											
105	1.50				Moist, very stiff gray & tan FAT CLAY w/trace of concretions, & silt pockets & lenses		24	104	24	99	123	OB	0	2056			
110	1.50						25	109	32								
115	1.50				Moist, medium stiff to stiff gray FAT CLAY	CH	26	114	35	88	118	OB	0	1186			
120	1.00						27	119	41								
125	1.50						28	124	36	80	109	OB	0	880			
130																	
135																	
140																	
145																	
150																	

NOTES:

Particle Size Distribution Report

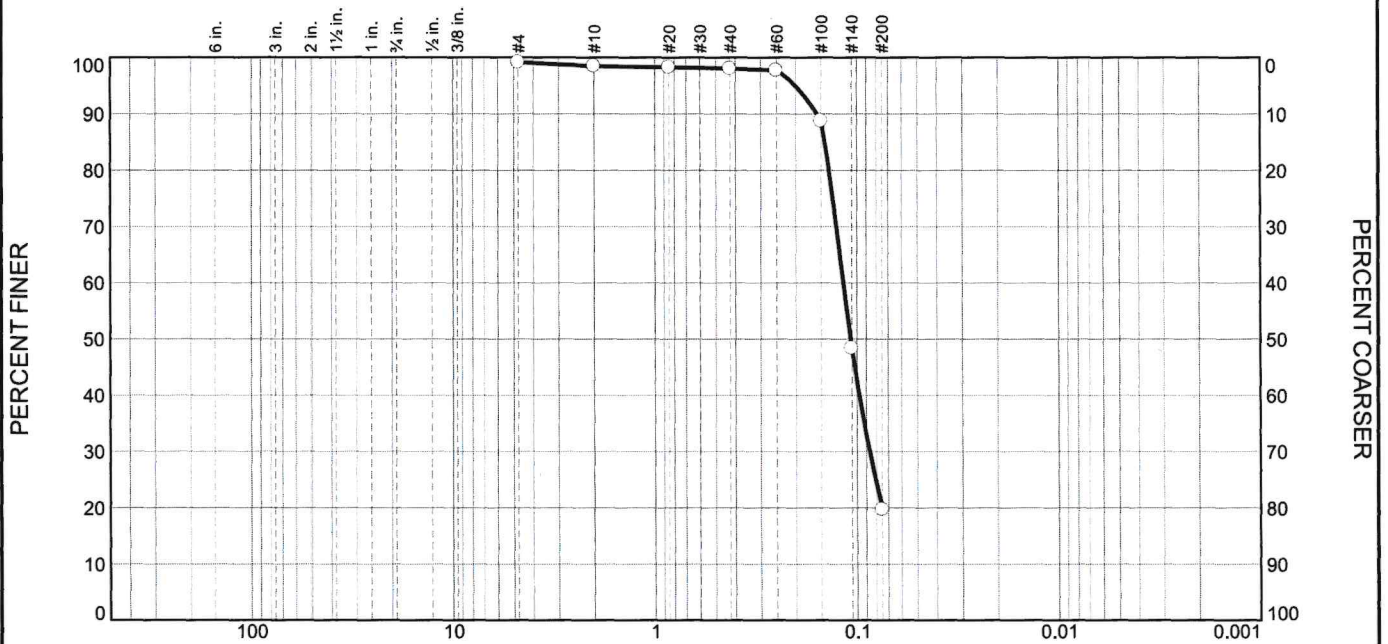

% +3"	% Gravel		% Sand			% Fines	
	Coarse	Fine	Coarse	Medium	Fine	Silt	Clay
			0.7	0.5	78.3		19.7

TEST RESULTS			
Opening Size	Percent Finer	Spec.* (Percent)	Pass? (X=Fail)
#4	99.2		
#10	98.5		
#20	98.3		
#40	98.0		
#60	97.7		
#100	88.8		
#140	48.3		
#200	19.7		

* (no specification provided)

Material Description			
Wet, loose gray fine SILTY SAND w/ trace clay & shell fragments			
Atterberg Limits (ASTM D 4318)			
PL=	LL=	PI=	
Classification			
USCS (D 2487)=	SM	AASHTO (M 145)=	
Coefficients			
D ₉₀ = 0.1575	D ₈₅ = 0.1439	D ₆₀ = 0.1168	
D ₅₀ = 0.1076	D ₃₀ = 0.0867	D ₁₅ =	
D ₁₀ =	C _u =	C _c =	
Remarks			
Date Received: 5/4/23		Date Tested: 5/10/23	
Tested By: DC			
Checked By: RR			
Title: Lab Manager			

Source of Sample: GB5 Depth: 84
Sample Number: 20

Date Sampled:



EUSTIS
ENGINEERING
SINCE 1946

Client: PORT OF NEW ORLEANS, NEW ORLEANS, LOUISIANA
Project: PORT OF NEW ORLEANS
PHASE 2 EXPLORATION

Project No: 24618.01

Figure



EUSTIS
ENGINEERING
SINCE 1946

Port of New Orleans
Phase 2 Exploration
New Louisiana International Terminal
Violet, Louisiana

LOG OF BORING AND TEST RESULTS

Boring: GB-6

Project No: 24618.01
Date: 04/25/2023 - 05/01/2023
Latitude: 29.88769°
Longitude: -89.89845°
Elevation: 6.5
Datum: NAVD88
Water Depth: See Text
Total Depth: 125.0 ft

Scale in Feet	pp	SPT	S P L R	Symbol	Visual Classification	USC	Sample Number	Depth in Feet	Water Content %	Density		Shear Tests			Atterberg Limits			Other Tests
										Dry pcf	Wet pcf	Type	φ	C psf	LL	PL	PI	
0					Moist, soft gray LEAN CLAY w/few roots	CL	PB-1	0	25									#700 = 95.1% #200 = 48.7%
					Moist, stiff dark gray & brown fine CLAYEY SAND w/trace of fine sand	SC	PB-2	0.5	34									
	0.75	10			Moist, medium stiff gray FAT CLAY w/trace of silt pockets, roots, & wood	CH	3	3	40	81	114	OB	0	483				
	0.75						4	5										
5							5	8	41	80	113	UC	--	767				
	0.50						6	11	38	80	110	OB	0	845	83	20	63	
	0.75						7	14	36	86	117	OB	0	576				
	0.50						8	19	45									
	0.50						9	24	66	61	101	OB	0	333				
	0.25						10	29	71						78	26	52	
	0.25						11	34	78	54	96	OB	0	1076				
	0.25						12	39	44									
	0.00						13	44	40	82	114	OB	0	441	42	23	19	
	0.00						14	49	60						63	21	42	
	0.00																	

CONS, #200 = 9

EUSTIS GINT LIBRARY 4 20 2023 GLB EE STANDARD BORING LOG 24618.01 GPJ 10/6/23

EUSTIS ENGINEERING SINCE 1946

CONS, #200 = 9

NOTES:



EUSTIS
ENGINEERING
SINCE 1946

Port of New Orleans
Phase 2 Exploration
New Louisiana International Terminal
Violet, Louisiana

LOG OF BORING AND TEST RESULTS

Boring: GB-6

Project No: 24618.01
Date: 04/25/2023 - 05/01/2023
Latitude: 29.88769°
Longitude: -89.89845°
Elevation: 6.5
Datum: NAVD88
Water Depth: See Text
Total Depth: 125.0 ft

Scale in Feet	pp	SPT	S P L R	Symbol	Visual Classification	USC	Sample Number	Depth in Feet	Water Content %	Density		Shear Tests			Atterberg Limits			Other Tests
										Dry pcf	Wet pcf	Type	φ	C pcf	LL	PL	PI	
50						CH												
55	0.25				Moist, medium stiff gray FAT CLAY w/few silt pockets & lenses		15	54	52	69	105	OB	0	737				
60	0.00						16	59	46	70	102	UC	--	494				
65	0.50						17	64	49	69	103	OB	0	885	65	19	46	CONS
70	0.50						18	69	52									
75	0.50				Moist, stiff gray FAT CLAY	CH	19	74	52	66	101	OB	0	1058	91	25	66	
80	0.50				Moist, loose gray fine CLAYEY SAND	SC	20	79	27									
85	0.00						21	84	33									-#200 = 39.7%
90	0.00				w/sandy clay layers & trace of shell fragments		22	89	28	91	117	OB	0	732				
95		51			Moist, very dense gray fine POORLY GRADED SAND w/SILT	SP-SM	PB-23	93.5	23									SV
100		54					PB-24	96.5	24									

NOTES:

LOG OF BORING AND TEST RESULTS

Port of New Orleans
Phase 2 Exploration
New Louisiana International Terminal
Violet, Louisiana




Boring: GB-6

Project No: 24618.01
Date: 04/25/2023 - 05/01/2023
Latitude: 29.88769°
Longitude: -89.89845°
Elevation: 6.5
Datum: NAVD88
Water Depth: See Text
Total Depth: 125.0 ft

Scale in Feet	PP	SPT	S P L R	Symbol	Visual Classification	USC	Sample Number	Depth in Feet	Water Content %	Density		Shear Tests		Atterberg Limits			Other Tests	
										Dry pcf	Wet pcf	Type	φ	C pcf	LL	PL		PI
100		69	⊗		Moist, very dense gray fine GRADED SAND w/SILT	SP-SM	PB-25	99.5	22								SV	
105		70	⊗				PB-26	102.5	22									
		22	⊗		Moist, medium dense gray fine POORLY GRADED SAND w/SILT	SP-SM	PB-27	105.5	20									
110		5	⊗		Moist, medium stiff tan LEAN CLAY w/few silt pockets	CL	PB-28	108.5	29									
115	1.00						29	114	31	92	120	OB	0	426	40	15		25
120	1.00			Moist, medium stiff gray FAT CLAY w/few fine sand pockets	CH		30	119	32	82	108	UC	--	138				
125	1.25			w/few silt pockets & lenses			31	124	31	81	106	OB	0	716				
130																		
135																		
140																		
145																		
150																		

NOTES:

Particle Size Distribution Report

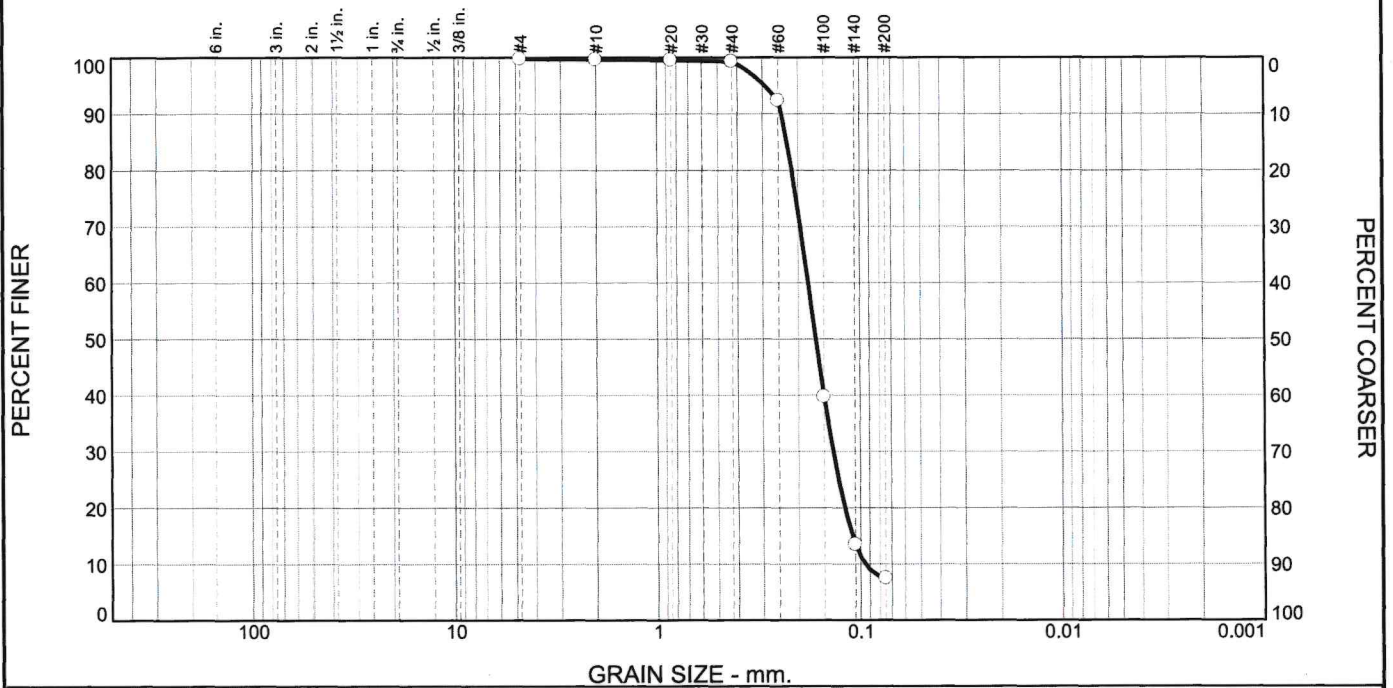

% +3"	% Gravel		% Sand			% Fines	
	Coarse	Fine	Coarse	Medium	Fine	Silt	Clay
			0.1	0.4	91.9	7.4	

Test Results (ASTM D 6913 & ASTM D 1140)			
Opening Size	Percent Finer	Spec.* (Percent)	Pass? (X=Fail)
#4	99.8		
#10	99.7		
#20	99.5		
#40	99.3		
#60	92.3		
#100	39.7		
#140	13.4		
#200	7.4		

* (no specification provided)

Material Description
Moist, very dense gray fine POORLY GRADED SAND W/ SILT

Atterberg Limits (ASTM D 4318)
PL= _____ LL= _____ PI= _____

Classification
USCS (D 2487)= SP-SM AASHTO (M 145)= _____

Coefficients
D₉₀= 0.2417 D₈₅= 0.2272 D₆₀= 0.1796
D₅₀= 0.1647 D₃₀= 0.1357 D₁₅= 0.1096
D₁₀= 0.0952 C_u= 1.89 C_c= 1.08

Remarks

Date Received: 5/9/23 **Date Tested:** 5/24/23
Tested By: AD
Checked By: RR
Title: Lab Manager

Source of Sample: GB-6
Sample Number: PB-23

Depth: 93.5

Date Sampled:



EUSTIS
ENGINEERING
SINCE 1946

Client: PORT OF NEW ORLEANS, NEW ORLEANS, LOUISIANA
Project: PORT OF NEW ORLEANS
 PHASE 2 EXPLORATION
Project No: 24618.01

Figure

PERCENT FINER



% +3"

Coarse

Fine

Medium

2.0

88.3

88.3

88.3

Silt

Silt

Clay

Opening Size	Percent Finer	Spec.* (Percent)	Pass? (X=Fail)
#4	99.4		
#10	98.4		
#20	97.6		
#40	96.4		
#60	86.4		
#100	43.0		
#140	14.2		
#200	8.1		

Moist, very dense gray fine POORLY GRADED SAND W/ SILT

PL=

 $LL =$

PI=

USCS (D 2487)=

SP-SM

AASHTO (M 145)=

D₉₀= 0.2707

0.2707

D₈₅= 0.2439

D₆₀= 0.1782

D₅₀= 0.1609

$$D_{30} = 0.1312$$
$$D_{15} = 0.1076$$

D₁₀= 0.0941

$$C_u = 1.89$$
$$C_c = 1.03$$

Date Received: 5/9/23

Date Tested: 5/24/23

Tested By: AD

Checked By: RR

Title: Lab Manager

(no specification provided)

Source of Sample: GB-6
Sample Number: PB-26

Depth: 102.5

Date Sampled:



EUSTIS
ENGINEERING
SINCE 1946

Client: PORT OF NEW ORLEANS, NEW ORLEANS, LOUISIANA

Project: PORT OF NEW ORLEANS
PHASE 2 EXPLORATION

Project No: 24618.01

Figure



EUSTIS
ENGINEERING
SINCE 1946

Port of New Orleans
Phase 2 Exploration
New Louisiana International Terminal
Violet, Louisiana

LOG OF BORING AND TEST RESULTS

Boring: GB-7

Project No: 24618.01
Date: 05/03/2023 - 05/05/2023
Latitude: 29.89169°
Longitude: -89.89880°

Elevation: 4.6
Datum: NAVD88
Water Depth: See Text
Total Depth: 125.0 ft

Scale in Feet	PP	SPT	S P L R	Symbol	Visual Classification	USC	Sample Number	Depth in Feet	Water Content %	Density		Shear Tests		Atterberg Limits			Other Tests
										Dry pcf	Wet pcf	Type	C _u psf	LL	PL	PI	
0						CL	PB-1	0									
5	0.50				Moist, medium stiff brown & gray LEAN CLAY w/few organic matter	CL	2	2	27	95	121	OB	0	38	19	19	
10	0.25				Moist, soft brown & gray FAT CLAY w/few silt pockets & concretions	CH	3	5	34	85	113	UC	--				
15	0.50				Moist, soft gray & tan FAT CLAY w/trace of silt pockets & concretions	CH	4	8	37	81	111	OB	0				
20	1.25						5	11	40	76	107	UC	--				
25	1.00				Moist, medium stiff gray & tan FAT CLAY	CH	6	14	33	85	113	OB	0	77	24	53	
30	0.75				Moist, medium stiff gray LEAN CLAY	CL	7	18	31	93	121	OB	0				
35	0.75						8	23	32								
40	0.50				Moist, very soft gray FAT CLAY w/few silt pockets & lenses	CH	9	28	44	73	105	OB	0				
45	0.50						10	33	48					73	26	47	
50	0.50				Moist, soft to medium stiff gray FAT CLAY w/trace of silt pockets	CH	11	38	40	78	109	OB	0				
	1.25						12	43	46	66	96	UC	--	89	25	64	CONS
	0.50						13	48	39	79	109	OB	0				

NOTES:

EUSTIS GINT LIBRARY 4 20 2023.GLB EE STANDARD BORING LOG 24618.01.GPJ 10/6/23



EUSTIS
ENGINEERING
SINCE 1946

Port of New Orleans
Phase 2 Exploration
New Louisiana International Terminal
Violet, Louisiana

LOG OF BORING AND TEST RESULTS

Boring: GB-7

Project No: 24618.01
Date: 05/03/2023 - 05/05/2023
Latitude: 29.89169°
Longitude: -89.89880°
Elevation: 4.6
Datum: NAVD88
Water Depth: See Text
Total Depth: 125.0 ft

Scale in Feet	PP	SPT	S P L R	Symbol	Visual Classification	USC	Sample Number	Depth in Feet	Water Content %	Density		Shear Tests			Atterberg Limits			Other Tests
										Dry pcf	Wet pcf	Type	φ	C pcf	LL	PL	PI	
50						CH	14	53	41									
55	0.50				Molst, soft to medium stiff gray FAT CLAY w/trace of silt pockets		15	58	35	83	112	OB	0	543				
60	0.75						16	63	41	76	107	UC	--	1002	80	26	54	CONS
65	0.75				Molst, medium stiff gray FAT CLAY	CH	17	68	39	79	109	OB	0	810				
70	1.00						18	73	46									
75	1.25						19	78	40	77	108	OB	0	674	80	22	58	
80	1.00				w/trace of silt pockets & concretions		20	83										
85	1.50				w/sand layers													
90	0.75				Molst, loose gray & tan fine POORLY GRADED SAND w/SILT	SP-SM	21	88	23									SV
95	2.50				Molst, stiff gray & tan FAT CLAY w/trace of silt pockets & lenses, & concretions	CH	22	93	25						69	23	46	
100	2.00						23	98	23	101	124	OB	0	1788				

NOTES:



EUSTIS
ENGINEERING
SINCE 1946

Port of New Orleans
Phase 2 Exploration
New Louisiana International Terminal
Violet, Louisiana

LOG OF BORING AND TEST RESULTS


Boring: GB-7

Project No: 24618.01
Date: 05/03/2023 - 05/05/2023
Latitude: 29.89169°
Longitude: -89.89880°
Elevation: 4.6
Datum: NAVD88
Water Depth: See Text
Total Depth: 125.0 ft

Scale in Feet	PP	SPT	S P L R	Symbol	Visual Classification	USC	Sample Number	Depth in Feet	Water Content %	Density		Shear Tests		Atterberg Limits			Other Tests
										Dry pcf	Wet pcf	Type	C pcf	LL	PL	PI	
100						CH											
105	2.00				Moist, stiff gray & tan FAT CLAY w/trace of silt pockets & lenses, & concretions		24	103	26								
110	2.25				w/trace to few fine sand pockets		25	108	32	90	119	OB	0	1402			
115	1.25				w/trace of silt pockets		26	113	35								
120	1.00						27	118	32	86	114	OB	0	957			
125	1.50						28	123	37								
130																	
135																	
140																	
145																	
150																	

NOTES:

Particle Size Distribution Report

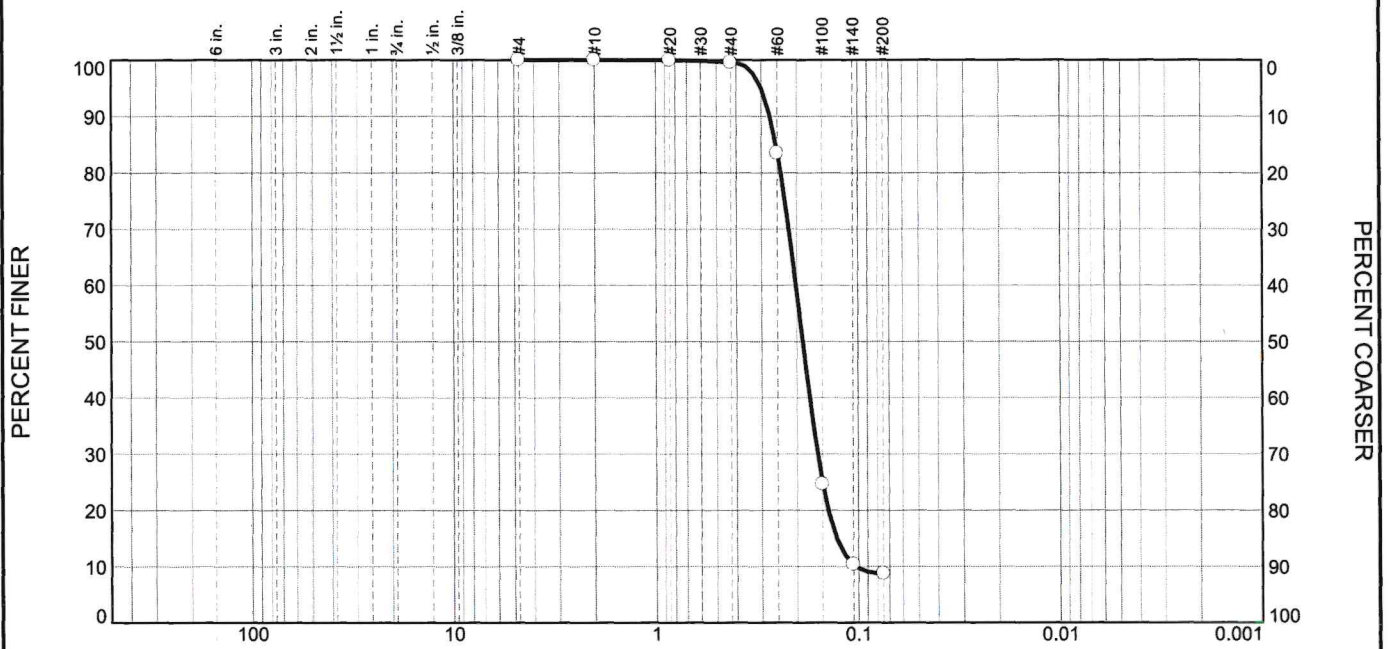

GRAIN SIZE - mm.

% +3"	% Gravel		% Sand			% Fines	
	Coarse	Fine	Coarse	Medium	Fine	Silt	Clay
0.0	0.0	0.0	0.0	0.4	90.9	8.7	


Test Results (ASTM D 6913 & ASTM D 1140)			
Opening Size	Percent Finer	Spec.* (Percent)	Pass? (X=Fail)
#4	100.0		
#10	100.0		
#20	100.0		
#40	99.6		
#60	83.5		
#100	24.7		
#140	10.4		
#200	8.7		

* (no specification provided)

Material Description		
Moist, loose gray & tan fine POORLY GRADED SAND W/ SILT		
Atterberg Limits (ASTM D 4318)		
PL=	LL=	PI=
Classification		
USCS (D 2487)=	SP-SM	AASHTO (M 145)=
Coefficients		
D ₉₀ = 0.2726	D ₈₅ = 0.2544	D ₆₀ = 0.2031
D ₅₀ = 0.1879	D ₃₀ = 0.1588	D ₁₅ = 0.1281
D ₁₀ = 0.1029	C _u = 1.97	C _c = 1.21
Remarks		
Date Received: 5/9/23 Date Tested: 5/24/23		
Tested By: AD		
Checked By: RR		
Title: Lab Manager		

Source of Sample: GB-7 Depth: 88
Sample Number: 21

Date Sampled:

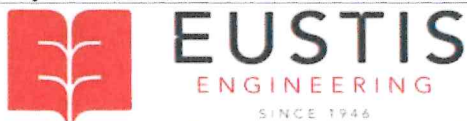

Client: PORT OF NEW ORLEANS, NEW ORLEANS, LOUISIANA
Project: PORT OF NEW ORLEANS
PHASE 2 EXPLORATION

Project No: 24618.01

Figure



EUSTIS
ENGINEERING
SINCE 1946

Port of New Orleans
Phase 2 Exploration
New Louisiana International Terminal
Violet, Louisiana

LOG OF BORING AND TEST RESULTS

Boring: GB-8

Project No: 24618.01
Date: 07/25/2023 - 07/27/2023
Latitude: 29.88425°
Longitude: -89.89716°
Elevation: 4.6
Datum: NAVD88
Water Depth: See Text
Total Depth: 125.0 ft

Scale in Feet	PP	SPT	S P L R	Symbol	Visual Classification	USC	Sample Number	Depth in Feet	Water Content %	Density		Shear Tests			Atterberg Limits			Other Tests
										Dry pcf	Wet pcf	Type	φ	C pcf	LL	PL	PI	
0	0.75				Moist, medium compact gray fine SANDY SILT	ML	PB-1	0										-#200 = 59.8%
5	1.00				Moist, medium stiff greenish-gray FAT CLAY w/trace of organic matter, concretions, & roots w/few roots	CH	2	3										
10	1.50						3	6	46	76	111	OB	0	737	67	26	41	
							4	8	54	70	107	UC	--	401				
							5	11	41	80	113	OB	0	760				-#200 = 54.4%
15	0.25				Moist, medium stiff gray LEAN CLAY w/few fine sand pockets	CL	6	14	29	96	123	OB	0	978	33	20	13	
20	0.25						7	18	29	94	121	OB	0	739				
							8	24	27						27	21	6	
25	0.50				Moist, soft gray SILTY CLAY W/SAND (fine)	CL-ML												SV
30	0.50				Moist, medium compact gray fine SANDY SILT	ML	9	29	24	101	125							
35	0.75						10	34	24									
40	0.25	11			Moist, very soft gray LEAN CLAY w/few fine sand layers	CL	11	39	41	80	113	OB	0	240				SV
							PB-12	40.5	25									
45		9			Moist, loose to medium dense gray fine SILTY SAND	SM	PB-13	43.5	25									
																		SV
							PB-14	46.5	26									
50		8																

NOTES:

LOG OF BORING AND TEST RESULTS

Port of New Orleans
Phase 2 Exploration
New Louisiana International Terminal
Violet, Louisiana



Boring: GB-8

Project No: 24618.01
Date: 07/25/2023 - 07/27/2023
Latitude: 29.88425°
Longitude: -89.89716°
Elevation: 4.6
Datum: NAVD88
Water Depth: See Text
Total Depth: 125.0 ft

Scale in Feet	PP	SPT	S P L R	Symbol	Visual Classification	USC	Sample Number	Depth in Feet	Water Content %	Density		Shear Tests		Atterberg Limits			Other Tests
										Dry pcf	Wet pcf	Type	C pcf	LL	PL	PI	
50		10	X		Moist, loose to medium dense gray fine SILTY SAND	SM	PB-15	49.5	27								
55		17	X				PB-16	53.5	24								
60		25	X		Moist, medium dense gray fine POORLY GRADED SAND W/SILT	SP-SM	PB-17	58.5	23								
65		57	X		Moist, dense gray fine POORLY GRADED SAND W/SILT	SP-SM	PB-18	63.5	22								SV
70		43	X				PB-19	68.5	23								
75		41	X				PB-20	73.5	24								
80		23	X		Moist, medium dense gray fine POORLY GRADED SAND W/SILT	SP-SM	PB-21	78.5	19								
85		20	X		Moist, medium dense gray fine CLAYEY SAND	SC	PB-22	83.5	28								
90		16	X				PB-23	88.5	24								
95		11	X		Moist, stiff gray FAT CLAY W/SAND (fine)	CH	PB-24	93.5	48								
100	2.50				Moist, stiff greenish-gray FAT CLAY w/trace of shells (floculated)	CH	25	98	44	78	112	OB	0				1155

NOTES:



EUSTIS
ENGINEERING
SINCE 1946

Port of New Orleans
Phase 2 Exploration
New Louisiana International Terminal
Violet, Louisiana

LOG OF BORING AND TEST RESULTS


Boring: GB-8

Project No: 24618.01
Date: 07/25/2023 - 07/27/2023
Latitude: 29.88425°
Longitude: -89.89716°
Elevation: 4.6
Datum: NAVD88
Water Depth: See Text
Total Depth: 125.0 ft

Scale in Feet	PP	SPT	S P L R	Symbol	Visual Classification	USC	Sample Number	Depth in Feet	Water Content %	Density		Shear Tests			Atterberg Limits			Other Tests
										Dry pcf	Wet pcf	Type	φ	C pcf	LL	PL	PI	
100																		
105	2.00				Moist, stiff greenish-gray FAT CLAY w/few fine sand pockets & trace of shells	CH	26	103	49	73	109	UC	--	1340	79	25	54	
110	3.25				Moist, stiff greenish-gray LEAN CLAY w/SAND (fine, lenses & layers) (focculated)	CL	27	108	29	95	122	OB	0	1545				
115	3.25						28	113	31	93	121	UC	--	1494				
120	3.50				Moist, stiff gray FAT CLAY	CH	29	118	48	73	109	UC	--	1407				
125							30	123										
130																		
135																		
140																		
145																		
150																		

NOTES:

Particle Size Distribution Report

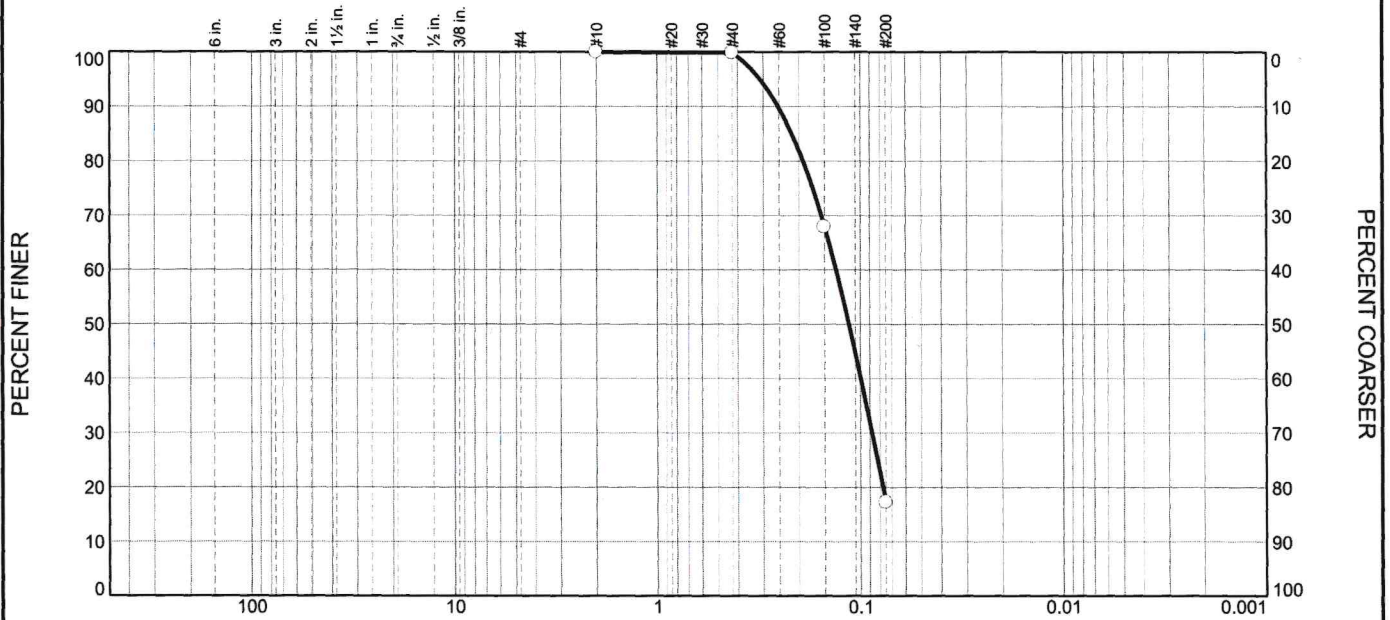

GRAIN SIZE - mm.

% +3"	% Gravel		% Sand			% Fines	
	Coarse	Fine	Coarse	Medium	Fine	Silt	Clay
0.0	0.0	0.0	0.0	0.1	82.6	17.3	

Test Results (ASTM D 6913 / D6913M & ASTM D 1140)			
Opening Size	Percent Finer	Spec.* (Percent)	Pass? (X=Fail)
#10	100.0		
#40	99.9		
#100	67.9		
#200	17.3		

* (no specification provided)

Material Description		
moist, dense gray fine SILTY SAND		
Atterberg Limits (ASTM D 4318)		
PL=	LL=	PI=
Classification		
USCS (D 2487)=	SM	AASHTO (M 145)=
Coefficients		
D ₉₀ = 0.2534	D ₈₅ = 0.2169	D ₆₀ = 0.1320
D ₅₀ = 0.1142	D ₃₀ = 0.0879	D ₁₅ =
D ₁₀ =	C _u =	C _c =
Remarks		
Date Received:		Date Tested:
Tested By: KP		
Checked By:		
Title:		

Source of Sample: GB-8
Sample Number: PB-13

Depth: 43.5

Date Sampled:



EUSTIS
ENGINEERING
SINCE 1946

Client: PORT OF NEW ORLEANS, NEW ORLEANS, LOUISIANA


Project: PORT OF NEW ORLEANS
PHASE 2 EXPLORATION

Project No: 24618.01

Figure

Tested By: _____ Checked By: _____

Particle Size Distribution Report

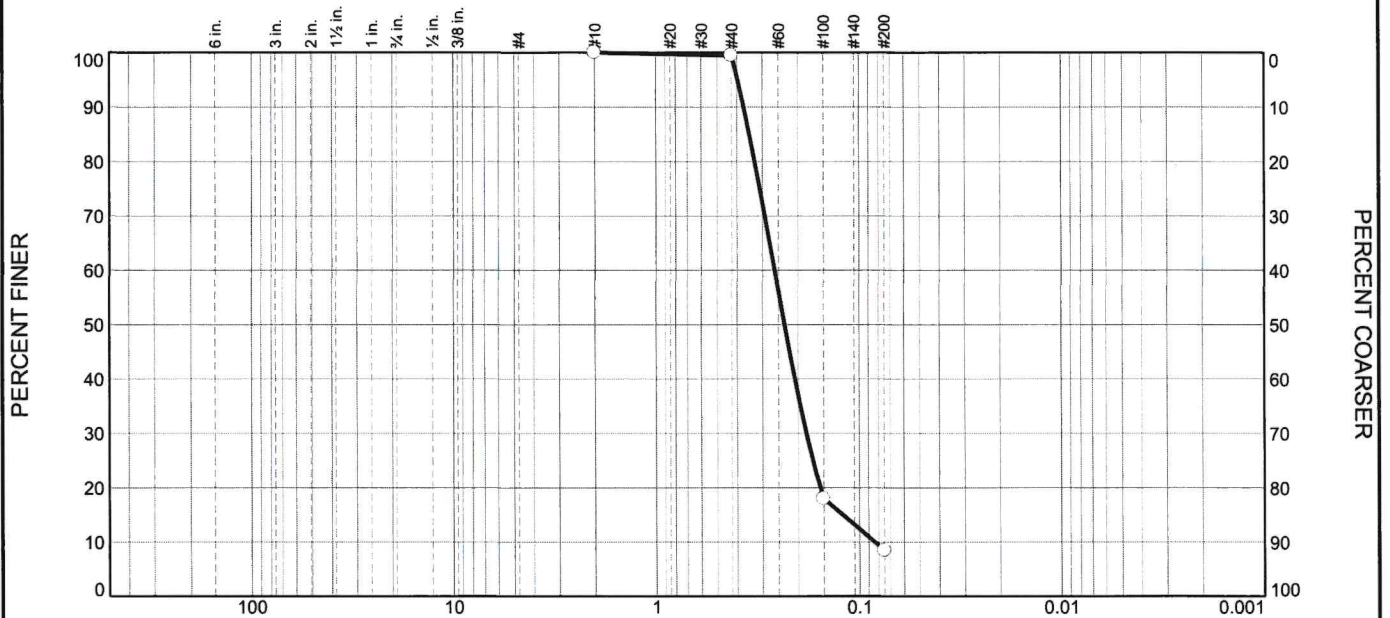

% +3"	% Gravel		% Sand			% Fines	
	Coarse	Fine	Coarse	Medium	Fine	Silt	Clay
0.0	0.0	0.0	0.0	0.5	91.1	8.4	

Test Results (ASTM D 6913 / D6913M & ASTM D 1140)			
Opening Size	Percent Finer	Spec.* (Percent)	Pass? (X=Fail)
#10	100.0		
#40	99.5		
#100	18.0		
#200	8.4		

* (no specification provided)

Material Description		
Moist, dense gray fine POORLY GRADED SAND W/ SILT		
Atterberg Limits (ASTM D 4318)		
PL=	LL=	PI=
Classification		
USCS (D 2487)=	SP-SM	AASHTO (M 145)=
Coefficients		
D ₉₀ = 0.3709	D ₈₅ = 0.3481	D ₆₀ = 0.2615
D ₅₀ = 0.2338	D ₃₀ = 0.1829	D ₁₅ = 0.1209
D ₁₀ = 0.0841	C _u = 3.11	C _c = 1.52
Remarks		
Date Received: _____ Date Tested: _____		
Tested By: KP		
Checked By: _____		
Title: _____		

Source of Sample: GB-8
Sample Number: PB-18

Depth: 63.5

Date Sampled: _____



EUSTIS
ENGINEERING
SINCE 1946

Client: PORT OF NEW ORLEANS, NEW ORLEANS, LOUISIANA

Project: PORT OF NEW ORLEANS
PHASE 2 EXPLORATION

Project No: 24618.01

Figure

Tested By: _____ Checked By: _____



EUSTIS
ENGINEERING
SINCE 1936

Port of New Orleans
Phase 2 Exploration
New Louisiana International Terminal
Violet, Louisiana

LOG OF BORING AND TEST RESULTS

Boring: GB-10

Project No: 24618.01
Date: 05/02/2023 - 05/03/2023
Latitude: 29.88623°
Longitude: -89.89718°
Elevation: 4.2
Datum: NAVD88
Water Depth: See Text
Total Depth: 125.0 ft

Scale in Feet	PP	SPT	S P L R	Symbol	Visual Classification	USC	Sample Number	Depth in Feet	Water Content %	Density		Shear Tests		Atterberg Limits			Other Tests
										Dry pcf	Wet pcf	Type	C psf	LL	PL	PI	
0						CH	PB-1	0									
5	0.75				Moist, soft gray & tan FAT CLAY w/trace to few silt pockets & organic matter		2	2	38	79	109	OB	0	83	27	56	
10	0.50						3	5	41	79	111	UC	--				
15	0.00				Moist, soft greenish-gray FAT CLAY w/trace of silt pockets, roots, & organic matter	CH	4	8	56	67	105	OB	0				
20	0.25						5	11	47	72	106	UC	--	85	28	57	CONS
25	0.50						6	14	45	76	111	OB	0				
30	0.00				Moist, very soft gray LEAN CLAY	CL	7	19	46								
35	0.00				Moist, very soft gray SANDY LEAN CLAY	CL	8	24	40	81	113	OB	0	33	17	16	
40	0.00				Moist, soft gray FAT CLAY w/few silt pockets	CH	9	29	50								
45	0.00				Moist, soft gray LEAN CLAY	CL	10	34	47	75	110	OB	0				
50	0.00				Moist, soft gray FAT CLAY w/trace of silt pockets & few lenses	CH	11	39	46								
	0.00						12	44	64	62	102	OB	0				
	0.00				Moist, soft gray SANDY LEAN CLAY	CL	13	49	31					45	19	26	

NOTES:

LOG OF BORING AND TEST RESULTS



EUSTIS
ENGINEERING
SINCE 1926

Port of New Orleans
Phase 2 Exploration
New Louisiana International Terminal
Violet, Louisiana

Boring: GB-10

Project No: 24618.01
Date: 05/02/2023 - 05/03/2023
Latitude: 29.88623°
Longitude: -89.89718°
Elevation: 4.2
Datum: NAVD88
Water Depth: See Text
Total Depth: 125.0 ft

Scale in Feet	PP	SPT	S P L R	Symbol	Visual Classification	USC	Sample Number	Depth in Feet	Water Content %	Density		Shear Tests			Atterberg Limits			Other Tests
										Dry pcf	Wet pcf	Type	φ	C pcf	LL	PL	PI	
50					Moist, soft gray SANDY LEAN CLAY	CL												
55	0.00	4			Moist, loose gray SILTY SAND	SM	PB-14	54	26									
					Wet, very loose gray fine SILTY SAND	SM	PB-15	55.7	36									
60		28			Moist, medium dense, tan fine POORLY GRADED SAND w/SILT	SP-SM	PB-16	58.5	23									-#200 = 38.3% SV
65		22					PB-17	61.5	23									
70		20					PB-18	64.5	27									
75		24					PB-19	68.5	26									SV
80		26					PB-20	73.5	25									
85		30					PB-21	77.5	26									
90		36					PB-22	83.5	23									SV
95		21					PB-23	88.5	24									
		9			Moist, stiff gray FAT CLAY w/trace of silt pockets	CH	PB-24	93.5	37									
100	0.00				Moist, loose tan & gray fine SANDY SILT	ML	25	99	26						NP	NP	NP	

NOTES:



EUSTIS
ENGINEERING
SINCE 1946

Port of New Orleans
Phase 2 Exploration
New Louisiana International Terminal
Violet, Louisiana

LOG OF BORING AND TEST RESULTS


Boring: GB-10

Project No: 24618.01
Date: 05/02/2023 - 05/03/2023
Latitude: 29.88623°
Longitude: -89.89718°
Elevation: 4.2
Datum: NAVD88
Water Depth: See Text
Total Depth: 125.0 ft

Scale in Feet	PP	SPT	S P L R	Symbol	Visual Classification	USC	Sample Number	Depth in Feet	Water Content %	Density		Shear Tests			Atterberg Limits			Other Tests
										Dry pcf	Wet pcf	Type	φ	C pcf	LL	PL	PI	
100					Moist, loose tan & gray fine SANDY SILT	ML	26	104	23									
105	0.25																	
110	2.75				Moist, stiff gray & tan FAT CLAY w/trace of silt lenses & organic matter	CH	27	109	35	46	62	OB	0	1134				
115	2.75						28	114	37									
120	2.50				Moist, stiff to very stiff gray & tan FAT CLAY w/few silt layers & lenses	CH	29	119	27	95	121	OB	0	2324				
125	1.75						30	124	29	90	116	OB	0	1389	57	19	38	CONS
130																		
135																		
140																		
145																		
150																		

NOTES:

Particle Size Distribution Report

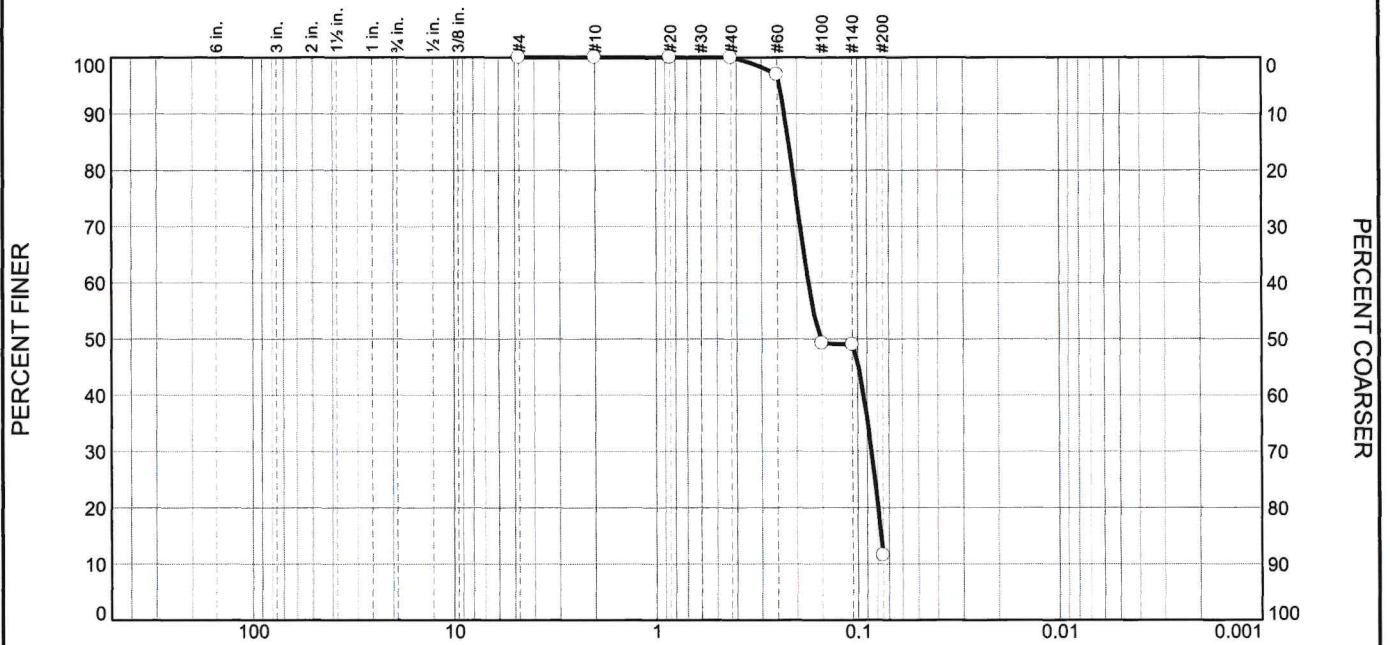

% +3"	% Gravel		% Sand			% Fines	
	Coarse	Fine	Coarse	Medium	Fine	Silt	Clay
0.0	0.0	0.0	0.0	0.0	88.5	11.5	

Test Results (ASTM C 136 & ASTM D 1140)			
Opening Size	Percent Finer	Spec.* (Percent)	Pass? (X=Fail)
#4	100.0		
#10	100.0		
#20	100.0		
#40	100.0		
#60	97.0		
#100	49.2		
#140	49.0		
#200	11.5		

* (no specification provided)

Material Description

Moist, medium dense fine POORLY GRADED SAND W/ SILT

Atterberg Limits (ASTM D 4318)

PL= _____ LL= _____ PI= _____

Classification

USCS (D 2487)= SM AASHTO (M 145)= _____

Coefficients

D₉₀= 0.2306 D₈₅= 0.2198 D₆₀= 0.1756
D₅₀= 0.1532 D₃₀= 0.0857 D₁₅= 0.0768
D₁₀= _____ C_u= _____ C_c= _____

Remarks

Date Received: _____ **Date Tested:** 5/25/23

Tested By: AD

Checked By: RR

Title: Lab Manager

Source of Sample: GB-10 Depth: 58.5
Sample Number: PB-16

Date Sampled:




EUSTIS
ENGINEERING
SINCE 1946

Client: PORT OF NEW ORLEANS, NEW ORLEANS, LOUISIANA
Project: PORT OF NEW ORLEANS
PHASE 2 EXPLORATION

Project No: 24618.01

Figure

Particle Size Distribution Report

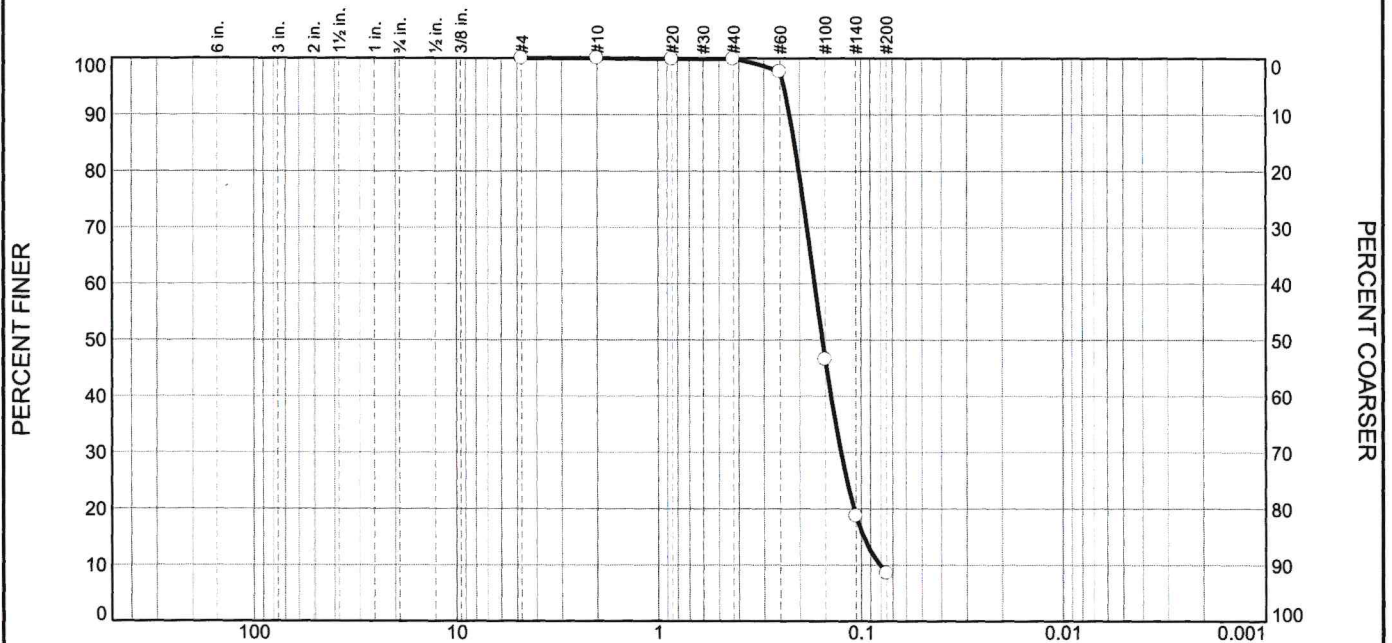

GRAIN SIZE - mm.

% +3"	% Gravel		% Sand			% Fines	
	Coarse	Fine	Coarse	Medium	Fine	Silt	Clay
0.0	0.0	0.0	0.0	0.1	91.4	8.5	

Test Results (ASTM C 136 & ASTM D 1140)			
Opening Size	Percent Finer	Spec.* (Percent)	Pass? (X=Fail)
#4	100.0		
#10	100.0		
#20	99.9		
#40	99.9		
#60	97.6		
#100	46.6		
#140	18.7		
#200	8.5		

* (no specification provided)

Material Description
Moist, medium dense fine POORLY GRADED SAND W/ SILT

Atterberg Limits (ASTM D 4318)
PL= LL= PI=

Classification
USCS (D 2487)= SP-SM AASHTO (M 145)=

Coefficients
 D_{90} = 0.2246 D_{85} = 0.2126 D_{60} = 0.1692
 D_{50} = 0.1549 D_{30} = 0.1257 D_{15} = 0.0974
 D_{10} = 0.0810 C_u = 2.09 C_c = 1.15

Remarks

Date Received: Date Tested: 5/25/23

Tested By: AD

Checked By: RR

Title: Lab Manager

Source of Sample: GB-10 Depth: 68.5
Sample Number: PB-19

Date Sampled:




EUSTIS
ENGINEERING
SINCE 1946

Client: PORT OF NEW ORLEANS, NEW ORLEANS, LOUISIANA
Project: PORT OF NEW ORLEANS
PHASE 2 EXPLORATION

Project No: 24618.01

Figure

Particle Size Distribution Report

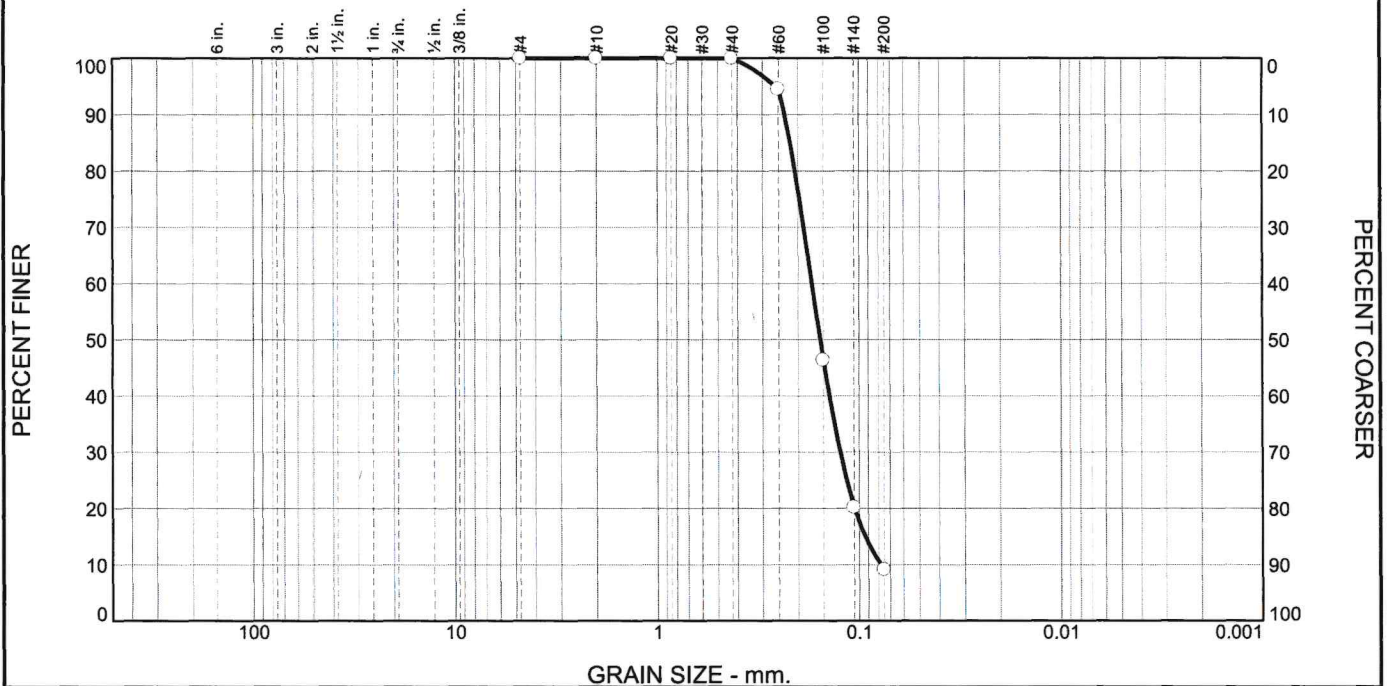

% +3"	% Gravel		% Sand			% Fines	
	Coarse	Fine	Coarse	Medium	Fine	Silt	Clay
0.0	0.0	0.0	0.0	0.1	90.8	9.1	

Test Results (ASTM C 136 & ASTM D 1140)			
Opening Size	Percent Finer	Spec.* (Percent)	Pass? (X=Fail)
#4	100.0		
#10	100.0		
#20	100.0		
#40	99.9		
#60	94.5		
#100	46.3		
#140	20.2		
#200	9.1		

* (no specification provided)

Material Description
Moist, medium dense fine POORLY GRADED SAND W/ SILT

Atterberg Limits (ASTM D 4318)
PL= _____ LL= _____ PI= _____

Classification
USCS (D 2487)= SP-SM AASHTO (M 145)= _____

Coefficients
D₉₀= 0.2335 D₈₅= 0.2195 D₆₀= 0.1712
D₅₀= 0.1556 D₃₀= 0.1241 D₁₅= 0.0936
D₁₀= 0.0781 C_u= 2.19 C_c= 1.15

Remarks

Date Received: _____ **Date Tested:** 5/25/23
Tested By: AD
Checked By: RR
Title: Lab Manager

Source of Sample: GB-10
Sample Number: PB-22

Depth: 83.5

Date Sampled:



EUSTIS
ENGINEERING
SINCE 1946

Client: PORT OF NEW ORLEANS, NEW ORLEANS, LOUISIANA
Project: PORT OF NEW ORLEANS
PHASE 2 EXPLORATION

Project No: 24618.01

Figure

APPENDIX III

	1 - SENSITIVE FINE GRAINED
	2 - ORGANIC MATERIAL
	3 - CLAY
	4 - SILTY CLAY TO CLAY
	5 - CLAYEY SILT TO SILTY CLAY
	6 - SANDY SILT TO CLAYEY SILT
	7 - SILTY SAND TO SANDY SILT
	8 - SAND TO SILTY SAND
	9 - SAND
	10 - GRAVELLY SAND TO SAND
	11 - VERY STIFF FINE GRAINED (*)
	12 - SAND TO CLAYEY SAND (*)

*OVERCONSOLIDATED OR CEMENTED



EUSTIS
ENGINEERING
SINCE 1946


Port of New Orleans
Phase 2 Exploration
New Louisiana International Terminal
Violet, Louisiana

CONE PENETRATION TEST

GC-8

Project No: 24618.01
Date: 05/23/2023
Latitude: 29.89350°
Longitude: -89.89968°
CPT ID: DSA1082

Elevation: 4.5
Datum: NAVD88
Est. Water Depth: 3.0 ft
Total Depth: 125.3 ft
Operator: E.Held

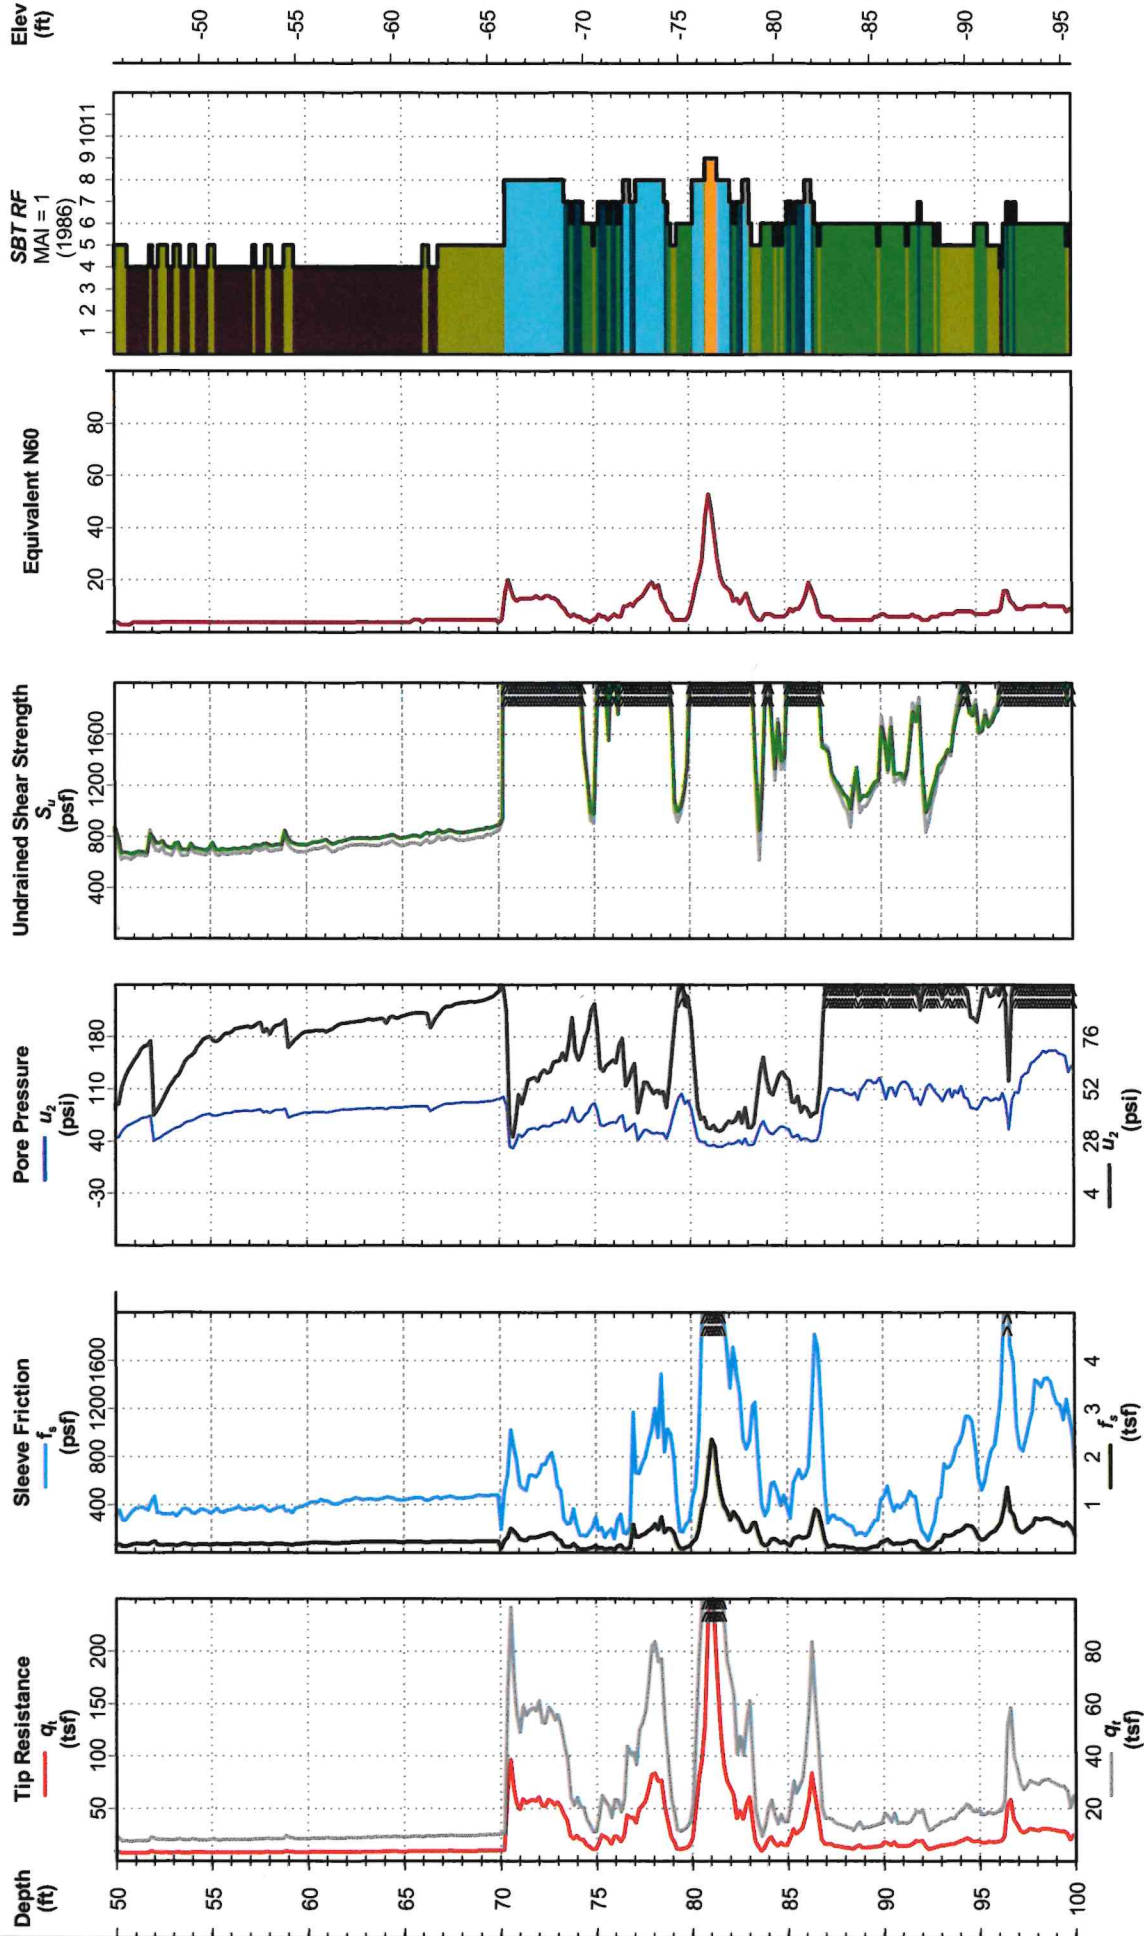

Notes: Soil behavior type was determined using friction ratio classification chart (after Robertson et al., 1986).
Test performed in general accordance with ASTM D5778-20.



EUSTIS
ENGINEERING
SINCE 1946


Port of New Orleans
Phase 2 Exploration
New Louisiana International Terminal
Violet, Louisiana

CONE PENETRATION TEST

GC-8

Project No: 24618.01
Date: 05/23/2023
Latitude: 29.89350°
Longitude: -89.89968°
CPT ID: DSA1082

Elevation: 4.5
Datum: NAVD88
Est. Water Depth: 3.0 ft
Total Depth: 125.3 ft
Operator: E.Held

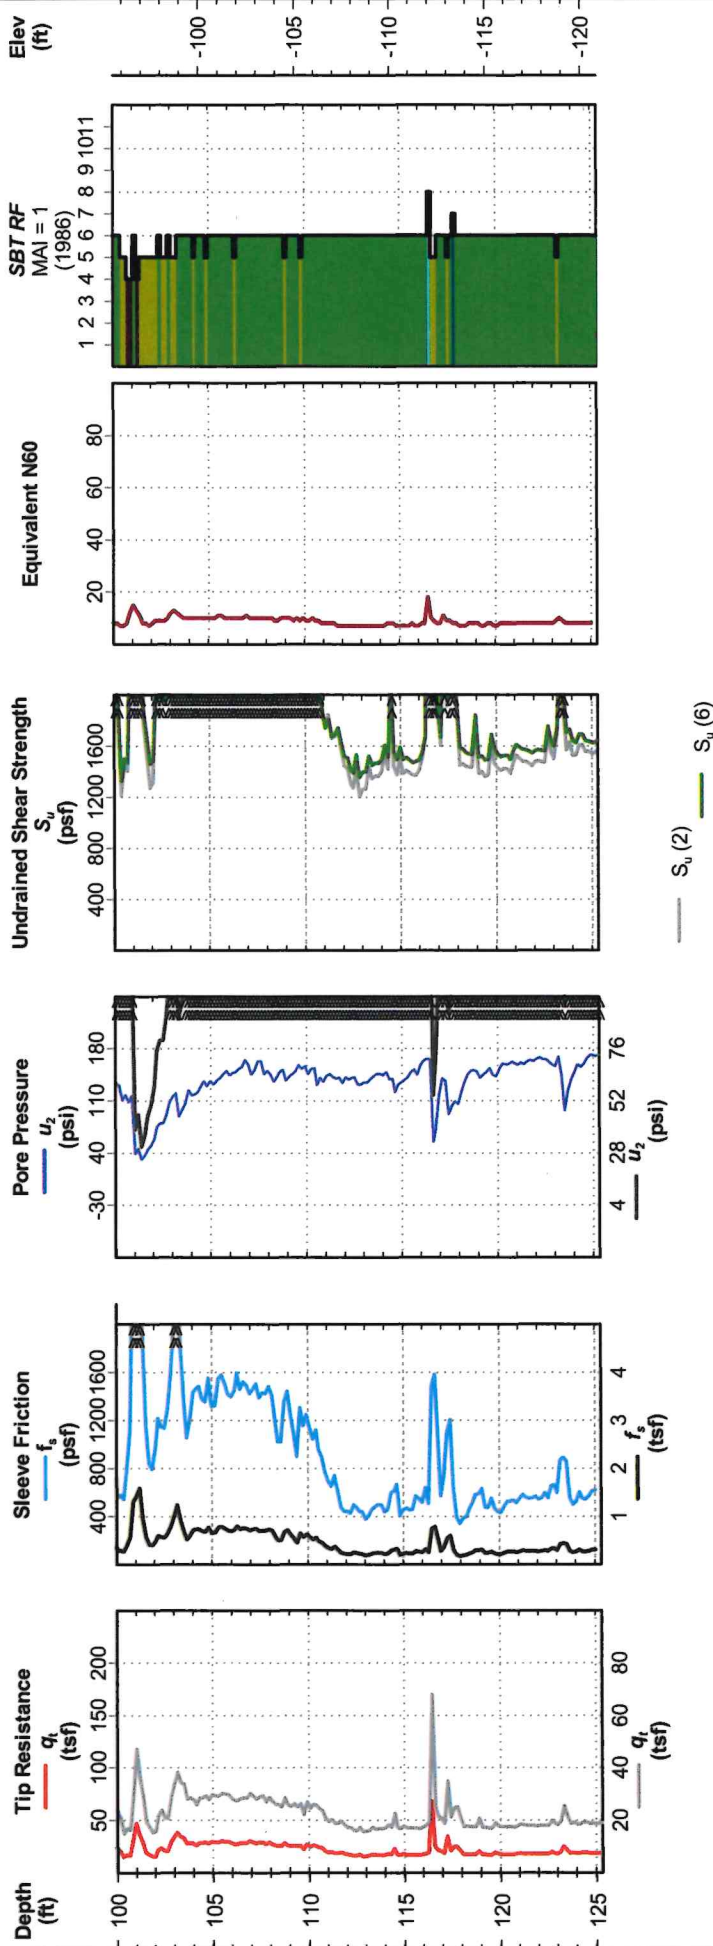

Notes: Soil behavior type was determined using friction ratio classification chart (after Robertson *et al.*, 1986).
Test performed in general accordance with ASTM D5778-20.



EUSTIS
ENGINEERING
SINCE 1946


Port of New Orleans
Phase 2 Exploration
New Louisiana International Terminal
Violet, Louisiana

CONE PENETRATION TEST

GC-9

Project No: 24618.01
Date: 05/23/2023
Latitude: 29.89508°
Longitude: -89.90040°
CPT ID: DSA1082

Elevation: 4.6
Datum: NAVD88
Est. Water Depth: 3.0 ft
Total Depth: 126.0 ft
Operator: E.Held

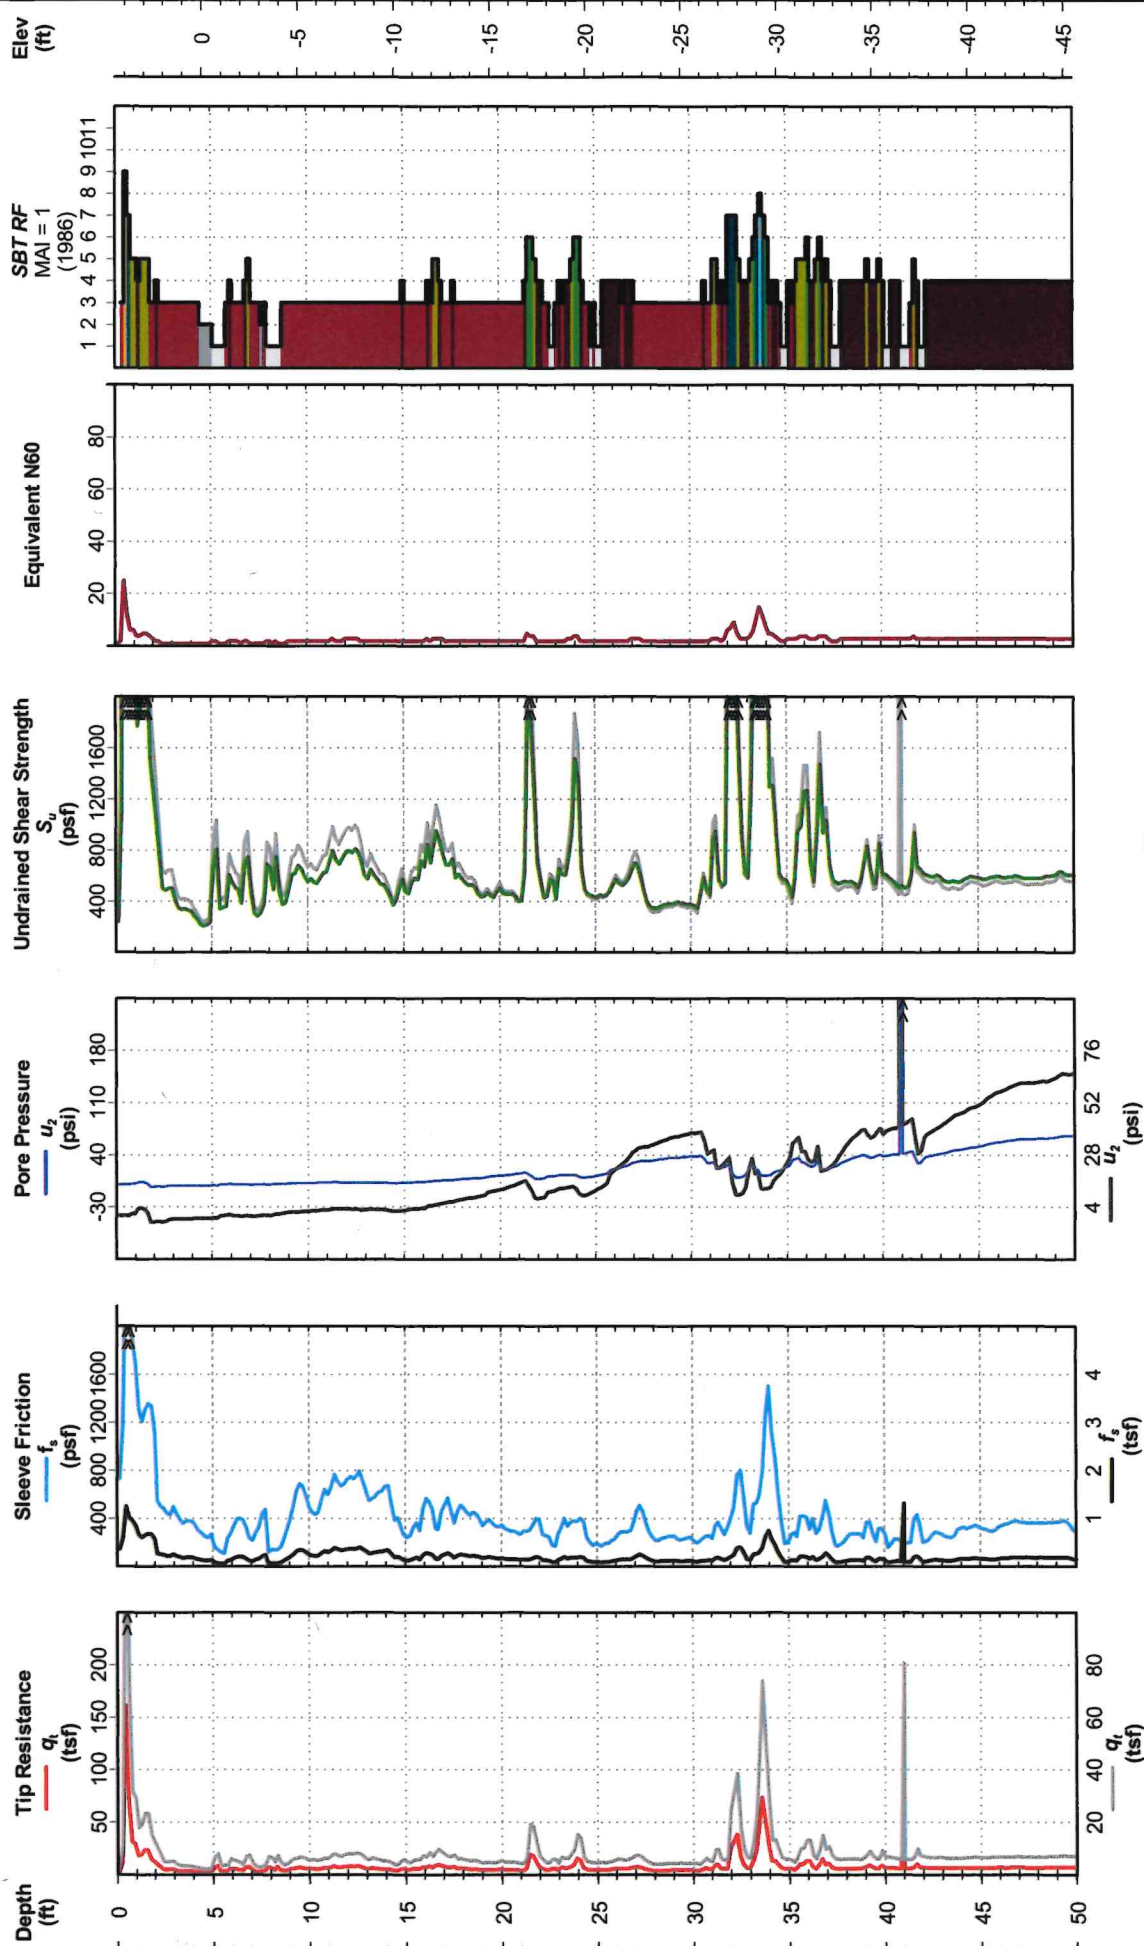

Notes: Soil behavior type was determined using friction ratio classification chart (after Robertson et al., 1986).
Test performed in general accordance with ASTM D5778-20.



EUSTIS
ENGINEERING
SINCE 1946


Port of New Orleans
Phase 2 Exploration
New Louisiana International Terminal
Violet, Louisiana

CONE PENETRATION TEST

GC-9

Project No: 24618.01
Date: 05/23/2023
Latitude: 29.89508°
Longitude: -89.90040°
CPT ID: DSA1082

Elevation: 4.6
Datum: NAVD88
Est. Water Depth: 3.0 ft
Total Depth: 126.0 ft
Operator: E.Held

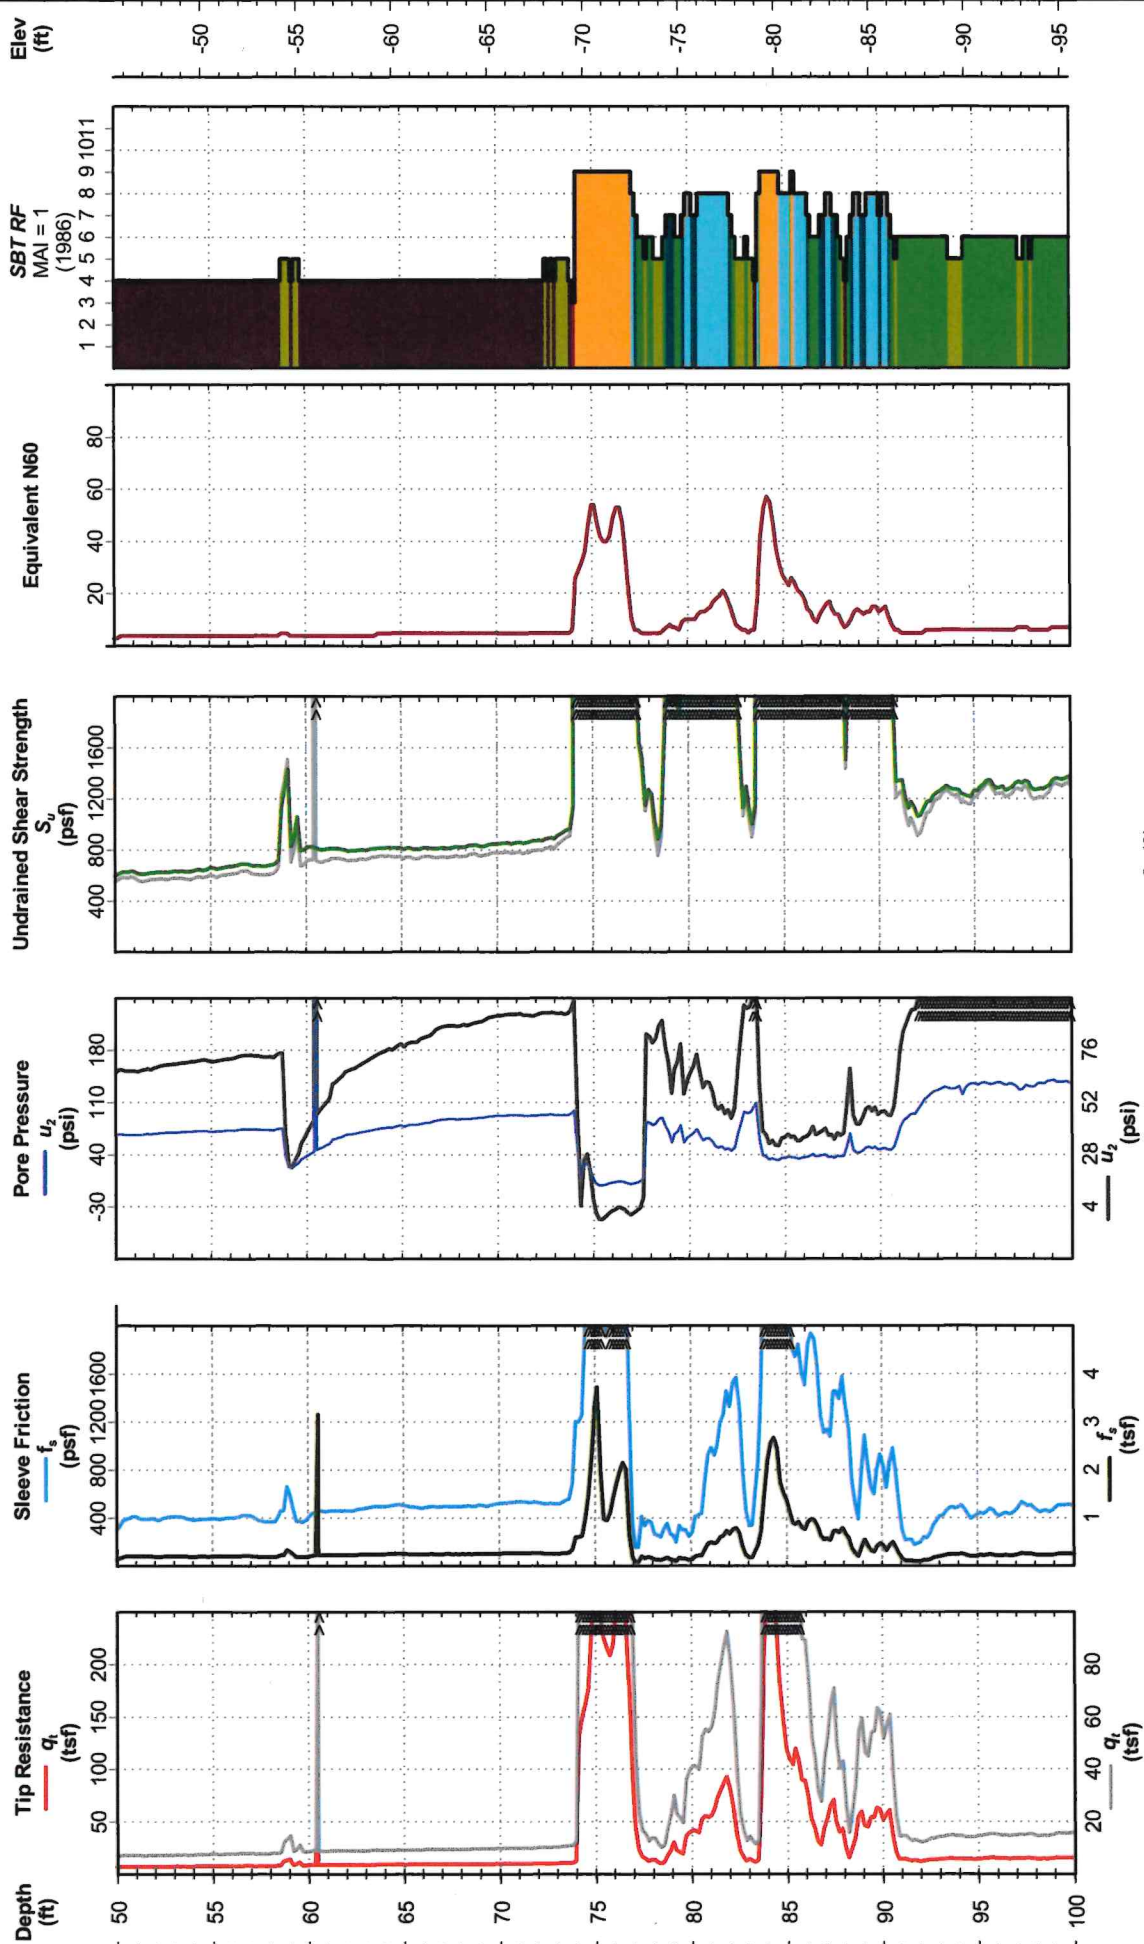

Notes: Soil behavior type was determined using friction ratio classification chart (after Robertson et al., 1986).
Test performed in general accordance with ASTM D5778-20.



EUSTIS
ENGINEERING
SINCE 1946


Port of New Orleans
Phase 2 Exploration
New Louisiana International Terminal
Violet, Louisiana

CONE PENETRATION TEST

GC-9

Project No: 24618.01
Date: 05/23/2023
Latitude: 29.89508°
Longitude: -89.90040°
CPT ID: DSA1082

Elevation: 4.6
Datum: NAVD88
Est. Water Depth: 3.0 ft
Total Depth: 126.0 ft
Operator: E.Held

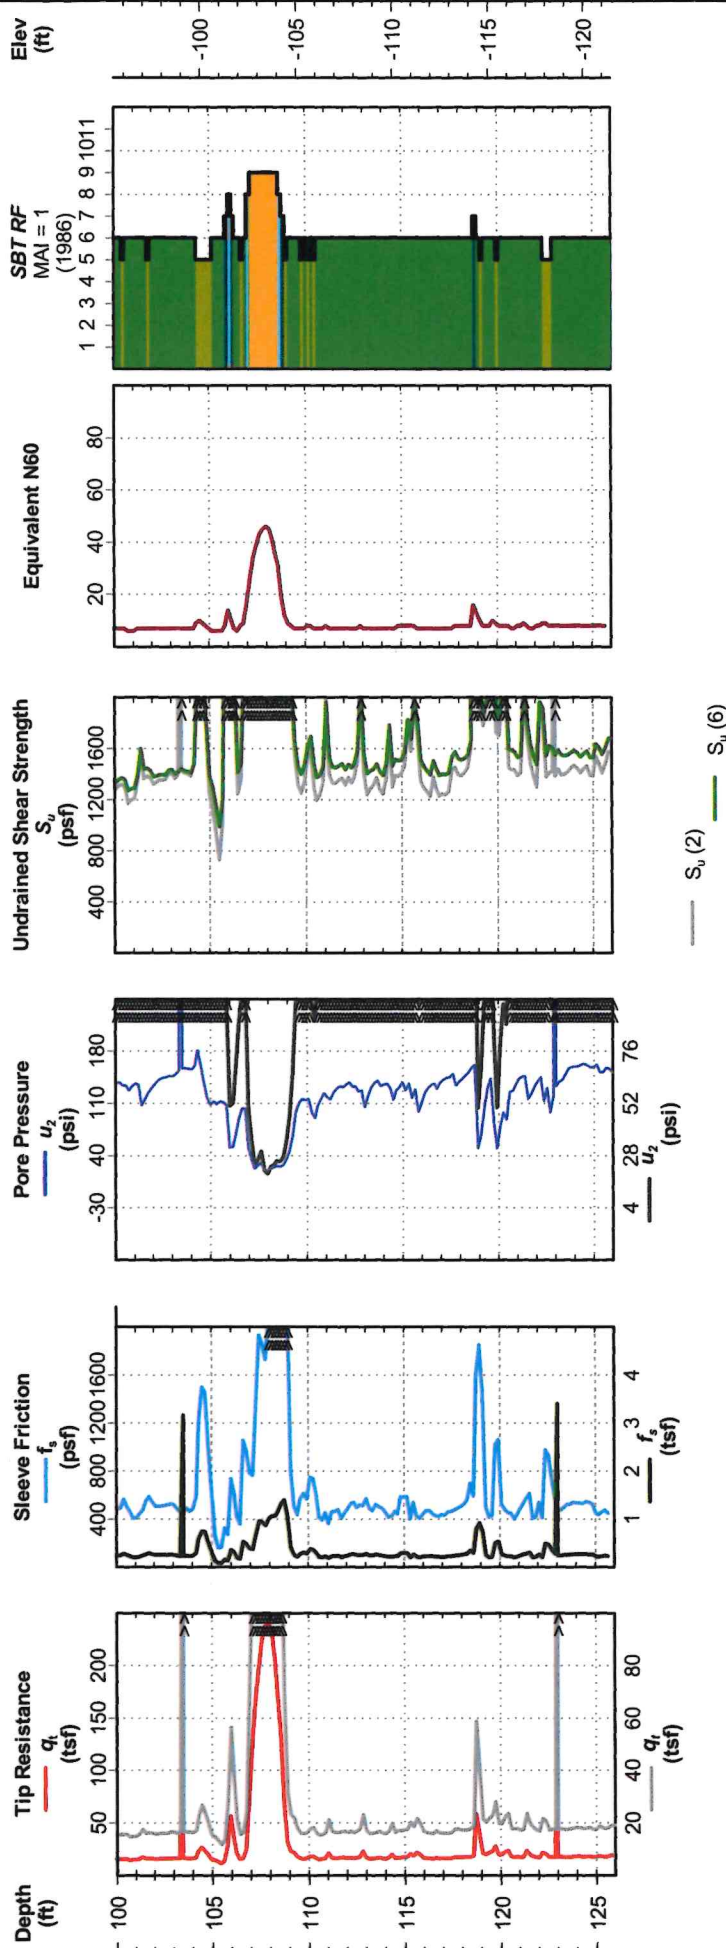

Notes: Soil behavior type was determined using friction ratio classification chart (after Robertson et al., 1986).
Test performed in general accordance with ASTM D5778-20.



EUSTIS
ENGINEERING
SINCE 1946


Port of New Orleans
Phase 2 Exploration
New Louisiana International Terminal
Violet, Louisiana

CONE PENETRATION TEST

GC-10

Project No: 24618.01
Date: 05/24/2023
Latitude: 29.89077°
Longitude: -89.89910°
CPT ID: DSA1082

Elevation: 6.7
Datum: NAVD88
Est. Water Depth: 3.0 ft
Total Depth: 89.9 ft
Operator: E.Held

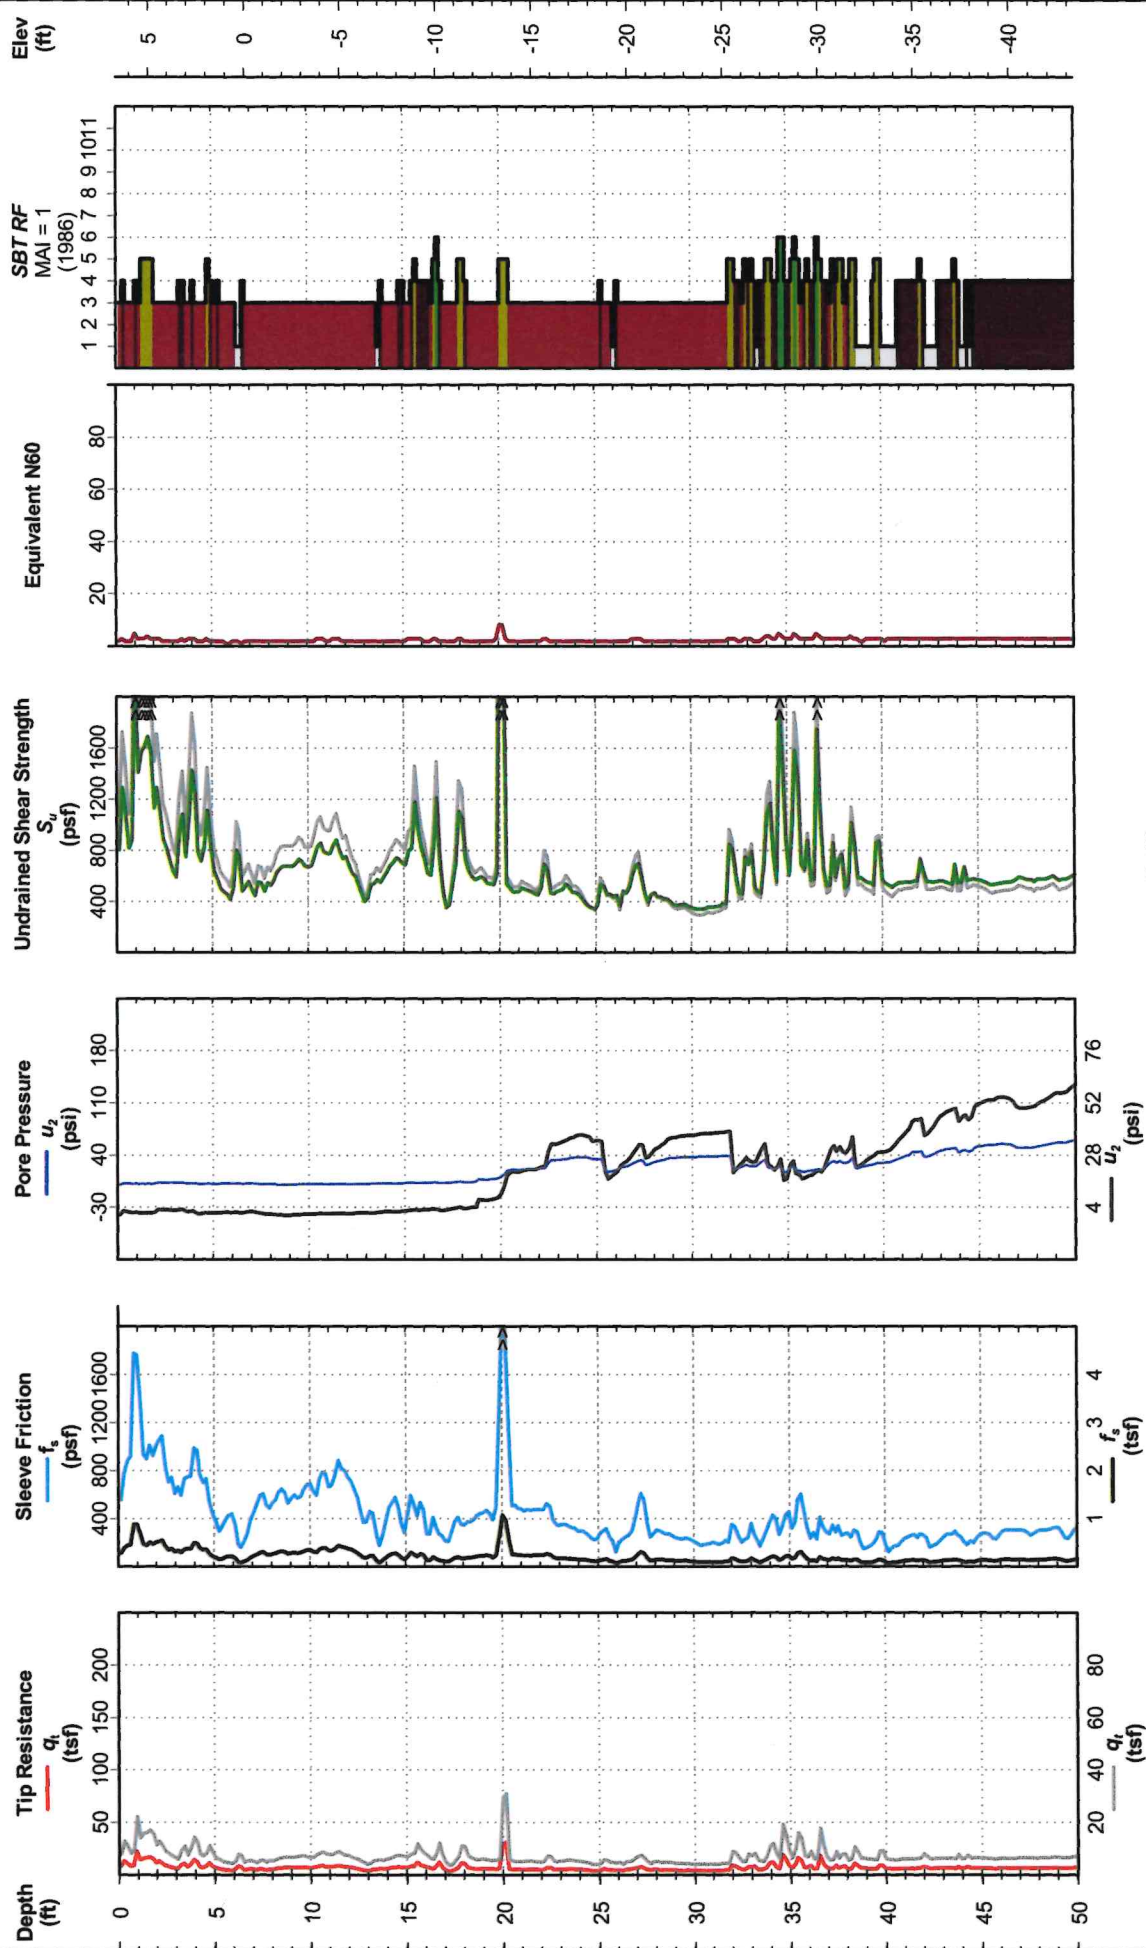

Notes: Soil behavior type was determined using friction ratio classification chart (after Robertson et al., 1986).
Test performed in general accordance with ASTM D5778-20.



EUSTIS
ENGINEERING
SINCE 1946


Port of New Orleans
Phase 2 Exploration
New Louisiana International Terminal
Violet, Louisiana

CONE PENETRATION TEST

GC-10

Project No: 24618.01
Date: 05/24/2023
Latitude: 29.89077°
Longitude: -89.89910°
CPT ID: DSA1082

Elevation: 6.7
Datum: NAVD88
Est. Water Depth: 3.0 ft
Total Depth: 89.9 ft
Operator: E.Held

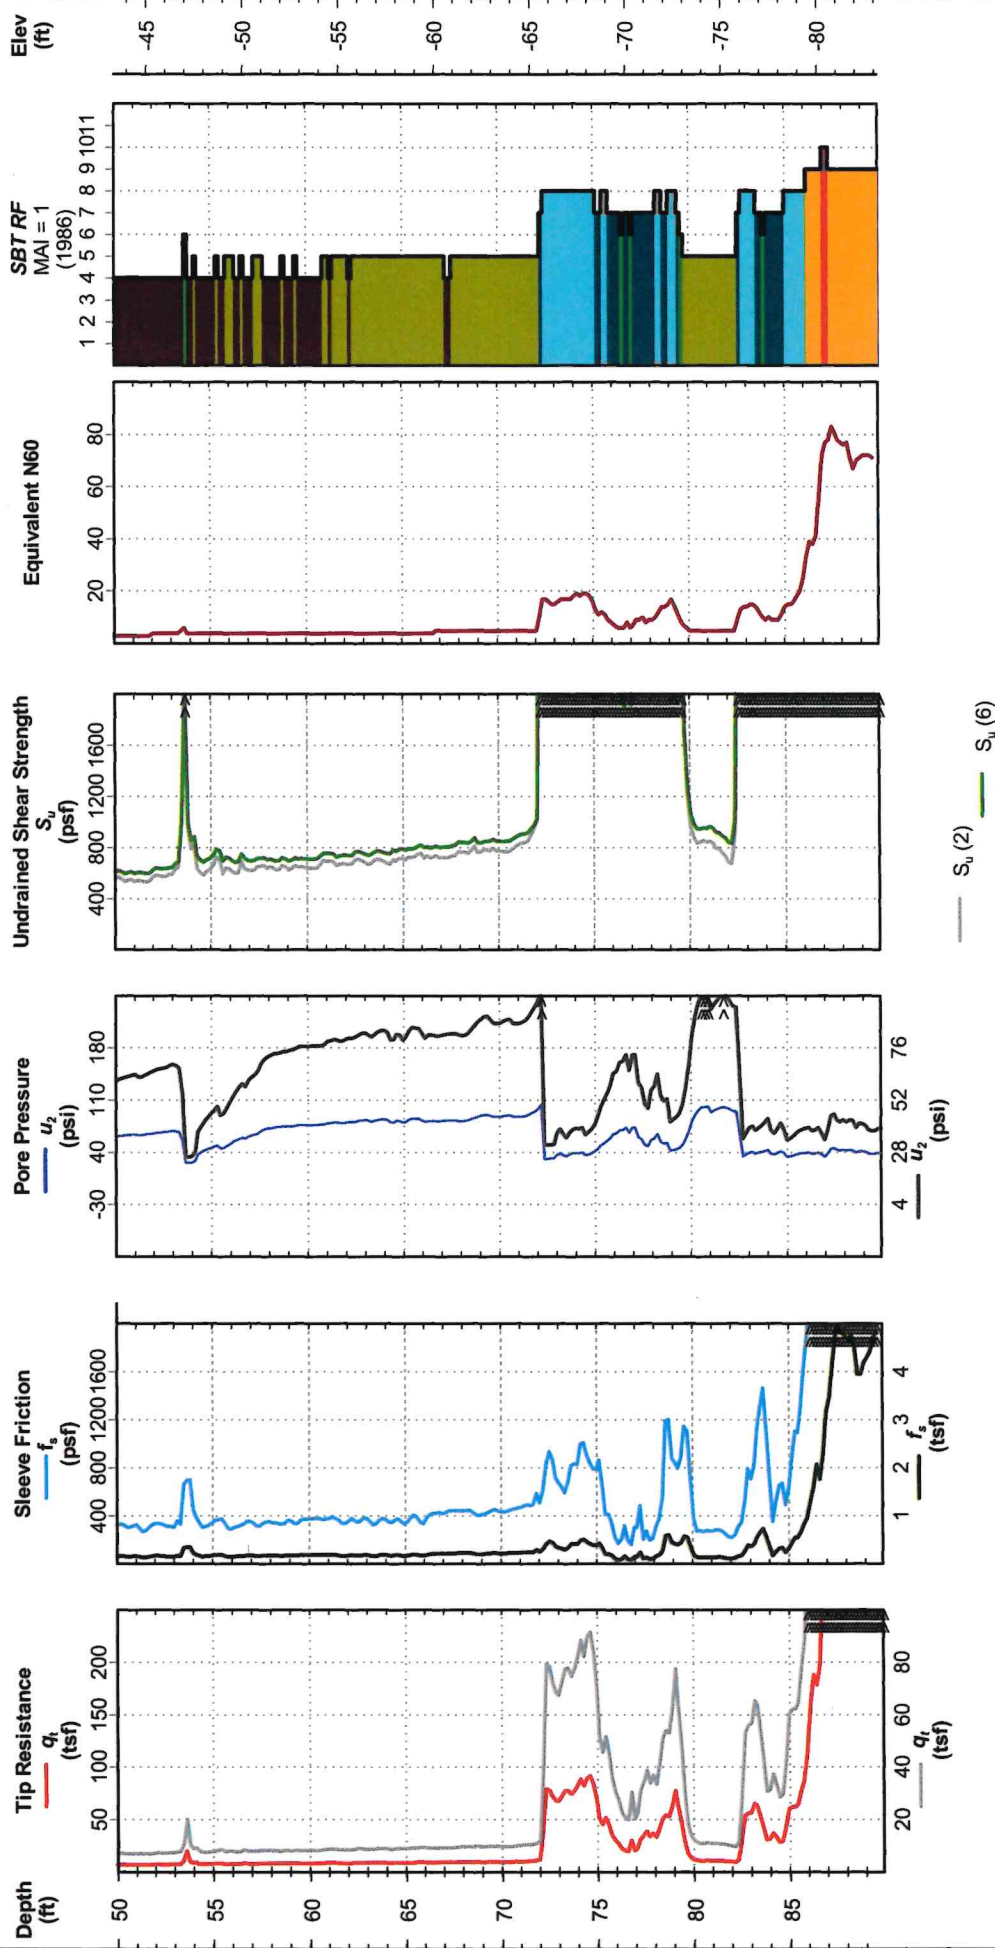

Notes: Soil behavior type was determined using friction ratio classification chart (after Robertson et al., 1986).
Test performed in general accordance with ASTM D5778-20.



EUSTIS
ENGINEERING
SINCE 1945


Port of New Orleans
Phase 2 Exploration
New Louisiana International Terminal
Violet, Louisiana

CONE PENETRATION TEST

GC-11

Project No: 24618.01
Date: 05/25/2023
Latitude: 29.88908°
Longitude: -89.89860°
CPT ID: DSA1082

Elevation: 5.2
Datum: NAVD88
Est. Water Depth: 3.0 ft
Total Depth: 89.9 ft
Operator: E.Held

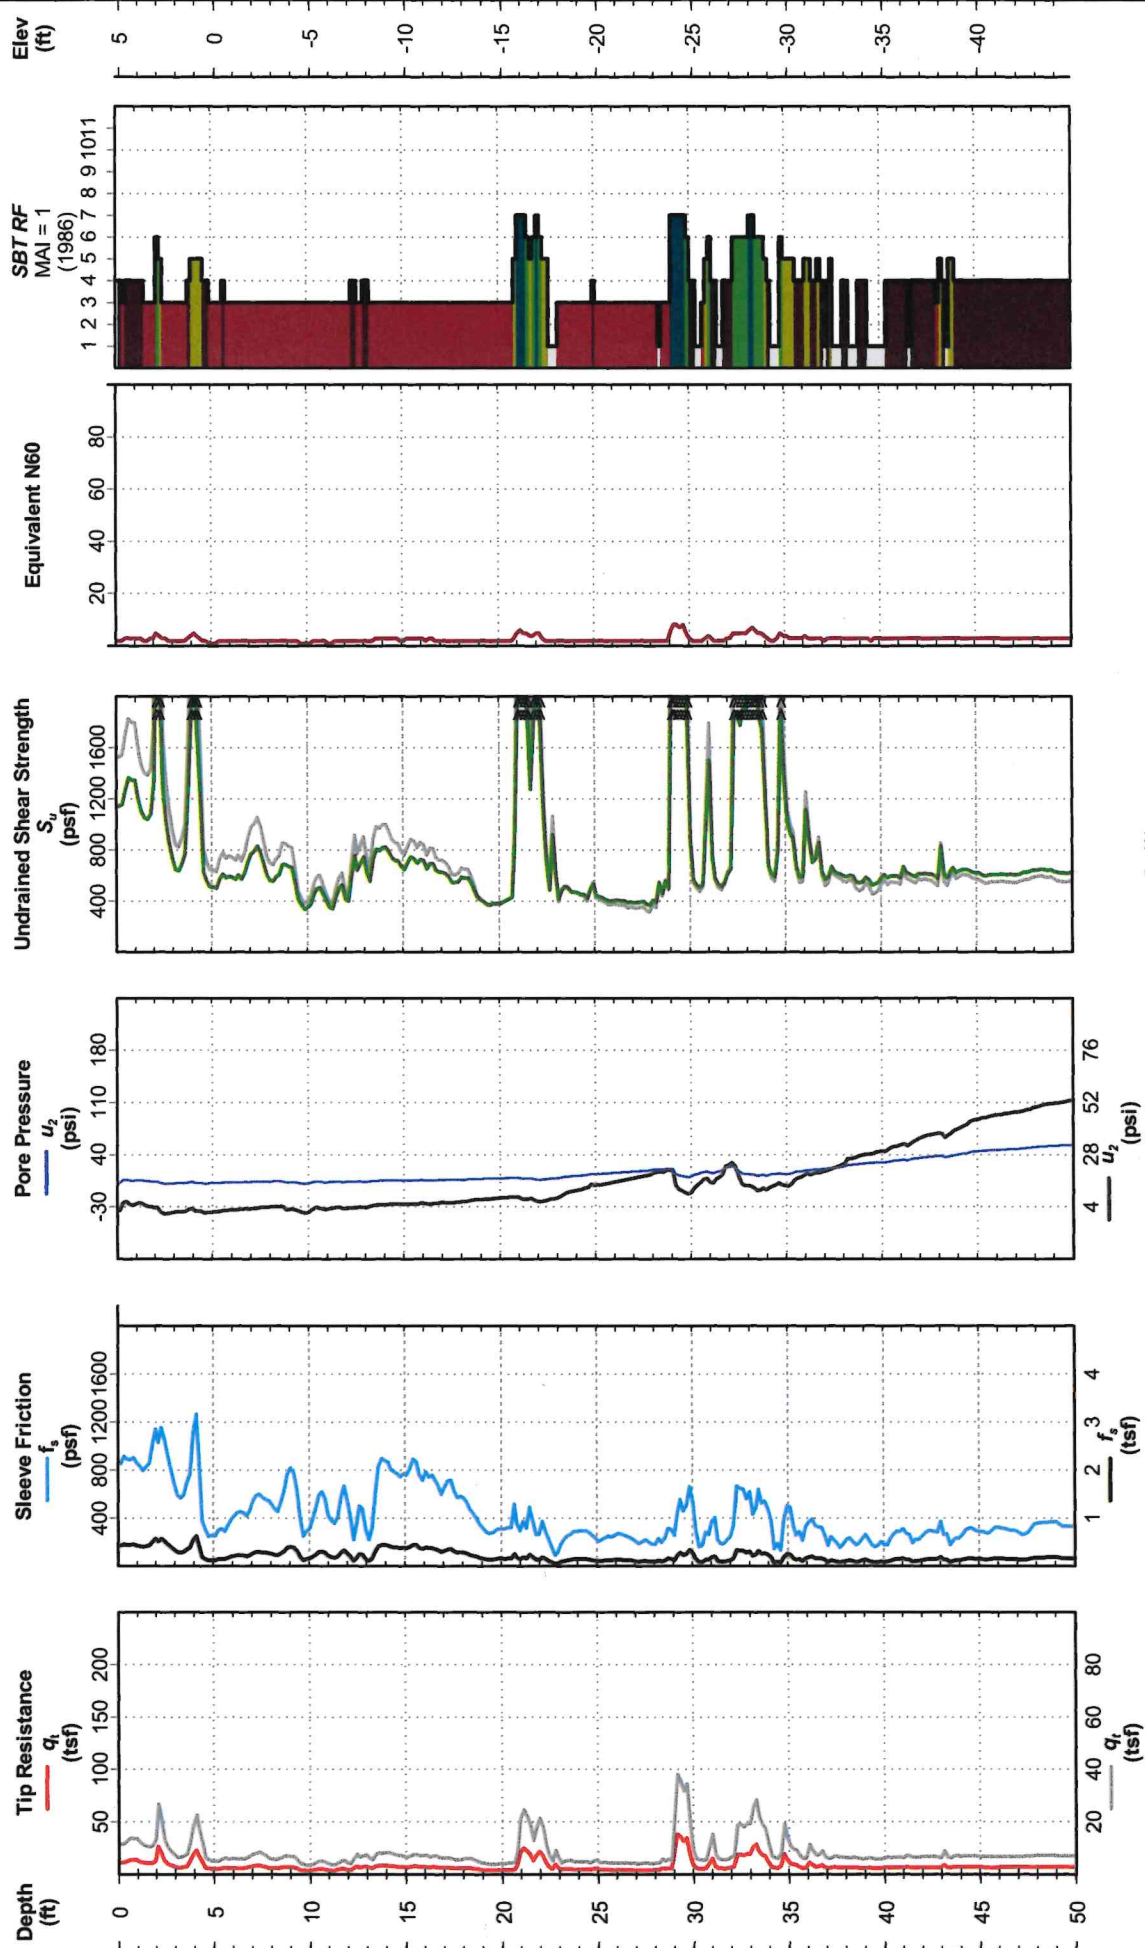

Notes: Soil behavior type was determined using friction ratio classification chart (after Robertson et al., 1986).
Test performed in general accordance with ASTM D5778-20.



EUSTIS
ENGINEERING
SINCE 1946


Port of New Orleans
Phase 2 Exploration
New Louisiana International Terminal
Violet, Louisiana

CONE PENETRATION TEST

GC-11

Project No: 24618.01
Date: 05/25/2023
Latitude: 29.88908°
Longitude: -89.89860°
CPT ID: DSA1082

Elevation: 5.2
Datum: NAVD88
Est. Water Depth: 3.0 ft
Total Depth: 89.9 ft
Operator: E.Held

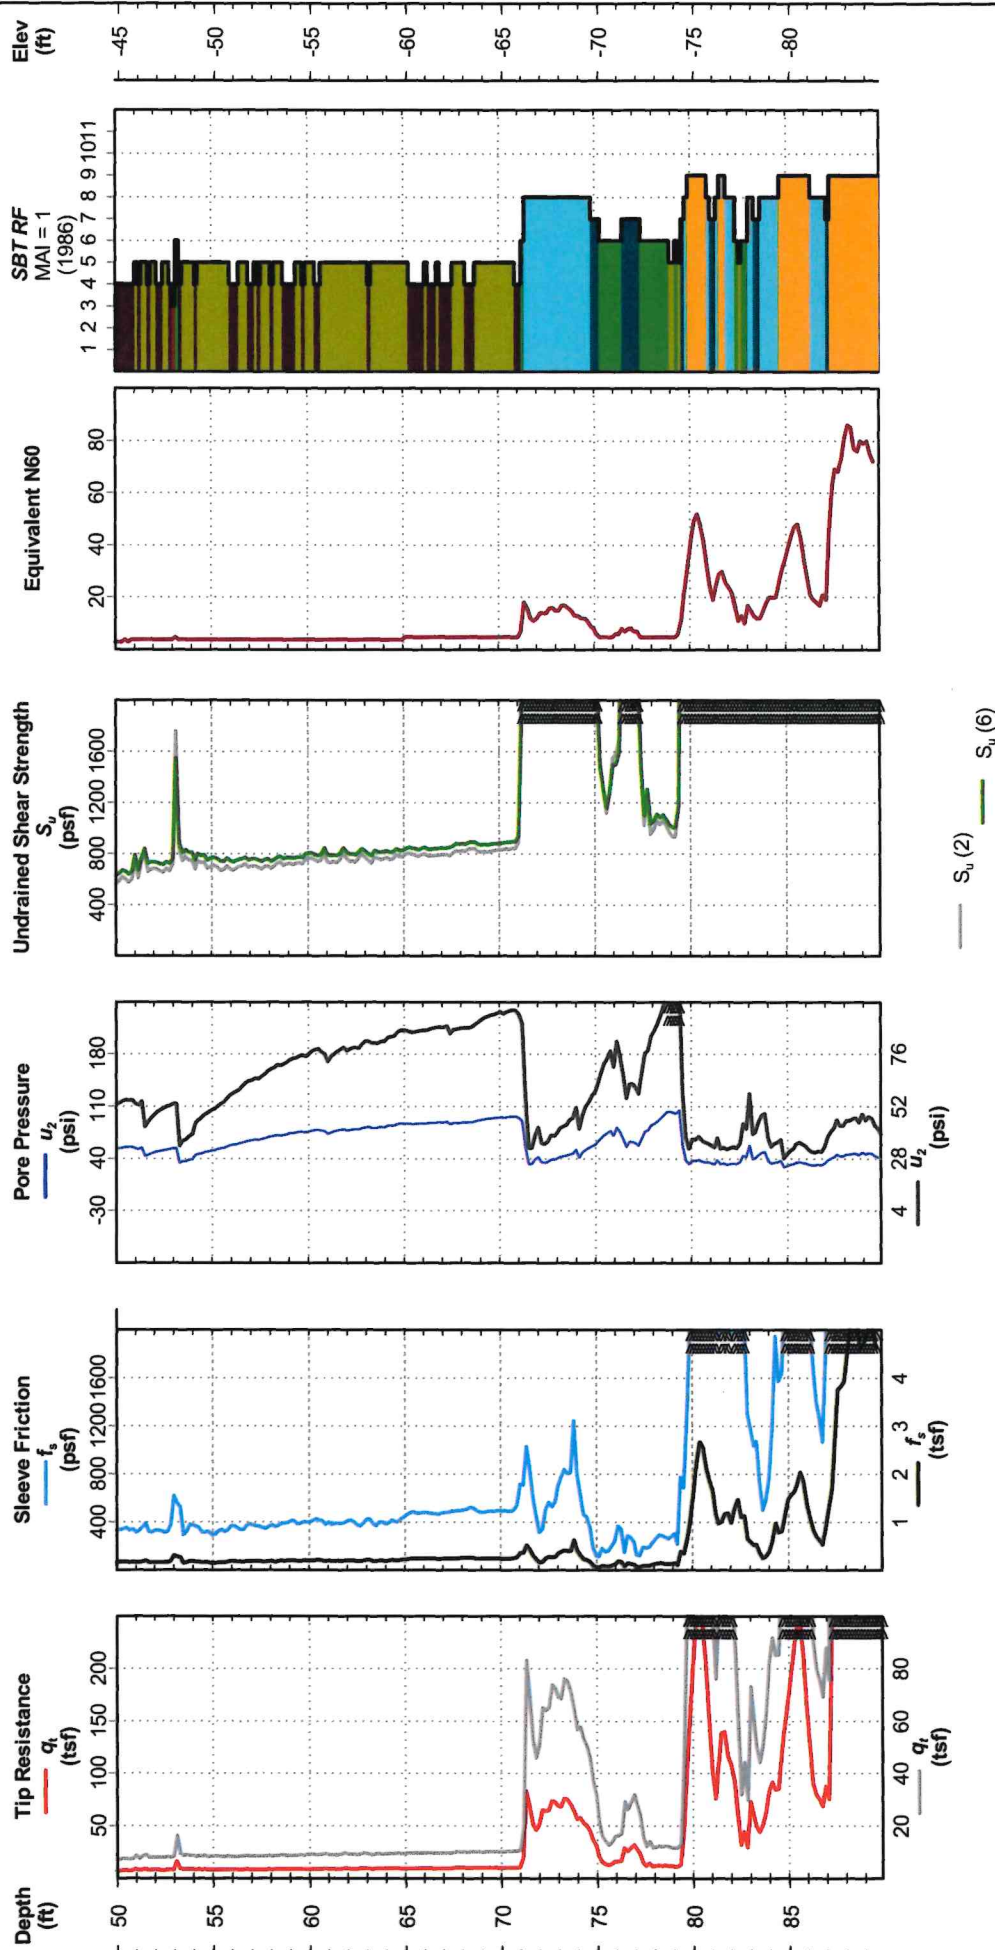

Notes: Soil behavior type was determined using friction ratio classification chart (after Robertson et al., 1986).
Test performed in general accordance with ASTM D5778-20.



EUSTIS
ENGINEERING
SINCE 1946


Port of New Orleans
Phase 2 Exploration
New Louisiana International Terminal
Violet, Louisiana

CONE PENETRATION TEST

GC-12

Project No: 24618.01
Date: 05/25/2023
Latitude: 29.8988°
Longitude: -89.89860°
CPT ID: DSA1082

Elevation: 4.9
Datum: NAVD88
Est. Water Depth: 3.0 ft
Total Depth: 125.5 ft
Operator: E.Held

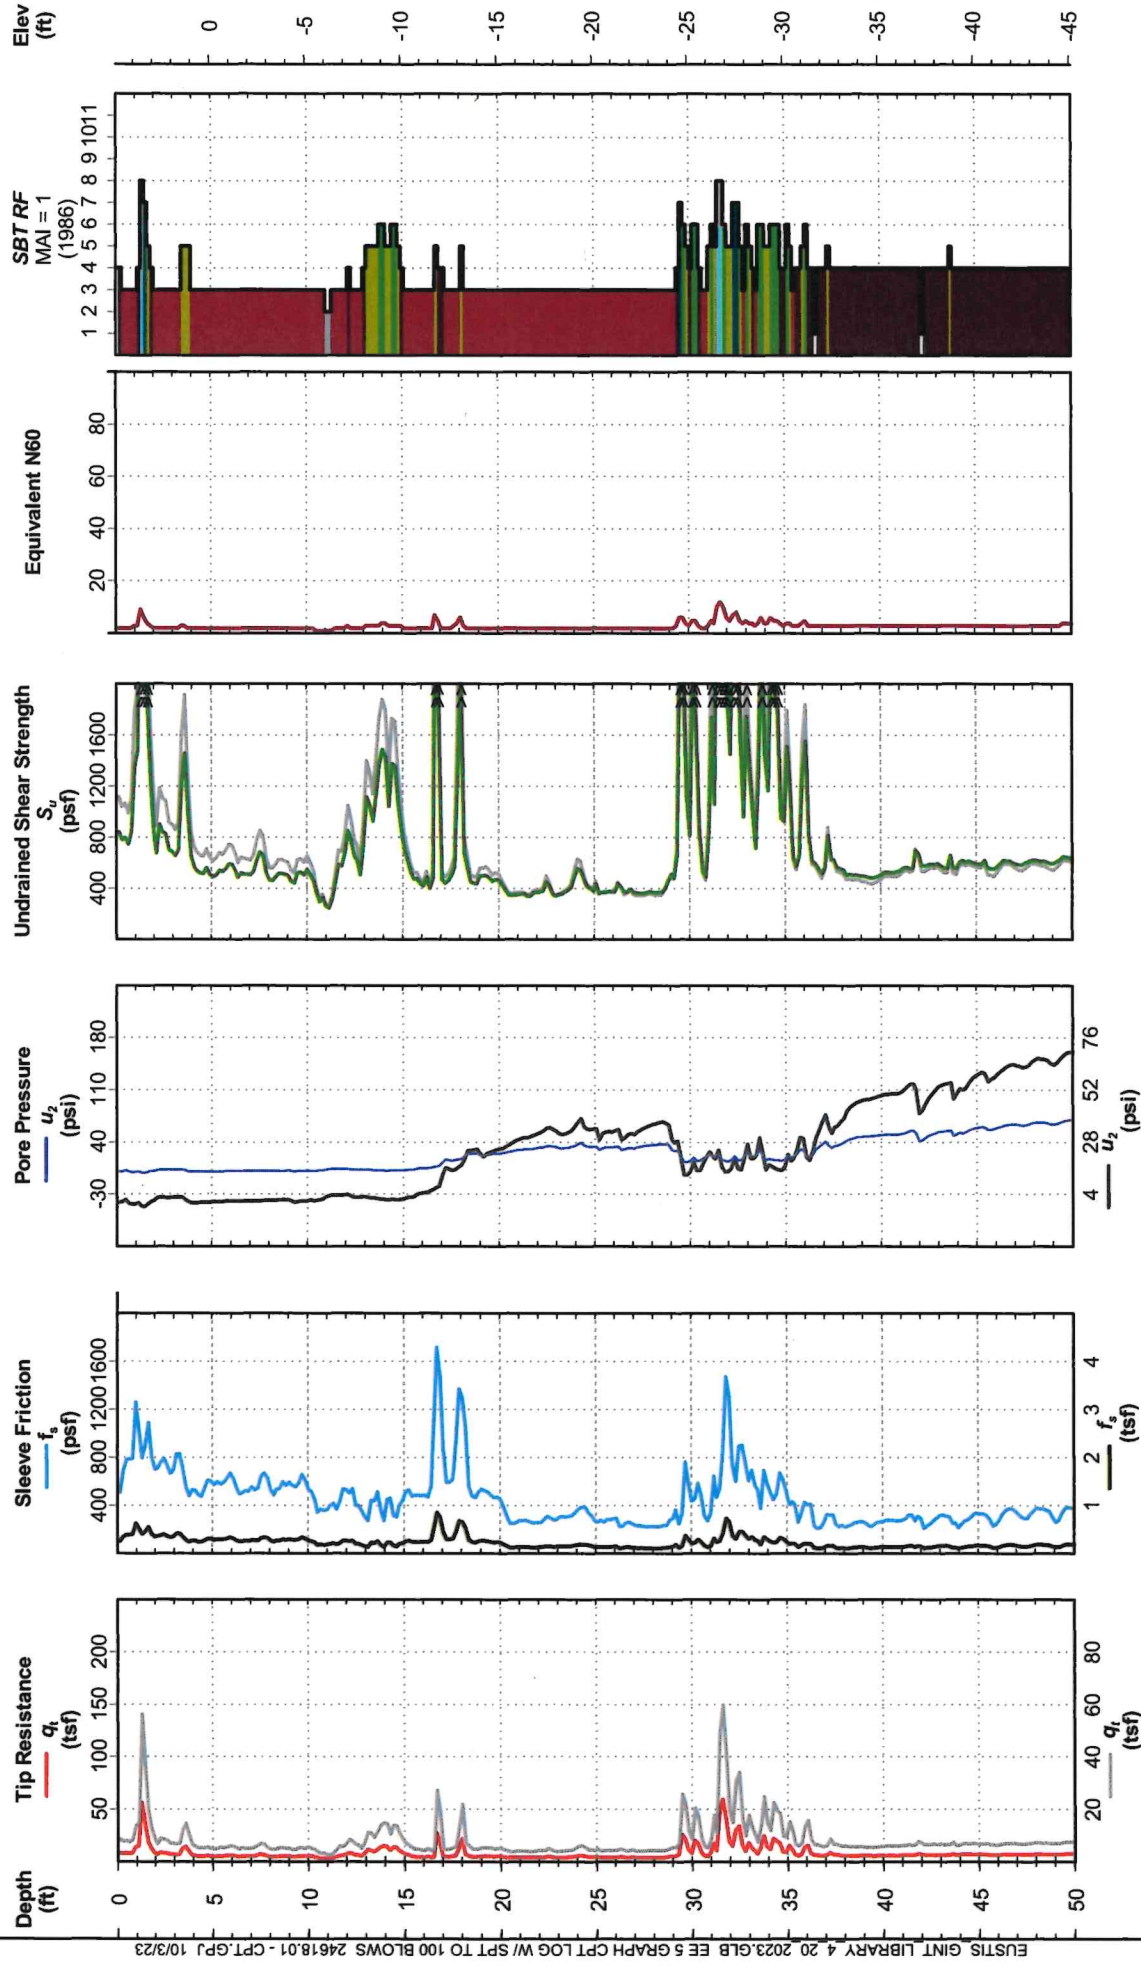

Notes: Soil behavior type was determined using friction ratio classification chart (after Robertson et al., 1986).
Test performed in general accordance with ASTM D5778-20.



EUSTIS
ENGINEERING
SINCE 1946


Port of New Orleans
Phase 2 Exploration
New Louisiana International Terminal
Violet, Louisiana

CONE PENETRATION TEST

GC-12

Project No: 24618.01
Date: 05/25/2023
Latitude: 29.88988°
Longitude: -89.89860°
CPT ID: DSA1082

Elevation: 4.9
Datum: NAVD88
Est. Water Depth: 3.0 ft
Total Depth: 125.5 ft
Operator: E.Held

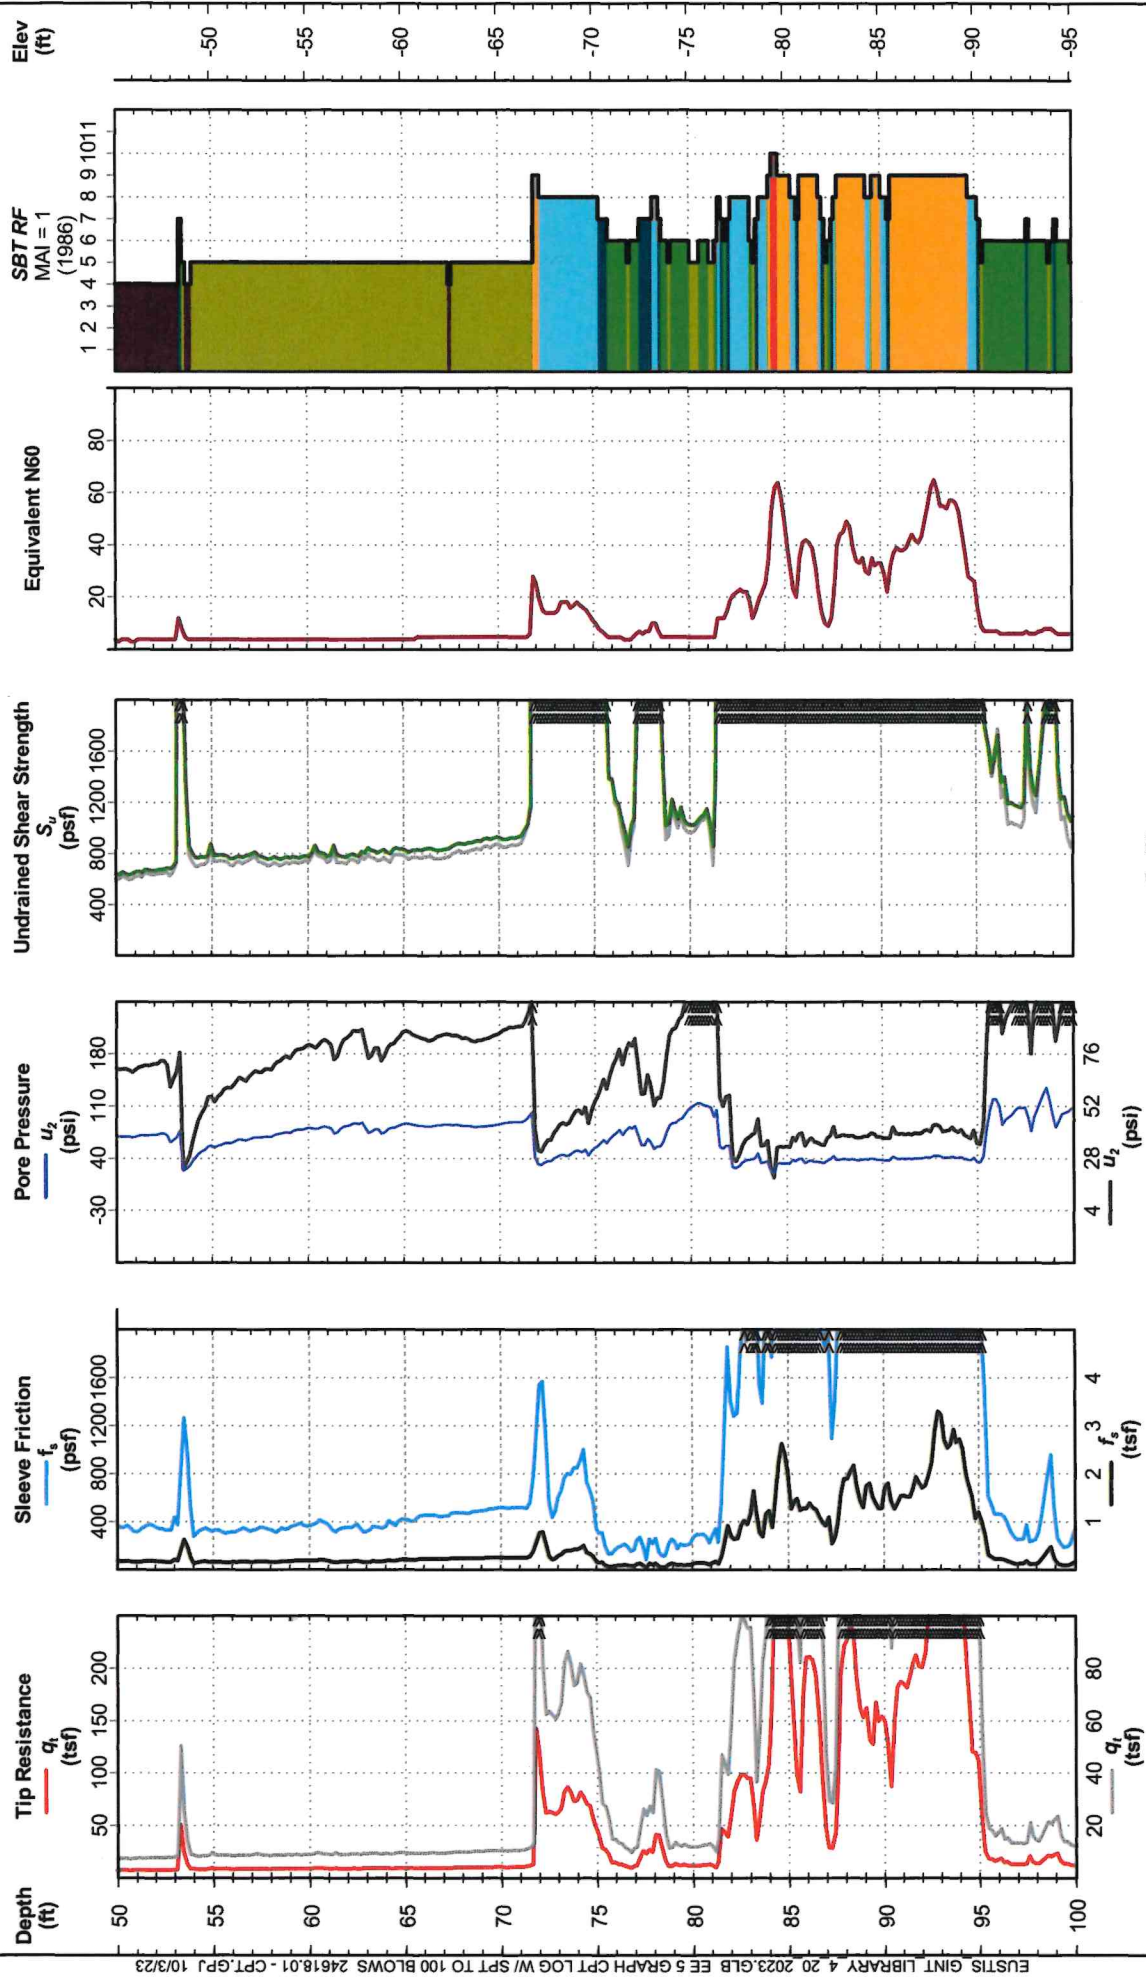

Notes: Soil behavior type was determined using friction ratio classification chart (after Robertson et al., 1986).
Test performed in general accordance with ASTM D5778-20.

— S_u (2) — S_u (6)



EUSTIS
ENGINEERING
SINCE 1946


Port of New Orleans
Phase 2 Exploration
New Louisiana International Terminal
Violet, Louisiana

CONE PENETRATION TEST

GC-12

Project No: 24618.01
Date: 05/25/2023
Latitude: 29.88988°
Longitude: -89.89860°
CPT ID: DSA1082

Elevation: 4.9
Datum: NAVD88
Est. Water Depth: 3.0 ft
Total Depth: 125.5 ft
Operator: E.Held

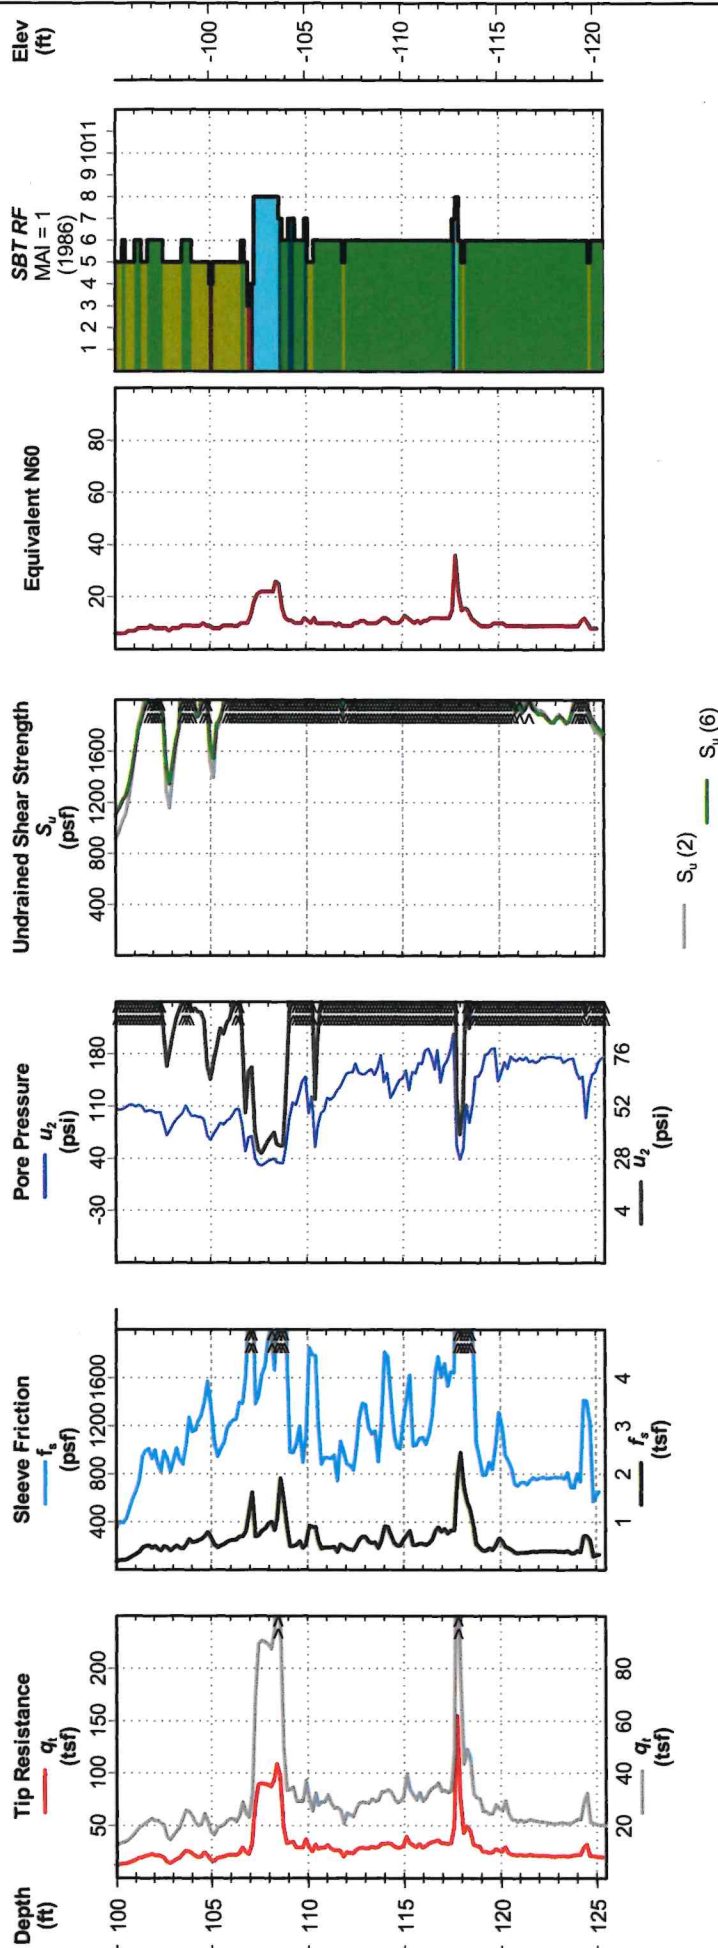

Notes: Soil behavior type was determined using friction ratio classification chart (after Robertson *et al.*, 1986).
Test performed in general accordance with ASTM D5778-20.



EUSTIS
ENGINEERING
SINCE 1946


Port of New Orleans
Phase 2 Exploration
New Louisiana International Terminal
Violet, Louisiana

CONE PENETRATION TEST

GC-13

Project No: 24618.01
Date: 05/26/2023
Latitude: 29.88706°
Longitude: -89.89820°
CPT ID: DSA1082

Elevation: 5.9
Datum: NAVD88
Est. Water Depth: 3.0 ft
Total Depth: 91.4 ft
Operator: E.Held

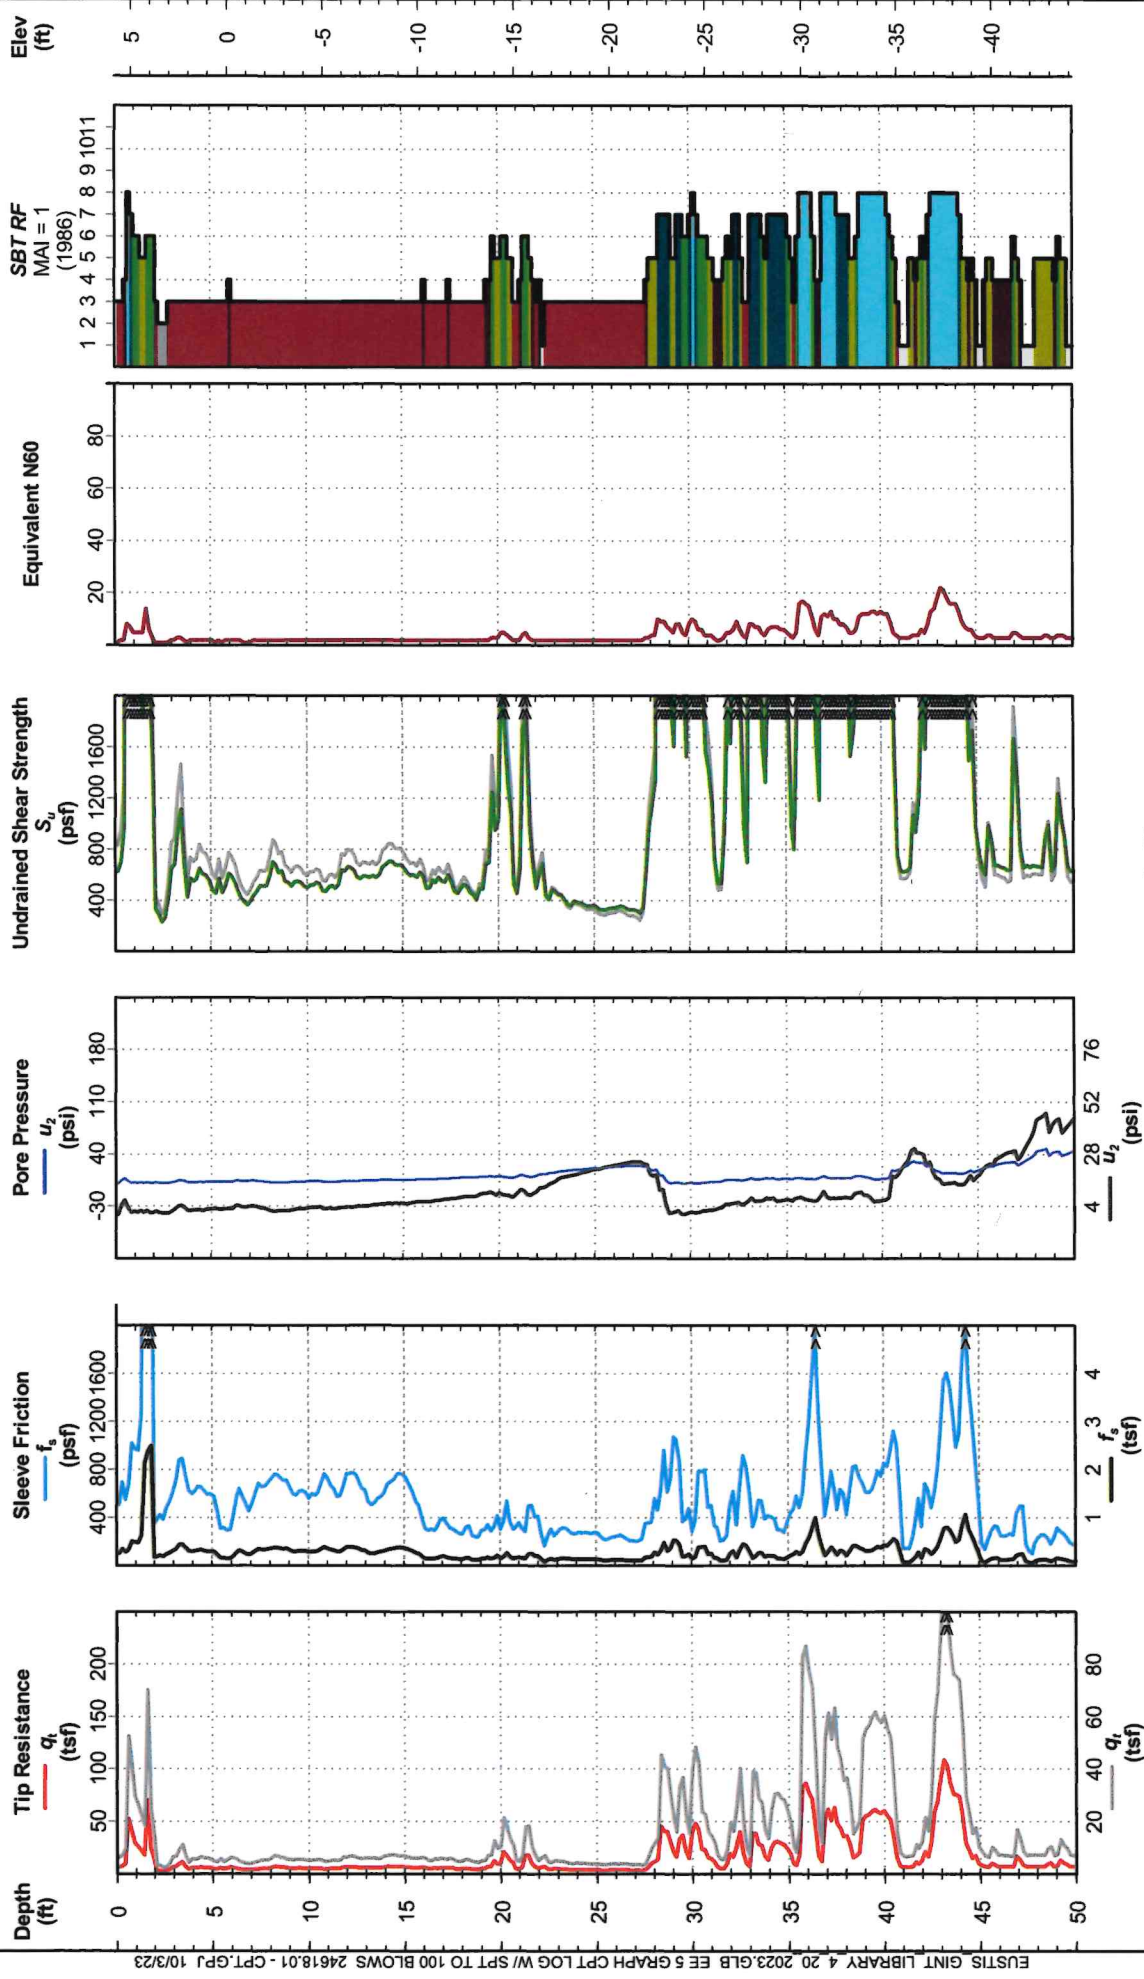

Notes: Soil behavior type was determined using friction ratio classification chart (after Robertson et al., 1986).
Test performed in general accordance with ASTM D5778-20.



EUSTIS
ENGINEERING
SINCE 1946


Port of New Orleans
Phase 2 Exploration
New Louisiana International Terminal
Violet, Louisiana

CONE PENETRATION TEST

GC-13

Project No: 24618.01
Date: 05/26/2023
Latitude: 29.88706°
Longitude: -89.89820°
CPT ID: DSA1082

Elevation: 5.9
Datum: NAVD88
Est. Water Depth: 3.0 ft
Total Depth: 91.4 ft
Operator: E.Held

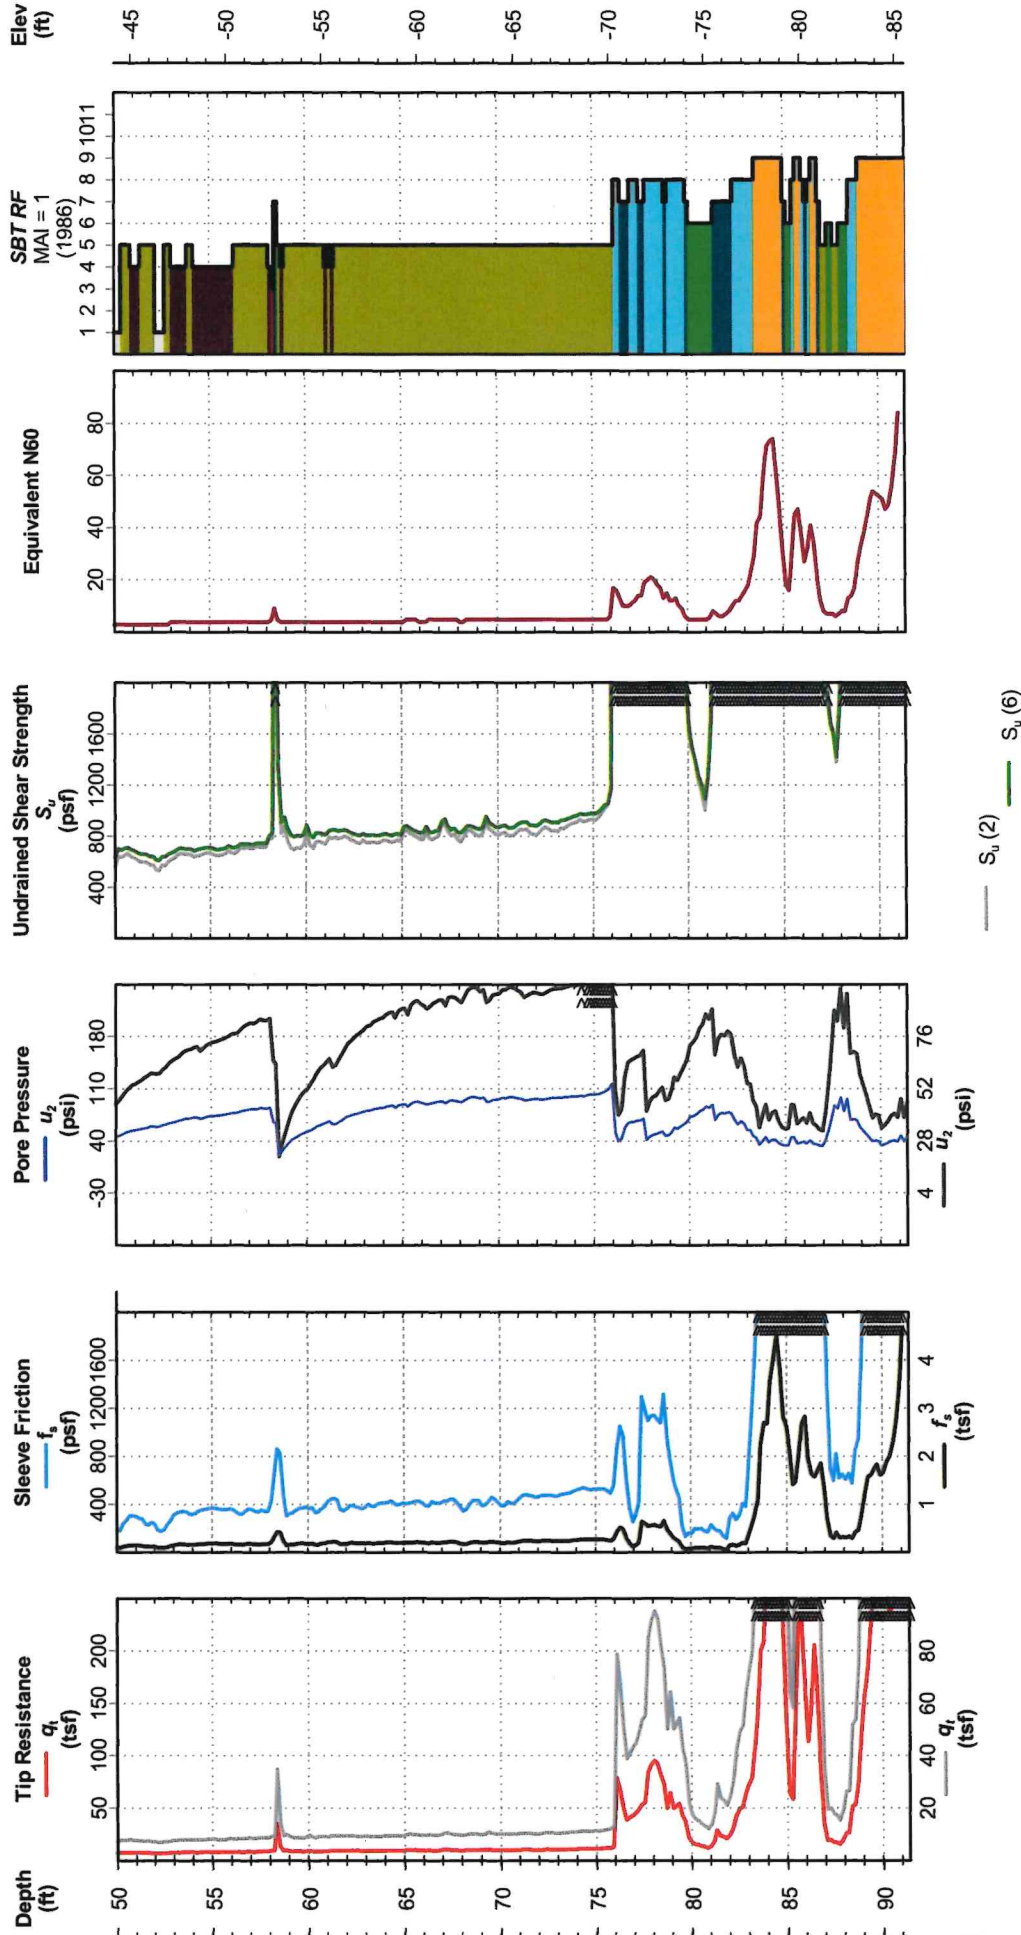

Notes: Soil behavior type was determined using friction ratio classification chart (after Robertson et al., 1986).
Test performed in general accordance with ASTM D5778-20.



EUSTIS
ENGINEERING
SINCE 1946


Port of New Orleans
Phase 2 Exploration
New Louisiana International Terminal
Violet, Louisiana

CONE PENETRATION TEST

GC-14

Project No: 24618.01
Date: 05/30/2023
Latitude: 29.88623°
Longitude: -89.89790°
CPT ID: DSA1082

Elevation: 4.6
Datum: NAVD88
Est. Water Depth: 3.0 ft
Total Depth: 125.5 ft
Operator: E.Held

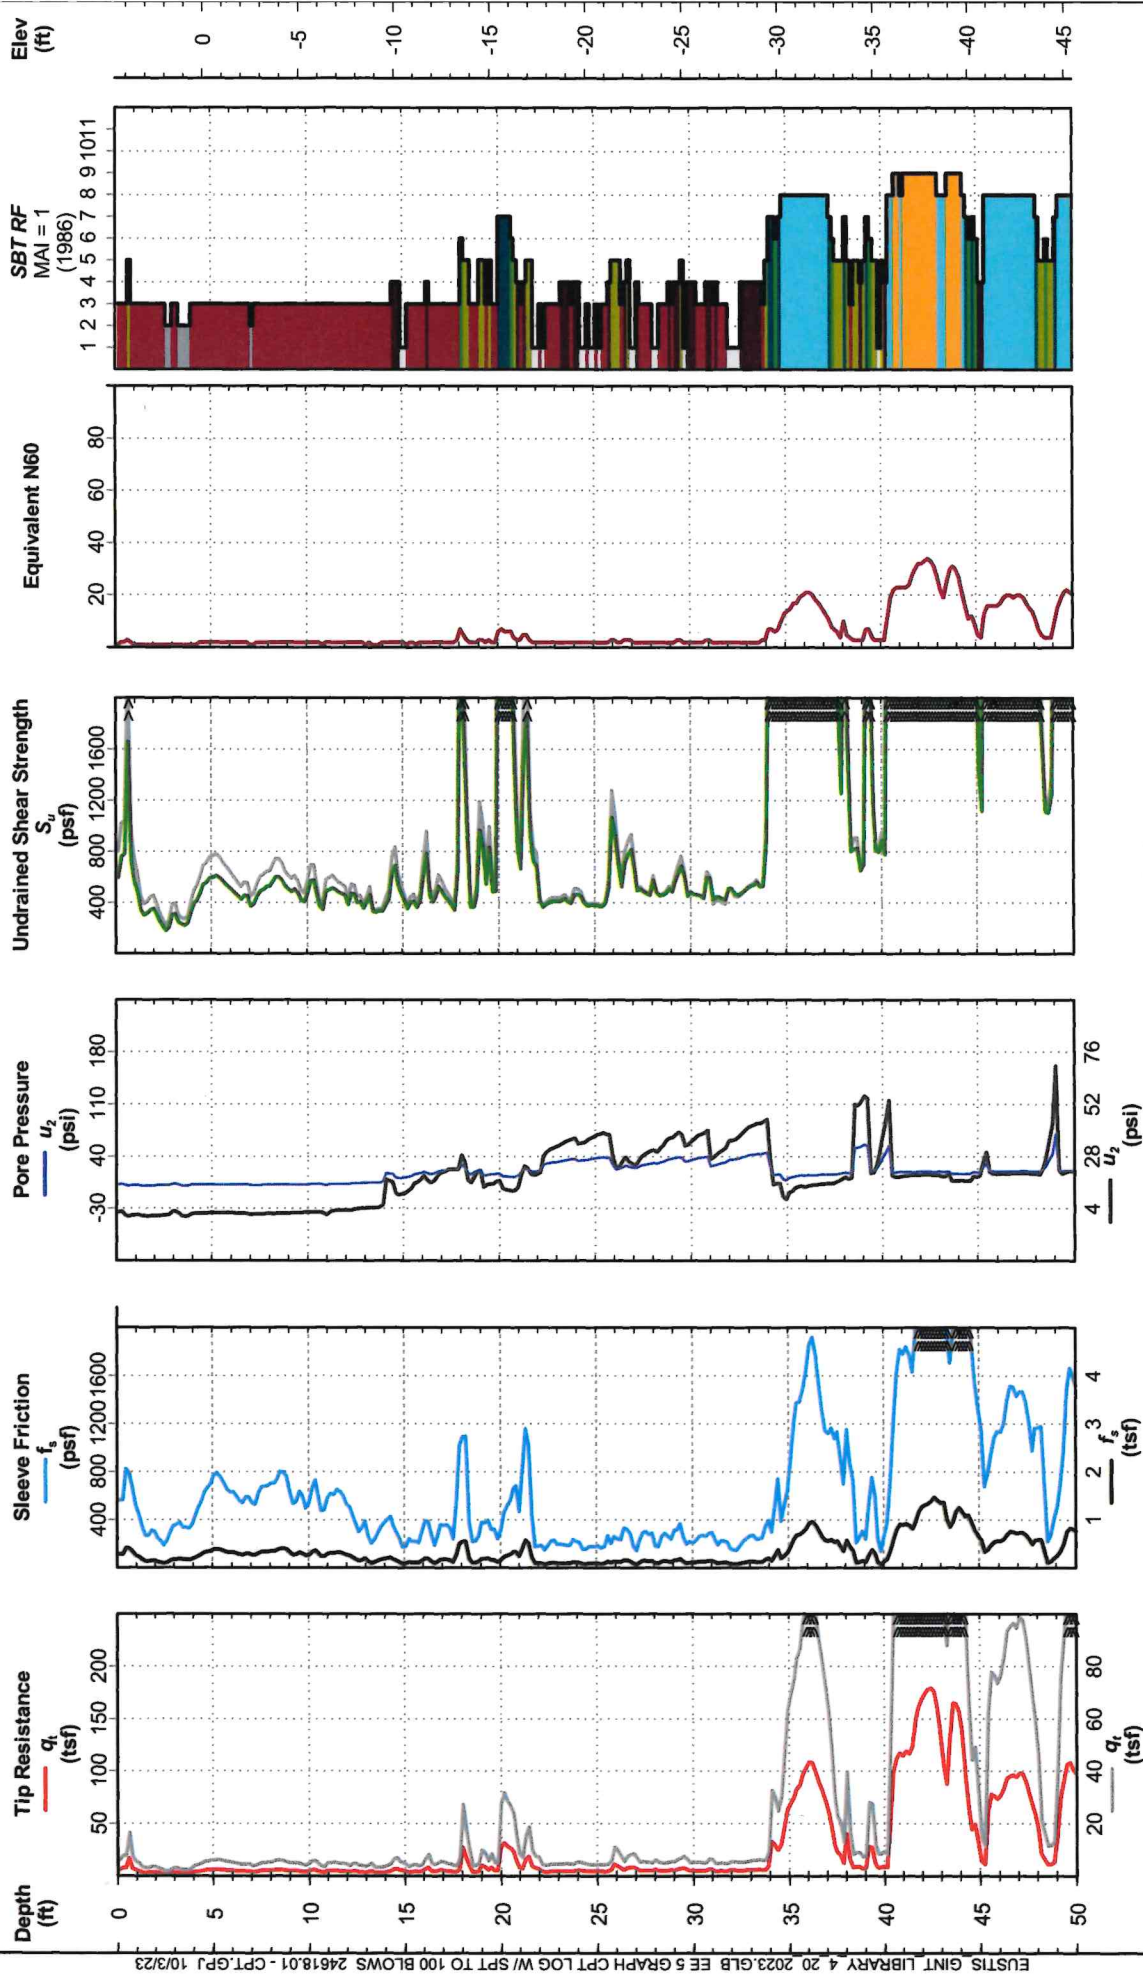

Notes: Soil behavior type was determined using friction ratio classification chart (after Robertson et al., 1986).
Test performed in general accordance with ASTM D5778-20.



EUSTIS
ENGINEERING
SINCE 1946


Port of New Orleans
Phase 2 Exploration
New Louisiana International Terminal
Violet, Louisiana

CONE PENETRATION TEST

GC-14

Project No: 24618.01
Date: 05/30/2023
Latitude: 29.88623°
Longitude: -89.89790°
CPT ID: DSA1082

Elevation: 4.6
Datum: NAVD88
Est. Water Depth: 3.0 ft
Total Depth: 125.5 ft
Operator: E.Held

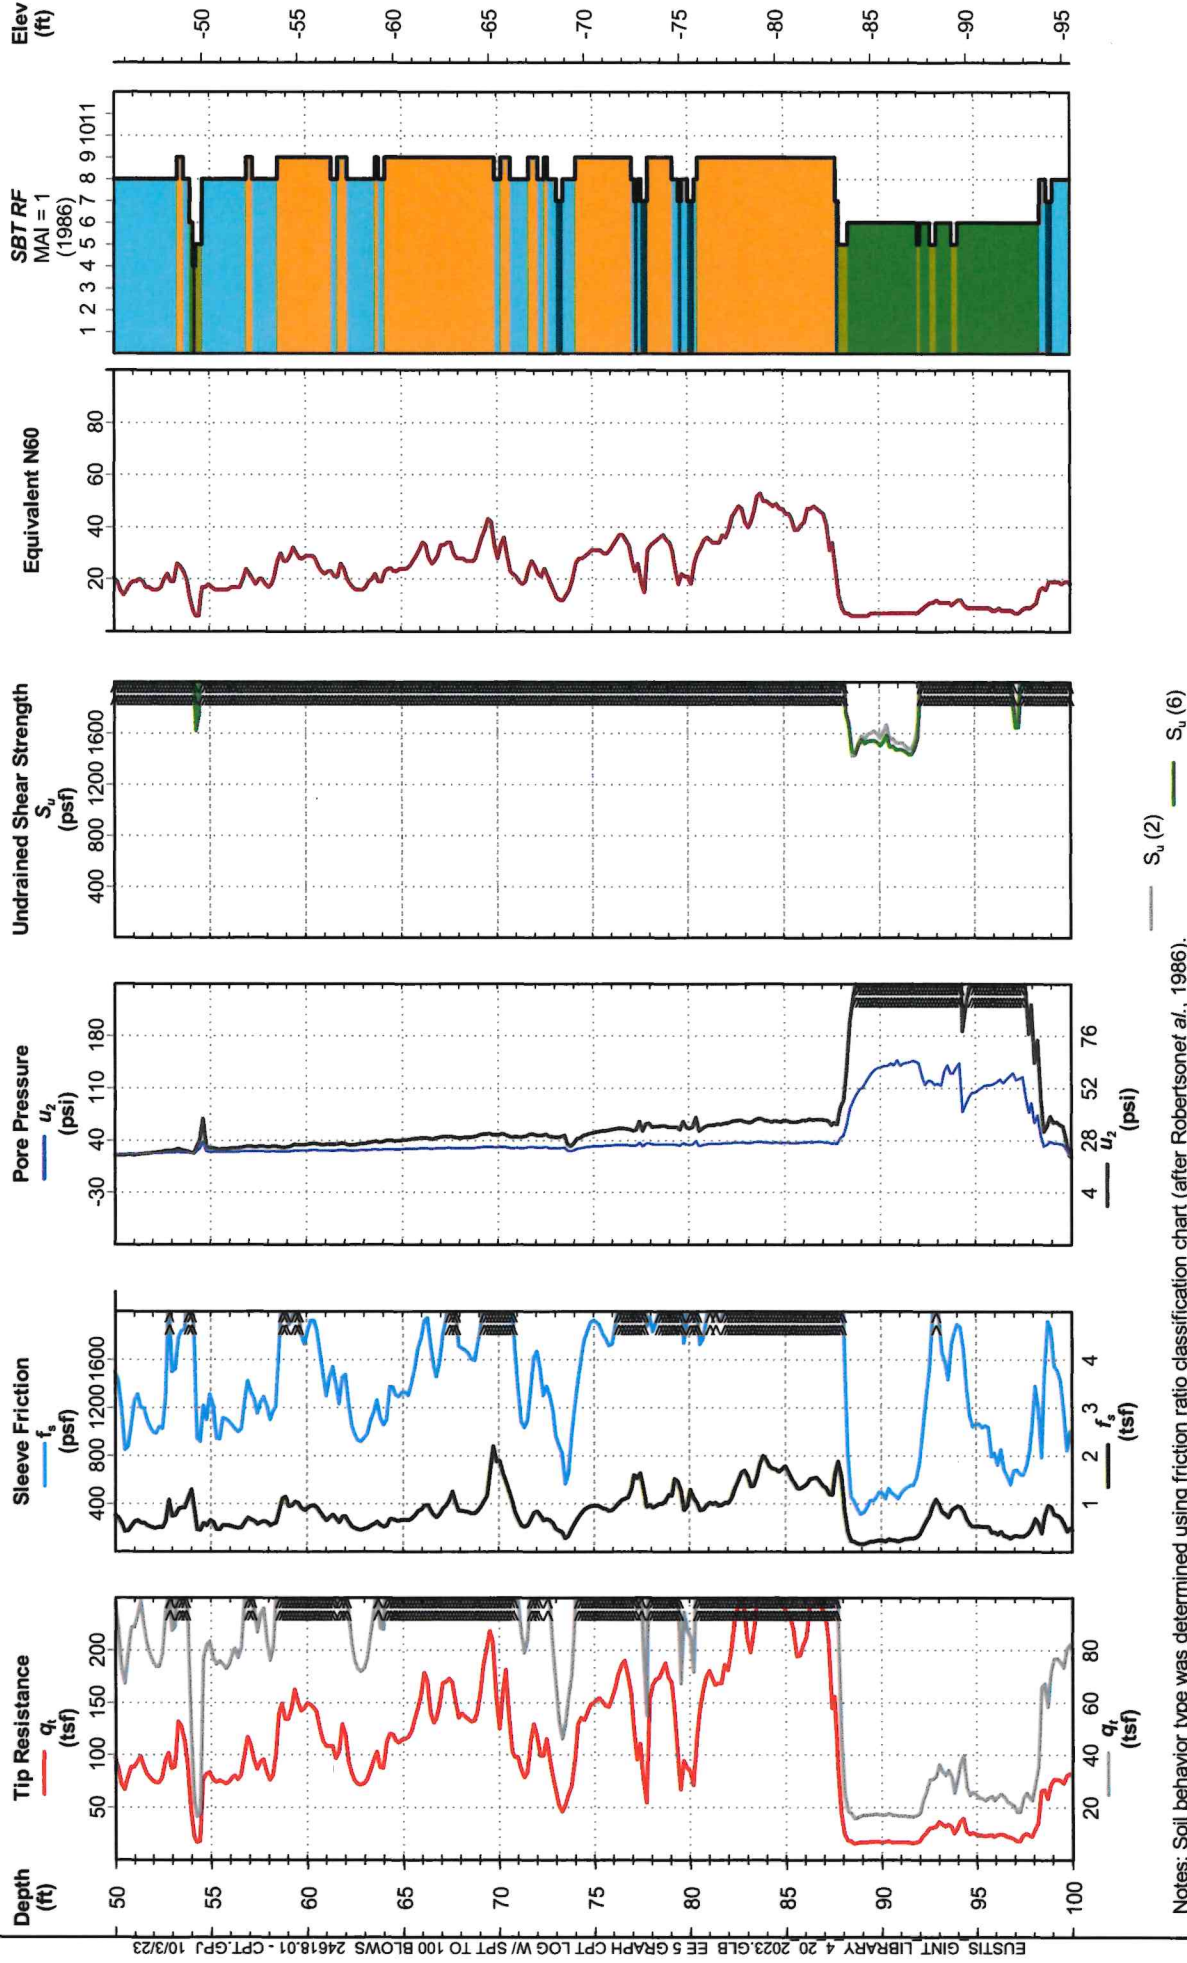



EUSTIS
ENGINEERING
SINCE 1946


Port of New Orleans
Phase 2 Exploration
New Louisiana International Terminal
Violet, Louisiana

CONE PENETRATION TEST

GC-14

Project No: 24618.01
Date: 05/30/2023
Latitude: 29.88623°
Longitude: -89.89790°
CPT ID: DSA1082

Elevation: 4.6
Datum: NAVD88
Est. Water Depth: 3.0 ft
Total Depth: 125.5 ft
Operator: E. Held

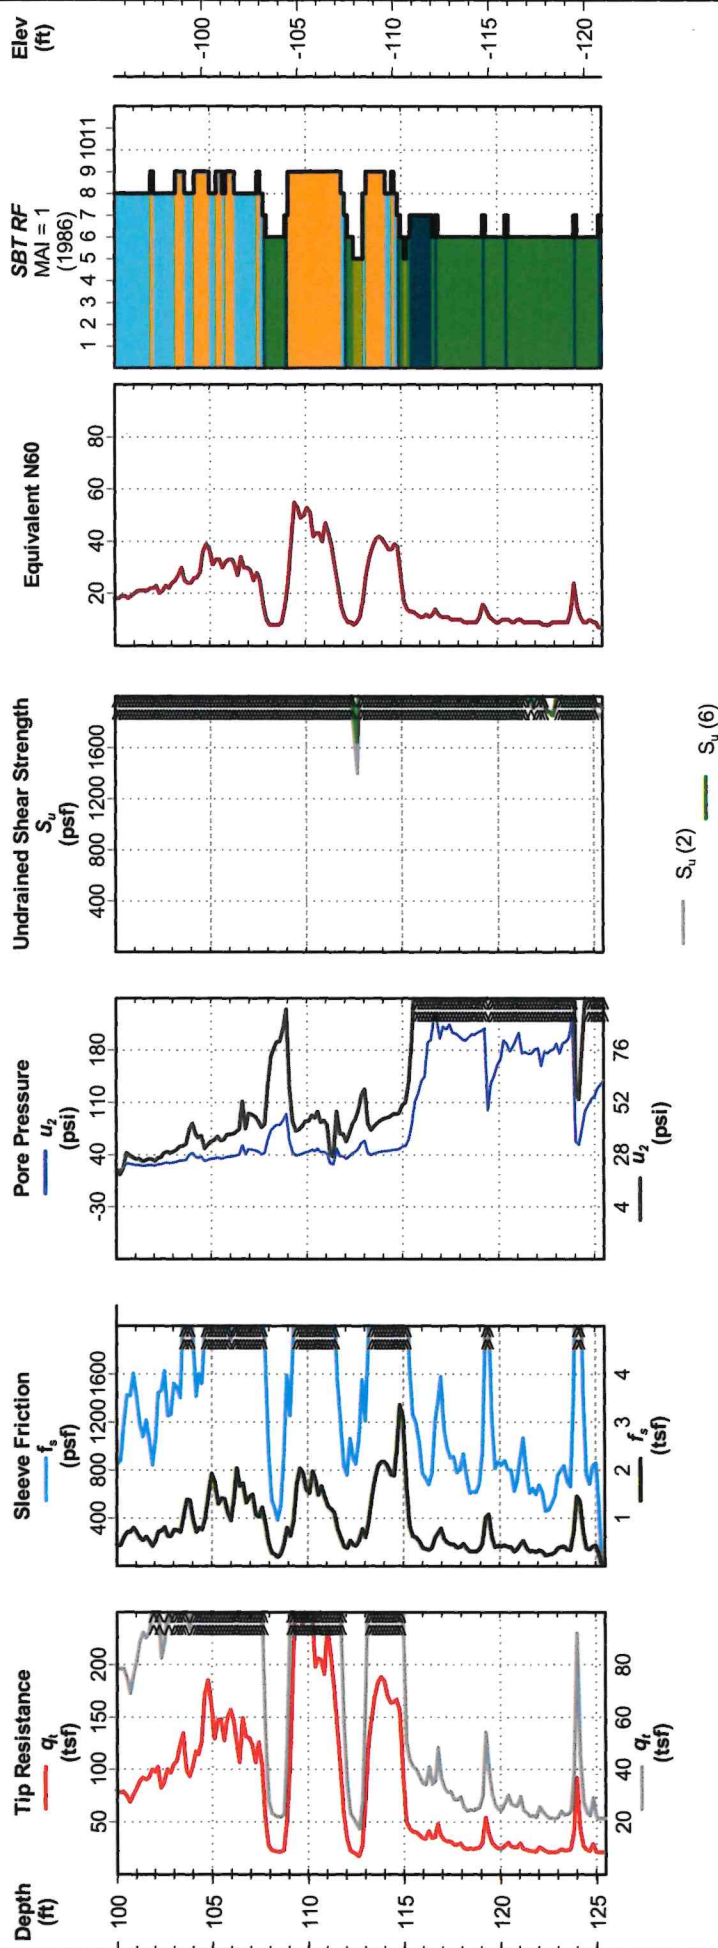

Notes: Soil behavior type was determined using friction ratio classification chart (after Robertson et al., 1986).
Test performed in general accordance with ASTM D5778-20.



EUSTIS
ENGINEERING
SINCE 1946


Port of New Orleans
Phase 2 Exploration
New Louisiana International Terminal
Violet, Louisiana

CONE PENETRATION TEST

GC-15

Project No: 24618.01
Date: 05/30/2023
Latitude: 29.88506°
Longitude: -89.89779°
CPT ID: DSA1082

Elevation: 4.5
Datum: NAVD88
Est. Water Depth: 3.0 ft
Total Depth: 125.5 ft
Operator: E. Heid

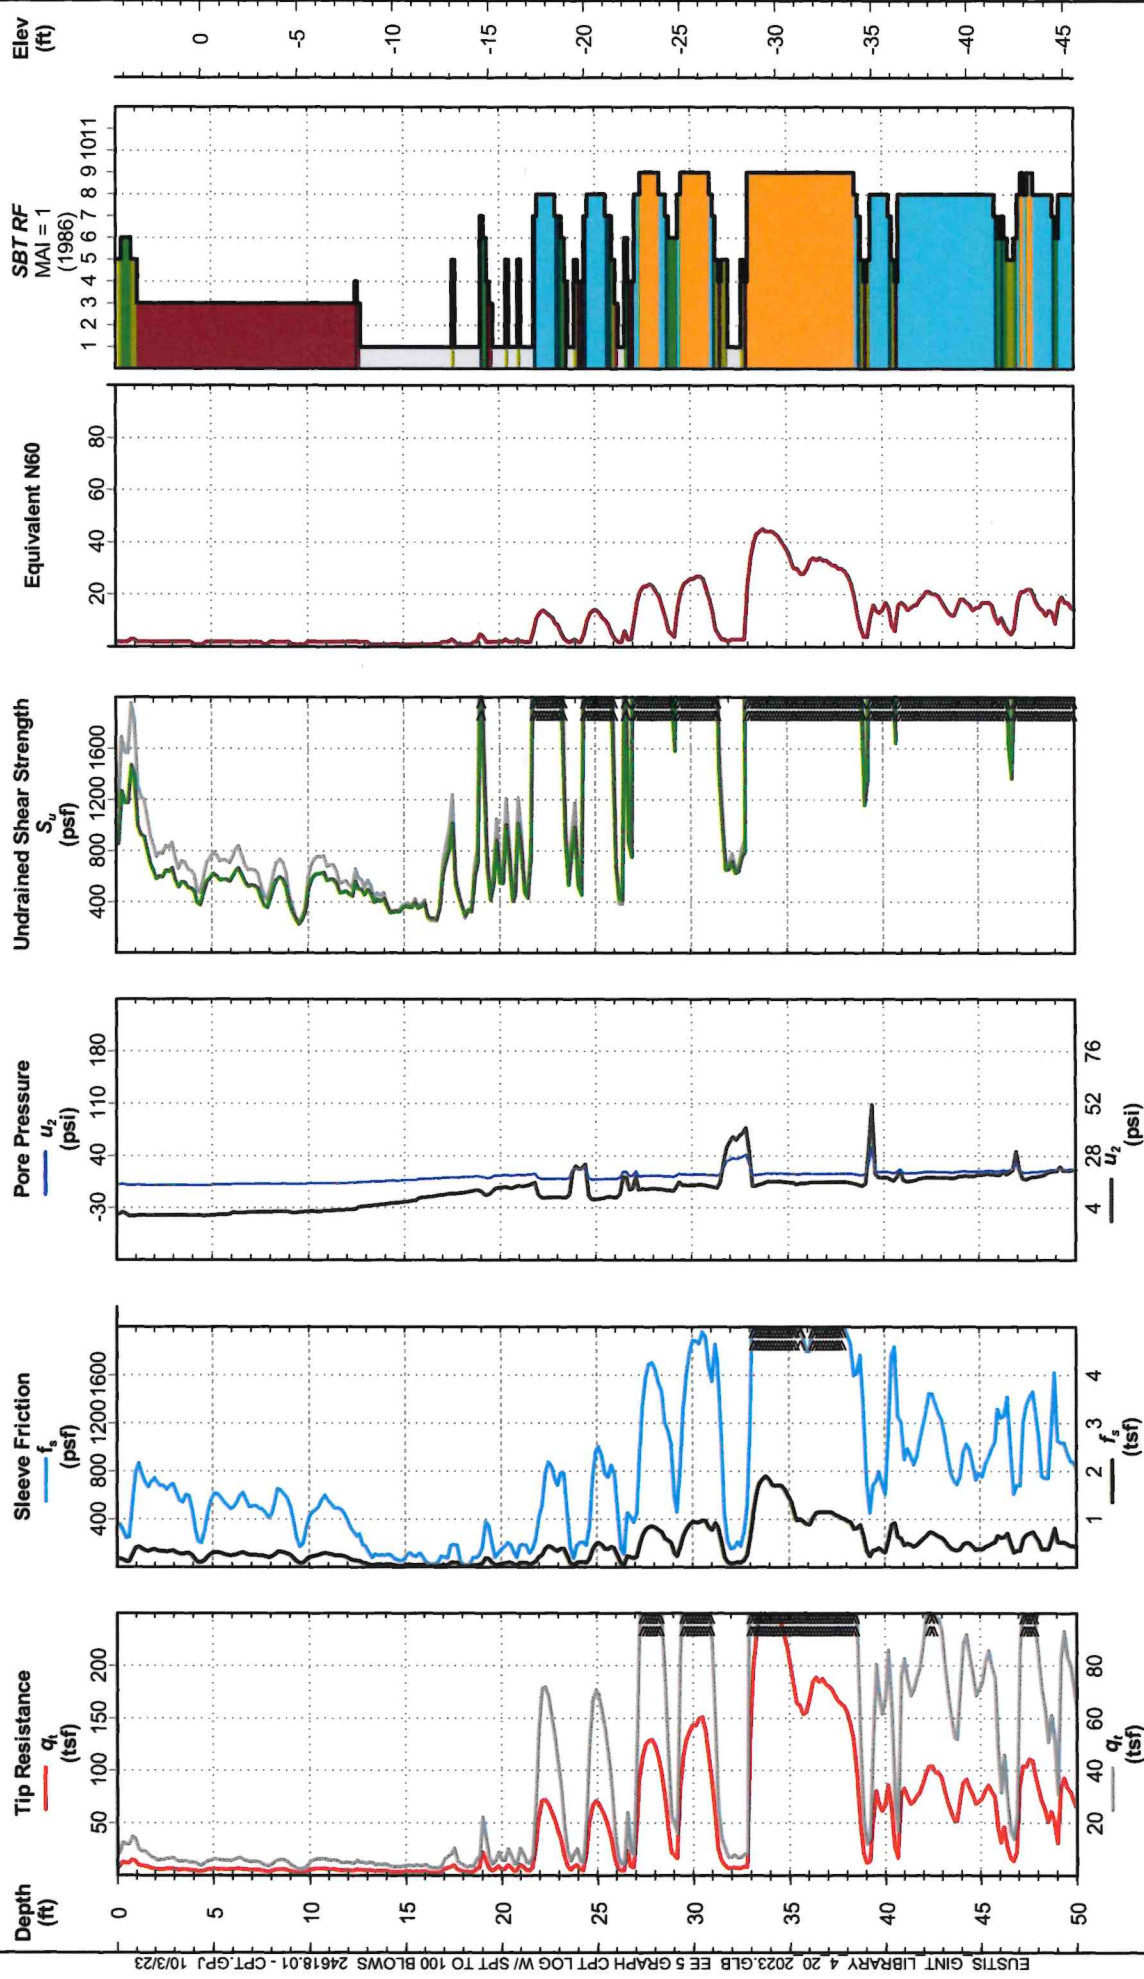

Notes: Soil behavior type was determined using friction ratio classification chart (after Robertson et al., 1986).
Test performed in general accordance with ASTM D5778-20.



EUSTIS
ENGINEERING
SINCE 1946


Port of New Orleans
Phase 2 Exploration
New Louisiana International Terminal
Violet, Louisiana

CONE PENETRATION TEST

GC-15

Project No: 24618.01
Date: 05/30/2023
Latitude: 29.88506°
Longitude: -89.89779°
CPT ID: DSA1082

Elevation: 4.5
Datum: NAVD88
Est. Water Depth: 3.0 ft
Total Depth: 125.5 ft
Operator: E.Held

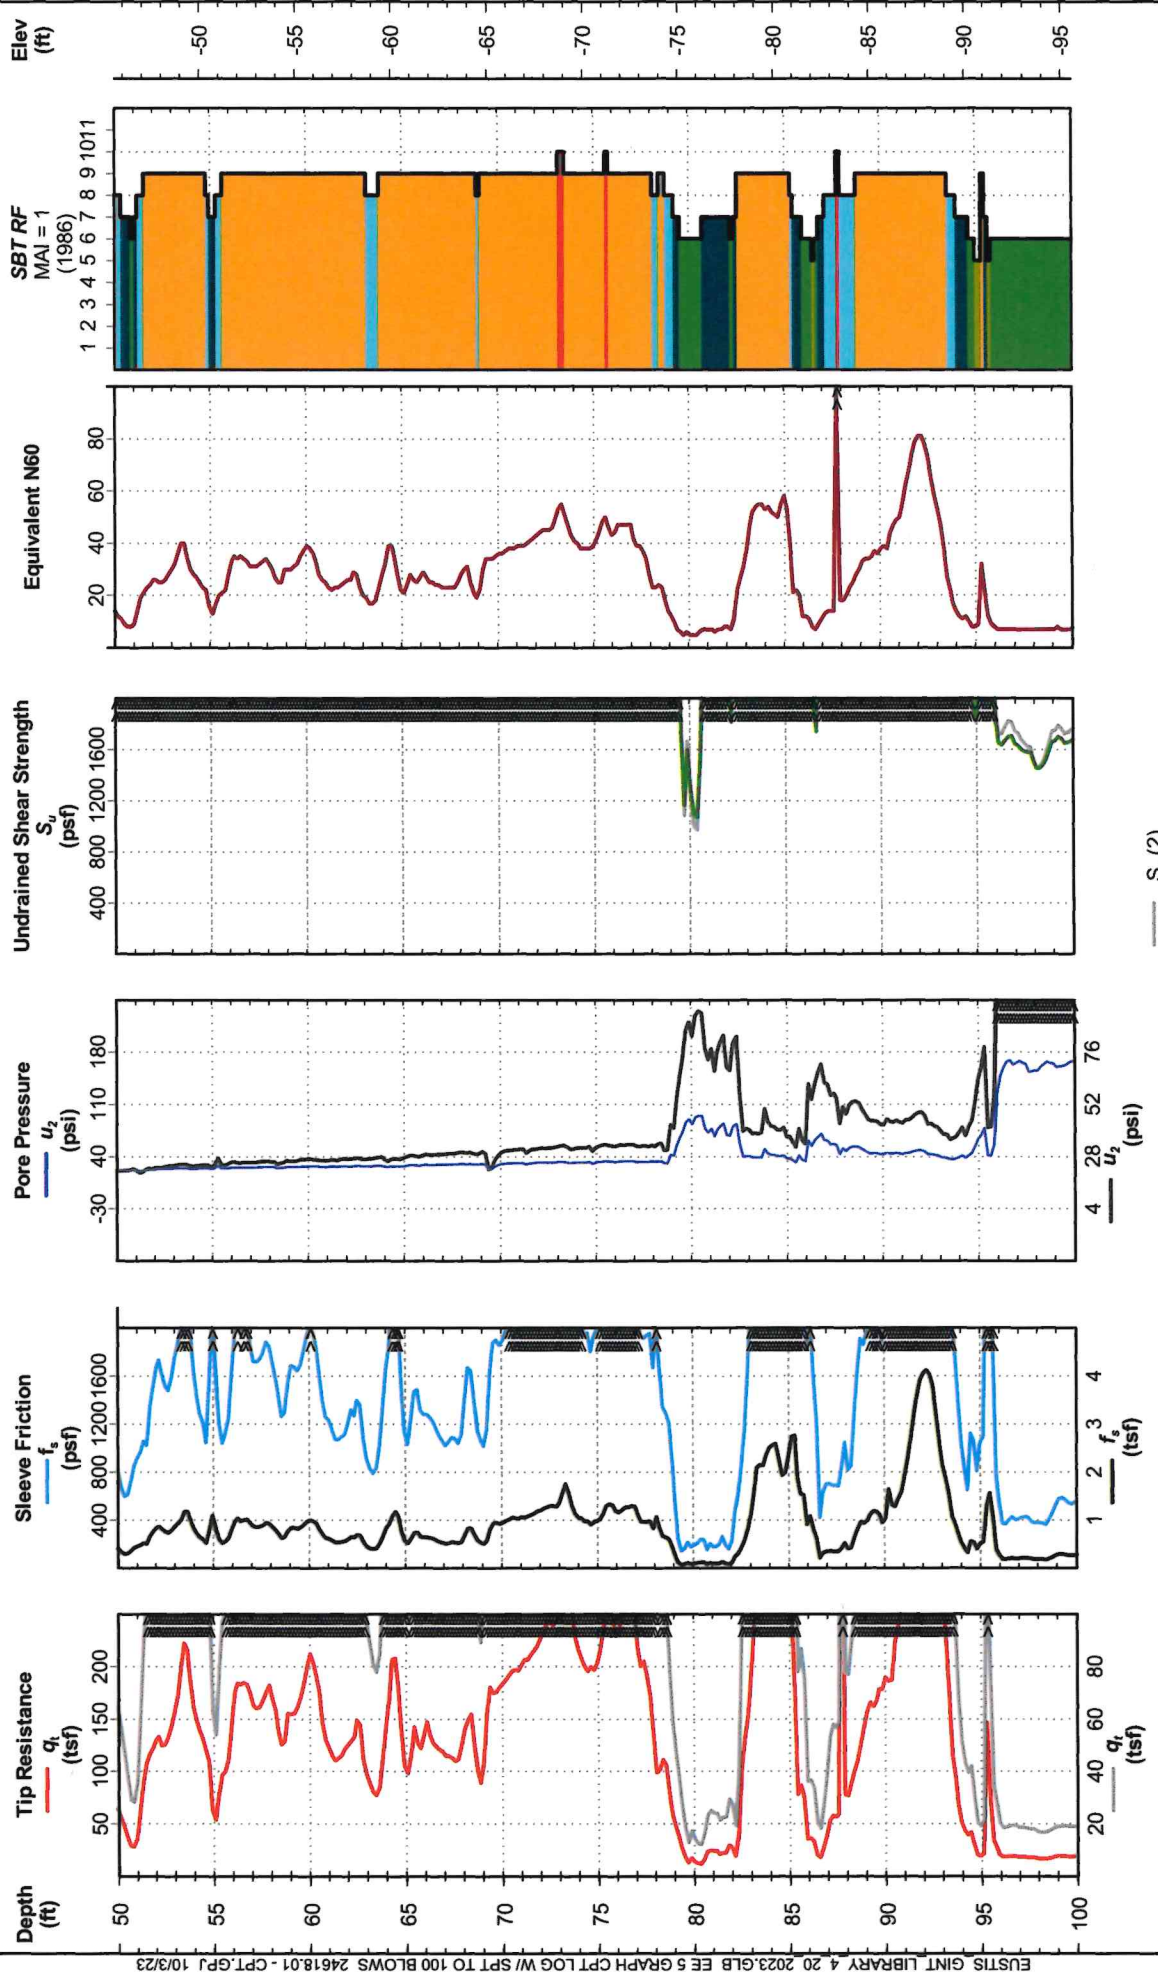

Notes: Soil behavior type was determined using friction ratio classification chart (after Robertson et al., 1986).
Test performed in general accordance with ASTM D5778-20.



EUSTIS
ENGINEERING
SINCE 1946


Port of New Orleans
Phase 2 Exploration
New Louisiana International Terminal
Violet, Louisiana

CONE PENETRATION TEST

GC-15

Project No: 24618.01
Date: 05/30/2023
Latitude: 29.88506°
Longitude: -89.89779°
CPT ID: DSA1082

Elevation: 4.5
Datum: NAVD88
Est. Water Depth: 3.0 ft
Total Depth: 125.5 ft
Operator: E.Held

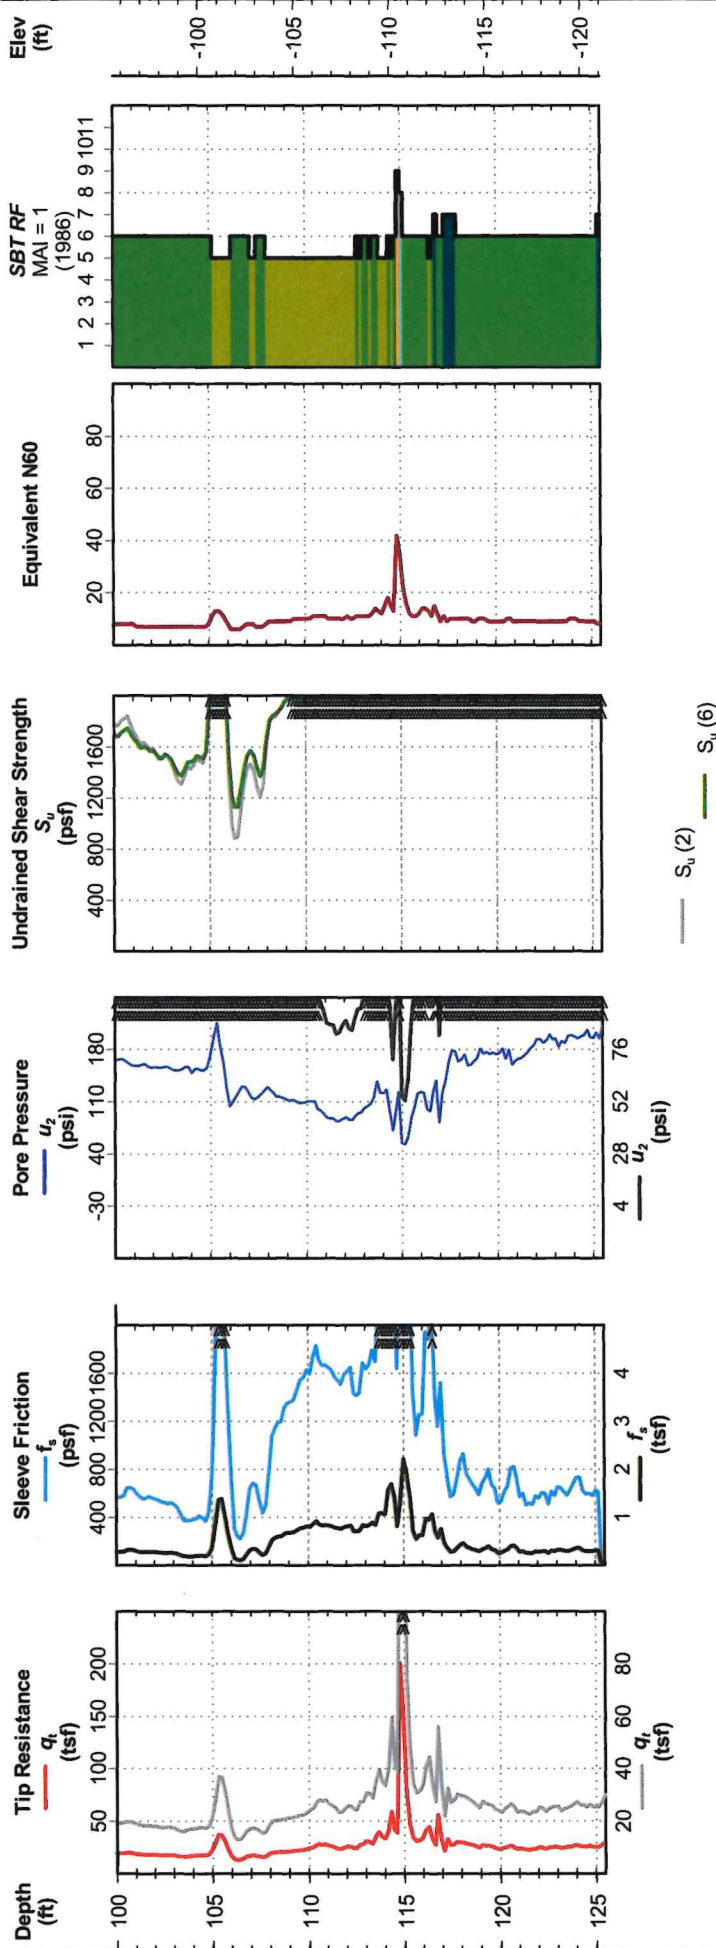

Notes: Soil behavior type was determined using friction ratio classification chart (after Robertson et al., 1986).
Test performed in general accordance with ASTM D5778-20.



EUSTIS
ENGINEERING
SINCE 1946


Port of New Orleans
Phase 2 Exploration
New Louisiana International Terminal
Violet, Louisiana

CONE PENETRATION TEST

GC-16

Project No: 24618.01
Date: 05/31/2023
Latitude: 29.88409°
Longitude: -89.89768°
CPT ID: DSA1082

Elevation: 4.6
Datum: NAVD88
Est. Water Depth: 3.0 ft
Total Depth: 85.3 ft
Operator: E.Held

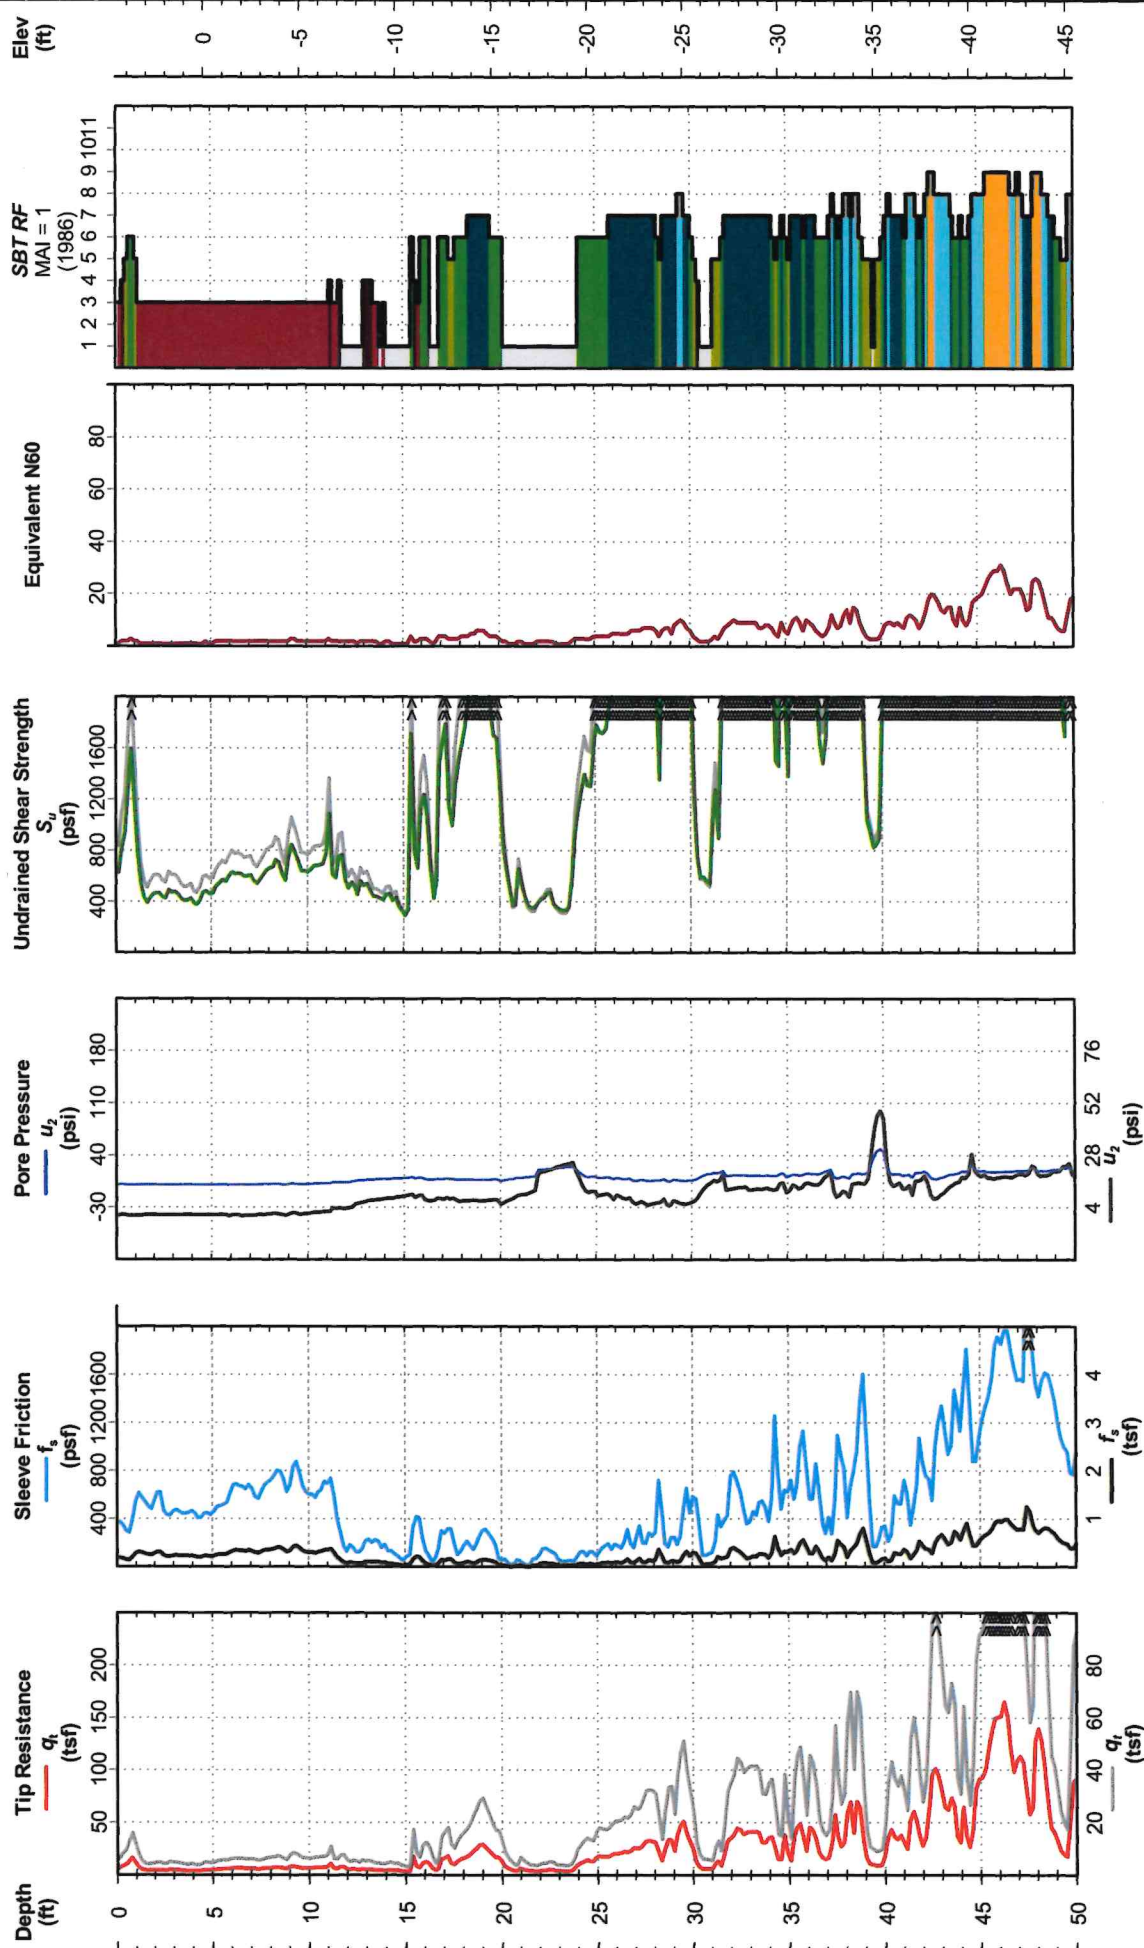

Notes: Soil behavior type was determined using friction ratio classification chart (after Robertson et al., 1986).
Test performed in general accordance with ASTM D5778-20.



EUSTIS
ENGINEERING
SINCE 1946


Port of New Orleans
Phase 2 Exploration
New Louisiana International Terminal
Violet, Louisiana

CONE PENETRATION TEST

GC-16

Project No: 24618.01
Date: 05/31/2023
Latitude: 29.88409°
Longitude: -89.89768°
CPT ID: DSA1082

Elevation: 4.6
Datum: NAVD88
Est. Water Depth: 3.0 ft
Total Depth: 85.3 ft
Operator: E.Held

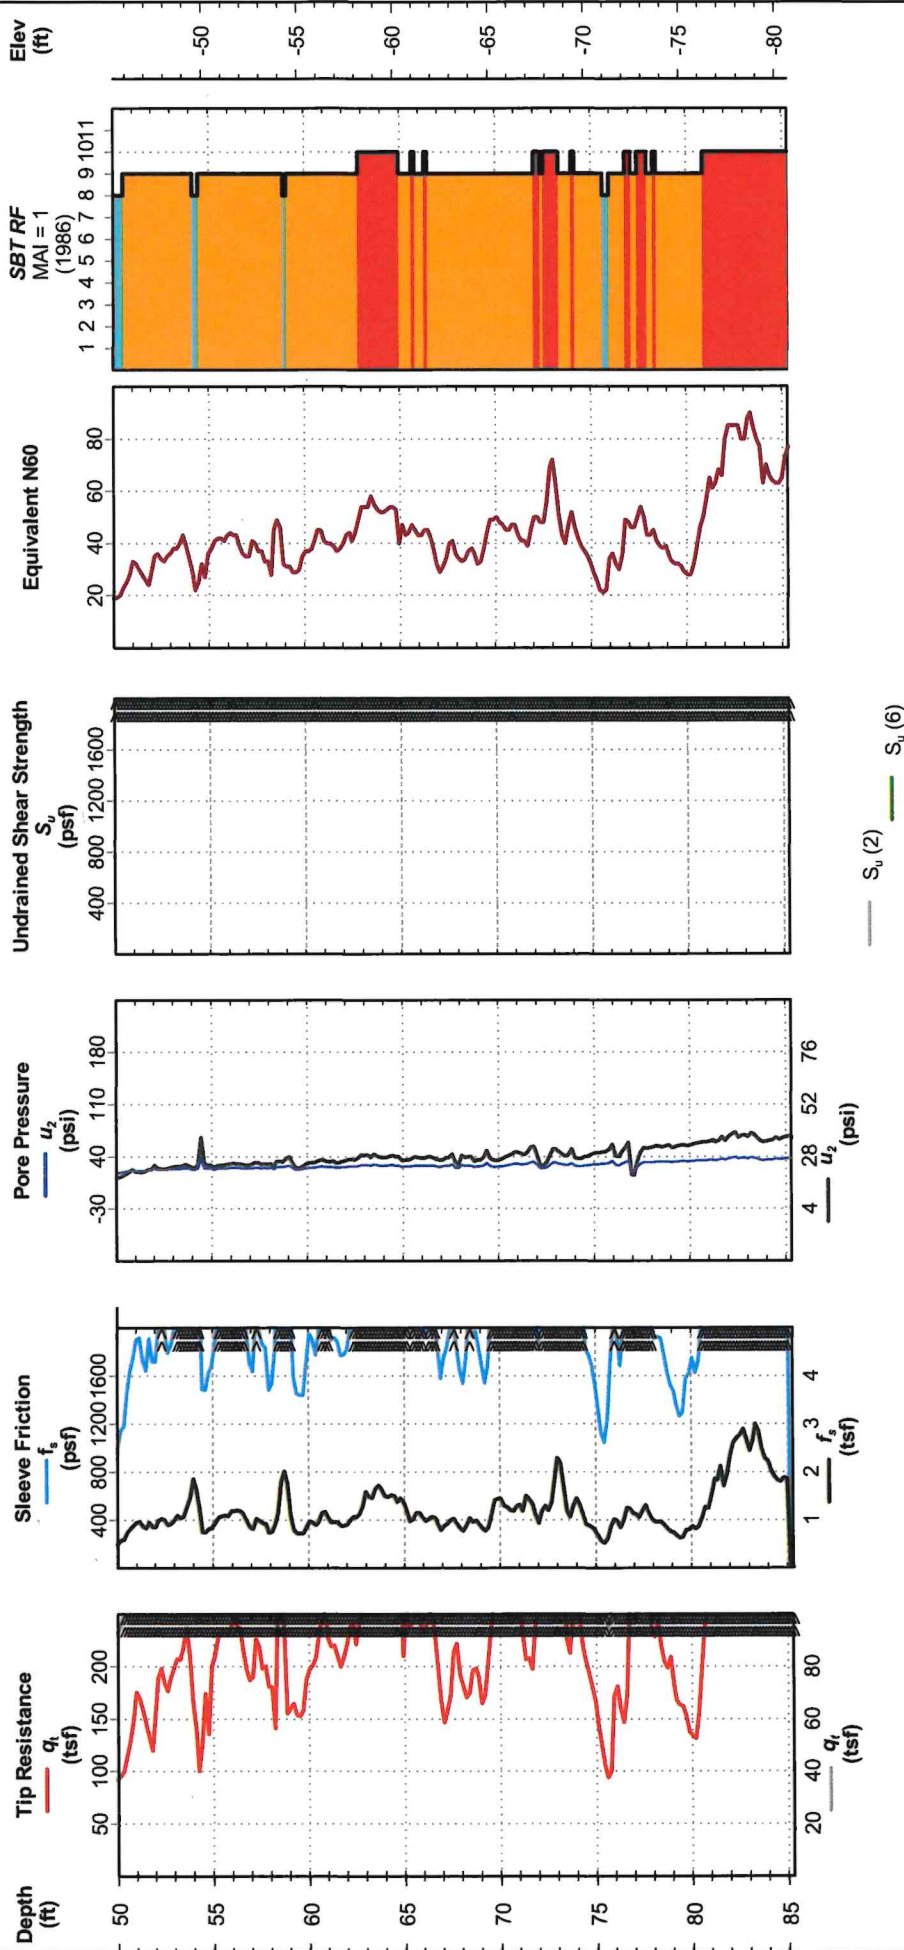

Notes: Soil behavior type was determined using friction ratio classification chart (after Robertson et al., 1986).
Test performed in general accordance with ASTM D5778-20.



EUSTIS
ENGINEERING
SINCE 1946


Port of New Orleans
Phase 2 Exploration
New Louisiana International Terminal
Violet, Louisiana

CONE PENETRATION TEST

GC-17

Project No: 24618.01
Date: 05/24/2023
Latitude: 29.89228°
Longitude: -89.89900°
CPT ID: DSA1082

Elevation: 4.0
Datum: NAVD88
Est. Water Depth: 3.0 ft
Total Depth: 125.3 ft
Operator: E.Held

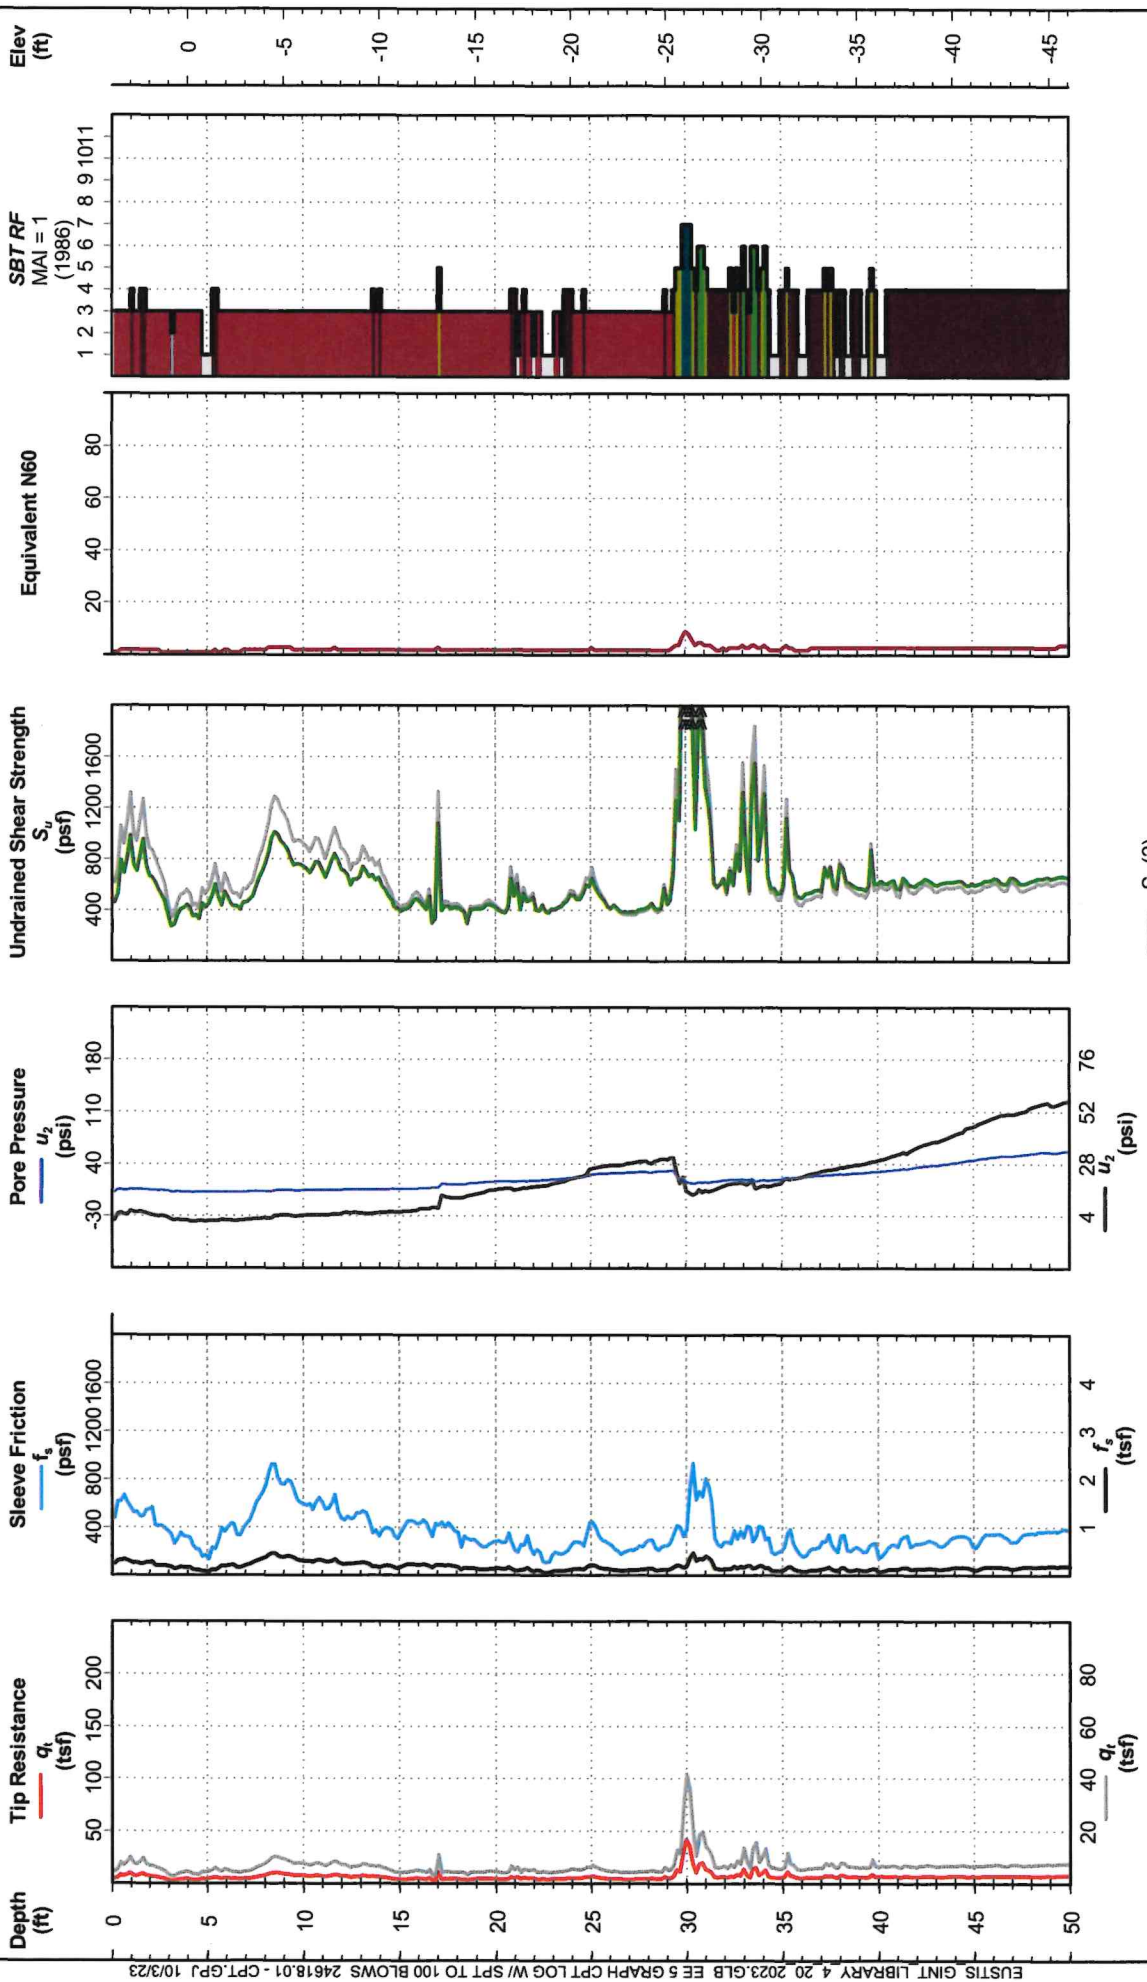

Notes: Soil behavior type was determined using friction ratio classification chart (after Robertson et al., 1986).
Test performed in general accordance with ASTM D5778-20.



EUSTIS
ENGINEERING
SINCE 1946


Port of New Orleans
Phase 2 Exploration
New Louisiana International Terminal
Violet, Louisiana

CONE PENETRATION TEST

GC-17

Project No: 24618.01
Date: 05/24/2023
Latitude: 29.89228°
Longitude: -89.89900°
CPT ID: DSA1082

Elevation: 4.0
Datum: NAVD88
Est. Water Depth: 3.0 ft
Total Depth: 125.3 ft
Operator: E.Held

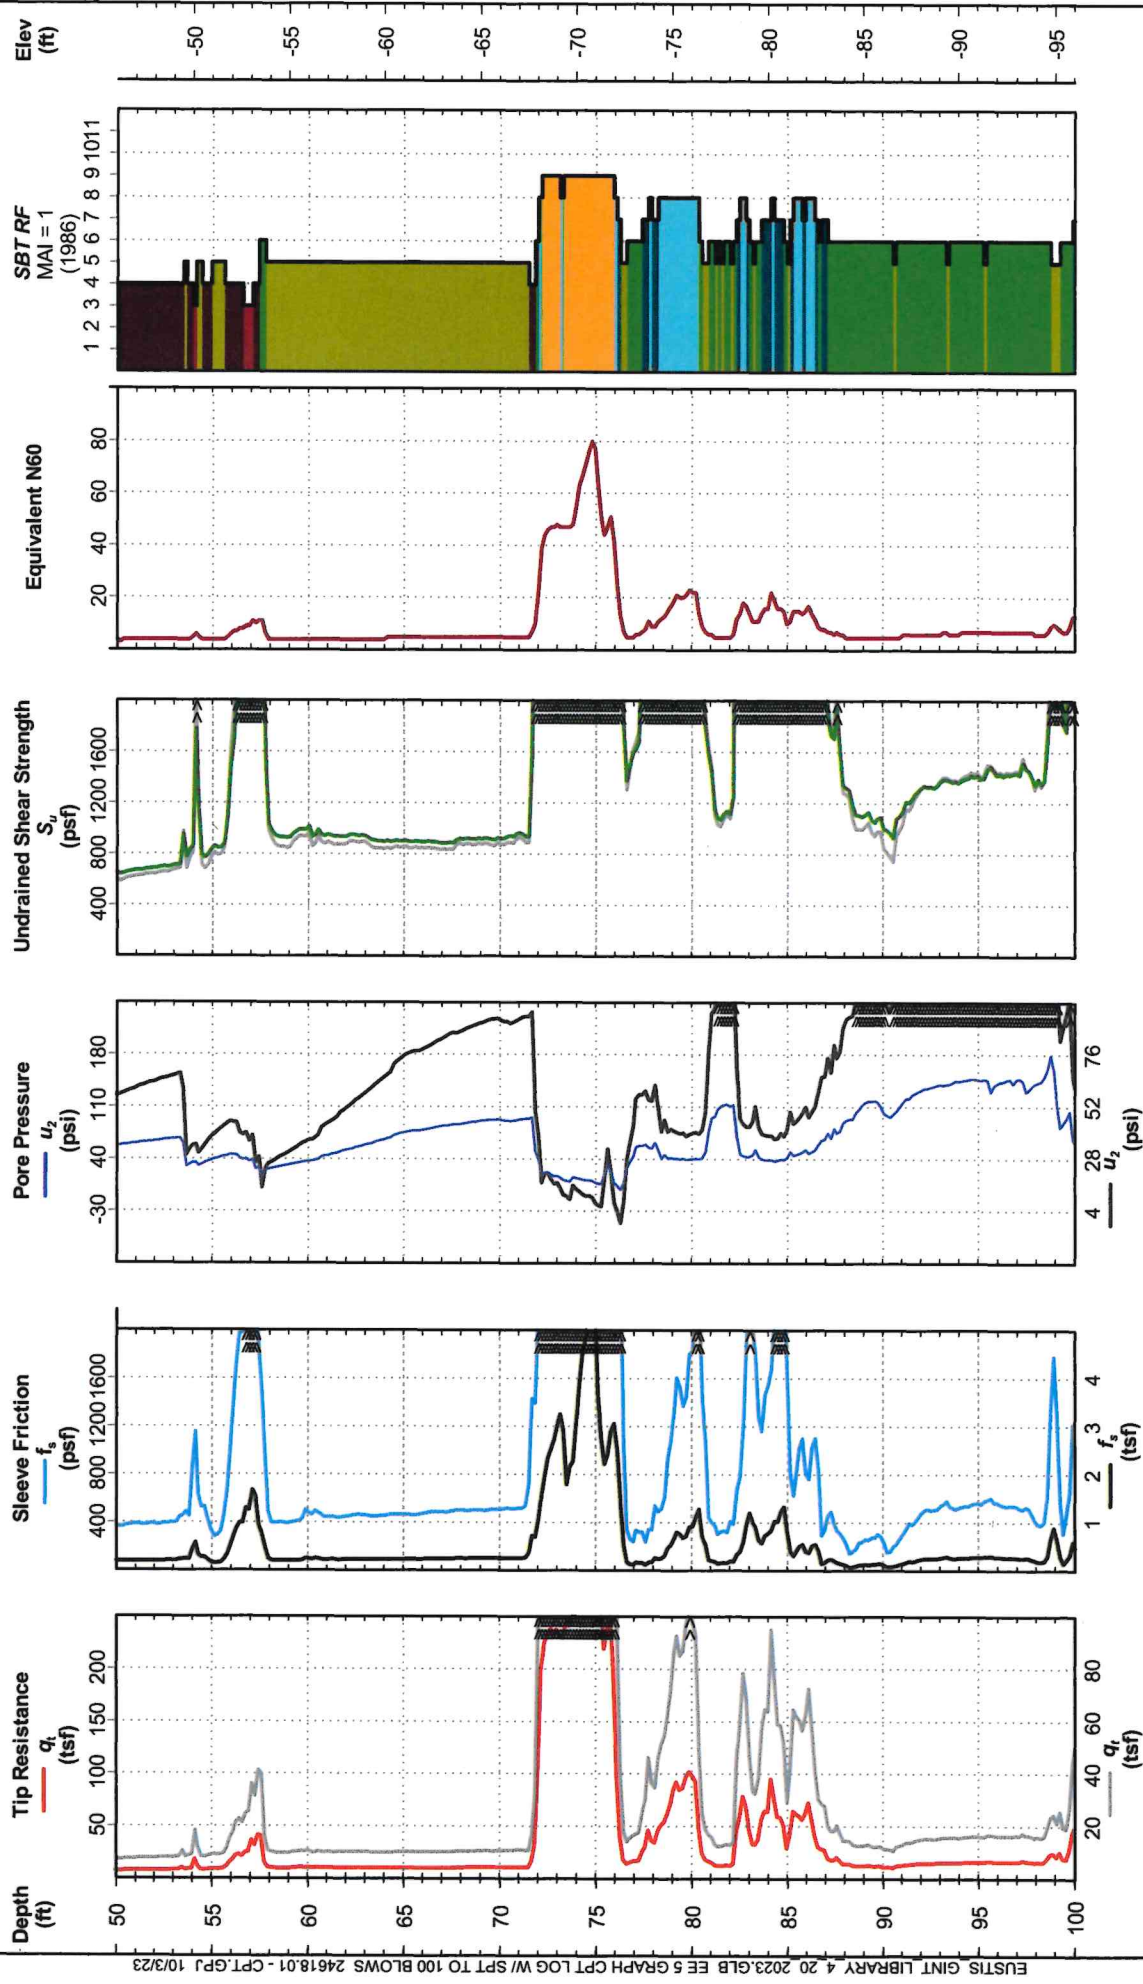

Notes: Soil behavior type was determined using friction ratio classification chart (after Robertson et al., 1986).
Test performed in general accordance with ASTM D5778-20.



EUSTIS
ENGINEERING
SINCE 1946


Port of New Orleans
Phase 2 Exploration
New Louisiana International Terminal
Violet, Louisiana

CONE PENETRATION TEST

GC-17

Project No: 24618.01
Date: 05/24/2023
Latitude: 29.89228°
Longitude: -89.89900°
CPT ID: DSA1082

Elevation: 4.0
Datum: NAVD88
Est. Water Depth: 3.0 ft
Total Depth: 125.3 ft
Operator: E.Held

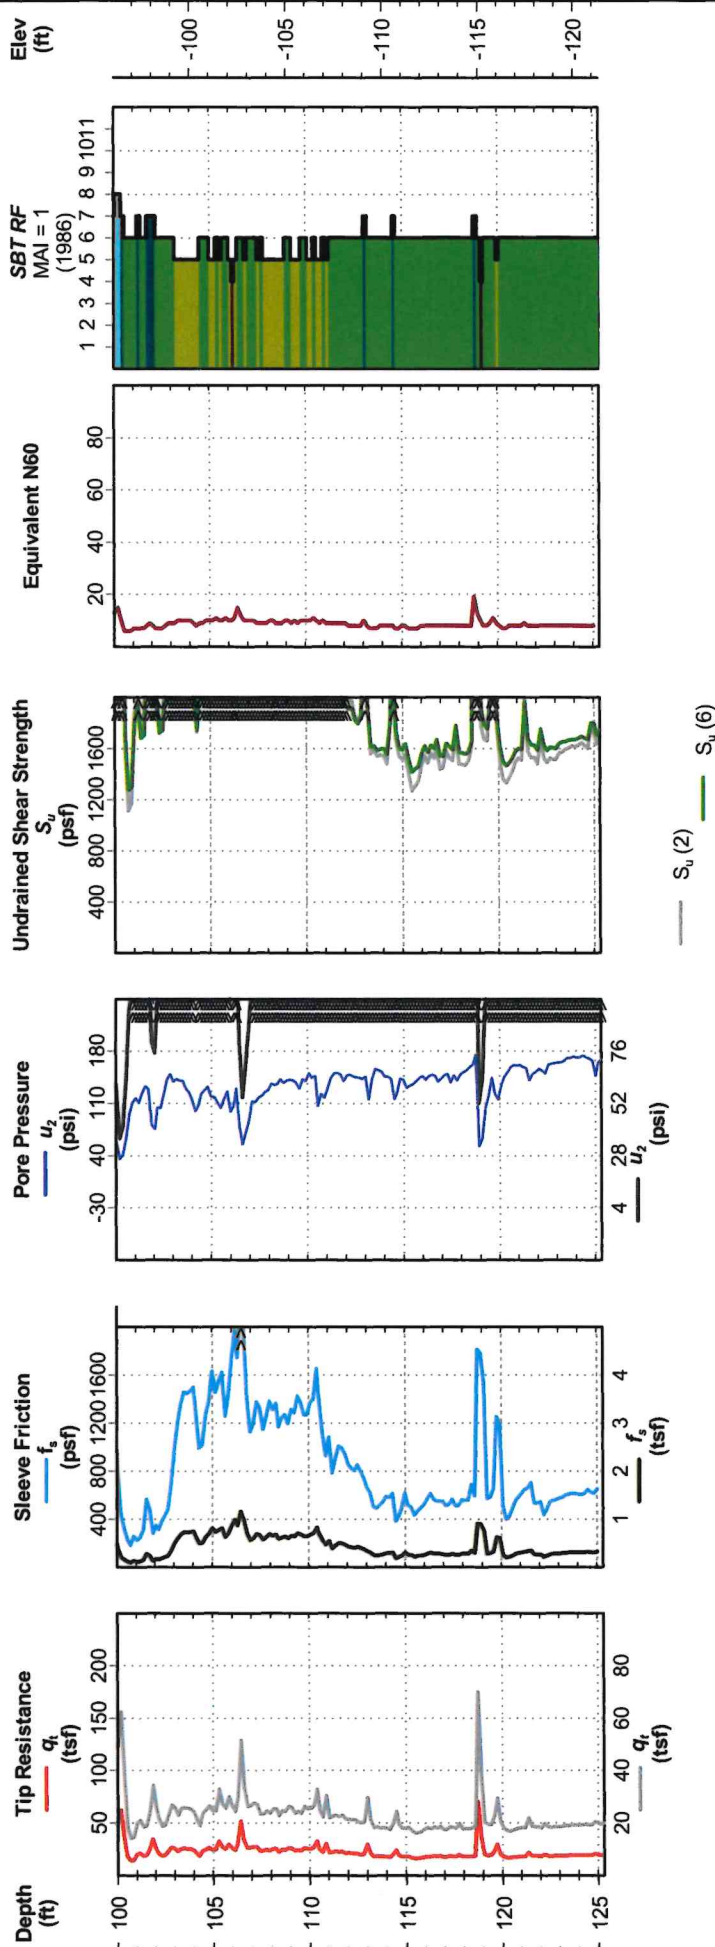

Notes: Soil behavior type was determined using friction ratio classification chart (after Robertson et al., 1986).
Test performed in general accordance with ASTM D5778-20.



EUSTIS
ENGINEERING
SINCE 1946


Port of New Orleans
Phase 2 Exploration
New Louisiana International Terminal
Violet, Louisiana

CONE PENETRATION TEST

GCS-6

Project No: 24618.01
Date: 06/07/2023
Latitude: 29.88769°
Longitude: -89.89845°
CPT ID: DDG1644

Elevation: 6.5
Datum: NAVD88
Est. Water Depth: 4.4 ft
Total Depth: 86.5 ft
Operator: E.Held

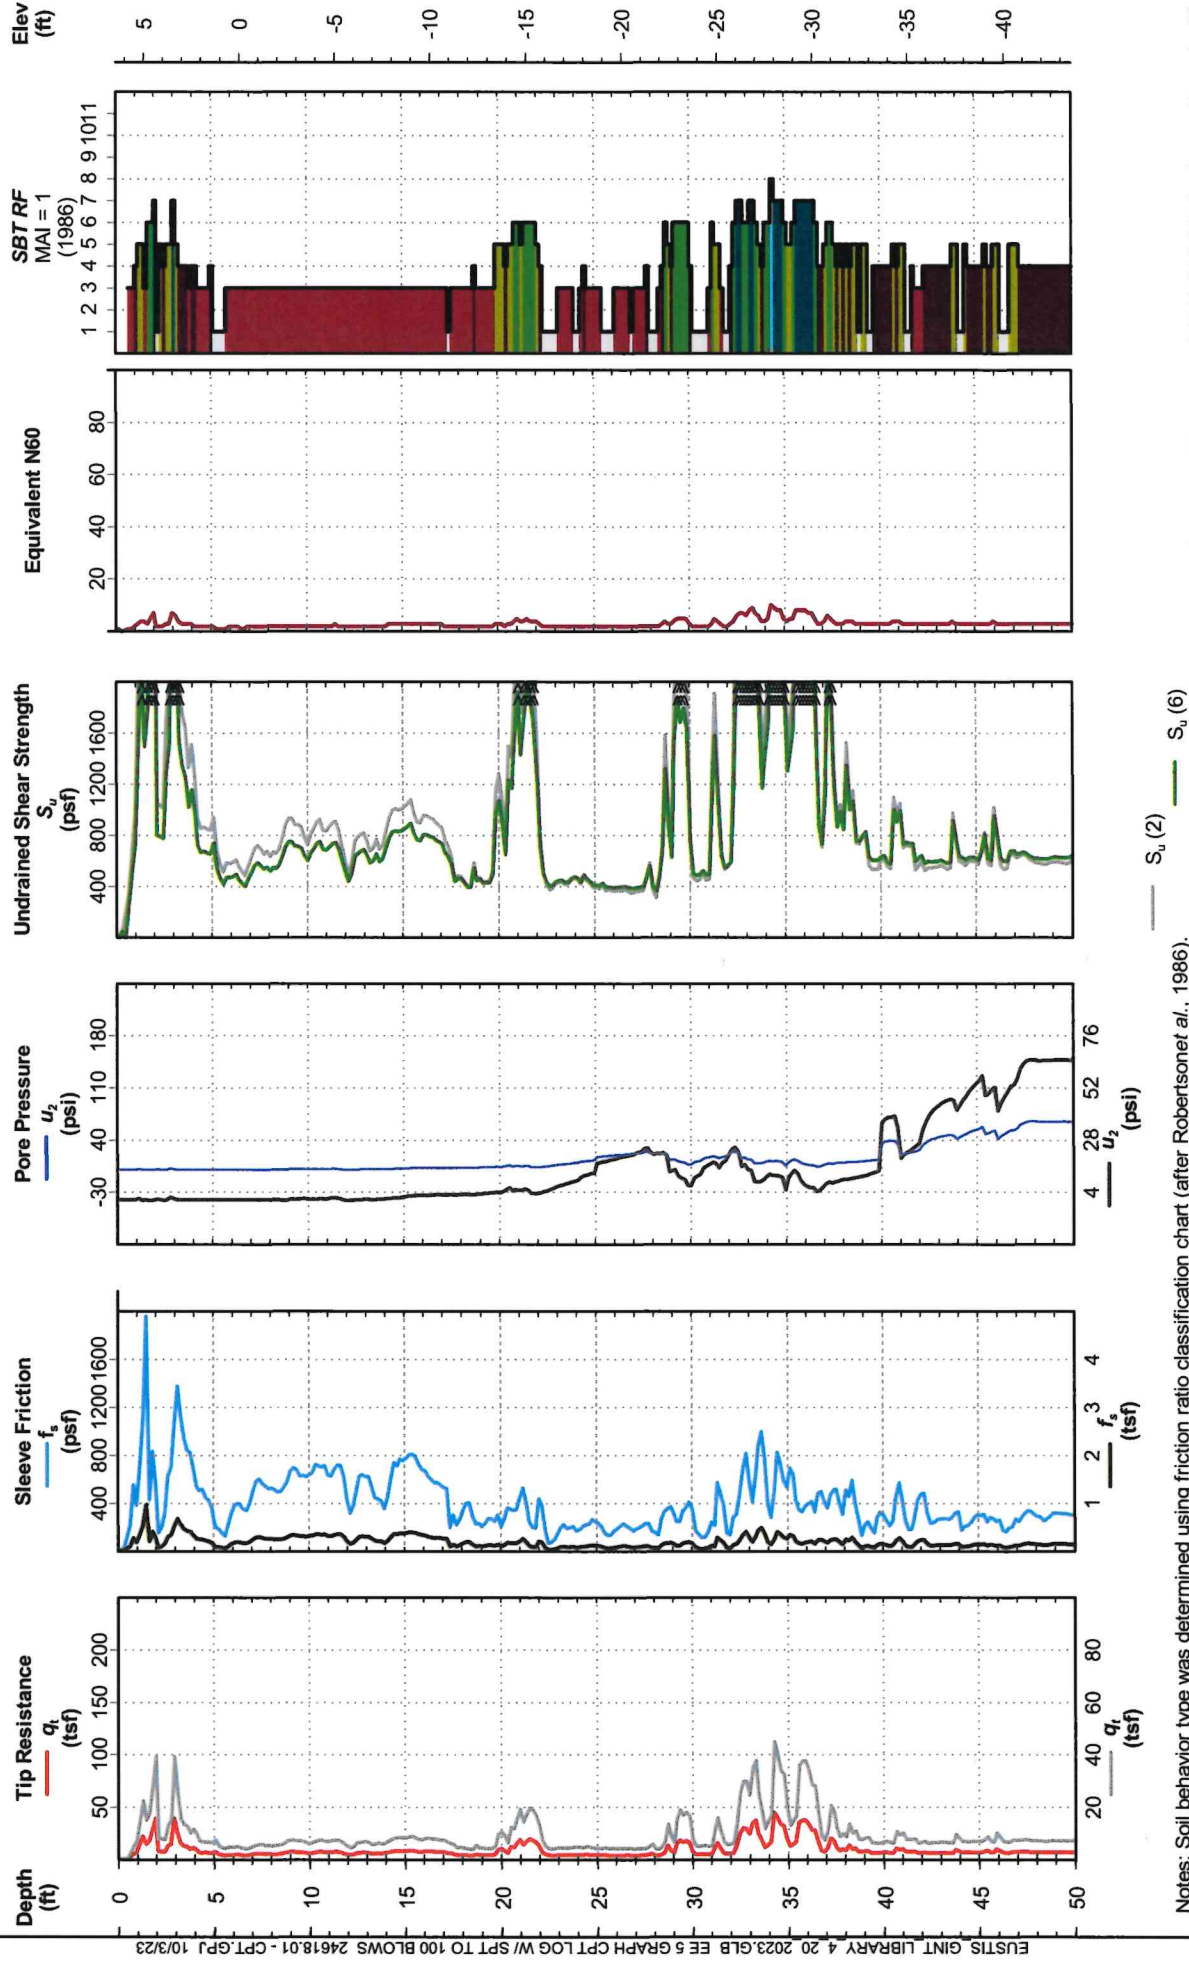

Notes: Soil behavior type was determined using friction ratio classification chart (after Robertson et al., 1986).
Test performed in general accordance with ASTM D5778-20.



EUSTIS
ENGINEERING
SINCE 1946


Port of New Orleans
Phase 2 Exploration
New Louisiana International Terminal
Violet, Louisiana

CONE PENETRATION TEST

GCS-6

Project No: 24618.01
Date: 06/07/2023
Latitude: 29.88769°
Longitude: -89.89845°
CPT ID: DDG1644

Elevation: 6.5
Datum: NAVD88
Est. Water Depth: 4.4 ft
Total Depth: 86.5 ft
Operator: E.Held

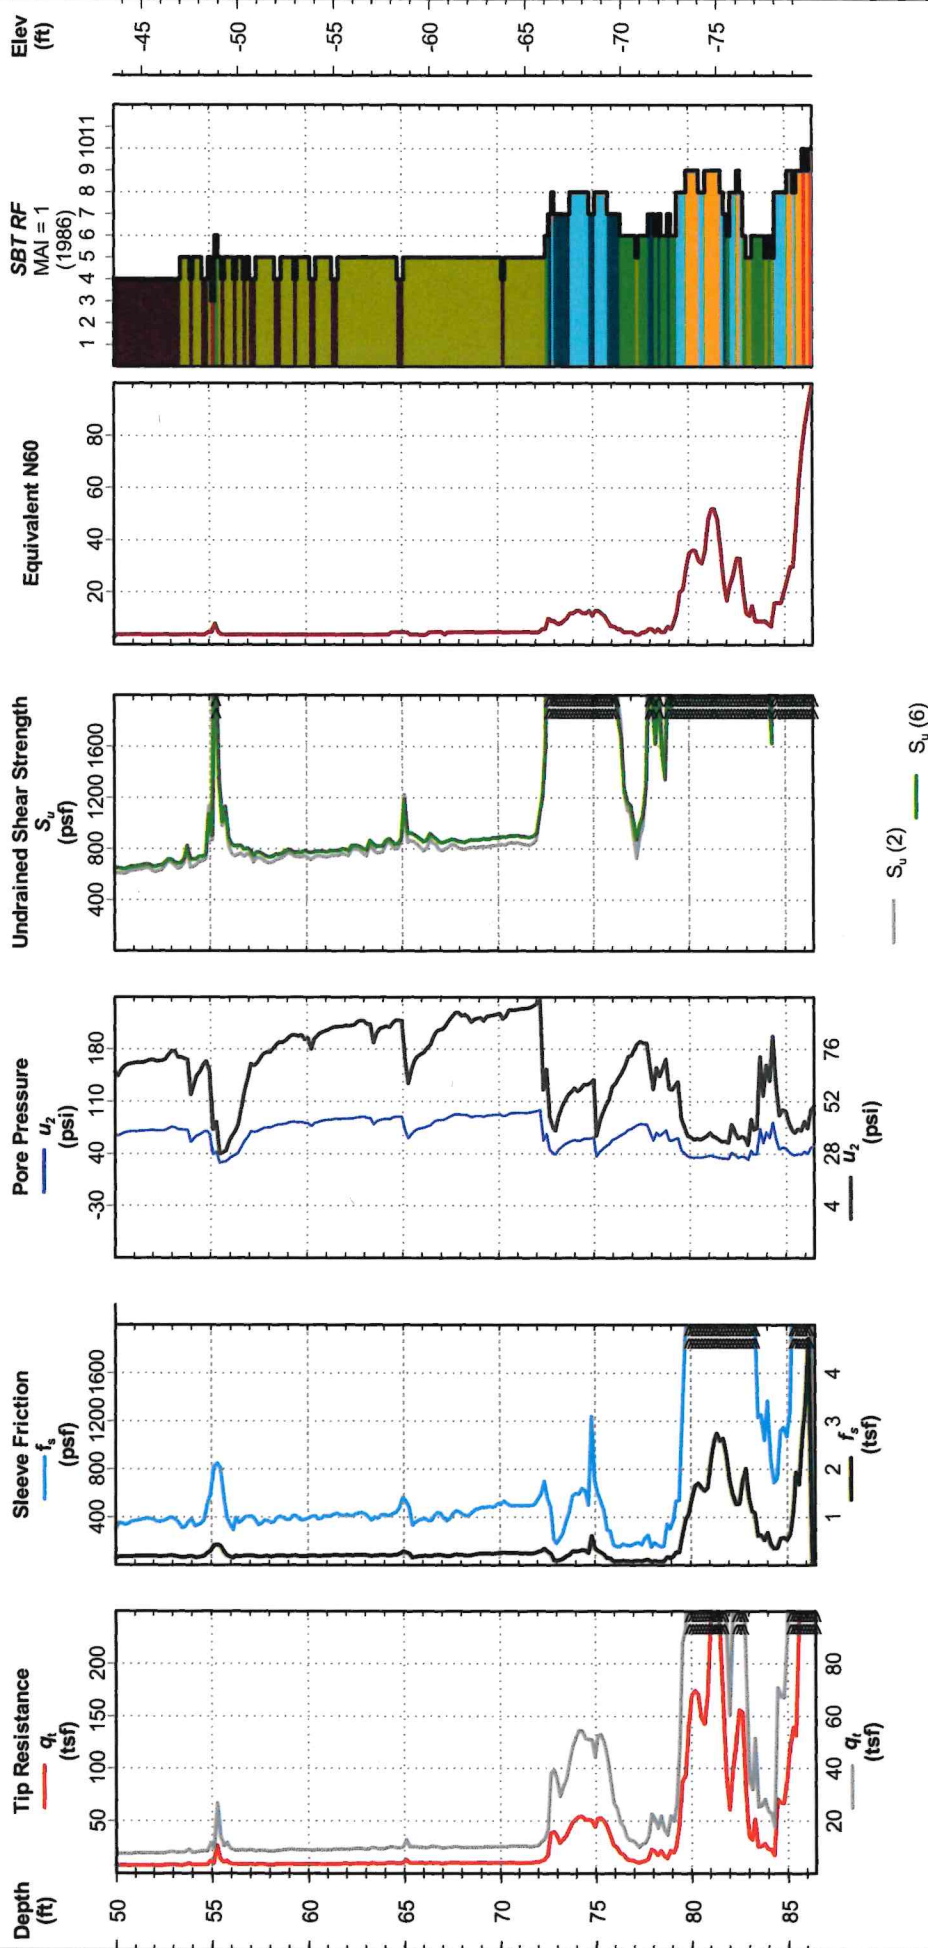

EUSTIS GINT LIBRARY 4 20 2023 GLB EE 5 GRAPH CPT LOG W/ SPT TO 100 BLOWS 24618.01 - CPT.GPJ 10/3/23

Notes: Soil behavior type was determined using friction ratio classification chart (after Robertson et al., 1986).
Test performed in general accordance with ASTM D5778-20.



EUSTIS
ENGINEERING
SINCE 1946


Port of New Orleans
Phase 2 Exploration
New Louisiana International Terminal
Violet, Louisiana

CONE PENETRATION TEST

GCS-7

Project No: 24618.01
Date: 06/08/2023
Latitude: 29.89169°
Longitude: -89.89888°
CPT ID: DSG0709

Elevation: 4.6
Datum: NAVD88
Est. Water Depth: 2.6 ft
Total Depth: 125.0 ft
Operator: E.Held

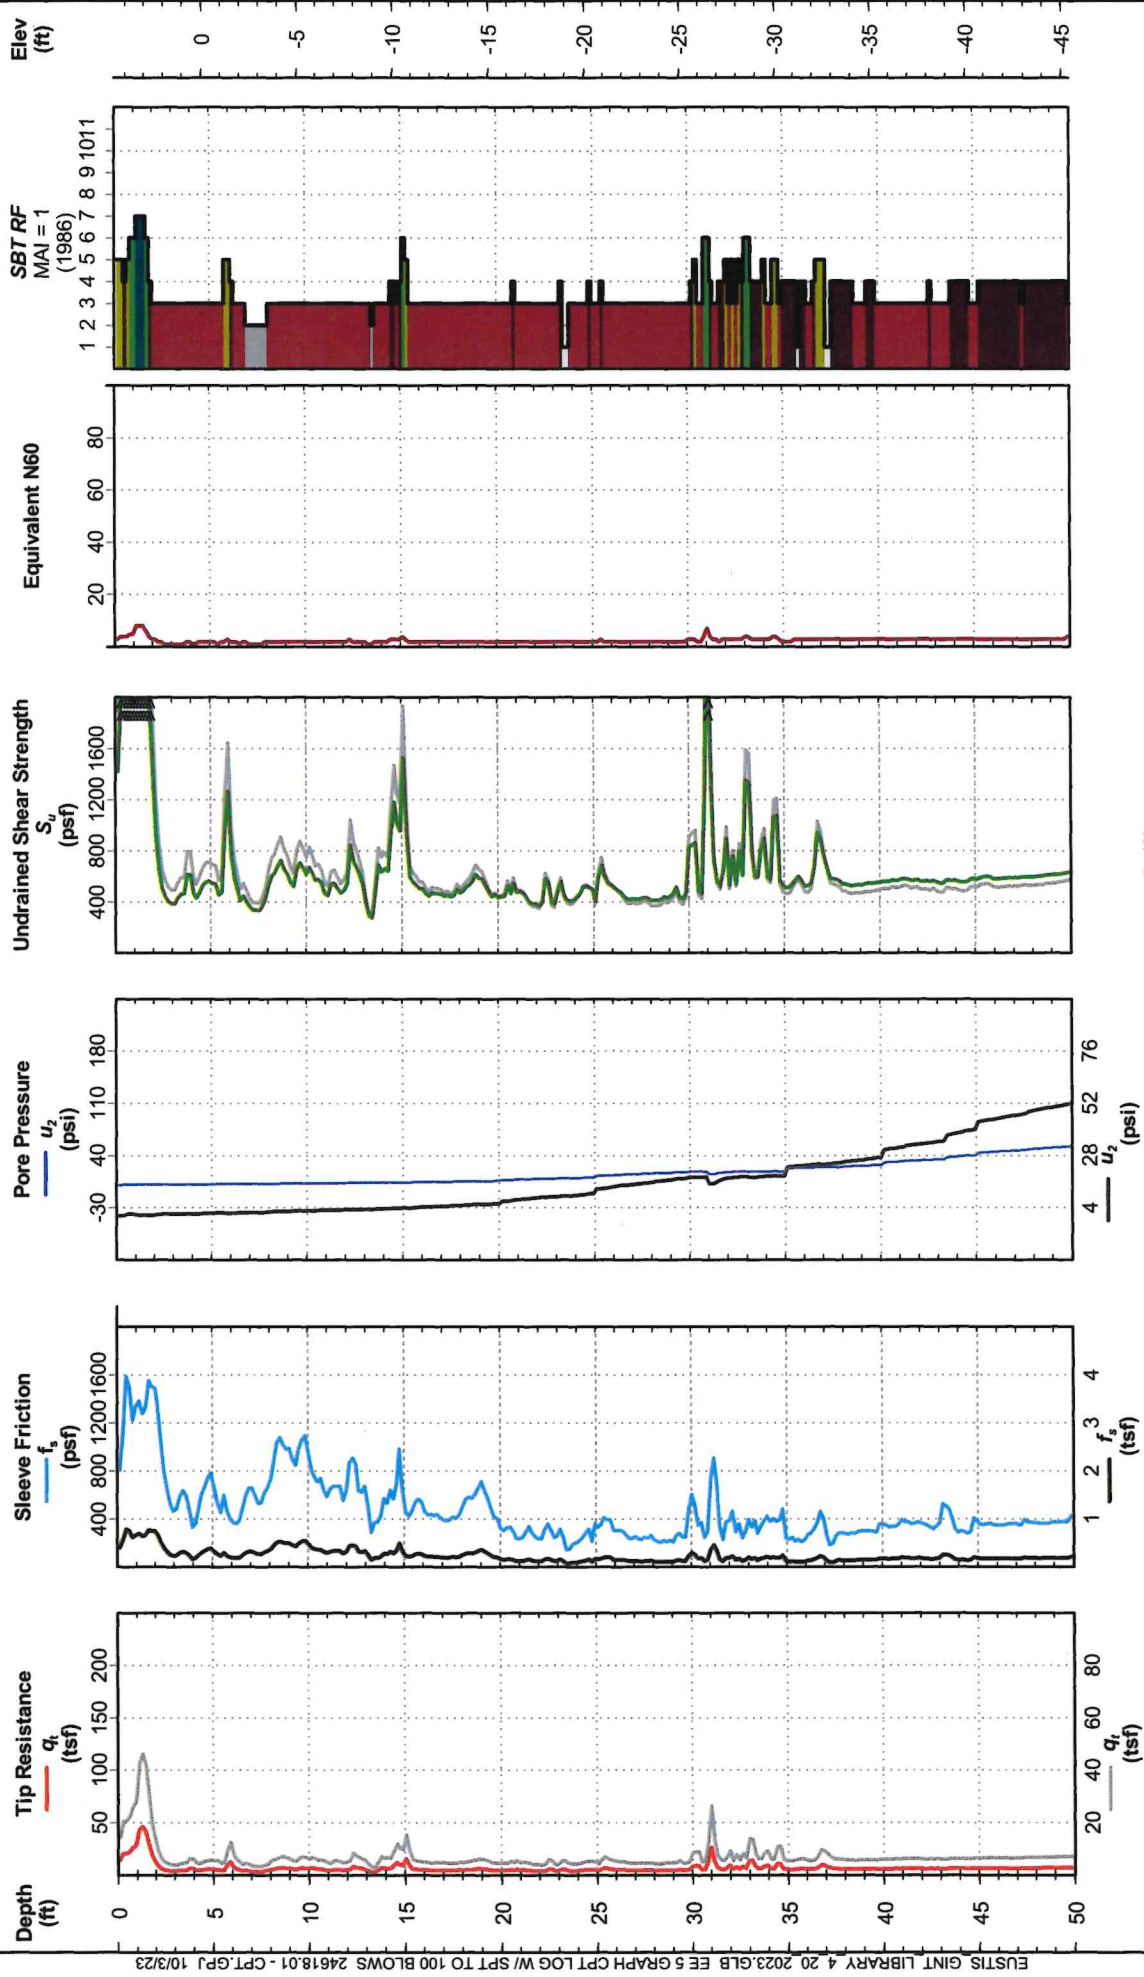

Notes: Soil behavior type was determined using friction ratio classification chart (after Robertson et al., 1986).
Test performed in general accordance with ASTM D5778-20.



EUSTIS
ENGINEERING
SINCE 1949


Port of New Orleans
Phase 2 Exploration
New Louisiana International Terminal
Violet, Louisiana

CONE PENETRATION TEST

GCS-7

Project No: 24618.01
Date: 06/08/2023
Latitude: 29.89169°
Longitude: -89.89888°
CPT ID: DSG0709

Elevation: 4.6
Datum: NAVD88
Est. Water Depth: 2.6 ft
Total Depth: 125.0 ft
Operator: E.Held

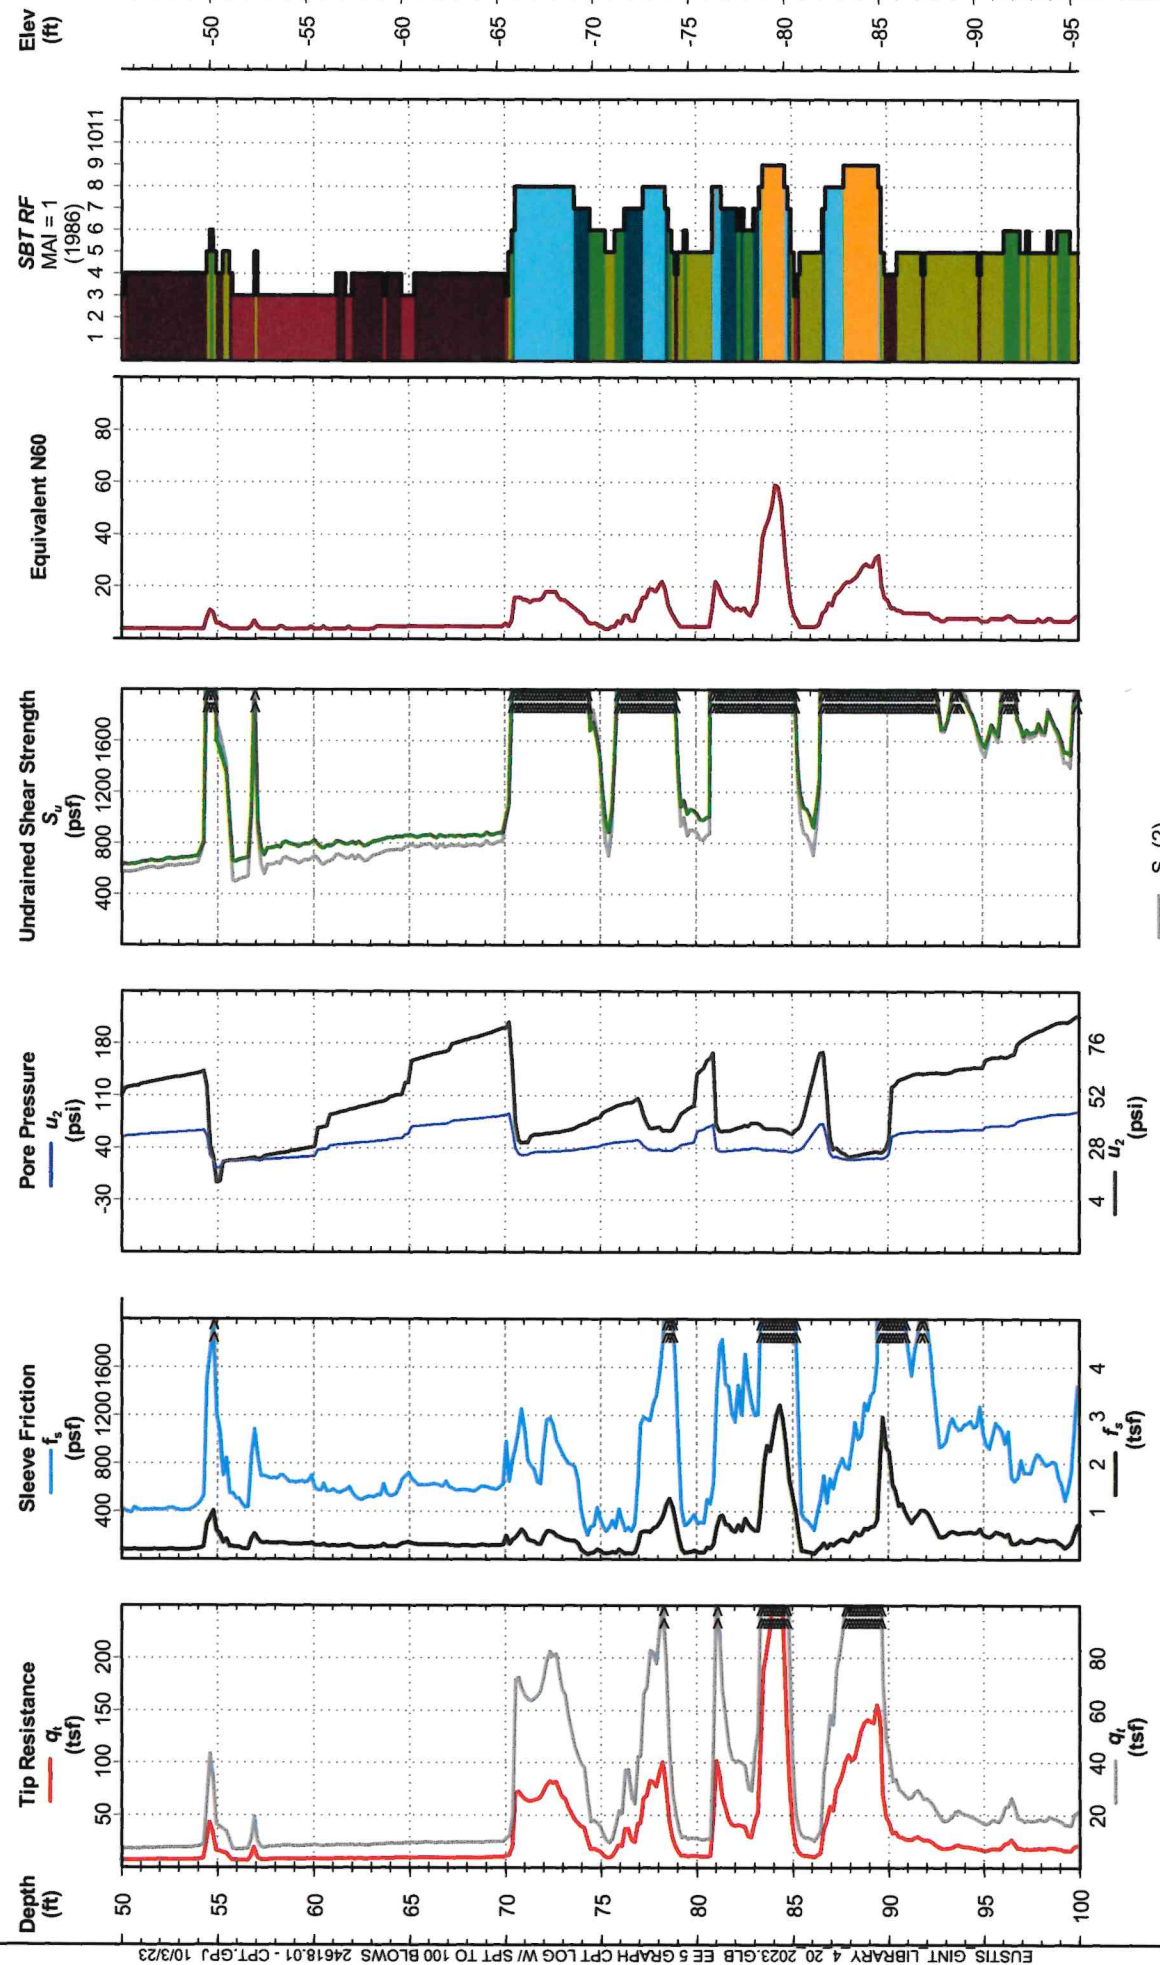

— $S_u(2)$ — $S_u(6)$

Notes: Soil behavior type was determined using friction ratio classification chart (after Robertson et al., 1986).
Test performed in general accordance with ASTM D5778-20.



EUSTIS
ENGINEERING
SINCE 1946


Port of New Orleans
Phase 2 Exploration
New Louisiana International Terminal
Violet, Louisiana

CONE PENETRATION TEST

GCS-7

Project No: 24618.01
Date: 06/08/2023
Latitude: 29.89169°
Longitude: -89.89888°
CPT ID: DSG0709

Elevation: 4.6
Datum: NAVD88
Est. Water Depth: 2.6 ft
Total Depth: 125.0 ft
Operator: E.Held

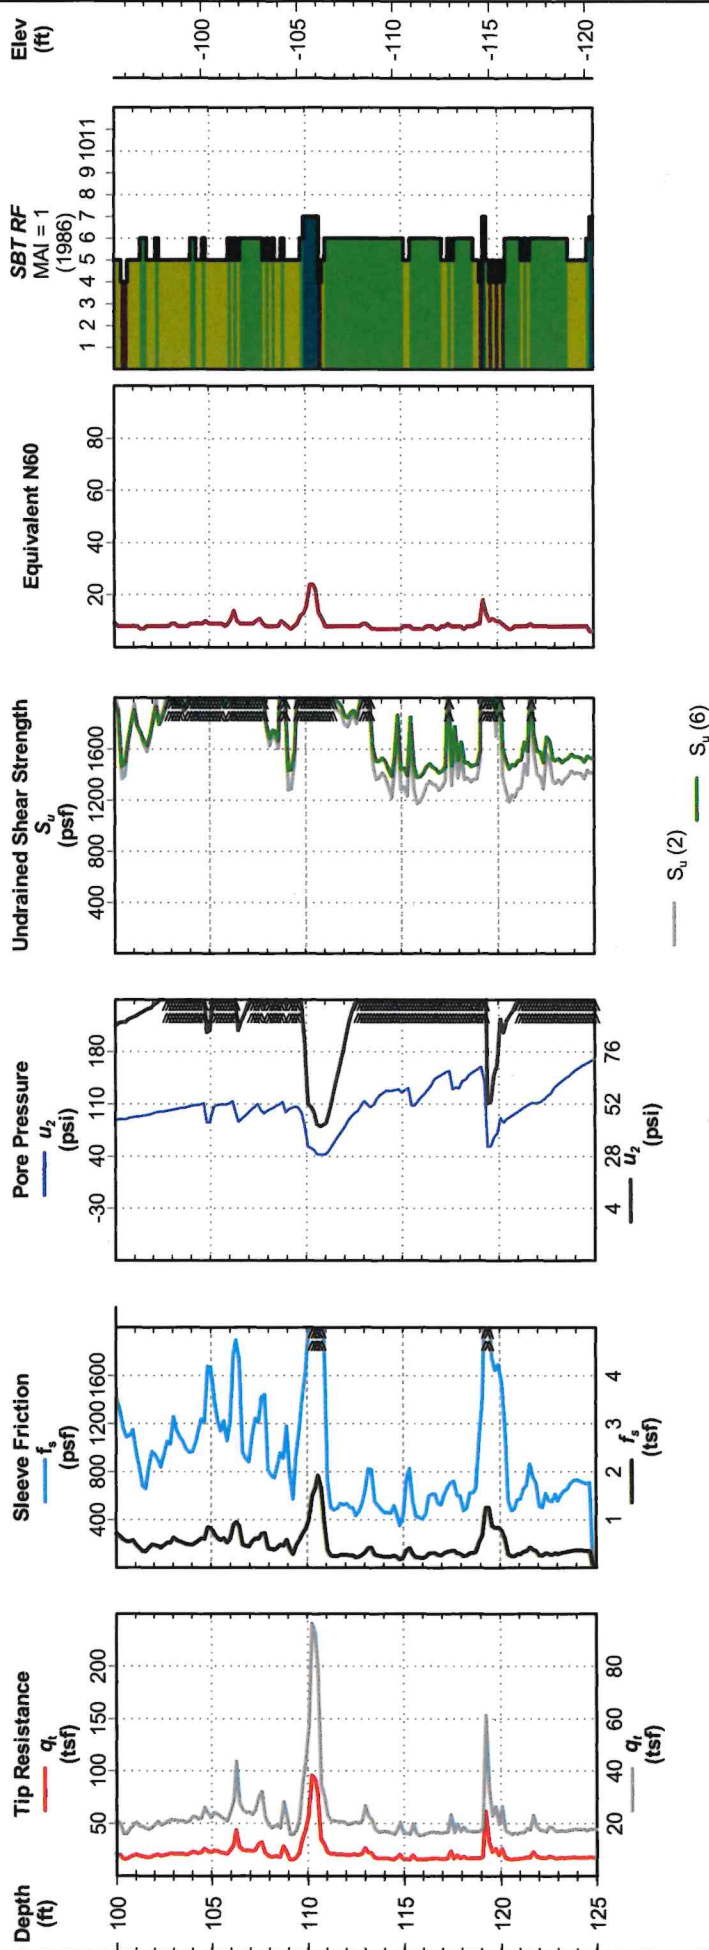

Notes: Soil behavior type was determined using friction ratio classification chart (after Robertson et al., 1986).
Test performed in general accordance with ASTM D5778-20.



EUSTIS
ENGINEERING
SINCE 1946


Port of New Orleans
Phase 2 Exploration
New Louisiana International Terminal
Violet, Louisiana

CONE PENETRATION TEST

GCS-10

Project No: 24618.01
Date: 06/09/2023
Latitude: 29.88623°
Longitude: -89.89718°
CPT ID: DSG0709

Elevation: 4.0
Datum: NAVD88
Est. Water Depth: 2.0 ft
Total Depth: 125.0 ft
Operator: E.Held

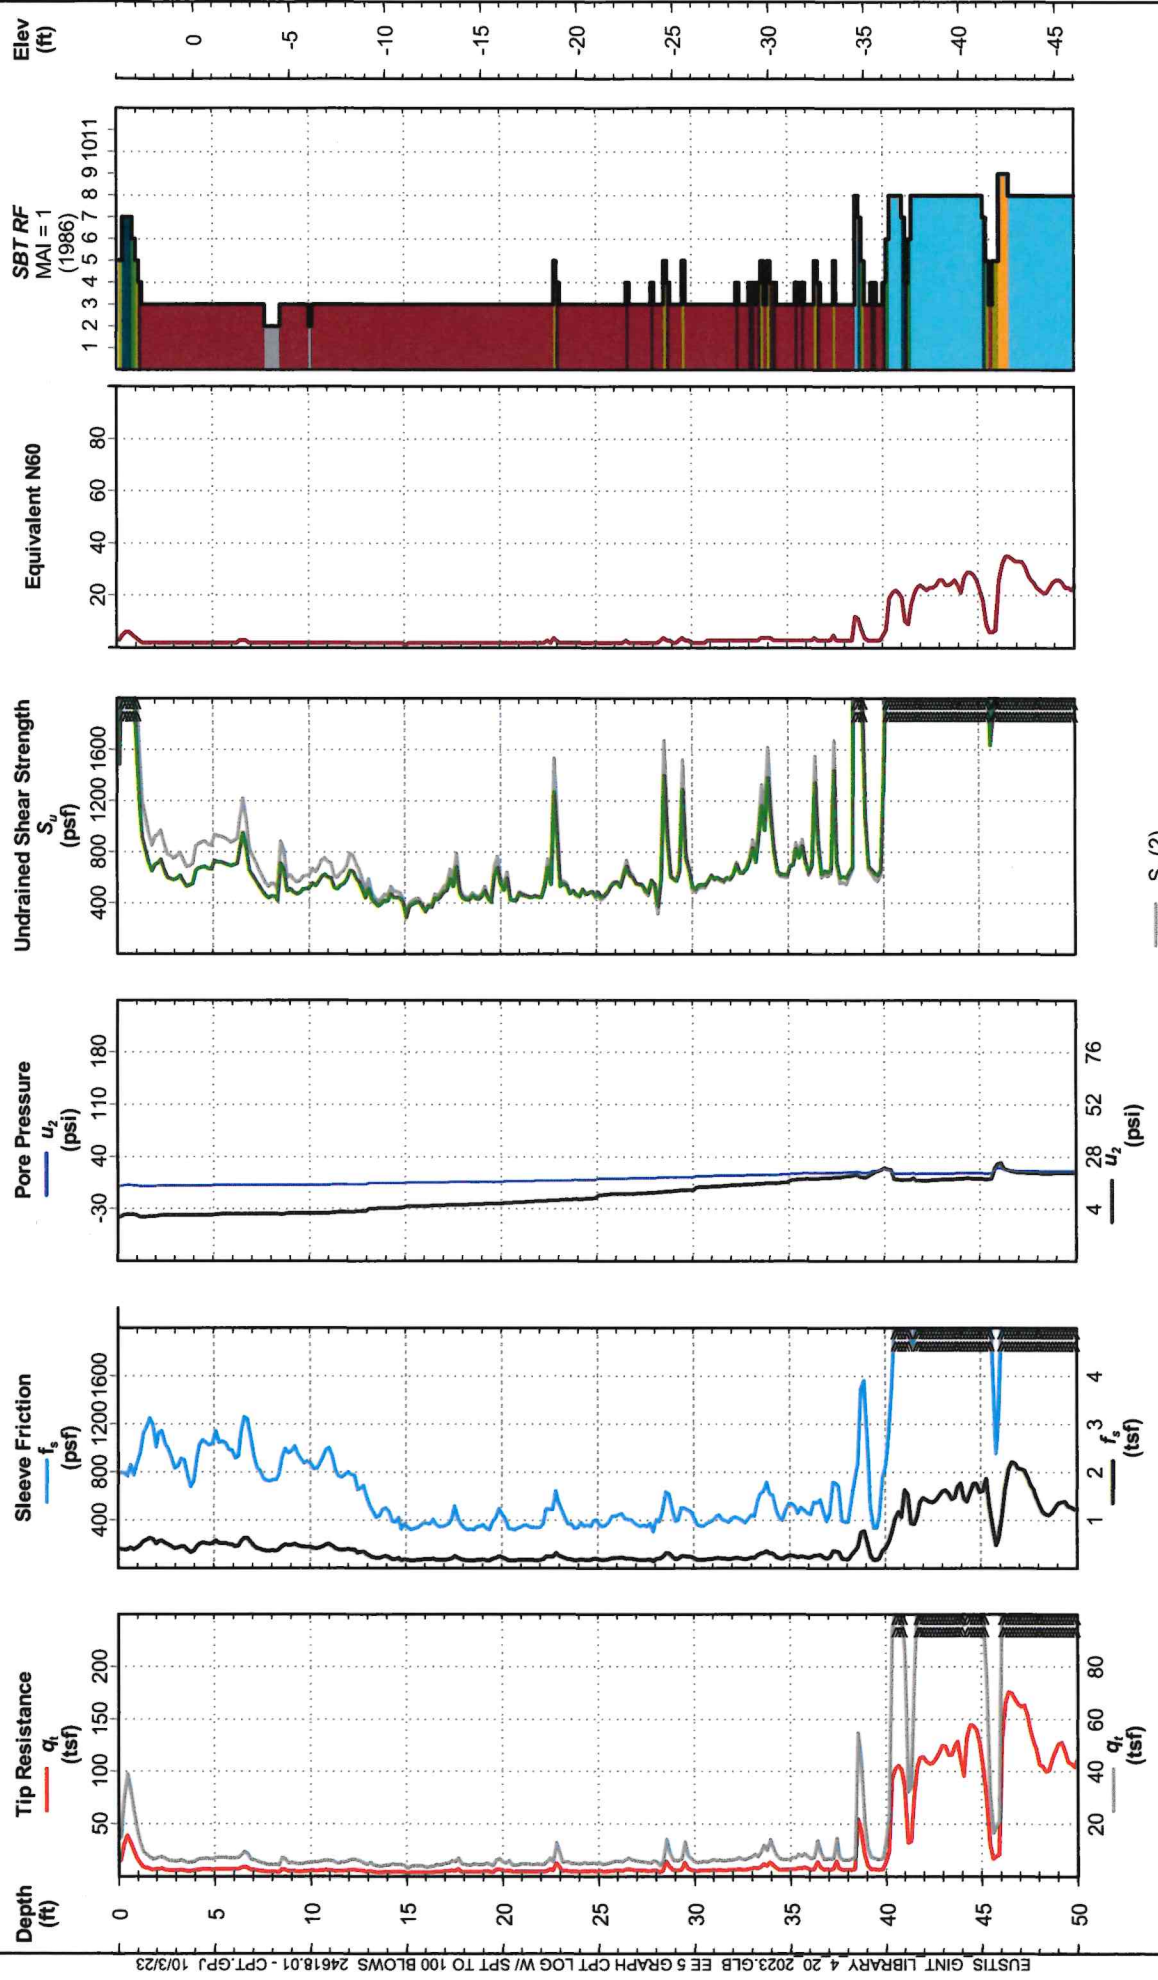



EUSTIS
ENGINEERING
SINCE 1946


Port of New Orleans
Phase 2 Exploration
New Louisiana International Terminal
Violet, Louisiana

CONE PENETRATION TEST

GCS-10

Project No: 24618.01
Date: 06/09/2023
Latitude: 29.88623°
Longitude: -89.89718°
CPT ID: DSG0709

Elevation: 4.0
Datum: NAVD88
Est. Water Depth: 2.0 ft
Total Depth: 125.0 ft
Operator: E.Held

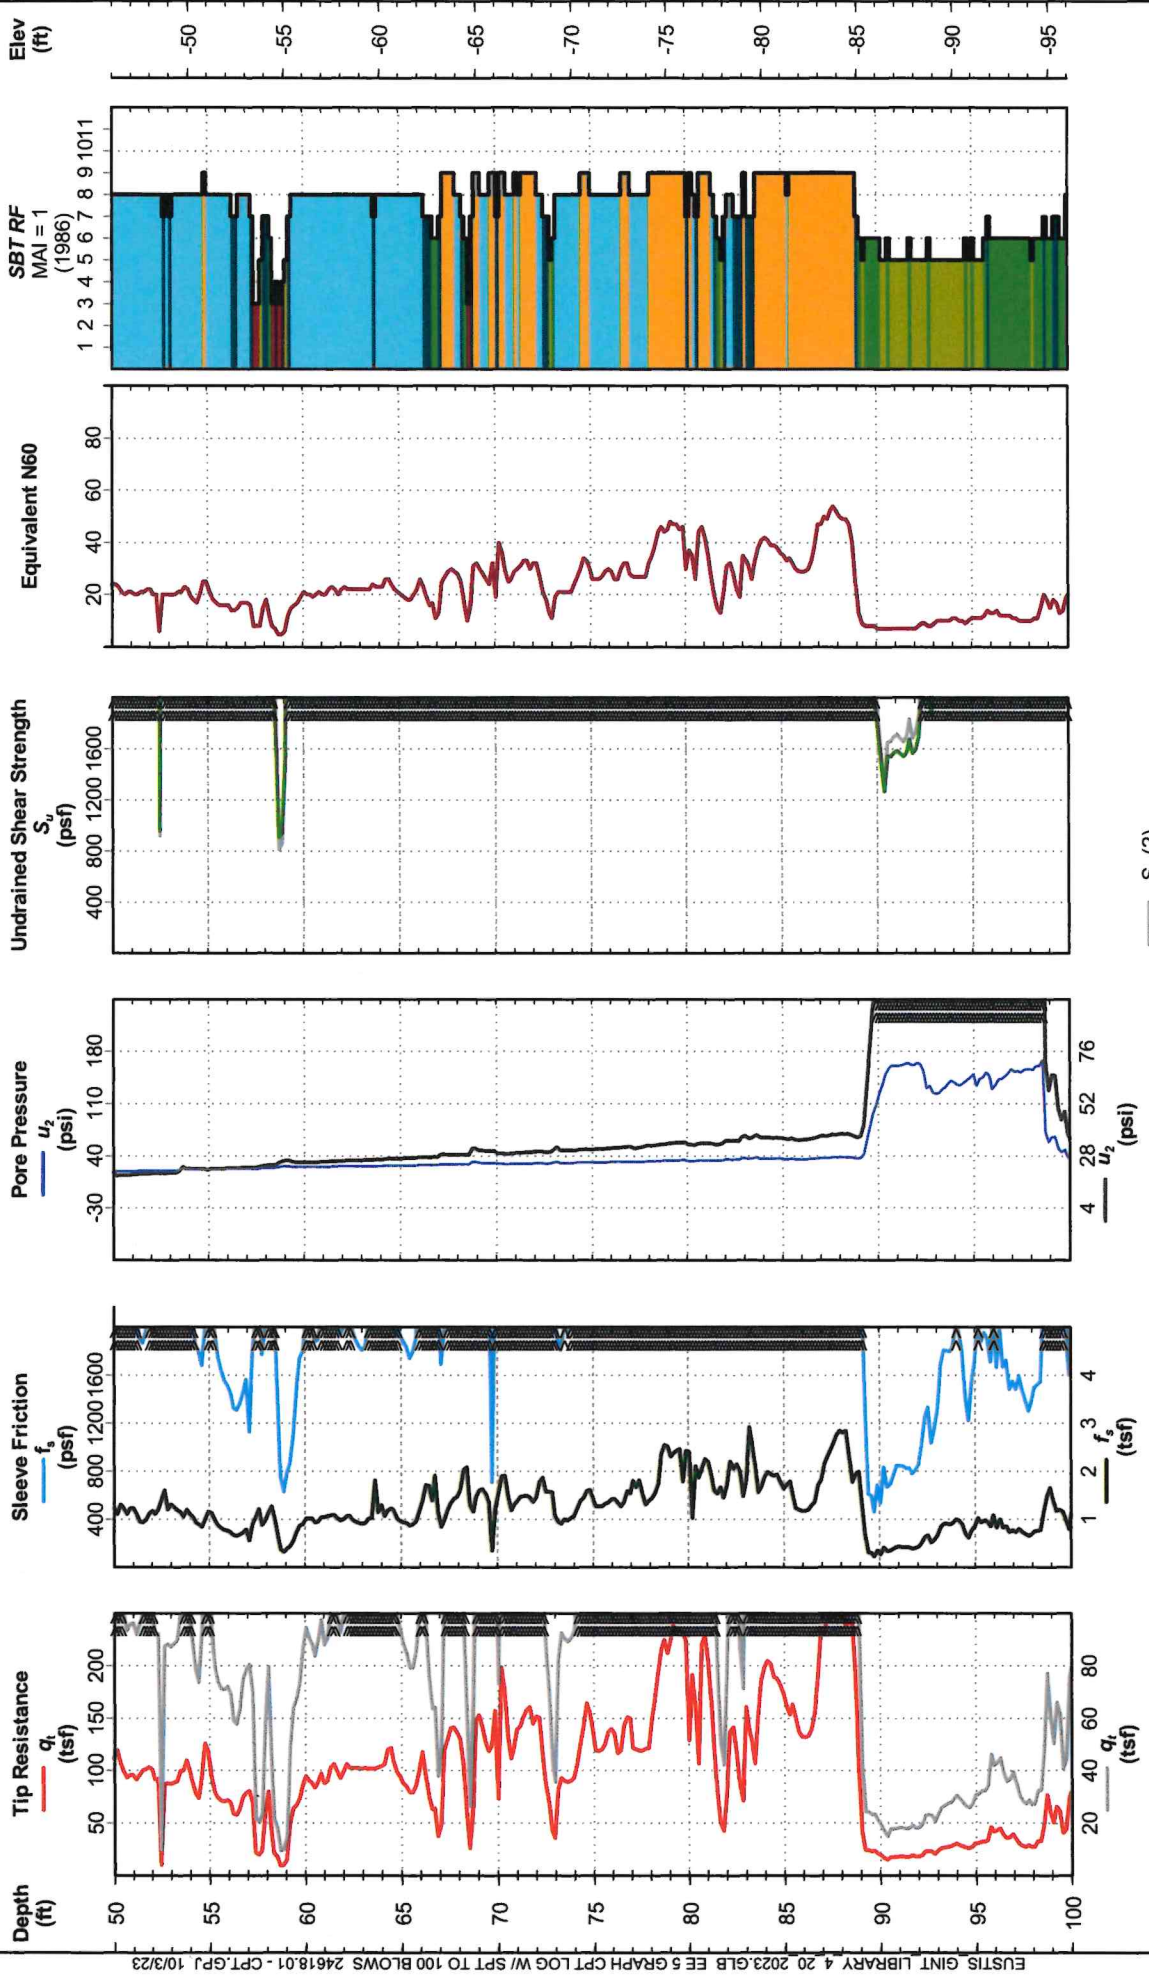



EUSTIS
ENGINEERING
SINCE 1946


Port of New Orleans
Phase 2 Exploration
New Louisiana International Terminal
Violet, Louisiana

CONE PENETRATION TEST

GCS-10

Project No: 24618.01
Date: 06/09/2023
Latitude: 29.88623°
Longitude: -89.89718°
CPT ID: DSG0709

Elevation: 4.0
Datum: NAVD88
Est. Water Depth: 2.0 ft
Total Depth: 125.0 ft
Operator: E.Held

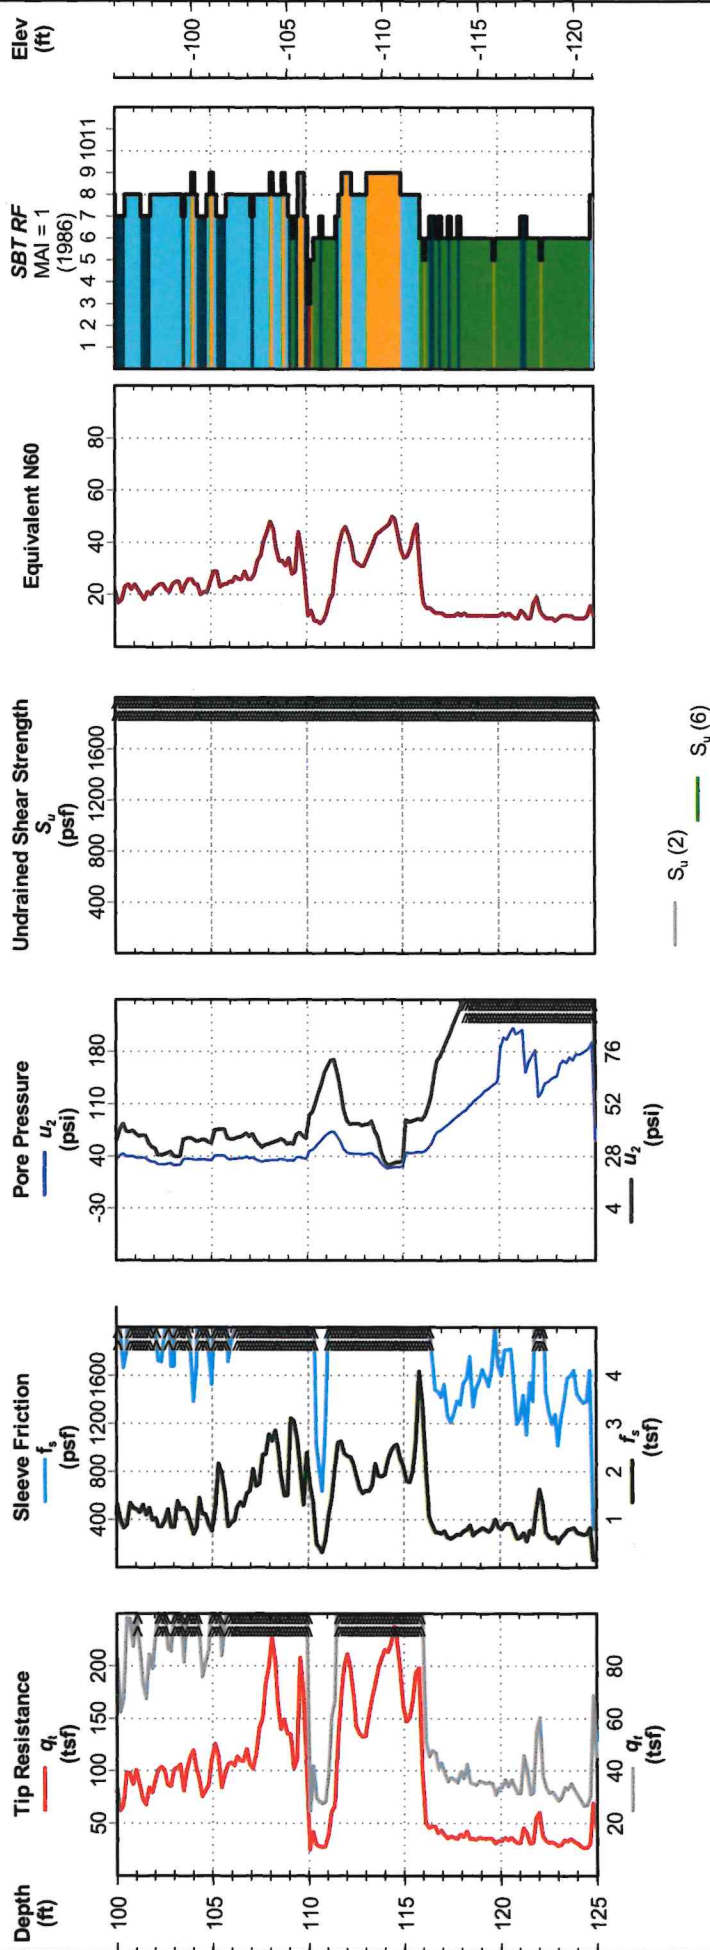

EUSTIS GINT LIBRARY 4 20 2023.GLB EE 5 GRAPH CPT LOG W/ SPT TO 100 BLOWS 24618.01 - CPT.GPJ 10/3/23

Notes: Soil behavior type was determined using friction ratio classification chart (after Robertson et al., 1986).
Test performed in general accordance with ASTM D5778-20.

CPT Correlations

References are next to the appropriate equation.

General

p_a =atmospheric pressure (for unit normalization)

q_t =corrected cone tip resistance (tsf)

f_s =friction sleeve resistance (tsf)

$R_f = 100\% \cdot (f_s/q_t)$

u_2 =pore pressure behind cone tip (tsf)

u_0 =hydrostatic pressure

$$B_q = (u_2 - u_0) / (q_t - \sigma_{vo})$$

$$Q_t = (q_t - \sigma_{vo}) / \sigma'_{vo}$$

$$F_r = 100\% \cdot f_s / (q_t - \sigma_{vo})$$

$$I_c = ((3.47 - \log Q_t)^2 + (\log F_r + 1.22)^2)^{0.5} \quad 2$$

$$I_{SBT} = ((3.47 - \log(q_c/p_a))^2 + (\log F_r + 1.22)^2)^{0.5} \quad 23$$

$$I_{cJ\&D} = \sqrt{\{3 - \log(Q_t \cdot (1 - B_q))\}^2 + [1.5 + 1.3 \cdot \log(F_r)]^2} \quad 27$$

$$I_{cJ\&B} = \sqrt{\{3 - \log(Q_t \cdot (1 - B_q) + 1)\}^2 + [1.5 + 1.3 \cdot \log(F_r)]^2} \quad 28$$

K_o

$$K_o(1) \quad K_o = (1 - \sin \phi) OCR^{\sin \phi}$$

$$K_o(2) \quad K_o = 0.1(Q_t) \quad 1$$

Stress History

$$OCR = \sigma_p' / \sigma'_{vo}$$

$$OCR(1) \quad \sigma_p' = 0.33(q_t - \sigma_{vo}) - \text{clays} \quad 8$$

$$OCR(2) \quad \sigma_p' = 0.53(u_2 - u_0) - \text{clays} \quad 9$$

$$OCR(3) \quad \sigma_p' = 0.60(q_t - u_2) - \text{clays} \quad 9$$

$$OCR(4) \quad OCR = 0.25 Q_t^{1.25} - \text{clays} \quad 37$$

$$OCR(5) \quad OCR = \left[\frac{0.192 \cdot (q_t/p_a)^{0.22}}{(1 - \sin(\phi')) \cdot (\sigma'_{vo}/p_a)^{0.31}} \right]^{\frac{1}{\sin(\phi' - 0.27)}} - \text{sands} \quad 35$$

$$OCR(6) \quad \sigma_p' = .101 \cdot p_a^{0.102} \cdot G_{max}^{0.478} \cdot \sigma'_{vo}{}^{0.420} - \text{all soils} \quad 36$$

N-Value

$$N_{60} = (q_t/p_a) / [8.5(1 - I_c/4.6)] \quad 6$$

Undrained Shear Strength

$$S_u(1) \quad S_u = (u_2 - u_0) / N_u \quad \text{where } 7 \leq N_u \leq 9 \quad 10$$

$$S_u(2) \quad S_u = (q_t - \sigma_{vo}) / N_{KT} \quad \text{where } 15 \leq N_{KT} \leq 20 \quad 11$$

$$S_u(3) \quad S_u = 0.091 \cdot ((\sigma'_{vo})^{0.2}) \cdot (q_t - \sigma_{vo})^{0.8} \quad 21$$

$$S_u(4) \quad S_u = (q_c - \sigma_{vo}) / N_k \quad \text{where } 15 \leq N_k \leq 20 \quad 11$$

$$S_u(5) \quad S_u = q_t / N_c \quad \text{where } XXX \leq N_c \leq YYY$$

$$S_u(6) \quad S_u = q_c / N_c \quad \text{where } XXX \leq N_c \leq YYY$$

Effective Cohesion

$$c' = 0.02 \cdot \sigma_p'$$

38

Drained Friction Angle

$\phi' (1)$	$\phi' = 17.6 + 11.0 \text{Log}[q_t/(\sigma_{vo}')^{0.5}]$	1
$\phi' (2)$	$\phi' = \arctan[0.1 + 0.38 \text{Log}(q_t/\sigma_{vo}')]$	13
$\phi' (3)$	$\phi' = 30.8 \text{Log}[(f_s/\sigma_{vo}') + 1.26]$ (for clays or sands)	14
$\phi' (4)$	$\phi' = 29.5 B_q^{0.121} (0.256 + 0.33 B_q + \text{Log}(Q_t))$	24

Unit Weight

$$\rho = \gamma/\gamma_w$$

$$\rho = 0.8 \text{Log}(V_s) \quad V_s \text{ in m/sec} \quad 17$$

Relative Density and Void Ratio

$D_R (1)$	$D_R = 100(q_{c1}/305)^{1/2}$	where, $q_{c1} = q_c/(\sigma_{vo}')^{1/2}$	1
$D_R (2)$	$D_R = -1.292 + 0.268 \ln(q_c \cdot (\sigma_{vo}')^{-0.5})$		18
$D_R (3)$	$D_R = (1/2.41) \cdot \ln(q_{c1}/15.7)$		3
$D_R (4)$	$D_R = 1/2.91 \cdot \ln((q_c/(61 \cdot \sigma_{vo}')^{0.71})) \cdot 100$		20
$D_R (5)$	$D_R = 100 \cdot (0.268 \ln((q_t/p_a)/(\sigma_{vo}'/p_a)^{0.5}) - 0.675)$		34

$$e_o = 1.099 - 0.204 \log(q_{c1}) \quad 1$$

$$E_D = 5 q_t \quad I_D = 2.0 - 0.14(R_f) \quad K_D = E_D/(34.7 \cdot I_D \cdot \sigma_{vo}')$$

Compressibility

$$M (1) = R_m E_D \text{ where } R_m = \text{function}(I_D, K_D) \text{ see the following table} \quad 22$$

$$I_D \leq 0.6 \quad R_M = 0.14 + 2.36 \log K_D$$

$$I_D \geq 3 \quad R_M = 0.5 + 2 \log K_D$$

$$0.6 < I_D < 3 \quad R_M = R_{M,D} + (2.5 - R_{M,D}) \log K_D$$
$$R_{M,D} = 0.14 + 0.15(I_D - 0.6)$$

$$K_D > 10 \quad R_M = 0.32 + 2.18 \log K_D$$

$$R_M < 0.85 \quad R_M = 0.85$$

$$M (2) \quad M = q_c \cdot 10^{(1.09 - 0.0075 D_R)} \text{ sands} \quad 1$$

$$M (3) \quad M = 8.25 (q_t - \sigma_{vo}') \text{ clays} \quad 1$$

$$M (4) \quad M = \alpha \cdot G_{max} \text{ where } 0.02 < \alpha < 2 \text{ and } G_{max} \text{ is from } V_s \quad 33$$

Rigidity Index

$$I_R = \exp \left[\left(\frac{1.5}{M} + 2.925 \right) \cdot \left(\frac{q_t - \sigma_{vo}'}{q_t - u_2} \right) - 2.925 \right] \text{ where } M = 6 \sin \phi' / (3 - \sin \phi') \quad 39$$

Sensitivity

$$S_t (1) \quad S_t = 7.5/R_f \quad 2$$

$$S_t (2) \quad S_t = (q_t - \sigma_{vo}')/(15 \cdot f_s) \quad 2$$

Fines Content

$$FC = [(3.58 - \log(q_t))^2 + (1.43 + \log(R_f))^2]^{1.8} \quad 4$$

$$FC = [5.31(I_{cfs})^{2.31}] + 9.61, \text{ where } I_{cfs} = [(1.95 - \log Q_t)^2 + (\log F_r + 1.78)^2]^{0.5}$$

Shear Wave Velocity

$$V_s(1) = 277 \cdot q_t^{0.13} \cdot \sigma'_{vo}{}^{0.27} \quad (\text{sands}) - \text{m/s and MPa} \quad 29$$

$$V_s(2) = 1.75 \cdot q_t^{0.627} \quad (\text{clays}) - \text{m/s and kPa} \quad 30$$

$$V_s(3) = (10.1 \cdot \log q_t - 11.4)^{1.67} \cdot \left(\frac{f_s}{q_t} \cdot 100\right)^{0.3} \quad (\text{all soils}) - \text{m/s and kPa} \quad 31$$


$$V_s(4) = 118.8 \cdot \log f_s + 18.5 \quad (\text{all soils}) - \text{m/s and kPa} \quad 32$$

$$G_{max} = \rho V_s^2$$



Hydraulic Conductivity

Lookup based on SBT and SBTn (1986 and 1990) 40

Normalized Soil Behavior Types - Robertson & Campanella (1990)

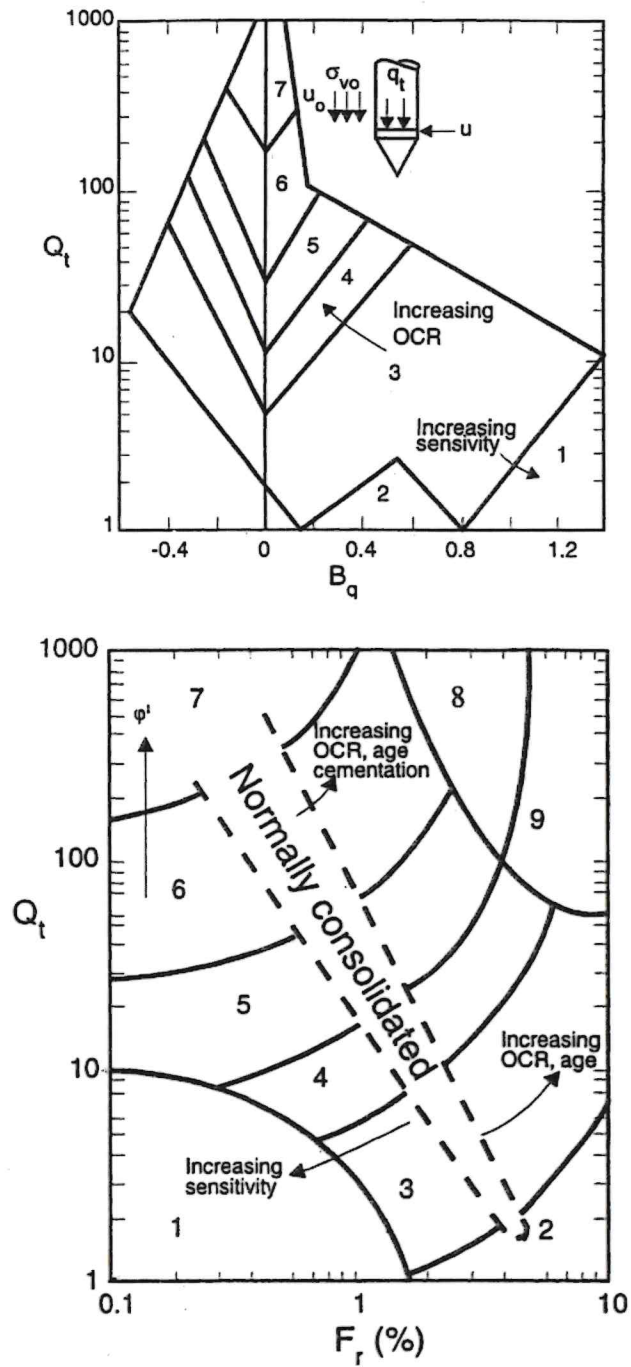

Non-Normalized Soil Behavior Types – Robertson & Campanella (1986)

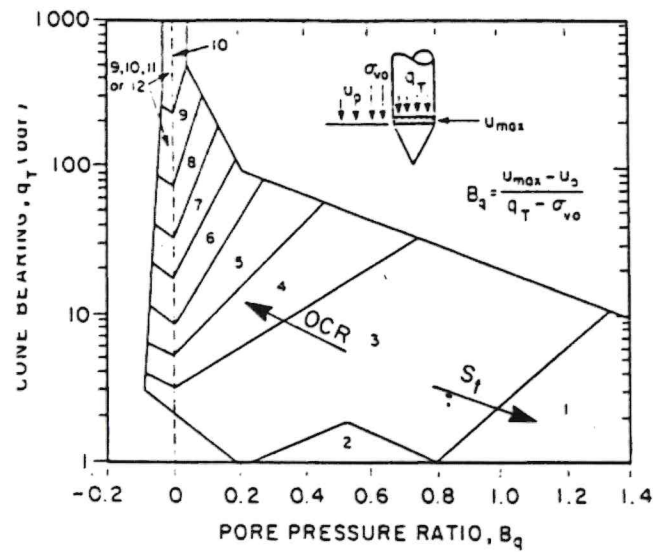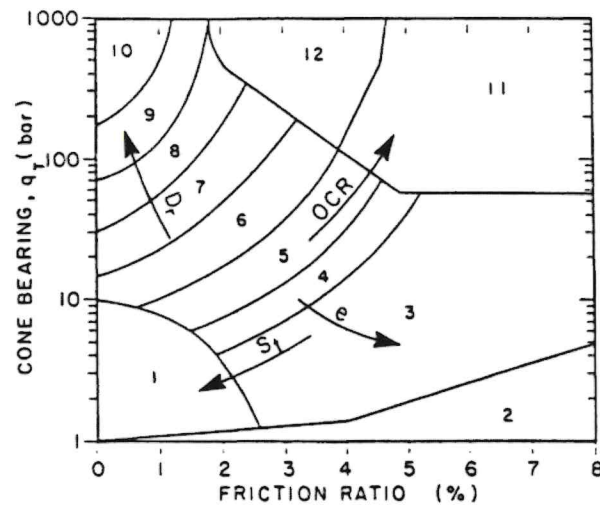

References

1. Kulhawy, F. H., and Mayne, P. W., (1990), "Manual for estimating soil properties for foundation design.", *Report EL-6800*, EPRI, Palo Alto, CA.
2. Lunne, T., Robertson, P.K., and Powell, J.J.M. (1997) *Cone Penetration Testing in Geotechnical Practice*
3. Baldi, G, Bellotti, R., Ghionna, V., Jamiolkowski, M. and Pasqualini, E. (1986), Interpretation of CPTs and CPTUs; 2nd part: drained penetration of sands, *Proceedings of the 4th International Geotechnical Seminar*, Singapore.
4. Syms, Frank (2001), Savannah River Site Bechtel Corporation, CPTU Fines Content Determination, Calculation No. K-CIC-G-00065 Revision 0.
5. Marchetti, S. (1980), "In-situ tests by flat dilatometer.", *Journal of Geotechnical Engineering*, Vol. 107, GT3
6. Jefferies, M. G. and Davies, M. P., (1993), "Use of CPTu to estimate equivalent SPT N_{60} ", *ASTM Geotechnical Testing Journal*, Vol. 16, No. 4
7. Robertson, P. K., Campanella, R. G., Gillespie, D. and Grieg, J. (1986), "Use of piezometers cone data". *Proceedings of the ASCE Specialty Conference In Situ '86: Use of In Situ Tests in Geotechnical Engineering*, Blacksburg, VA
8. Mayne, P. W., (1995), "Profiling yield stresses in clays by in situ tests.", *Transportation Research Record No. 1479: Engineering Properties and Practice in Overconsolidated Clays*. National Academy Press, Washington, D.C.
9. Chen, B. S. Y., and Mayne, P. W., (1996), "Statistical relationships between piezocone measurements and stress history of clays", *Canadian Geotechnical Journal*, Vol. 33, No. 3
10. Mayne, P. W. and Holtz, R. D., (1988), "Profiling stress history from piezocone soundings.", *Soils and Foundations*. Vol 28, No. 1
11. Aas, G., Lacasse, S., Lunne, T. and Höeg, K. (1986), "Use of in situ tests for foundation design on clay", *Proceedings of the ASCE Specialty Conference In Situ '86: Use of In Situ Tests in Geotechnical Engineering*, Blacksburg, VA
12. Schmertmann, J. H., (1988) Guidelines for Using the CPT, CPTu, and Marchetti DMT for Geotechnical Design: Volume III – DMT Test Methods and Data Reduction. FHWA-PA-87-024+84-24
13. Robertson, P. K., and Campanella, R. G., (1983), "Interpretation of cone penetrometer test: Part I: Sand". *Canadian Geotechnical Journal*, 20(4)
14. Masood & Mitchell (1993)
15. Robertson, P. K., and Campanella, R. G., (1991), "Use and interpretation of research Dilatometer". *Canadian Geotechnical Journal*, 28(1)
16. Marchetti, S. (1997), "The flat Dilatometer design applications", Third Geotechnical Engineering Conference, Cairo University
17. Mayne (1999) Course Notes
18. Jamiolkowski et al (1985)
19. Reyna & Chameau (1991)
20. Lunne & Christofferson (1983)
21. Wright, S. G, and Duncan, J. M. (2006), Notes for the Short Course "Shear Strength & Slope Stability"

22. Mayne, P.W. "Equivalent CPT Method for Calculating Shallow Foundation Settlements in the Piedmont Residual Soils Based on the DMT Constrained Modulus Approach."
<http://geosystems.ce.gatech.edu/Faculty/Mayne/papers/>
23. Robertson, P.K. (2010) "Soil behavior type from the CPT: an update" 2nd International Symposium on Cone Penetration Testing, Huntington Beach California
24. Mayne, P.W. and Campanella, R.G., "Versatile Site Characterization by Seismic Piezocone," *Proceedings, 16th International Conference on Soil Mechanics and Geotechnical Engineering*, Vol. 2 (Osaka), Millpress, Rotterdam, The Netherlands, 2005, pp. 721–724.
25. Zhang Z. and Tumay, M. (1999) "Statistical to Fuzzy Approach Toward CPT Classification" *Journal of Geotechnical Engineering*, Vol. 125, No 3
26. Schneider et al. (2008) "Analysis of Factors Influencing Soil Classification Using Normalized Piezocone Tip Resistance and Pore Pressure Parameters" *Journal of Geotechnical Engineering*, November 2008
27. Jefferies, M.G. and M.P. Davies, "Use of CPTu to Estimate Equivalent SPT N60," *Geotechnical Testing Journal*, Vol. 16, No. 4, Dec. 1993, pp. 458–468.
28. Jefferies, M. and Been, K. 2006. *Soil Liquefaction: A Critical State Approach*, Taylor and Francis Group, London: 480 p.
29. Baldi, G., R. Bellotti, V.N. Ghionna, M. Jamiolkowski, and D.C.F. LoPresti, "Modulus of Sands from CPTs and DMTs," *Proceedings, 12th International Conference on Soil Mechanics and Foundation Engineering*, Vol. 1, Rio de Janeiro, Brazil, 1989, Balkema, Rotterdam, The Netherlands, pp. 165–170.
30. Mayne, P.W. and G.J. Rix, "Correlations Between Shear Wave Velocity and Cone Tip Resistance in Clays," *Soils & Foundations*, Vol. 35, No. 2, 1995, pp. 107–110.
31. Hegazy, Y.A. and P.W. Mayne, "Statistical Correlations Between Vs and CPT Data for Different Soil Types," *Proceedings, Symposium on Cone Penetration Testing*, Vol. 2, Swedish Geotechnical Society, Linköping, Sweden, 1995, pp. 173–178.
32. Mayne, P.W., "The 2nd James K. Mitchell Lecture: Undisturbed Sand Strength from Seismic Cone Tests," *Geomechanics and Geoengineering*, Vol. 1, No. 4, 2006, pp. 239–247.
33. Burns, S.E. and P.W. Mayne, "Interpretation of Seismic Piezocone Results for the Evaluation of Hydraulic Conductivity in Clays," *Geotechnical Testing Journal*, Vol. 25, No. 3, 2002b, pp. 333–340.
34. Jamiolkowski, M., D.C.F. LoPresti, and M. Manassero, "Evaluation of Relative Density and Shear Strength of Sands from Cone Penetration Test and Flat Dilatometer Test," *Soil Behavior and Soft Ground Construction* (GSP 119), American Society of Civil Engineers, Reston, Va., 2001, pp. 201–238.
35. Mayne, P.W., "Integrated Ground Behavior: In-Situ and Lab Tests," *Deformation Characteristics of Geomaterials*, Vol. 2 (Proc. Lyon, France), Taylor & Francis, London, United Kingdom, 2005, pp. 155–177.
36. Mayne, P.W. and D.A. Brown, "Site Characterization of Piedmont Residuum of North America," *Characterization and Engineering Properties of Natural Soils*, Vol. 2, Swets and Zeitlinger, Lisse, The Netherlands, 2003, pp. 1323–1339.
37. Robertson, P.K. (2009) "Performance based earthquake design using the CPT", Keynote lecture, IS-Tokyo

38. Mayne, P.W. and H.E. Stewart, "Pore Pressure Response of K_0 Consolidated Clays," *Journal of Geotechnical Engineering*, Vol. 114, No. 11, 1988, pp. 1340–1346.
39. Mayne, P.W., "Stress-Strain-Strength-Flow Parameters from Enhanced In-Situ Tests," *Proceedings, International Conference on In-Situ Measurement of Soil Properties and Case Histories*, Bali, Indonesia, 2001, pp. 27–48.
40. Robertson, P.K. and Cabal, K.L. "Guide to Cone Penetration Testing for Geotechnical Engineering" Gregg Drilling & Testing, Inc. 2009 pp 41-42.

APPENDIX IV

PROJECT TITLE: Port of New Orleans

PAGE: 1

SUBJECT: Seepage Analyses - Reach 2

JOB NO: 24618.10

BY: AEC

DATE: 5/20/24

CHECKED BY: PAR

DATE: 5-28-2024



EUSTIS
ENGINEERING L.L.C.
SINCE 1946

Technical Reference

- ① DIVR 1110-1-400, Section G, Part B, Item 1, dated 12 Feb 1998.
- ② HSDRRS Design Guidelines - Interim, USACE New Orleans District, Engineering Divisions with revisions through June 2012, Section 30, Geotechnical, Updated 4 June
- ③ EM 1110-2-1913, Design + Construction of Levees, Appendix 13, dated 30 April 2000.
- ④ Army Technical Manual No. 5-818-5, NAVFAC D418, Air Force AFM 88-5 Chapter 5, Dewatering: Groundwater Control Nov. 1983.

Survey Data

Referencing Furnished cross-sections provided by AECOM dated 21 Jul 2023.

Assumptions

Piles will be driven at a maximum of ¹³⁰~~200~~ -ft from the levee toe.

Using Soil Parameters for Seepage Analyses.

Reach 1 Analyses (Sta.)

- Checking seepage for sand stratum at el - 68 to el - 85 using EM 1110-2-1913 (30 Apr 2000) Case 2, Page 13-22.

$$\begin{aligned}
 (1) \quad x_1 &= \sqrt{\frac{K_{F1} Z_{BR1} d_1}{K_{R1}}} \\
 &= \sqrt{\frac{200 \times 10^{-4} \text{ cm/s} (79') 17'}{0.05 \times 10^{-4} \text{ cm/s}}} \\
 &= 2318' \quad L_1 = 441', \text{ use } L_1 \text{ as } x_1
 \end{aligned}$$

- K_{F1} = horizontal permeability of permeable layer
 $\rightarrow$ Assume $K_{F1} = K_v$

From Table 3-4 (TM-5-818-5)

K_{vof} of permeable soil with $D_{10} = 0.1$ results in a $K = 200 \times 10^{-4} \text{ cm/s}$

- Z_{BR1} = Distance to permeable stratum from ground @ flood side toe
 $= \text{el } 11 - \text{el } -68 = 79'$

$$\begin{aligned}
 (2) \quad L_2 &= 31.5' + 66.8' = 98.3' \\
 (3) \quad x_3 &= \sqrt{\frac{K_{F1} Z_{BL1} d_1}{K_{R1}}} \\
 &= \sqrt{\frac{200 \times 10^{-4} \text{ cm/s} (73') 17'}{0.15 \times 10^{-4} \text{ cm/s}}} \\
 &= 1,286' \quad \text{use as } L_3 \\
 (4) \quad h_0 &= \frac{H L_2}{S L} = \frac{11' (98.3')}{(441' + 98.3' + 1,286')} \\
 &= 7.7'
 \end{aligned}$$

- d_1 = thickness of permeable stratum = 17'
- Per Table 1 (DIVR 1110-1-400)
 $K_{R1} = 0.05 \times 10^{-4} \text{ cm/s}$ for clay blanket $> 15'$

- L_2 = base width of Levee

- Z_{BL} = distance to permeable stratum at land side toe
 $= \text{el } 5 - \text{el } -68 = 73'$

- H = head differential @ High water
 $= \text{el } 16.1 - \text{el } .5 = 11'$

- x = distance from land side toe to pile
 $= 130'$

Per Table 4 (DIVR 1110-1-400)

$K_{R1} = 0.15 \times 10^{-4}$ for landside clay $> 30'$

$$\begin{aligned}
 (5) \quad h_x &= \frac{h_0 (L_2 - x)}{L_3} = \frac{7.7' (1286' - 130')}{1286} \\
 &= 7.0'
 \end{aligned}$$

$$(6) \quad FOS = \frac{\bar{\sigma} Z_{BL}}{\gamma_w h_x} = \frac{44.6 \text{ pcf} (73')}{62.4 (7.0')} = 7.5 \text{ to } 1.5, \text{ OK}$$

$$(7) \quad LWCR = \frac{L_{BL} + L_v}{h_x} = \frac{73'}{7.0'} = 10.4 > 3, \text{ OK}$$

Analyses

Check seepage for silt/sand assumed at EL -30 to -85.
Using EM 1110-2-1413 (30 Apr 2000) Case 2, Pg 13-22.

$$\begin{aligned} \textcircled{1} x_1 &= \sqrt{\frac{K_{F1} Z_{BR} d_1}{K_{BR}}} \\ &= \sqrt{\frac{(200 \times 10^{-4} \text{ cm/s})(41 \text{ ft})(55 \text{ ft})}{(0.05 \times 10^{-4} \text{ cm/s})}} \\ &= 3,003.33 \text{ ft} \\ L_1 &= 373 \text{ ft} \quad x_1 > L_1, \text{ use } L_1 \end{aligned}$$

$$\textcircled{2} L_2 = 122.5 \text{ ft}$$

$$\begin{aligned} \textcircled{3} x_3 &= \sqrt{\frac{K_{F1} Z_{BL} d_1}{K_{BL}}} \\ &= \sqrt{\frac{(200 \times 10^{-4} \text{ cm/s})(35 \text{ ft})(55 \text{ ft})}{(1.5 \times 10^{-5} \text{ cm/s})}} \\ &= 1602.08 \text{ ft, use as } L_3 \end{aligned}$$


$$\begin{aligned} \textcircled{4} h_o &= \frac{H L_3}{\sum x} = \frac{(11.1 \text{ ft})(1602 \text{ ft})}{(373 \text{ ft} + 122.5 \text{ ft} + 1602 \text{ ft})} \\ &= 8.48 \text{ ft} \end{aligned}$$

$$\begin{aligned} \textcircled{5} h_x &= \frac{h_o (L_3 - x_2)}{L_3} \\ &= \frac{8.48 (1602 - 130)}{1602} \\ &= 7.79 \text{ ft} \end{aligned}$$

$$\begin{aligned} \textcircled{6} FOS &= \frac{\bar{\gamma} Z_{BL}}{\gamma_w h_x} = \frac{(50.5 \text{ pcf})(35 \text{ ft})}{(62.4 \text{ pcf})(7.79 \text{ ft})} \\ &= 3.6 > 1.5 \text{ OK} \end{aligned}$$

$$\begin{aligned} \textcircled{7} LWCR &= \frac{(L_H/3) + L_v}{h_x} \quad \text{neglect to be conservative} \\ &= \frac{(695.5 \text{ ft}/3) + 35 \text{ ft}}{7.79 \text{ ft}} \\ &= 4.49 > 3 \text{ OK} \end{aligned}$$

- K_{F1} = horizontal permeability of permeable layer
 - Assume $K_{F1} = K_{v1}$
 - From Figure 3-4 (TM-5-818-5) Assume $K_{v1} = 200 \times 10^{-4} \text{ cm/s}$
- Z_{BR} = distance to permeable stratum from ground at flood side toe.
 - Assume $Z_{BR} = 41 \text{ ft}$
- d_1 = thickness of permeable stratum.
 - Assume $d_1 = 55 \text{ ft}$
- Per Table 1 (DIVR 1110-1-400) $K_{BR} = 0.05 \times 10^{-4} \text{ cm/s}$ for clay blanket $> 15 \text{ ft}$.
- Z_{BL} = distance to permeable stratum from ground at land side toe
 - $= 35 \text{ ft}$
- H = Head differential at high water.
 - $= \text{el } 16.1 - \text{el } 5 = 11.1 \text{ ft}$
- L_H = horizontal distance from pile to permeable face flood side
 - $= 130 \text{ ft} + 373 \text{ ft} + 122.5 \text{ ft}$
 - $= 695.5 \text{ ft}$
- x_2 = distance from PS toe to FS toe.
 - $= 40 \text{ ft} + 82.5 \text{ ft} = 122.5 \text{ ft}$
- $\bar{\gamma}$ = average effective unit weight
 - $= 112.9 \text{ pcf} - 62.4 \text{ pcf} = 50.5 \text{ pcf}$

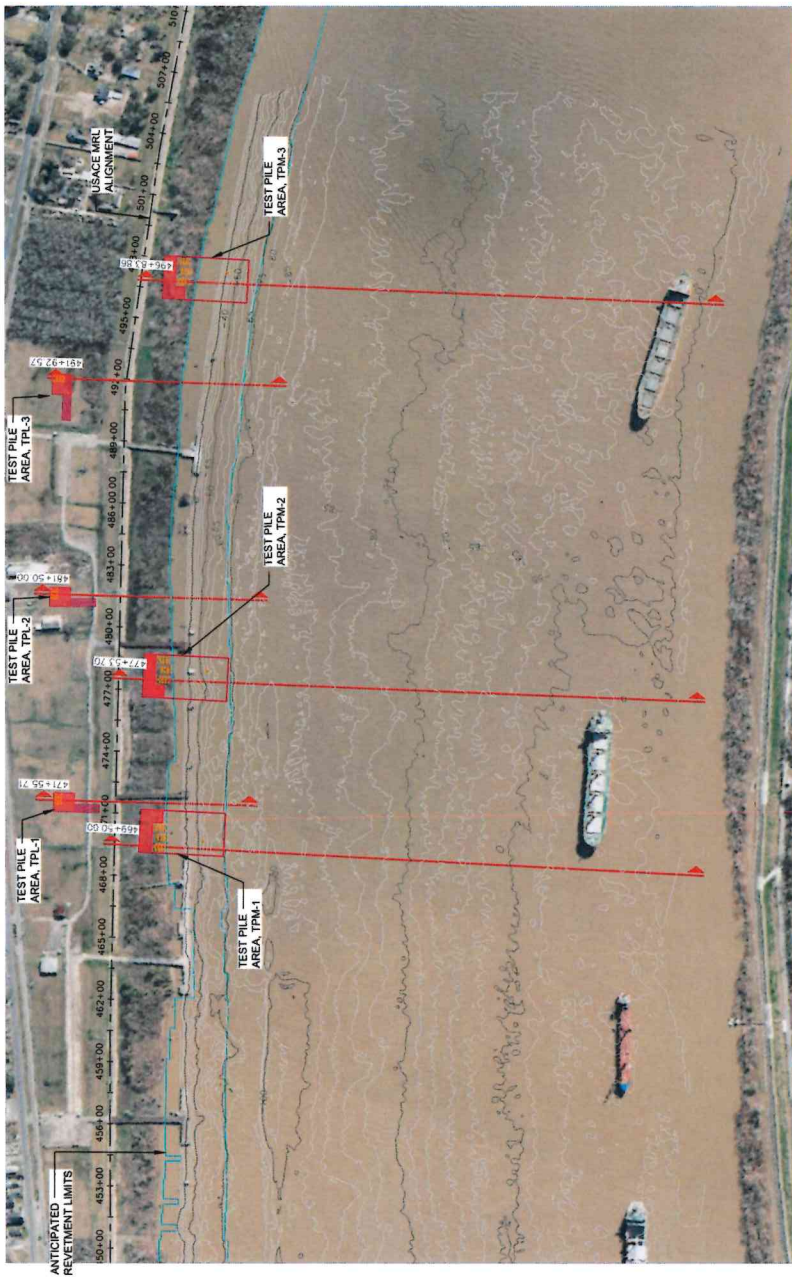


OVERALL TEST PILE SITE PLAN
SCALE: 1" = 300'

- NOTE:
1. BATHYMETRY AND REVENTMENT LIMITS SHOWN IN EXHIBIT IS FROM SURVEY DATA RECEIVED FROM FENSTERMAKER ON OCTOBER 18TH, 2023.

CONSULTING ENGINEERS AECOM AECOM TECHNOLOGY CORPORATION 10000 Westpark Drive, Suite 100 Houston, Texas 77036		BOARD OF COMMISSIONERS PORT OF NEW ORLEANS LOUISIANA INTERNATIONAL TERMINAL	
30% DESIGN REVIEW DRAWN: [] CHECKED: [] APPROVED: [] IDENTIFICATION NO: []		OVERALL TEST PILE SITE PLAN SCALE: 1" = 300' DATE: 07-12-2023	
PRELIMINARY NOT FOR CONSTRUCTION THIS DOCUMENT IS NOT TO BE USED FOR CONSTRUCTION		PORT PROJECT ENGINEER TED DIMS: NO XXXX	
REVISIONS NO. DATE DESCRIPTION		DATE NO. DATE DESCRIPTION	




CONSULTING ENGINEERS AECOM ONE WASHINGTON SQUARE, SUITE 2000 WASHINGTON, D.C. 20004-2901	30% DESIGN REVIEW PRELIMINARY - NOT FOR CONSTRUCTION PRELIMINARY - NOT FOR CONSTRUCTION PRELIMINARY - NOT FOR CONSTRUCTION PRELIMINARY - NOT FOR CONSTRUCTION	DRAWN _____ DESIGNED _____ CHECKED _____ APPROVED _____ BY _____ IDENTIFICATION NO. _____	SCALE _____ DATE _____ TEST FILE SECTIONS - 1 OF 3 PORT HOLA LOUISIANA INTERNATIONAL TERMINAL	BOARDS OF COMMISSIONERS PORT OF NEW ORLEANS
	DATE _____ BY _____ PROJECT _____ TBD PORT PROJECT ENGINEER DWG. NO. XXXX	CM _____ BNI _____ BRL _____	XXXX	

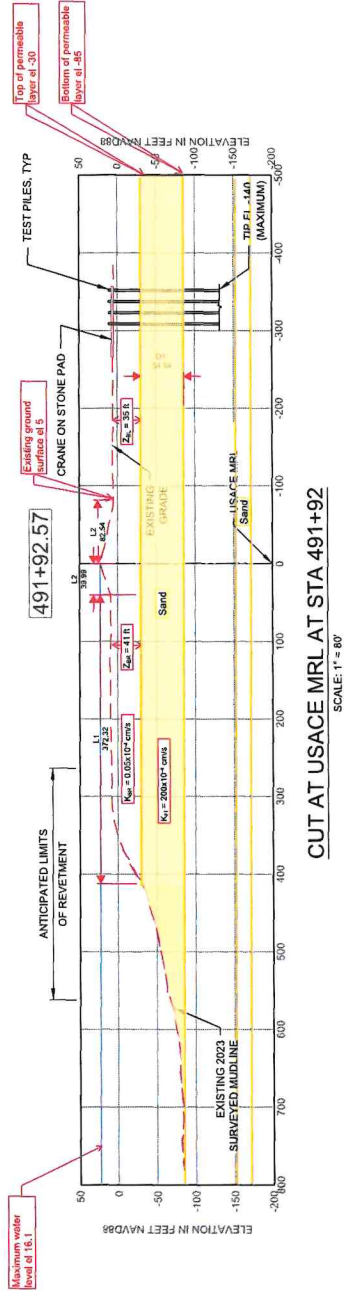

CUT AT USACE MRL AT STA 491+92

SCALE: 1" = 80'

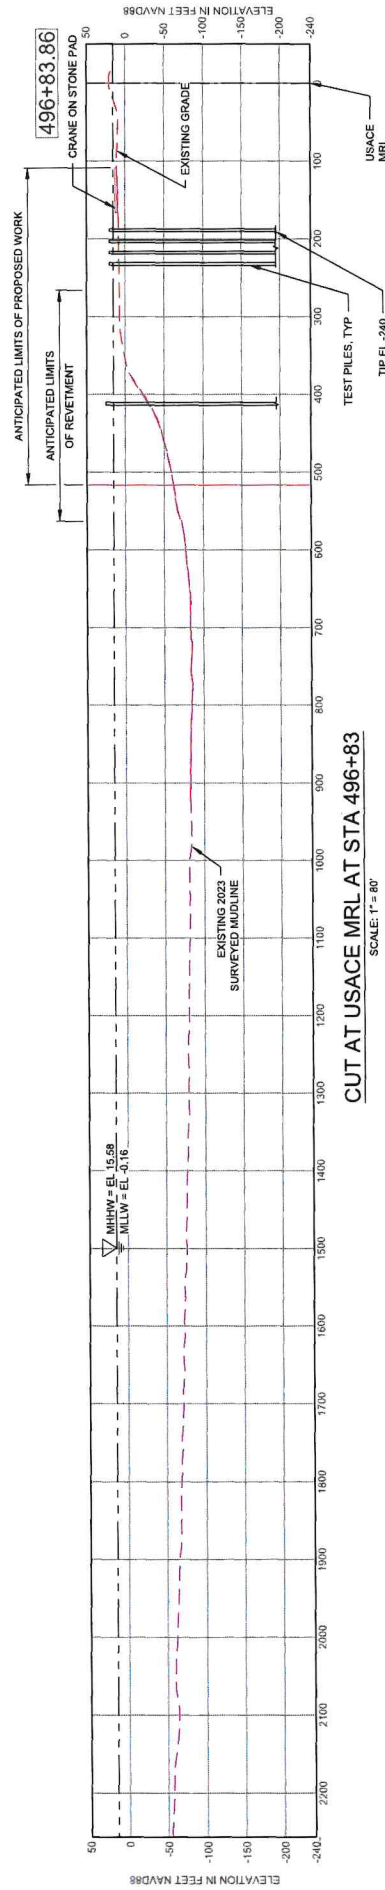

CUT AT USACE MRL AT STA 496+83

SCALE: 1" = 80'

CONSULTING ENGINEERS AECOM 1000 Poydras Street, Suite 2000 New Orleans, LA 70112-3000 Phone: (504) 581-1000 Fax: (504) 581-1001 www.aecom.com		BOARD OF COMMISSIONER PORT OF NEW ORLEANS LOUISIANA INTERNATIONAL TERMINA	
DRAWN: CJA DESIGNED: MRL CHECKED: MRL APPROVED: MRL 30% DESIGN REVIEW PRELIMINARY - NOT FOR CONSTRUCTION PRELIMINARY - NOT FOR CONSTRUCTION PRELIMINARY - NOT FOR CONSTRUCTION		TEST PILE SECTIONS - 2 OF 3 SCALE: 1" = 80' DATE: 07-21-2023 PORT PROJECT ENGINEER DWS: NO XXXX	
BY: [Signature] DATE: [Date]		BY: [Signature] DATE: [Date]	

Table 3-4. Approximate Coefficient of Permeability for Various Sands

Page 7

Type of Sand (Unified Soil Classification System)	Coefficient of Permeability k	
	$\times 10^{-4}$ cm/sec	$\times 10^{-4}$ ft/min
Sandy silt	5-20	10-40
Silty sand	20-50	40-100
Very fine sand	50-200	100-400
Fine sand	200-500	400-1,000
Fine to medium sand	500-1,000	1,000-2,000
Medium sand	1,000-1,500	2,000-3,000
Medium to coarse sand	1,500-2,000	3,000-4,000
Coarse sand and gravel	2,000-5,000	4,000-10,000

U. S. Army Corps of Engineers

empirical relations between D_{10} and k (fig. 3-4), which were developed from laboratory and field pumping tests for sands in the Mississippi and Arkansas River valleys. An investigation of the permeability of filter sands revealed that the permeability of clean, relatively uniform, remolded sand could be estimated from the empirical relation:

$$k = C (D_{10})^5 \quad (3-2)$$

where

k = coefficient of permeability, centimetres per second

$C \approx 100$ (may vary from 40 to 150)

D_{10} = effective grain size, centimetres

Empirical relations between D_{10} and k are *only approximate* and should be *used with reservation* until a correlation based on local experience is available.

c. *Field pumping tests.* Field pumping tests are the most reliable procedure for determining the in situ permeability of a water-bearing formation. For large dewatering jobs, a pumping test on a well that fully penetrates the sand stratum to be dewatered is warranted; such tests should be made during the design phase so that results can be used for design purposes and will be available for bidders. However, for small dewatering jobs, it may be more economical to select a more conservative value of k based on empirical relations than to make a field pumping test. Pumping tests are discussed in detail in appendix C.

d. *Simple field tests in wells or piezometers.* The permeability of a water-bearing formation can be estimated from constant or falling head tests made in wells or piezometers in a manner similar to laboratory permeameter tests. Figure 3-5 presents formulas for determining the permeability using various types and installations of well screens. As these tests are sensitive to details of the installation and execution of the test, exact dimensions of the well screen, casing, and

filter surrounding the well screen, and the rate of inflow or fall in water level must be accurately measured. Disturbance of the soil adjacent to a borehole or filter, leakage up the borehole around the casing, clogging or removal of the fine-grained particles of the aquifer, or the accumulation of gas bubbles in or around the well screen can make the test completely unreliable. Data from such tests must be evaluated

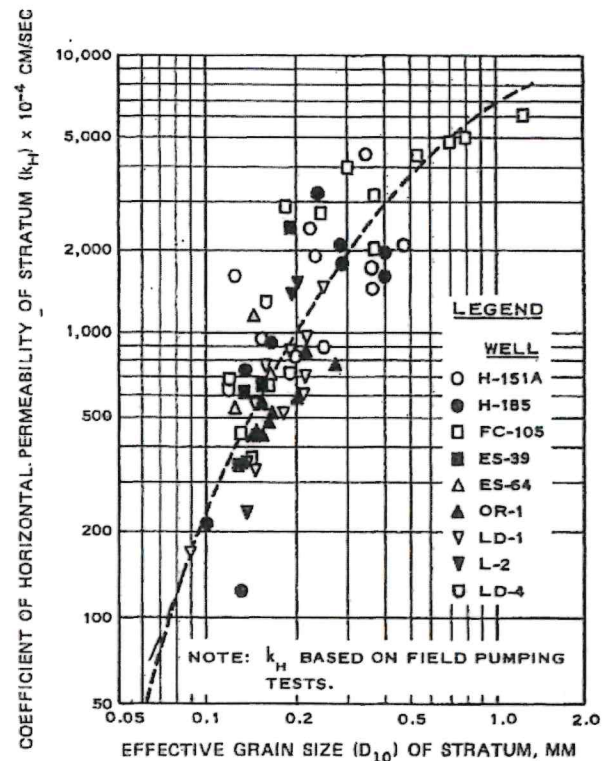


Figure 3-4. D_{10} versus in situ coefficient of horizontal permeability—Mississippi River valley and Arkansas River valley.

DIVR 1110-1-400

Sec 8, Part 6, Item 1

12 December 98

Change 2

Table 1

Suggested Design Values of Effective Lengths
and
Vertical Permeability of Riverside Blankets

Soil Type	Blanket Thickness (ft)	<u>Suggested Design Values*</u>	
		k_{br} (10^{-4} cm / sec)	x_1 (ft)
Sand	-----	---	250
Silty Sand	<5	7.0	300
	5 to 10	2.5	600
Silt and Sandy Silt	<5	2.0	400
	5 to 10	1.5	800
	>10	1.0	1200
Clay	<5	0.8	600
	5 to 10	0.5	1300
	10 to 15	0.2	2500
	>15	0.05	4000

*Use L_1 for x_1 where L_1 is less than x_1 . (L_1 is the distance from the riverside toe of the levee to the riverside bank).

(From WES TM 3-424)

Table 3

Suggested Design Values for Ratio of Permeability
 of Pervious Substratum to Landside Top Stratum and
 Permeability of Top Stratum

<u>Soil Type</u>	<u>Blanket Thickness (ft)</u>	<u>Suggested Design Values</u>	
		k_{bl} (10^{-4} cm/sec)	k_f / k_{bl}
Silty Sand	<5	10	125
	5 to 10	8	150
	>10	6	200
Silt and Sandy Silt	<5	5	250
	5 to 10	4	300
	10 to 15	3	400
	>15	2	600
Clay and Silty Clay	<5	4	250
	5 to 10	3	400
	10 to 15	1.5	800
	15 to 20	0.5	2500
	>20	0.08	15000

(From WES TM 3-424)

Table 4

Permeability of Landside Blanket

z_{bl} (Feet)	k_{bl} (10^{-4} cm/sec)		
	Clay	Silt	Silty Sand
1	4.56	5.70	10.50
2	4.30	5.40	10.10
3	4.06	5.10	9.80
4	3.80	4.80	9.40
5	3.57	4.50	9.00
6	3.30	4.25	8.60
7	3.10	4.00	8.30
8	2.88	3.80	8.00
9	2.66	3.60	7.80
10	2.45	3.40	7.55
11	2.25	3.23	7.30
12	2.08	3.10	7.10
13	1.89	2.95	6.95
14	1.72	2.81	6.80
15	1.57	2.70	6.60
16	1.41	2.60	6.50
17	1.28	2.50	6.40
18	1.14	2.40	6.20
19	1.01	2.30	6.10
20	0.90	2.22	6.00
21	0.78	2.14	5.85
22	0.69	2.05	5.80
23	0.60	1.98	5.65
24	0.52	1.90	5.60
25	0.45	1.83	5.45
26	0.38	1.78	5.40
27	0.31	1.71	5.30
28	0.25	1.66	5.20
29	0.20	1.60	5.15
30	0.15	1.56	5.10
>30	0.15		

Louisiana International Terminal Pile Load Test

Updated Step 5a

As part of the design effort for the Louisiana International Terminal (LIT), the Port of New Orleans needs to conduct pile load tests to determine the load capacity of the type of piling that is expected to be used for the construction of the wharf and ramp portions of the LIT project. Three test pile clusters would be installed on the floodside of the Mississippi River Levee (MRL) and three would be installed between the MRL and Highway 46. Each floodside cluster (locations indicated by dashed ovals in Figure 2 and pile configuration shown in dashed oval in Figure 3) would be comprised of one instrumented 36" square concrete test pile, one 36" square concrete indicator pile, and twelve 36" steel pipe reaction/indicator piles. These pile clusters would have a maximum tip elevation of -200 and would be installed no closer than 400 feet from the floodside toe of the MRL. Additional individual 36" square concrete indicator piles and 36" steel pipe reaction piles would be installed with and adjacent to the footprint of the proposed LIT wharf (locations indicated by dashed rectangles in Figure 2 and pile configuration shown in dashed rectangle in Figure 3).

Installation of floodside piles would be completed using a crane on barge in the river. The barges would be anchored in place during pile installation using either existing site anchorage for the existing Violet Dock, 24" steel pipe anchor piles as shown in Figure 3, or anchor lines tied to bulldozers placed within the batture area. All bulldozers temporarily placed in the batture area would be less than HS-20 loading. No land clearing is anticipated within the batture, although some tree branches could be impacted by movement of any anchor lines tied to features on shore. On-batture cranes and stone pads in previously submitted application drawings have been removed from the Pile Load Test design; therefore, stability analysis as requested by Madeline Carlos (USACE) on 1/23/24 is no longer required.

Piles penetrating the Poydras revetment will have riprap placed around them as addressed in the Corps of Engineers standard drawing, "Repair Procedures Required When Penetrating Revetments with Piles, Caissons and/or Pile Clusters", file No. H-18-45204. There will be no spudding into the exiting revetment. Barges used for pile driving will maintain a minimum of three feet of clearance over the underwater revetment during any river stage. Any damage to the revetment as the result of the applicant's activities will be repaired at the applicant's expense.

Each test pile cluster between the MRL and Hwy 46 (locations shown in Figure 2 and pile configuration shown in Figure 4) would be comprised of up to one 24" instrumented square concrete test pile, one 24" square concrete indicator pile, and eight 36" steel pipe reaction piles with a maximum tip elevation of -140 installed no closer than 130 feet from the landside toe of the MRL. Additionally, stone work pads may be required to provide safe operation of equipment within each pile test cluster work area. These areas would be up to 10,000 square feet at each land side work sites. These pads would require the placement of up to 8,433 cy of rock.

In response to a request for additional information from Madeline Carlos (USACE) dated 1/23/24, a seepage analysis for the pile load clusters between the MRL and Hwy 46 is provided (See "LONO_23_1066_Seepage_Analysis").

Tuesday, June 25, 2024 3:09 PM

From: "Office of Coastal Management"
Date: Tuesday, June 25, 2024 3:09 PM
To: CHRIS.GILMORE@PORTNOLA.COM;LWALKER@EVANS-
GRAVES.COM;SAMUEL.WELTY@LA.GOV;JLANE@SBPG.NET;EMILY.ELEY@LA.GOV;DNRPERMITS@USACE.ARMY.MIL;DBUTLER@WLF.LA.GOV
Cc:
Subject: P20230358 - Processing Complete



If you would like to respond, provide comment or contact someone about this application please click the OCM Analyst name below to send an email to the permit analyst, use the "Make Comments" link below to post a comment to the administrative record or call the OCM Analyst at 225-342-7591 or 800-267-4019. Be sure to reference your P# as found in the subject of this email. Do not use the "reply" button to respond to this email as this account is not monitored for incoming messages.

Coastal Use Permit Application Information

Applicant: Board of Commissioners of the Port of New Orleans
Project: Pile Load Test for Louisiana International Terminal Design
Project Parish(es): SAINT BERNARD

OCM Analyst: Emily Eley (Emily.Eley@la.gov)
Final Determination: Exempt, NDSI
Application Modification: Total fill required reduced from 8,433 cy to 6,366 cy (fill to be installed for landside stone pads, and at the base of pilings that penetrate the revetment). Revetment repair details provided (see figure 5, and step 13 for these additional details). No changes to scope of work or sensitive features since last distribution on 06/05/2024.

Processing of the above application has been completed. Click the link below to view the final determination:

[Authorization](#)

Coastal Use Permit Application Impact Calculations Form

P# **P20230358 – NDSI / Exempt (>5' MSL/ fastland)**

In the space provided below (attach additional sheets if more space is needed), identify each type of habitat impacted and calculate the disturbed area (in acres to the nearest hundredth) that will result from the proposed activity for each habitat impacted. Provide a sketch with dimensions and calculations showing how disturbed area figure was derived.


1. Pre-application meeting? No X Yes Date

2. Disturbed area in original application 0.01 ac. R1UBV (NDSI only)

Test Piles Installed in NDSI Habitat: R1UBV

Approximately 3, 42" diameter test piles in MS river for 3 workspaces

$3.5' \times 3.5' \times 3 \text{ test piles} \times 3 \text{ workspaces} = 110.25 \text{ sq. ft. R1UBV} = 0.003 \text{ ac. R1UBV}$

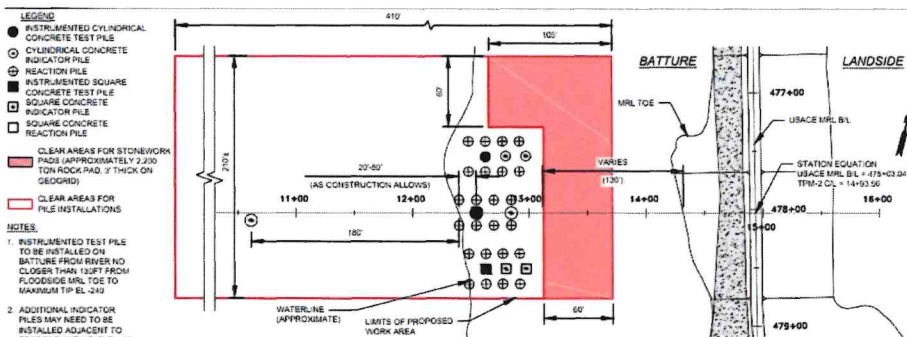

3. Disturbed area as finally issued same as above

4. Disturbed area as revised 0.77 ac. R1UBV

NDSI portion of work, only

Pile Cluster sites (3 sites; 70' * 70') = 3 sites * 70' * 70' = 14,700 sq. ft. R1UBV

Caissons (17 sites; 27' * 27') = 17 sites * 27' * 27' = 12,393 sq. ft. R1UBV

Caissons (12 sites; 13' * 13') = 12 sites * 13' * 13' = 2,028 sq. ft. R1UBV

Caissons (12 sites; 19' * 19') = 12 sites * 19' * 19' = 4,332 sq. ft. R1UBV

Total = 0.77 ac. R1UBV

See document Stone_Pad_and_Revetment_Pile_QTO.pdf in step 13 of the application for details / figure 5 of the plats

Needs / Alternatives Review

CUP#: **P20230358**

Final Determination: NDSI

1. Project impacts:

Impacted Habitats	Impacts	
	Acres	% Total Impact
Uplands		
Open Water	0.77	100%
Beach/Dune		
Scrub Shrub		
Forested Wetlands		
Herbaceous Wetlands		
Total Project Impacts	0.77	

2. NAJ guides and level of detail used (select all that apply):

- | | | | | |
|-------------------------------------|--|------------------------------------|---|------------------------------------|
| ☐ Commercial | ☒ Introduction | ☐ Oil & Gas | ☐ Recreation | ☐ Utilities |
| ☐ Drainage | ☐ Levees | ☐ Pipelines | ☐ Residential | |
| ☐ Industrial | ☐ Marinas | ☐ Ports | ☐ Transportation | |

Level of review (if multiple guides used, copy and paste the below line and select the appropriate level for each guide used):

Alternatives: Introduction; Justification: Introduction

3. HMIA review: Level 1; Date approved (if applicable): 06/20/2024

4. The information provided by the applicant, as identified below, is sufficient to demonstrate a need for the proposed activity and that the least damaging feasible alternative has been selected. (List all documents used to make this decision)

JPA; plats; GIS

Step 13 document: Stone_Pad_and_Revetment_Pile_QTO.pdf

Approved by (initial and date):			
PA: ee	Date: 06/20/2024	PM/MM/PC/MC/ADM: CMC	Date: 06/24/2024

DATE PRINTED: 07/14/2023

ST. BERNARD
PARISH (ES)

28° - 53 - 28. 89° - 53 - 30.
LATITUDE LONGITUDE

PGP

APPLICANT TYPE

DEVELOP

☐ YES ☐ NO
EXTENDED

FINAL DETERMINATION (S) (SEPARATE BY COMMAS)

☒ 0 ☐ 2 ☐ 3

APPEAL DATE /

MISC.: Pile load tests

COMMENTS

IMPACTED HABITAT FORM

PREPARED BY ee 09/07/2023 P20230358 BOARD OF COMMISSIONERS OF THE PORT OF NEW ORLEANS APPLICANT NAME CUPNO/CONNO DATE 09/07/2023 DATE PRINTED 07/14/2023 PAGE 1 OF 1

HABITAT CODE

R 1 U B V

DIST'D ACRES ISSUED

0 . 0 1

MIT REQ'D (Y,N OR W)

N

DRAINAGE BASIN

P O

AAHU

ACRES REQUIRING MIT.

DIST'D ACRES PROP.

0 . 0 1

YEARS

HSI

ADD. PERMIT REQ'D

DIST'D ACRES SUBM.

0 . 0 1

CHU LOST

MIT PROJ CUP/CON NO

COMMENTS

N D S I P O R T I O N O N L Y

HABITAT CODE

DIST'D ACRES ISSUED

MIT REQ'D (Y,N OR W)

DRAINAGE BASIN

AAHU

ACRES REQUIRING MIT.

DIST'D ACRES PROP.

YEARS

HSI

ADD. PERMIT REQ'D

DIST'D ACRES SUBM.

CHU LOST

MIT PROJ CUP/CON NO

COMMENTS

Coastal Use Permit Application Impact Calculations Form

P# P20230358 – NDSI / Exempt (>5' MSL/ fastland)

In the space provided below (attach additional sheets if more space is needed), identify each type of habitat impacted and calculate the disturbed area (in acres to the nearest hundredth) that will result from the proposed activity for each habitat impacted. Provide a sketch with dimensions and calculations showing how disturbed area figure was derived.

1. Pre-application meeting? No X Yes _____ Date _____


Disturbed Area N/A

2. Disturbed area in original application 0.01 ac. R1UBV (NDSI only)

Test Piles Installed in NDSI Habitat: R1UBV

Approximately 3, 42" diameter test piles in MS river for 3 workspaces

$3.5' \times 3.5' \times 3 \text{ test piles} \times 3 \text{ workspaces} = 110.25 \text{ sq. ft. R1UBV} = \mathbf{0.003 \text{ ac. R1UBV}}$

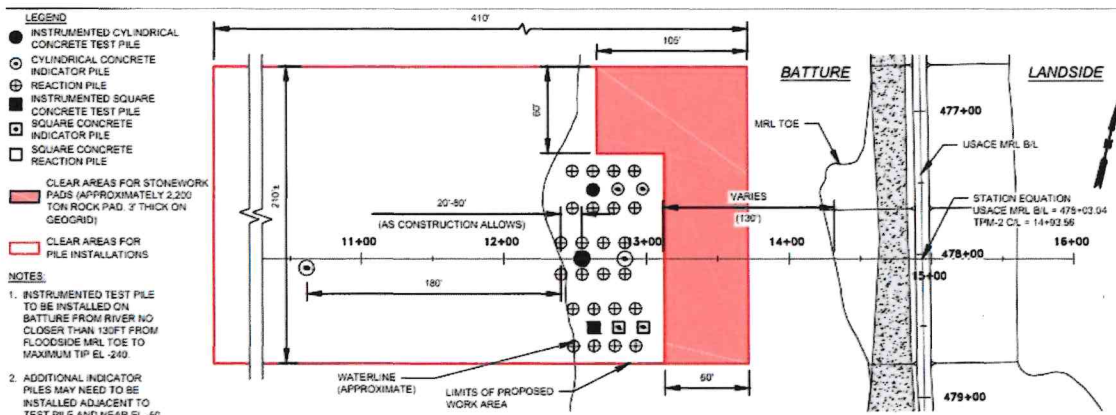

3. Disturbed area as finally issued _____

Thursday, September 7, 2023 11:34 AM

From: "Office of Coastal Management"
Date: Thursday, September 7, 2023 11:34 AM
To: CHRIS.GILMORE@PORTNOLOA.COM;LWALKER@EVANS-
GRAVES.COM;SAMUEL.WELTY@LA.GOV;MBAYHAM@SBPG.NET;EMILY.ELEY@LA.GOV;DNRPERMITS@USACE.ARMY.MIL;DBUTLER@WLF.LA.GOV;PERMIT@FLOODAUTHORITY.ORG;SAR
Cc:
Subject: P20230358 - Processing Complete



If you would like to respond, provide comment or contact someone about this application please click the OCM Analyst name below to send an email to the permit analyst, use the "Make Comments" link below to post a comment to the administrative record or call the OCM Analyst at 225-342-7591 or 800-267-4019. Be sure to reference your P# as found in the subject of this email. Do not use the "reply" button to respond to this email as this account is not monitored for incoming messages.

Coastal Use Permit Application Information

Applicant: Board of Commissioners of the Port of New Orleans
Project: Pile Load Test for Louisiana International Terminal Design
Project Parish(es): SAINT BERNARD

OCM Analyst: Emily Eley (Emily.Eley@la.gov)
Final Determination: Exempt, NDSI
Application Modification: Note 7, on Figure 3 - Sheet 1 of 2 added to plats. Note explains what will be done with the cleared batture vegetation. No changes to sensitive features since last distribution on 08/15/2023.

Processing of the above application has been completed. Click the link below to view the final determination:

[Authorization](#)

Needs / Alternatives Review

CUP#: **P20230358**

Final Determination: NDSI

1. Project impacts: 0.01 ac. R1UBV (NDSI)

Sensitive Features	Chit, SWB, OCPR Levees			
Impacted Habitats	Acres of Impact and % Total Impact (type/total)100			
	Exempt	% Total Impact	Non-exempt	% Total Impact
Uplands				
Open Water	0.01	100%		
Mud Flats				
Scrub Shrub				
Forested Wetlands				
Herbaceous Wetlands				
Total Project Impacts	0.01			

2. NAJ guides and level of detail used (select all that apply):

☐ Commercial ☒ Introduction ☐ Oil & Gas ☐ Recreation ☐ Utilities
☐ Drainage ☐ Levees ☐ Pipelines ☐ Residential
☐ Industrial ☐ Marinas ☐ Ports ☐ Transportation

Level of review (if multiple guides, copy and paste additional entries for each guide used):

Alternatives: Introduction; Justification: Introduction

3. HMIA review: Level 1; Date approved: 05/25/2023

4. Applicable Coastal Use Guidelines (select all that apply):

☒ §701.F Evaluation ☒ §705 Linear Facilities ☐ §713 Hyd/Sed Trans
☒ §701.G Adverse Impacts ☐ §707 Dredged Spoil ☐ §715 Disposal of Wastes
☒ §701.H MEP ☐ §709 Shoreline Mod. ☐ §717 Alt. of Waters
☐ §703 Levees ☒ §711 Surface Alts. ☐ §719 Oil and Gas

5. The information provided by the applicant, as identified below, is sufficient to demonstrate a need for the proposed activity and that the least damaging feasible alternative has been selected. (List all documents used to make this decision)

JPA Application/Plats, GIS Review

Approved by (initial and date):			
PA: ee	Date:08/18/2023	PM/MM/PC/ADM: CMC	Date: 09/01/2023

From: [Lee Walker](#)
To: [Emily Eley](#)
Subject: RE: P20230358 - RFI Vegetation Clearing
Date: Monday, August 21, 2023 9:50:13 AM

EXTERNAL EMAIL: Please do not click on links or attachments unless you know the content is safe.

Good morning Emily,

The contractor plans to stockpile the cleared vegetation on-site and then haul it off to a landfill. They would also chip the smaller diameter vegetation (under 6-inches diameter) and leave it on site for soil stabilization/mulch.

Thanks,

Lee

Lee Walker
Evans-Graves Engineers
504-913-1857

From: Emily Eley <Emily.Eley@LA.GOV>
Sent: Friday, August 18, 2023 1:45 PM
To: Lee Walker <lwalker@evans-graves.com>
Subject: P20230358 - RFI Vegetation Clearing

Good afternoon Lee,

Following up on our phone call this afternoon, please provide an explanation for what will be done with the vegetation cleared from the batture wetlands.

Thank you,
Emily

Emily Eley
Coastal Resources Scientist
Louisiana Dept. of Natural Resources
Office of Coastal Management
Phone: (225) 342-7942

CONFIDENTIALITY NOTICE

This email communication may contain confidential information which also may be legally privileged and is intended only for the use of the intended recipients identified above. If you are not the intended recipient of this communication, you are hereby notified that any unauthorized review,

use, dissemination, distribution, downloading, or copying of this communication is strictly prohibited. If you are not the intended recipient and have received this communication in error, please immediately notify us by reply email, delete the communication and destroy all copies.

COMPUTER SYSTEM USE/CONSENT NOTICE

This message was sent from a computer system which is the property of the State of Louisiana and the Department of Natural Resources (DNR). It is for authorized business use only. Users (authorized or unauthorized) have no explicit or implicit expectation of privacy. Any or all uses of this system and all files on this system may be intercepted, monitored, recorded, copied, audited, inspected, and disclosed to Department of Natural Resources and law enforcement personnel. By using this system the user consents to such interception, monitoring, recording, copying, auditing, inspection, and disclosure at the discretion of DNR.

From: [Lee Walker](#)
To: [Emily Eley](#)
Subject: RE: P20230358 Joint Permit Application; Request for Information
Date: Tuesday, August 15, 2023 1:09:23 PM

EXTERNAL EMAIL: Please do not click on links or attachments unless you know the content is safe.

Hi Emily,

Yes, you are correct. Figure 3 sheet 1 of 2 represents the layout for all three floodside (batture/river) sites, and Figure 3 2 of 2 represents the layout for all three landside sites.

Thanks,
Lee

From: Emily Eley <Emily.Eley@LA.GOV>
Sent: Tuesday, August 15, 2023 12:23 PM
To: Lee Walker <lwalker@evans-graves.com>
Subject: P20230358 Joint Permit Application; Request for Information

Good afternoon Lee,

Following up on the phone call we had this afternoon, we discussed the configuration of the pilings for each test site in P20230358. As we discussed, please respond to this email confirming that the proposed configuration of test piles will be identical for all three test sites TPM-1, TPM-2, and TPM-3 (see figure 3 sheet 1/2). Additionally, that the configuration of test piles is the same for all three land-based sites TPL-1, TPL-2, TPL-3 (see figure 3 sheet 2/2).

Please give me a call or email if there are any questions.

Thank you,
Emily

Emily Eley
Coastal Resources Scientist
Louisiana Dept. of Natural Resources
Office of Coastal Management
[Phone: \(225\) 342-7942](tel:(225)342-7942)

CONFIDENTIALITY NOTICE

This email communication may contain confidential information which also may be legally privileged and is intended only for the use of the intended recipients identified above. If you are not the intended recipient of this communication, you are hereby notified that any unauthorized review, use, dissemination, distribution, downloading, or copying of this communication is strictly

prohibited. If you are not the intended recipient and have received this communication in error, please immediately notify us by reply email, delete the communication and destroy all copies.

COMPUTER SYSTEM USE/CONSENT NOTICE

This message was sent from a computer system which is the property of the State of Louisiana and the Department of Natural Resources (DNR). It is for authorized business use only. Users (authorized or unauthorized) have no explicit or implicit expectation of privacy. Any or all uses of this system and all files on this system may be intercepted, monitored, recorded, copied, audited, inspected, and disclosed to Department of Natural Resources and law enforcement personnel. By using this system the user consents to such interception, monitoring, recording, copying, auditing, inspection, and disclosure at the discretion of DNR.

From: [Emily Eley](#)
To: ["lwalker@evans-graves.com"](mailto:lwalker@evans-graves.com)
Subject: P20230358 Joint Permit Application; Permit Analyst Change
Date: Friday, July 14, 2023 11:03:00 AM

Good morning Lee,

I am reaching out to inform you that I am now the permit analyst processing your permit application with the Office of Coastal Management (P20230358).

My contact information is:

Email: Emily.Eley@la.gov

Office: 225-342-7942

I am currently reviewing the file and I see that there will be updates to the proposed project, and your application will be on hold until the new testing site is added to the application/plats/HMIA. Do you have any questions or anything you would like to discuss?

Thank you and I look forward to working with you,
Emily Eley

Emily Eley
Coastal Resources Scientist
Louisiana Dept. of Natural Resources
Office of Coastal Management
Phone: (225) 342-7942
Mon.-Fri. 7:15-3:45

From: [Lee Walker](#)
To: [Sarah Roy](#)
Cc: [Chris Gilmore](#)
Subject: RE: P20230358 Request for HMIA Level 1 Information/Statement
Date: Thursday, June 22, 2023 4:04:32 AM

EXTERNAL EMAIL: Please do not click on links or attachments unless you know the content is safe.

Good morning Sarah,

It looks like our engineers are planning to add an additional test site but have not yet completed the design. When they have the design completed, I'll update the application to include the new site and any erosion control measures they plan to employ. So for now, please put review of this application on hold until I update the application.

Thanks!

Lee

From: Lee Walker <lwalker@evans-graves.com>
Sent: Friday, June 16, 2023 12:20 PM
To: Sarah Roy <Sarah.Roy@LA.GOV>
Cc: Chris Gilmore <chris.gilmore@portnola.com>
Subject: RE: P20230358 Request for HMIA Level 1 Information/Statement

Hi Sarah,
I'll give you a call next week to discuss. Thanks,
Lee

On Jun 15, 2023 7:38 PM, Sarah Roy <Sarah.Roy@LA.GOV> wrote:
Lee,

Give me a call when you have a moment, the letter is great except that it mentions the use of rip-rap and the placement of rip-rap(rock) is not mentioned in the application (Step 10) or in the plats. We will need the Step 10 updated as well as the plats if Rip-Rap is being placed.

Thank you,

Sarah Roy | Louisiana Department of Natural Resources
Coastal Resources Scientist | Office of Coastal Management
225.342.7941 | sarah.roy@la.gov

From: Lee Walker <lwalker@evans-graves.com>
Sent: Thursday, June 15, 2023 11:14 AM
To: Sarah Roy <Sarah.Roy@LA.GOV>
Cc: Chris Gilmore <chris.gilmore@portnola.com>
Subject: RE: P20230358 Request for HMIA Level 1 Information/Statement

EXTERNAL EMAIL: Please do not click on links or attachments unless you know the content is safe.

Hi Sarah,

Please see the attached statement from the applicant and let me know if this fulfills the request for information.

Thanks so much,
Lee

From: Sarah Roy <Sarah.Roy@LA.GOV>

Sent: Wednesday, June 14, 2023 7:38 AM

To: Lee Walker <walker@evans-graves.com>

Subject: P20230358 Request for HMIA Level 1 Information/Statement

Good Morning Lee,

I wanted to follow up on the Request for Information I sent out on June 7th, 2023. There is an option for this level of HMIA (Level 1) if applicable, that allows for a simple statement that hydrology and water quality will be the same both pre- and post-construction. Should this be the case, you can respond to this email or upload a comment to the application file that attests to this zero impact to hydrology and water quality.

Please let me know if you have any questions.

Thank you,

Sarah Roy | Louisiana Department of Natural Resources
Coastal Resources Scientist | Office of Coastal Management
617 North Third Street, Suite 1078 | Baton Rouge, LA 70804
225.342.7941
sarah.roy@la.gov

CONFIDENTIALITY NOTICE

This email communication may contain confidential information which also may be legally privileged and is intended only for the use of the intended recipients identified above. If you are not the intended recipient of this communication, you are hereby notified that any unauthorized review, use, dissemination, distribution, downloading, or copying of this communication is strictly prohibited. If you are not the intended recipient and have received this communication in error, please immediately notify us by reply email, delete the communication and destroy all copies.

COMPUTER SYSTEM USE/CONSENT NOTICE

This message was sent from a computer system which is the property of the State of Louisiana and the Department of Natural Resources (DNR). It is for authorized business use only. Users (authorized or unauthorized) have no explicit or implicit expectation of privacy. Any or all uses of this system and all files on this system may be intercepted, monitored, recorded, copied, audited, inspected, and

disclosed to Department of Natural Resources and law enforcement personnel. By using this system the user consents to such interception, monitoring, recording, copying, auditing, inspection, and disclosure at the discretion of DNR.

CONFIDENTIALITY NOTICE

This email communication may contain confidential information which also may be legally privileged and is intended only for the use of the intended recipients identified above. If you are not the intended recipient of this communication, you are hereby notified that any unauthorized review, use, dissemination, distribution, downloading, or copying of this communication is strictly prohibited. If you are not the intended recipient and have received this communication in error, please immediately notify us by reply email, delete the communication and destroy all copies.

COMPUTER SYSTEM USE/CONSENT NOTICE

This message was sent from a computer system which is the property of the State of Louisiana and the Department of Natural Resources (DNR). It is for authorized business use only. Users (authorized or unauthorized) have no explicit or implicit expectation of privacy. Any or all uses of this system and all files on this system may be intercepted, monitored, recorded, copied, audited, inspected, and disclosed to Department of Natural Resources and law enforcement personnel. By using this system the user consents to such interception, monitoring, recording, copying, auditing, inspection, and disclosure at the discretion of DNR.

Subject:

FW: Consistency with the Master Plan

From: Scott Hemmerling**Sent:** Friday, October 19, 2012 9:43 AM**To:** Jason Byrd; Dallas Shearer; Ed Haywood; Christopher Robertson**Cc:** Karl Morgan; Christine Charrier; Terrell Morrison; Eric Roquemore; Sandra Bernard**Subject:** RE: Master Plan layer CUP update

Dallas,

To reiterate, for the purposes of CUP reporting, we would like to treat the 2012 Master Plan data just like the Infrastructure and Project Boundary data. The CUP Status field will be used to identify those projects that will get CUP hits, while the Web Status field will show which projects are shown on the spatial viewer. Hopefully by standardizing our databases in this way, we can streamline and simplify the process.

Thanks!

Scott

Scott A. Hemmerling**Geographer**

U.S. Geological Survey

Coastal Protection and Restoration Authority

Chase Bank - North Tower

450 Laurel Street

12th Floor, Room 1200-Y

Baton Rouge, LA 70801

☎ Office: (225) 342-4645

✉ Email: scott.hemmerling@la.gov



June 14, 2023

Via email

Louisiana Department of Natural Resources
Office of Coastal Management
Sarah Roy, Coastal Resources Scientist
617 North Third Street
Suite 1078
Baton Rouge, Louisiana 70804

Re: P20230358

Dear Ms. Roy:

We have received your letter dated June 7, 2023 requesting additional information regarding hydrology and water quality impacts of our recent Coastal Use Permit Application.

In order to reduce sediment runoff during and immediately after construction of the pile load test sites, the construction contractor will use appropriate best management practices such as silt fencing and riprap installation over exposed soils. As such, site runoff with regard to hydrology and water quality will be the same both pre- and post-construction.

I appreciate your consideration of this matter. If you should have any questions or require additional information, please do not hesitate to contact me.

Sincerely,

Chris Gilmore
Director of Engineering and Environmental
Port of New Orleans

portnola.com

f NewOrleansPort

t @PortNOLA



PortNOLA



Port of New Orleans



PortofNOLA



1350 Port of New Orleans Place
New Orleans, LA 70130



LA DENR OFFICE OF COASTAL MANAGEMENT View Comments

Permit Number: **P20230358**



Go

Actions

Office	Commentor	Comment Date	
Other	CAPTURE	06/25/2024 15:09:53	14832646 - OUTGOING CORRESPONDENCE - P20230358 - Processing Complete
OCM	EMILY ELEY	06/25/2024 10:28:07	P20230358_Impact_Calculations_06.25.2024.pdf
Other	CAPTURE	06/25/2024 08:35:49	14831693 - NEEDS / ALTERNATIVES REVIEW -
State Land	Lawrence "Les" Rosso, Jr.	06/24/2024 07:46:49	Previous Comment Remains the Same.
OCM	EMILY ELEY	06/20/2024 13:30:46	Hydrologic Modification Impact Analysis – Please refer to HMIA comment uploaded 06/15/2023.
LDWF	Dave Butler LDWF	06/20/2024 12:47:52	LDWF comments remain the same.
State Land	Lawrence "Les" Rosso, Jr.	06/06/2024 11:17:12	Previous Comment Remains the Same.
LDWF	Dave Butler LDWF	06/06/2024 10:55:49	WDP comments: No impacts to rare, threatened or endangered species or critical habitats are anticipated from the proposed project. No state or federal parks, wildlife refuges, wildlife management areas or scenic rivers are known at the specified site or within ¼ mile of the proposed project. The Wildlife Diversity Program (WDP) reports summarize the existing information known at the time of the request regarding the location in question. WDP reports should not be considered final statements on the biological elements or areas being considered, nor should they be substituted for on-site surveys required for environmental assessments. If at any time WPD tracked species are encountered within the project area, please contact our biologist at 225-763-3554.
OCM	DONNA THOMPSON	09/13/2023 09:39:13	P20230358_Code_Sheets.pdf
Other	CAPTURE	09/07/2023 11:34:35	14539896 - OUTGOING CORRESPONDENCE - P20230358 - Processing Complete
Other	CAPTURE	09/05/2023 09:14:02	14536959 - NEEDS / ALTERNATIVES REVIEW -
State Land	Lawrence "Les" Rosso, Jr.	08/30/2023 07:13:04	No Permit Required.
Other	LEE WALKER	08/21/2023 10:51:20	P20230358_RFI_VegetationClearing.pdf
State Land	Lawrence "Les" Rosso, Jr.	08/21/2023 09:24:37	Previous Comment Remains the Same.
Other	LEE WALKER	08/15/2023 14:45:31	P20230358_PileConfiguration_AllTestSites.pdf
OCM	EMILY ELEY	07/17/2023 07:38:29	P20230358_NoticeOfTransfer_PAchange.pdf
OCM	EMILY ELEY	07/14/2023 10:58:16	RE_P20230358_HoldApplication_06222023.pdf
Other	SCOTT HEMMERLING	06/15/2023 11:59:41	ConsistencywiththeMasterPlanReview.pdf
Other	CHRIS GILMORE	06/15/2023 11:58:51	P20230358_HMIA_statement_06142023.pdf
State Land	Lawrence "Les" Rosso, Jr.	05/24/2023 07:07:35	No Objection.

1 - 20 of 20

release 1.0 [Set Screen Reader Mode On](#)